
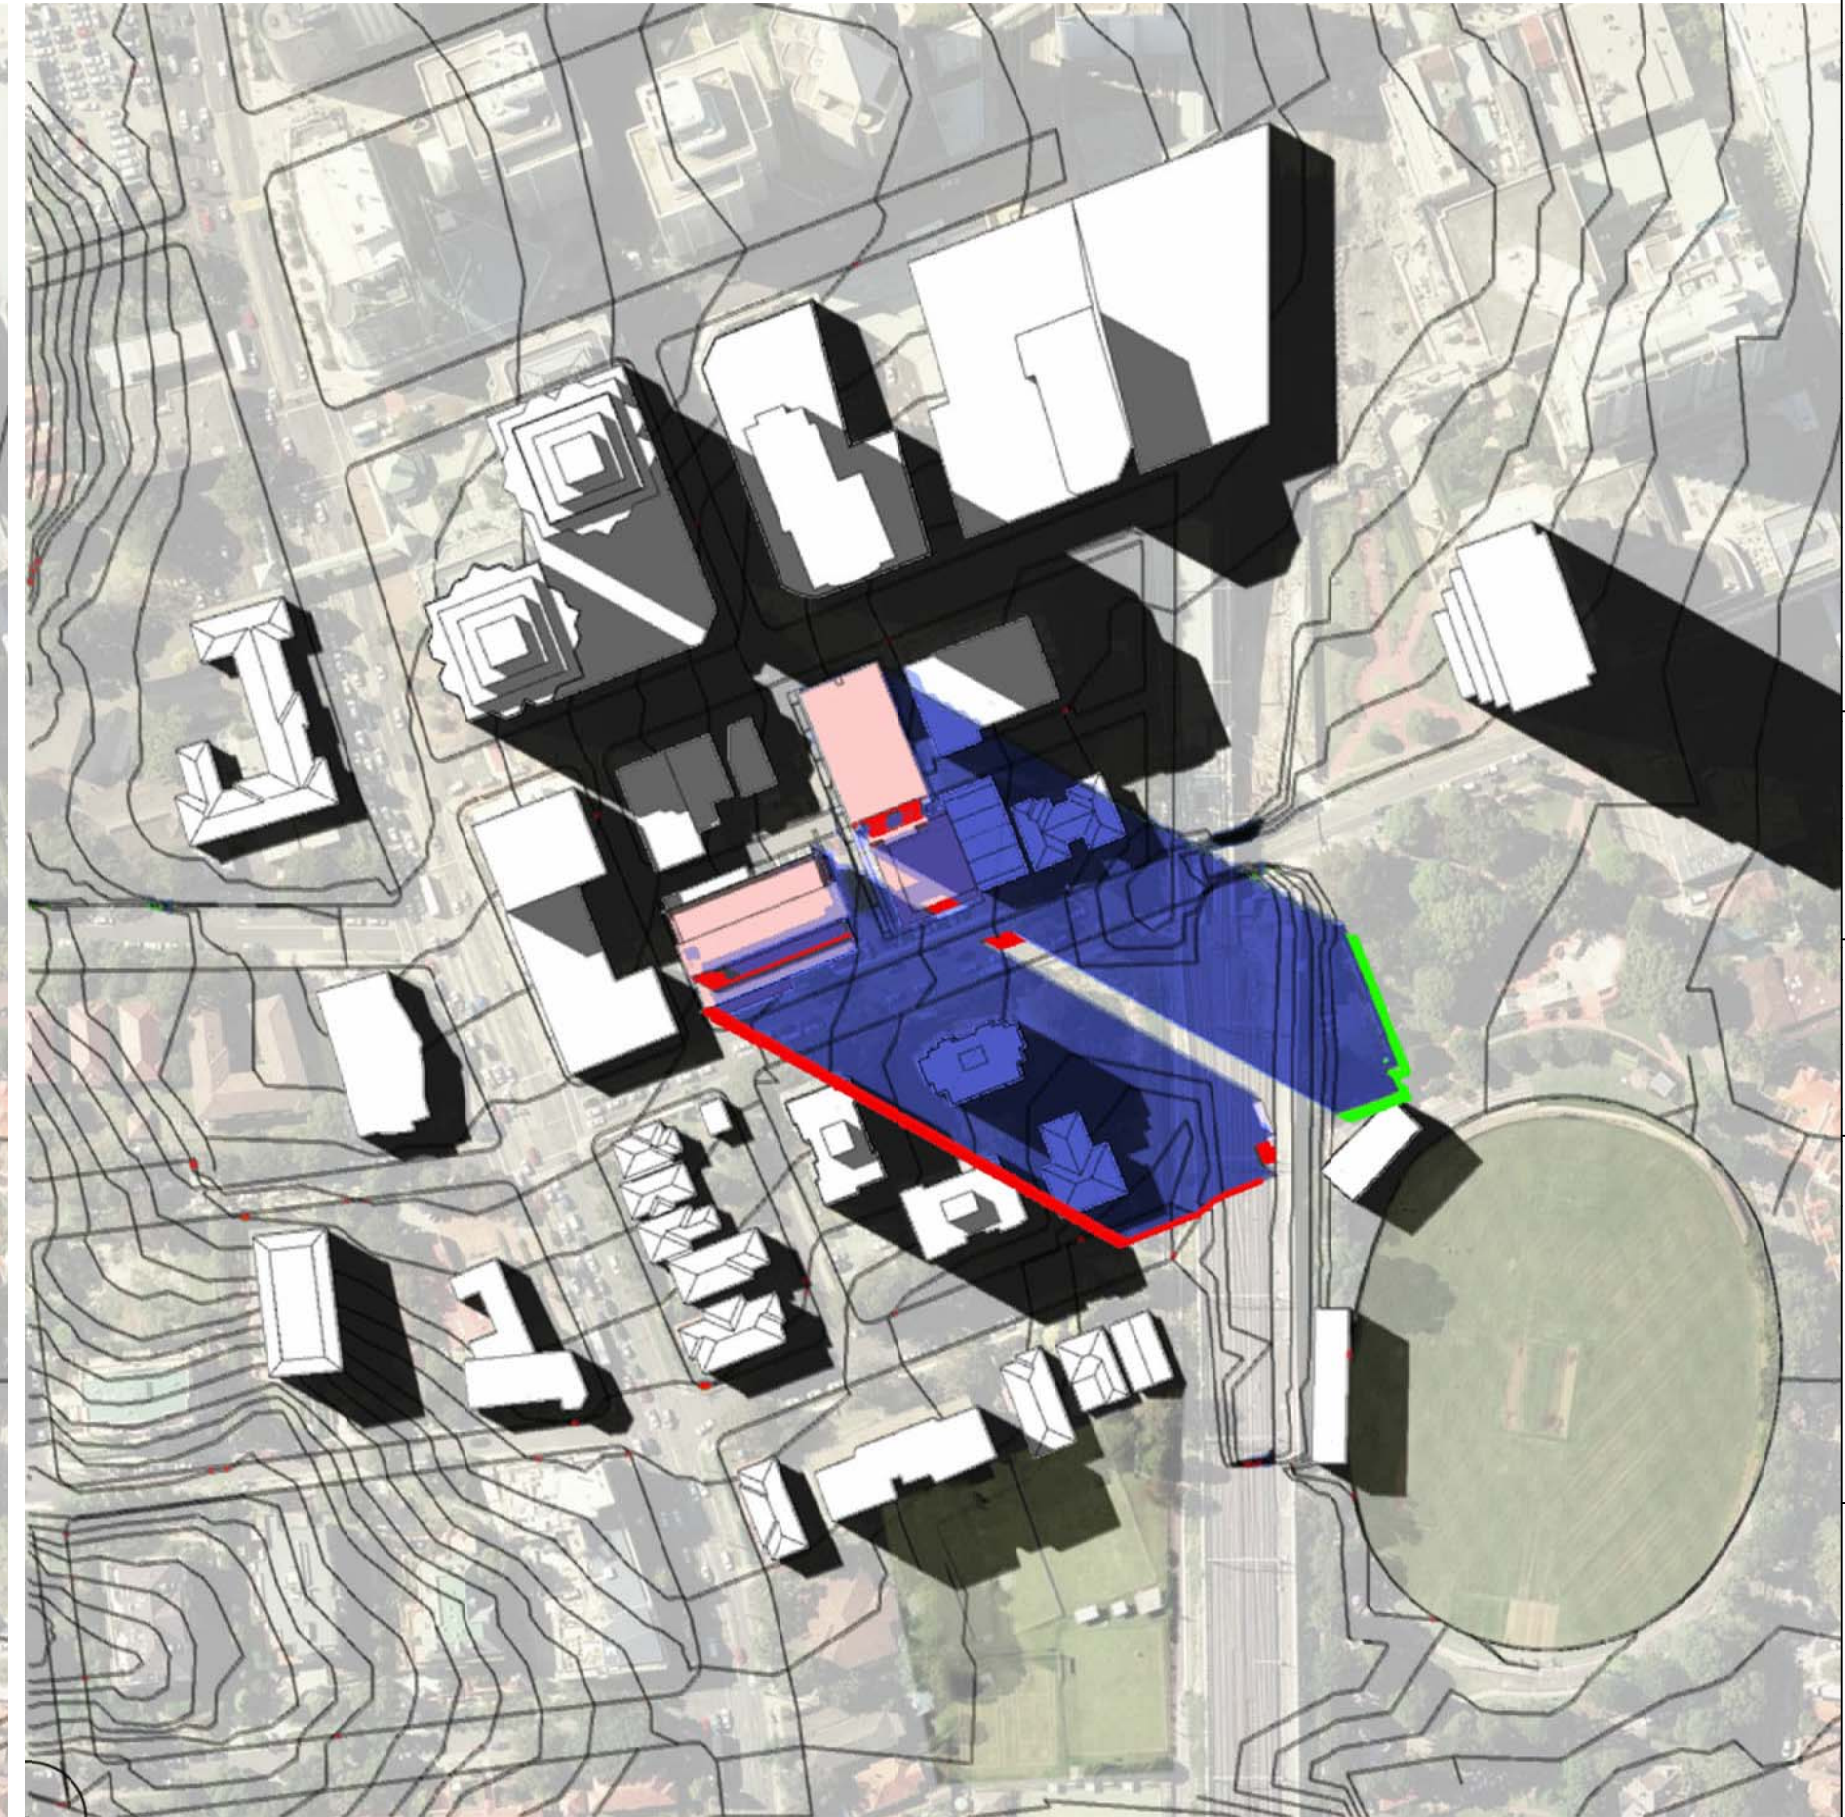


06.2012

3 PM, 21 MAR

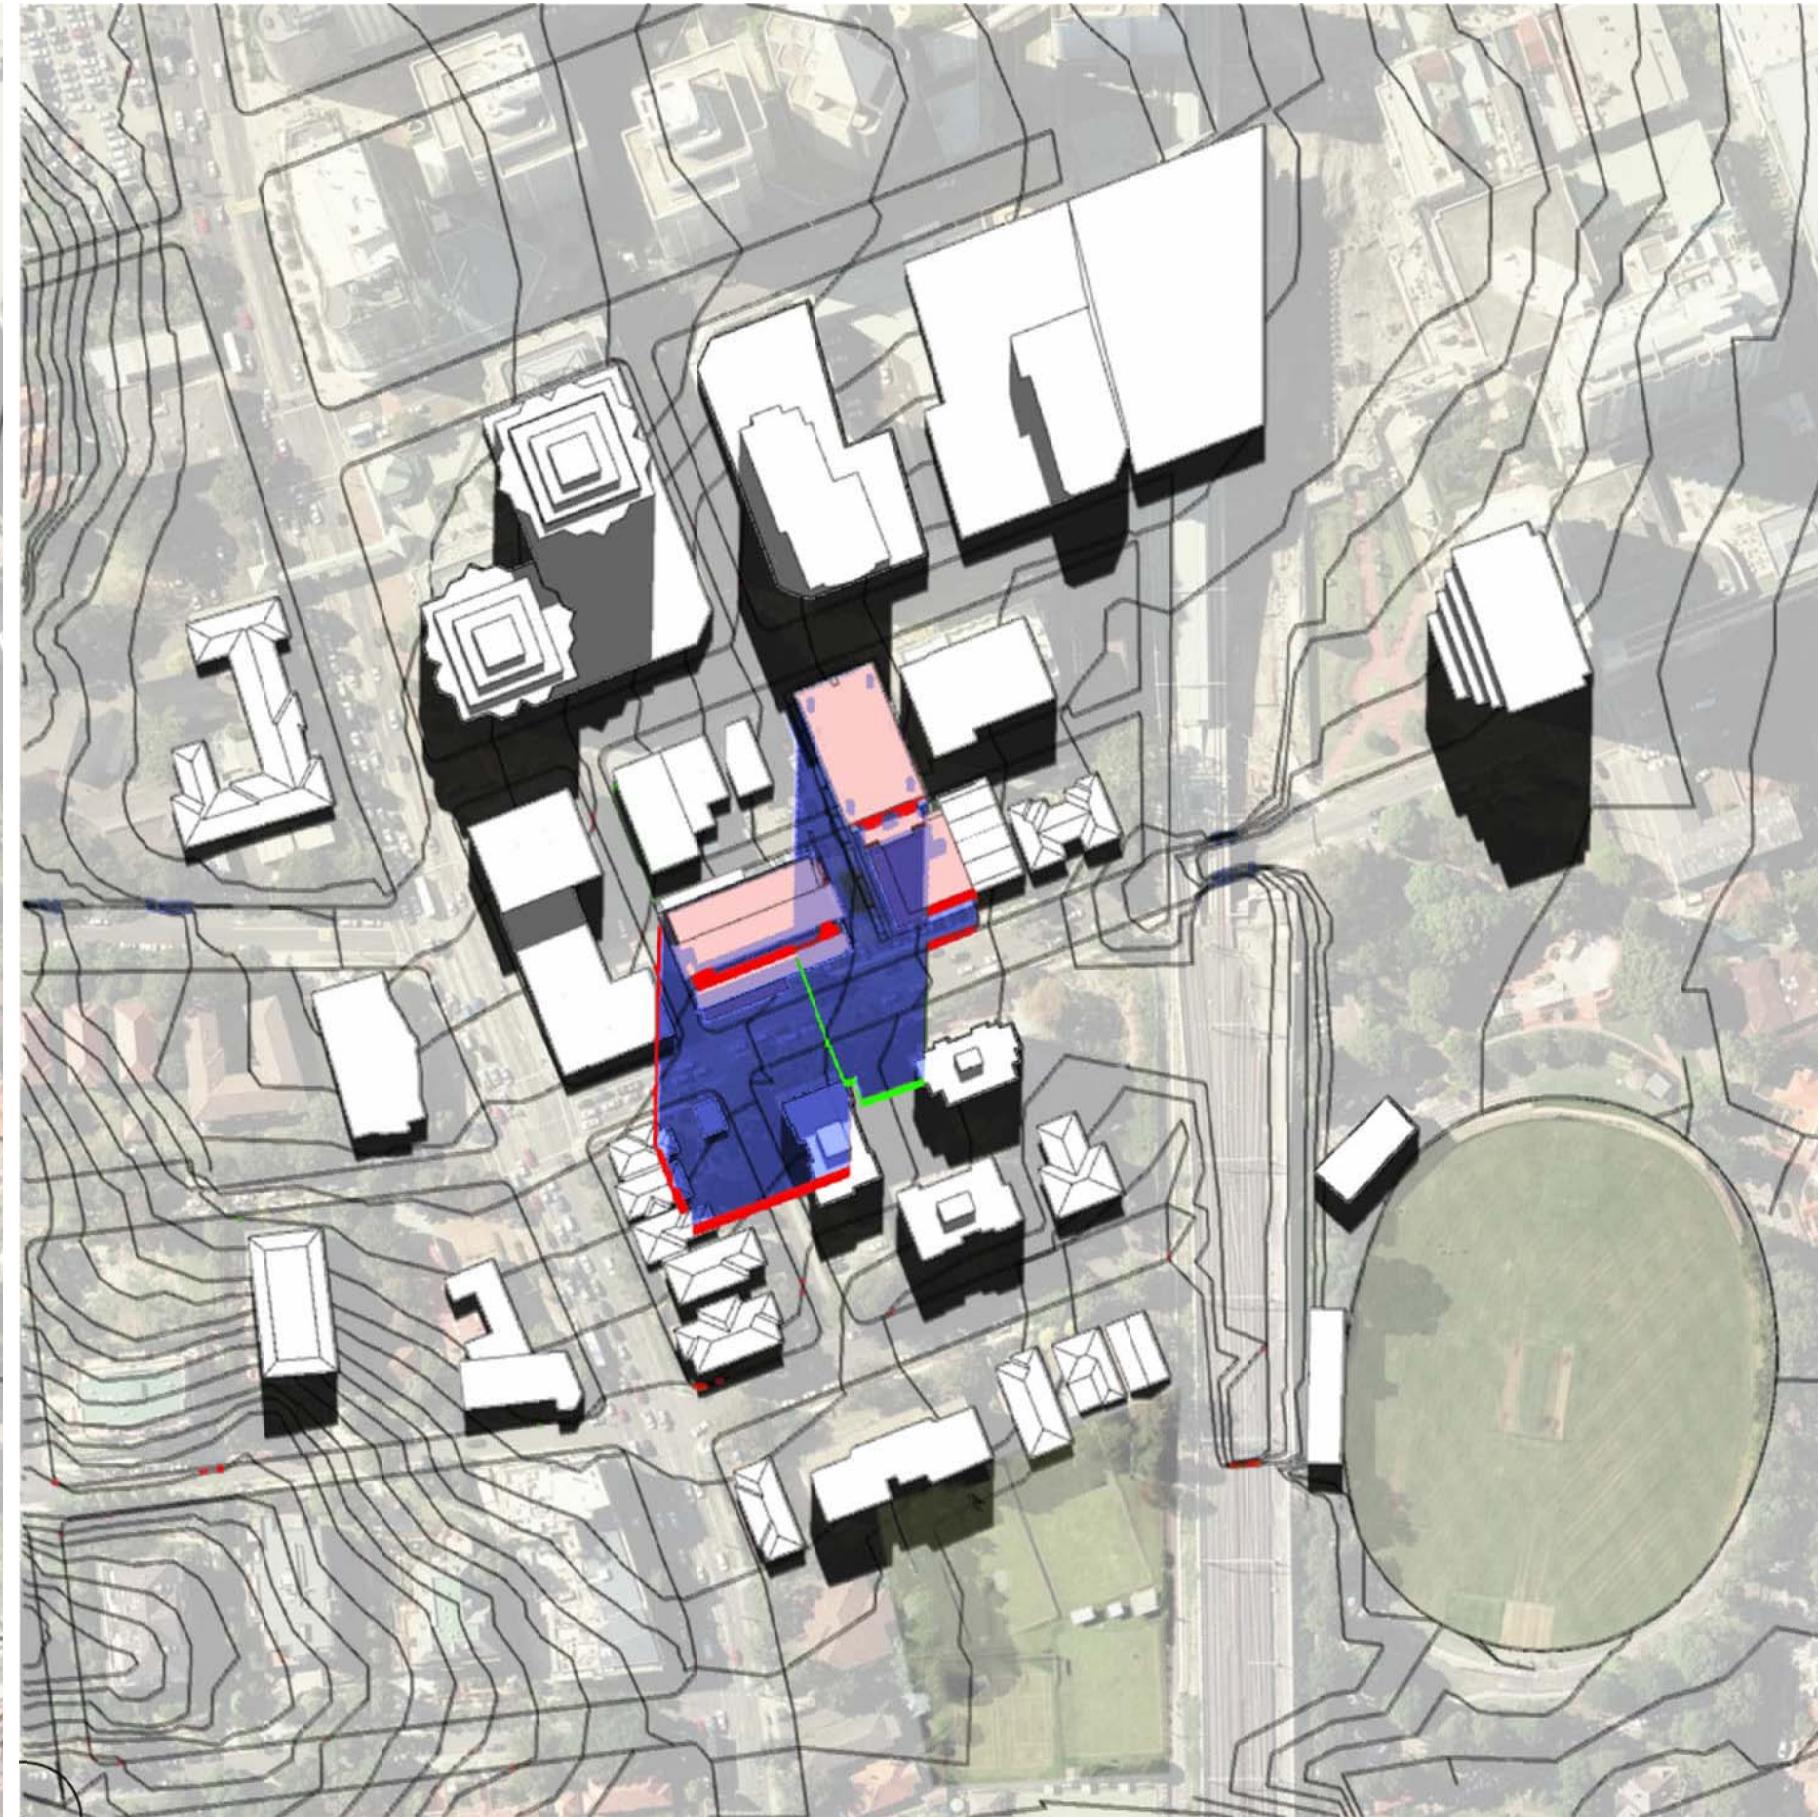

9.07.12

18.12.09

09.11.09

Do not scale from drawings. Verify all dimensions on site before commencing work. Copying or the reproduction of this drawing is strictly prohibited without the consent of PTW Architects P/L.

Client
Meriton Group
Level 11 Meriton Tower,
528 Kent St,
Sydney NSW 2000

Architect

PTW Architects

Level 13, 9 Castlereagh St
Sydney NSW Australia 2000
T 612 9232 5877
F 612 9221 4139
www.ptw.com.au

PTW

Contractor

Consultants

- Planner -
- Structural -
- Services -
- Landscape -
- Acoustics -
- Traffic -

MERITON THOMAS STREET


Thomas Street/ Albert Avenue
Chatswood NSW 2067

Project No. 212007
Scale: 1:2000@A1; 1:4000@A3
Date: 18/7/2012
Drawn PW
Checked SP
Approved

SHADOW DIAGRAM
21 MAR

A-0202-2 C
SECTION 75 W SUBMISSION

1 SHADOW DIAGRAM 21 MAR
1:2000

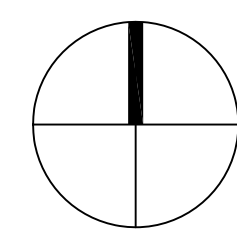

LEGEND

SHADOW PROPOSED

SHADOW CAST BY ADDITIONAL APARTMENT LEVEL

SHADOW DECREASED FROM APPROVED EA

 SHADOW CAST BY EXISTING BUILDINGS