LEGEND

2. CHANGE OF USE FROM COMMERCIAL TO SERVICED APARTMENTS - SK-006
3. ADDITIONAL VEHICLE EXIT FROM BASEMENT 1 TO THE THOMAS STREET FRONTAGE - SK-003
4. RIGHT OF WAY FROM FLEET LANE - SK-002
6. PORTE COSHERE ADDED
8. SUBSTATION RELOCATED
9. GROUND FLOOR TO SERVICED APARTMENT REDESIGNED
12. ENTRY/EXIT TO CAR PARK OVER GROUND FLOOR INTRODUCED
14. FIRE STAIR LOCATION ADJUSTED
15. BUILDING OUTLINE EXTENDED
17. FIRE CONTROL ROOM & FIRE EGRESS REDESIGNED
20. SEPARATE ENTRY TO LOADING DOCK INTRODUCED
22. FIRE BOOSTER ADDED.
23. COMMERCIAL SPACE DELETED (L1)
27. AWNING RELOCATED & REDESIGNED FROM GLAZED TO COMPOSITE PANEL CLAD
29. RETAIL DELETED
30. PLANT ROOM DELETED FROM LEVEL 30.
31. SWIMMING POOL RELOCATED FROM LEVEL 2 TO LEVEL 4
35. PRIVACY SCREENS TO LEVELS 3-18 AS PER SK-010
36. FLOOR PLATE REDUCED
40. EA APPROVED COMMERCIAL BUILDING ENVELOPE
42. PLANT ROOM DELETED.
44. APARTMENT REMOVED.
49. OUTLINE OF TOWER. EA APPROVED OUTLINE OF RESIDENTIAL TOWER
50. EA APPROVED HEIGHT SERVICED APARTMENTS RL197.2
51. EA APPROVED HEIGHT RESIDENTIAL TOWER RL 199.9
52. LEVELS ADDED TO RESIDENTIAL BUILDING
53. LEVELS ADDED TO SERVICED APARTMENT BUILDING
61. CAR PARK OVER GROUND FLOOR.

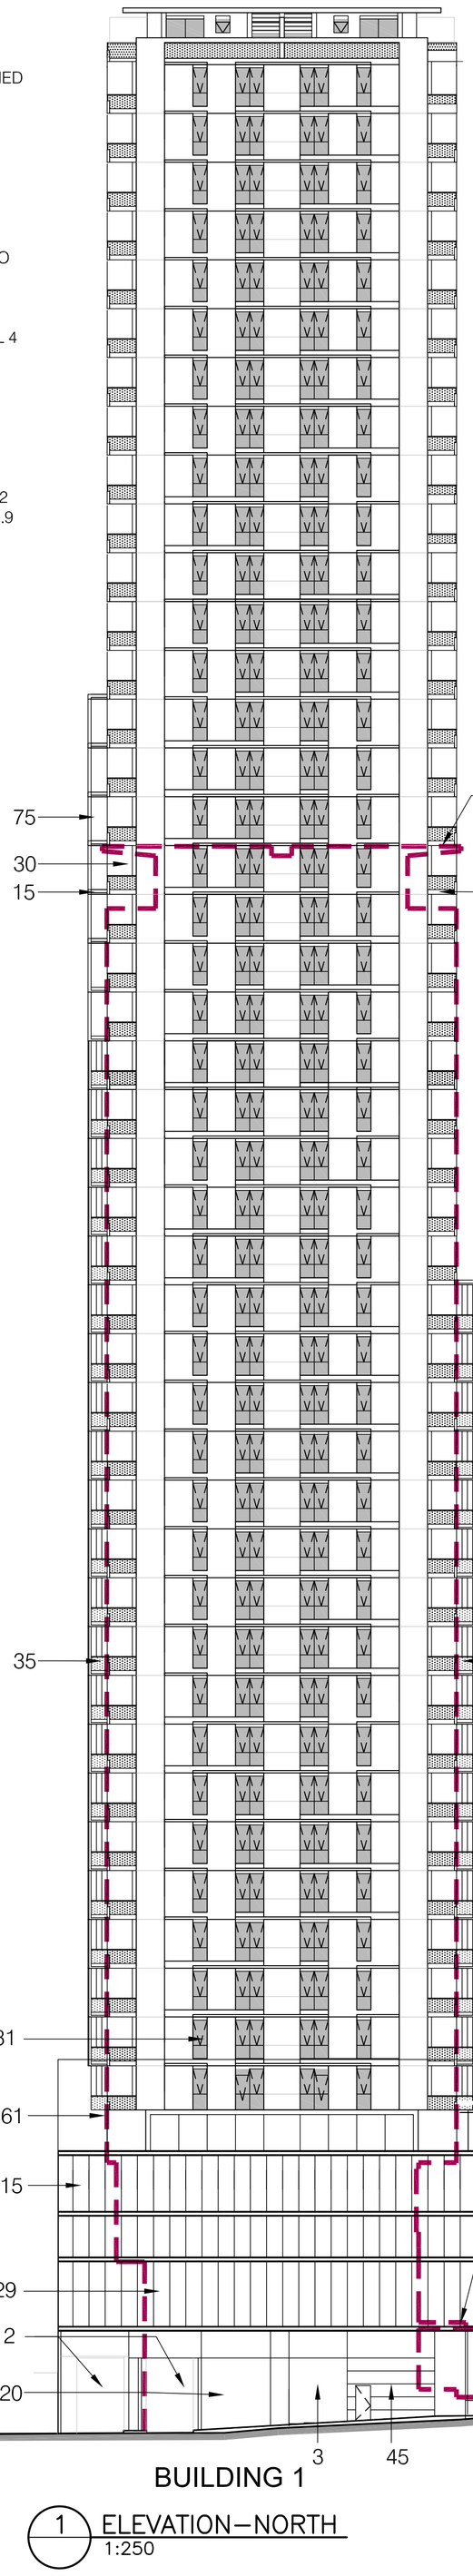

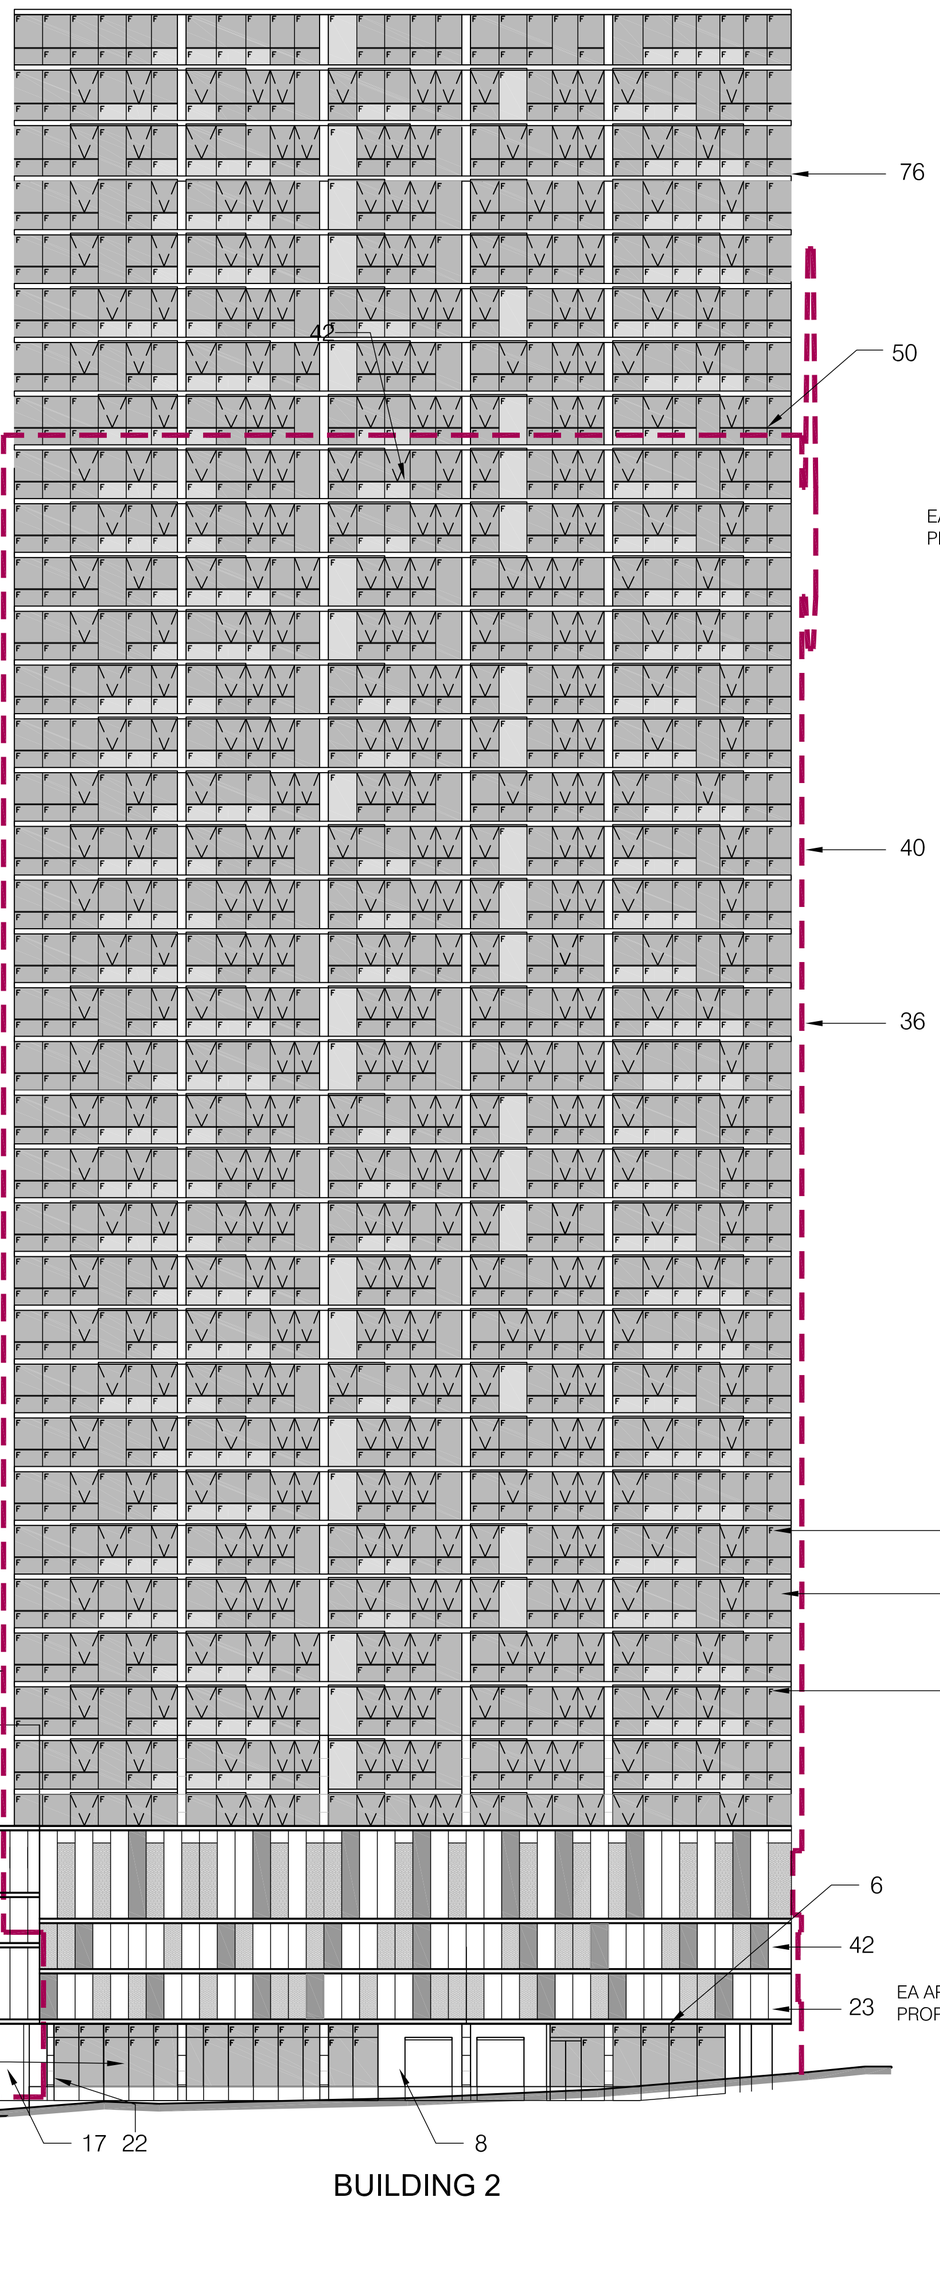

EA APPROVED LEVEL 29 RL 199.9
PROPOSED ROOF RL 253.35

EA APPROVED TOP RL 197.2
PROPOSED TOP RL 221.950

EA APPROVED

4.0m FLOOR TO FLOOR
FROM LEVEL 3-UP

PROPOSED

3.1m FLOOR TO FLOOR
3.2mTOP TWO LEVELS

EA APPROVED

3.0m FLOOR TO FLOOR
FROM LEVEL3-UP

PROPOSED

3.1m FLOOR TO FLOOR
3.2m TOP THREE LEVELS

EA APPROVED LEVEL 1 RL 106.9
PROPOSED LEVEL 1 RL 106.1

EA APPROVED G FLOOR RL 101.4
PROPOSED G FLOOR RL 102.2

BUILDING 1

BUILDING 2

1 ELEVATION–NORTH
1:250

Revisions

C Section 75W Submission 11.2012
B EA Submission 18.12.09
A submitted for Test of adequacy 09.11.09

Do not scale from drawings. Verify all dimensions on site before commencing work. Copying or the reproduction of this drawing is strictly prohibited without the consent of PTW Architects P/L.

Client
Meriton Group
Level 11 Meriton Tower,
528 Kent St,
Sydney NSW 2000

Architect
PTW Architects
PTW
Level 13, 9 Castlereagh St
Sydney NSW Australia 2000
T 612 9232 5877
F 612 9221 4139
www.ptw.com.au

Contractor

Consultants
Planner -
Structural -
Services -
Landscape -
Acoustics -
Traffic -

MERITON THOMAS STREET
Thomas Street/ Albert Avenue
Chatswood NSW 2067

Project No. 212007
Scale: 1:250@A1;1:500@A3
Date: 10/9/2009
Drawn AL/LR
Checked EA
Approved SP

NORTH ELEVATION

A-0121 C
SECTION 75 W SUBMISSION