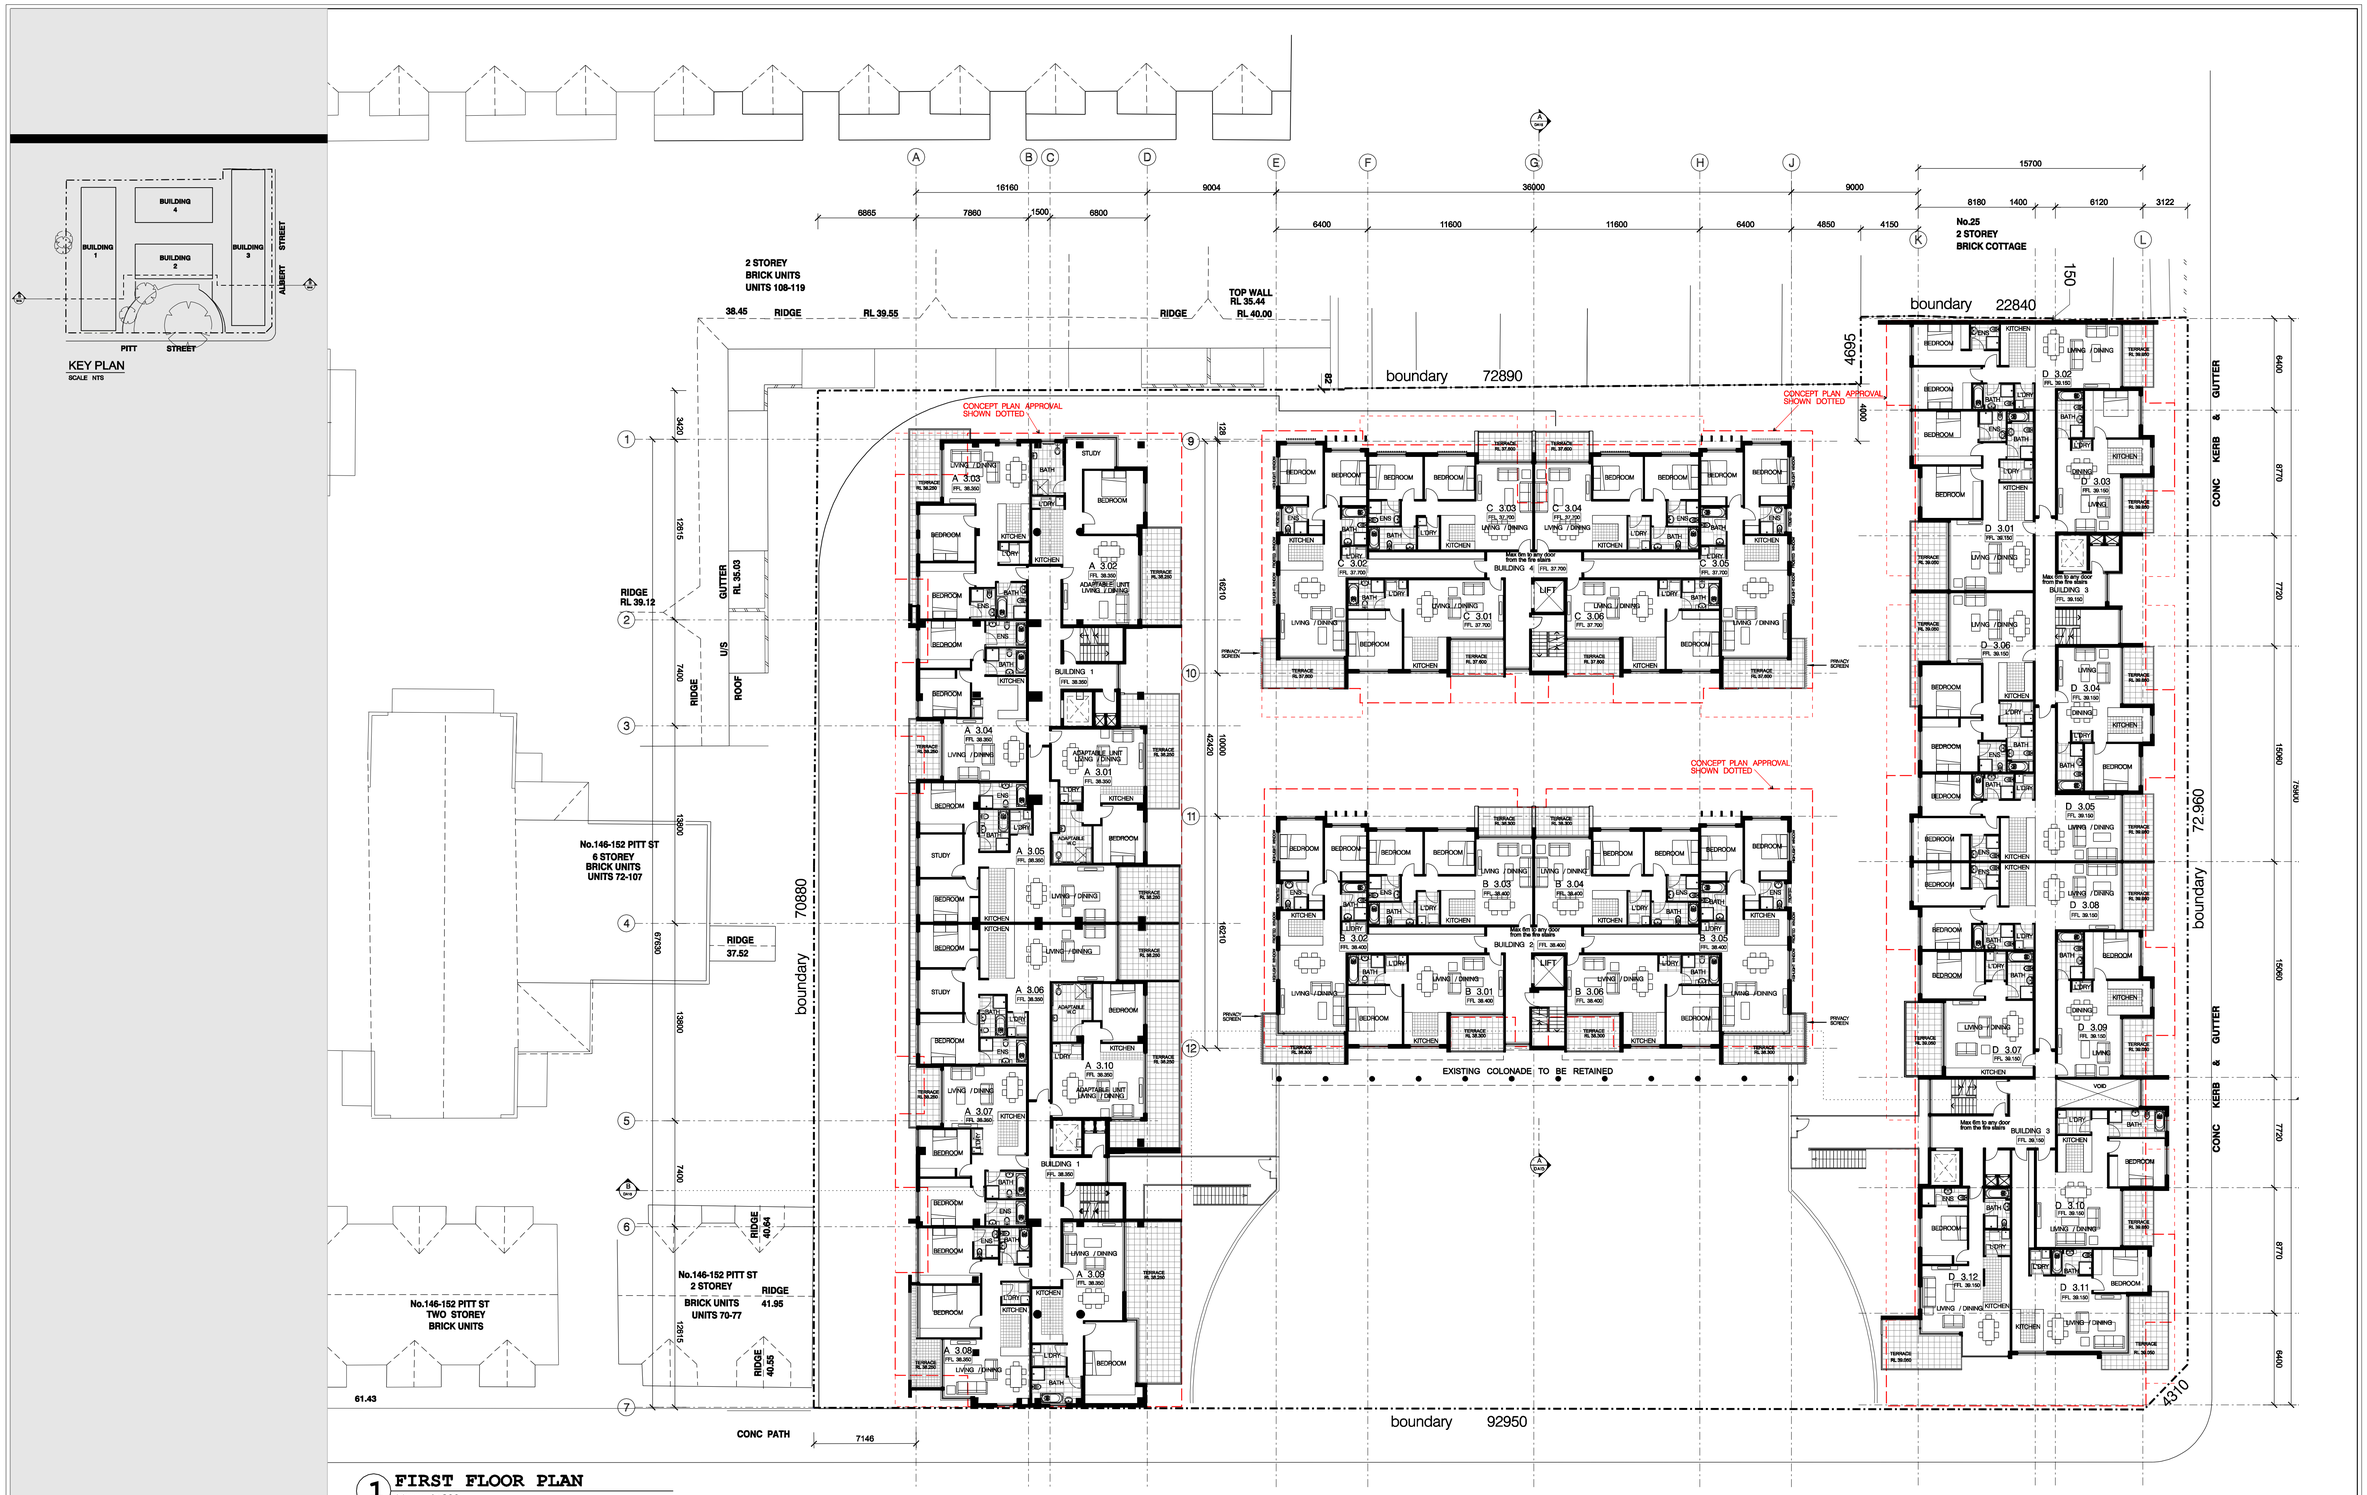

1 FIRST FLOOR PLAN
SCALE 1:200

H:\pn_0264_06300\dwg\A-014_First Floor Plan.dgn
Scale: 1:200 @A1 1:400 @A3
0 2 4 6 8 10 20m

ARCHITECTURE & BUILDING WORKS
L6 / 4 Hogben Street,
Kogarah NSW 2217
P.O. Box 501, Dulwich Hill, 2203
Australia
Tel: (02) 9553 4744
Fax: (02) 9553 4766
Email: info@abworks.com.au
Architects
Construction Managers
Interior Designers
Town Planners

PROJECT
PITT ST REDFERN

ADDRESS
134-144 PITT ST, REDFERN

ISSUE	REV	REVISION DESCRIPTION	APP'D	DATE
F	1	MASTER PLAN APPROVAL ENVELOPS INDICATED ON PLAN	GA	20/11/12
E	1	ISSUED TO THE DEPARTMENT OF PLANNING	GA	28/09/12
D	1	ISSUED TO THE CONSULTANTS	GA	07/08/12
C	1	ISSUED TO THE DEPARTMENT OF PLANNING	TL	18/12/10
B	2	ISSUED TO THE DEPARTMENT OF PLANNING	TL	18/09/09
B	1	ISSUED TO THE DEPARTMENT OF PLANNING	TL	24/03/09
A	1	ISSUED TO CLIENT FOR SIGN OFF	TL	04/12/08

AMENDMENTS

Drawing Number: A-014
Date Printed: 7/06/2013
Issue: F
Drawing Title: FIRST FLOOR PLAN
Drawing Status: AUTHORITY APPROVAL
PLOT GENERATED BY ARCHITECTURE & BUILDING WORKS
THIS DRAWING IS AN UNCONTROLLED COPY UNLESS STAMPED OTHERWISE
CLIENT: KAYMET PTY LTD
PROJECT NUMBER: PN 0264

THIS DRAWING SHOULD BE READ IN CONJUNCTION WITH ALL RELEVANT CONTRACTS, SPECIFICATION, REPORTS AND DRAWINGS. COPYRIGHT OF THIS DRAWING IS VESTED IN ABW PTY.LTD.