


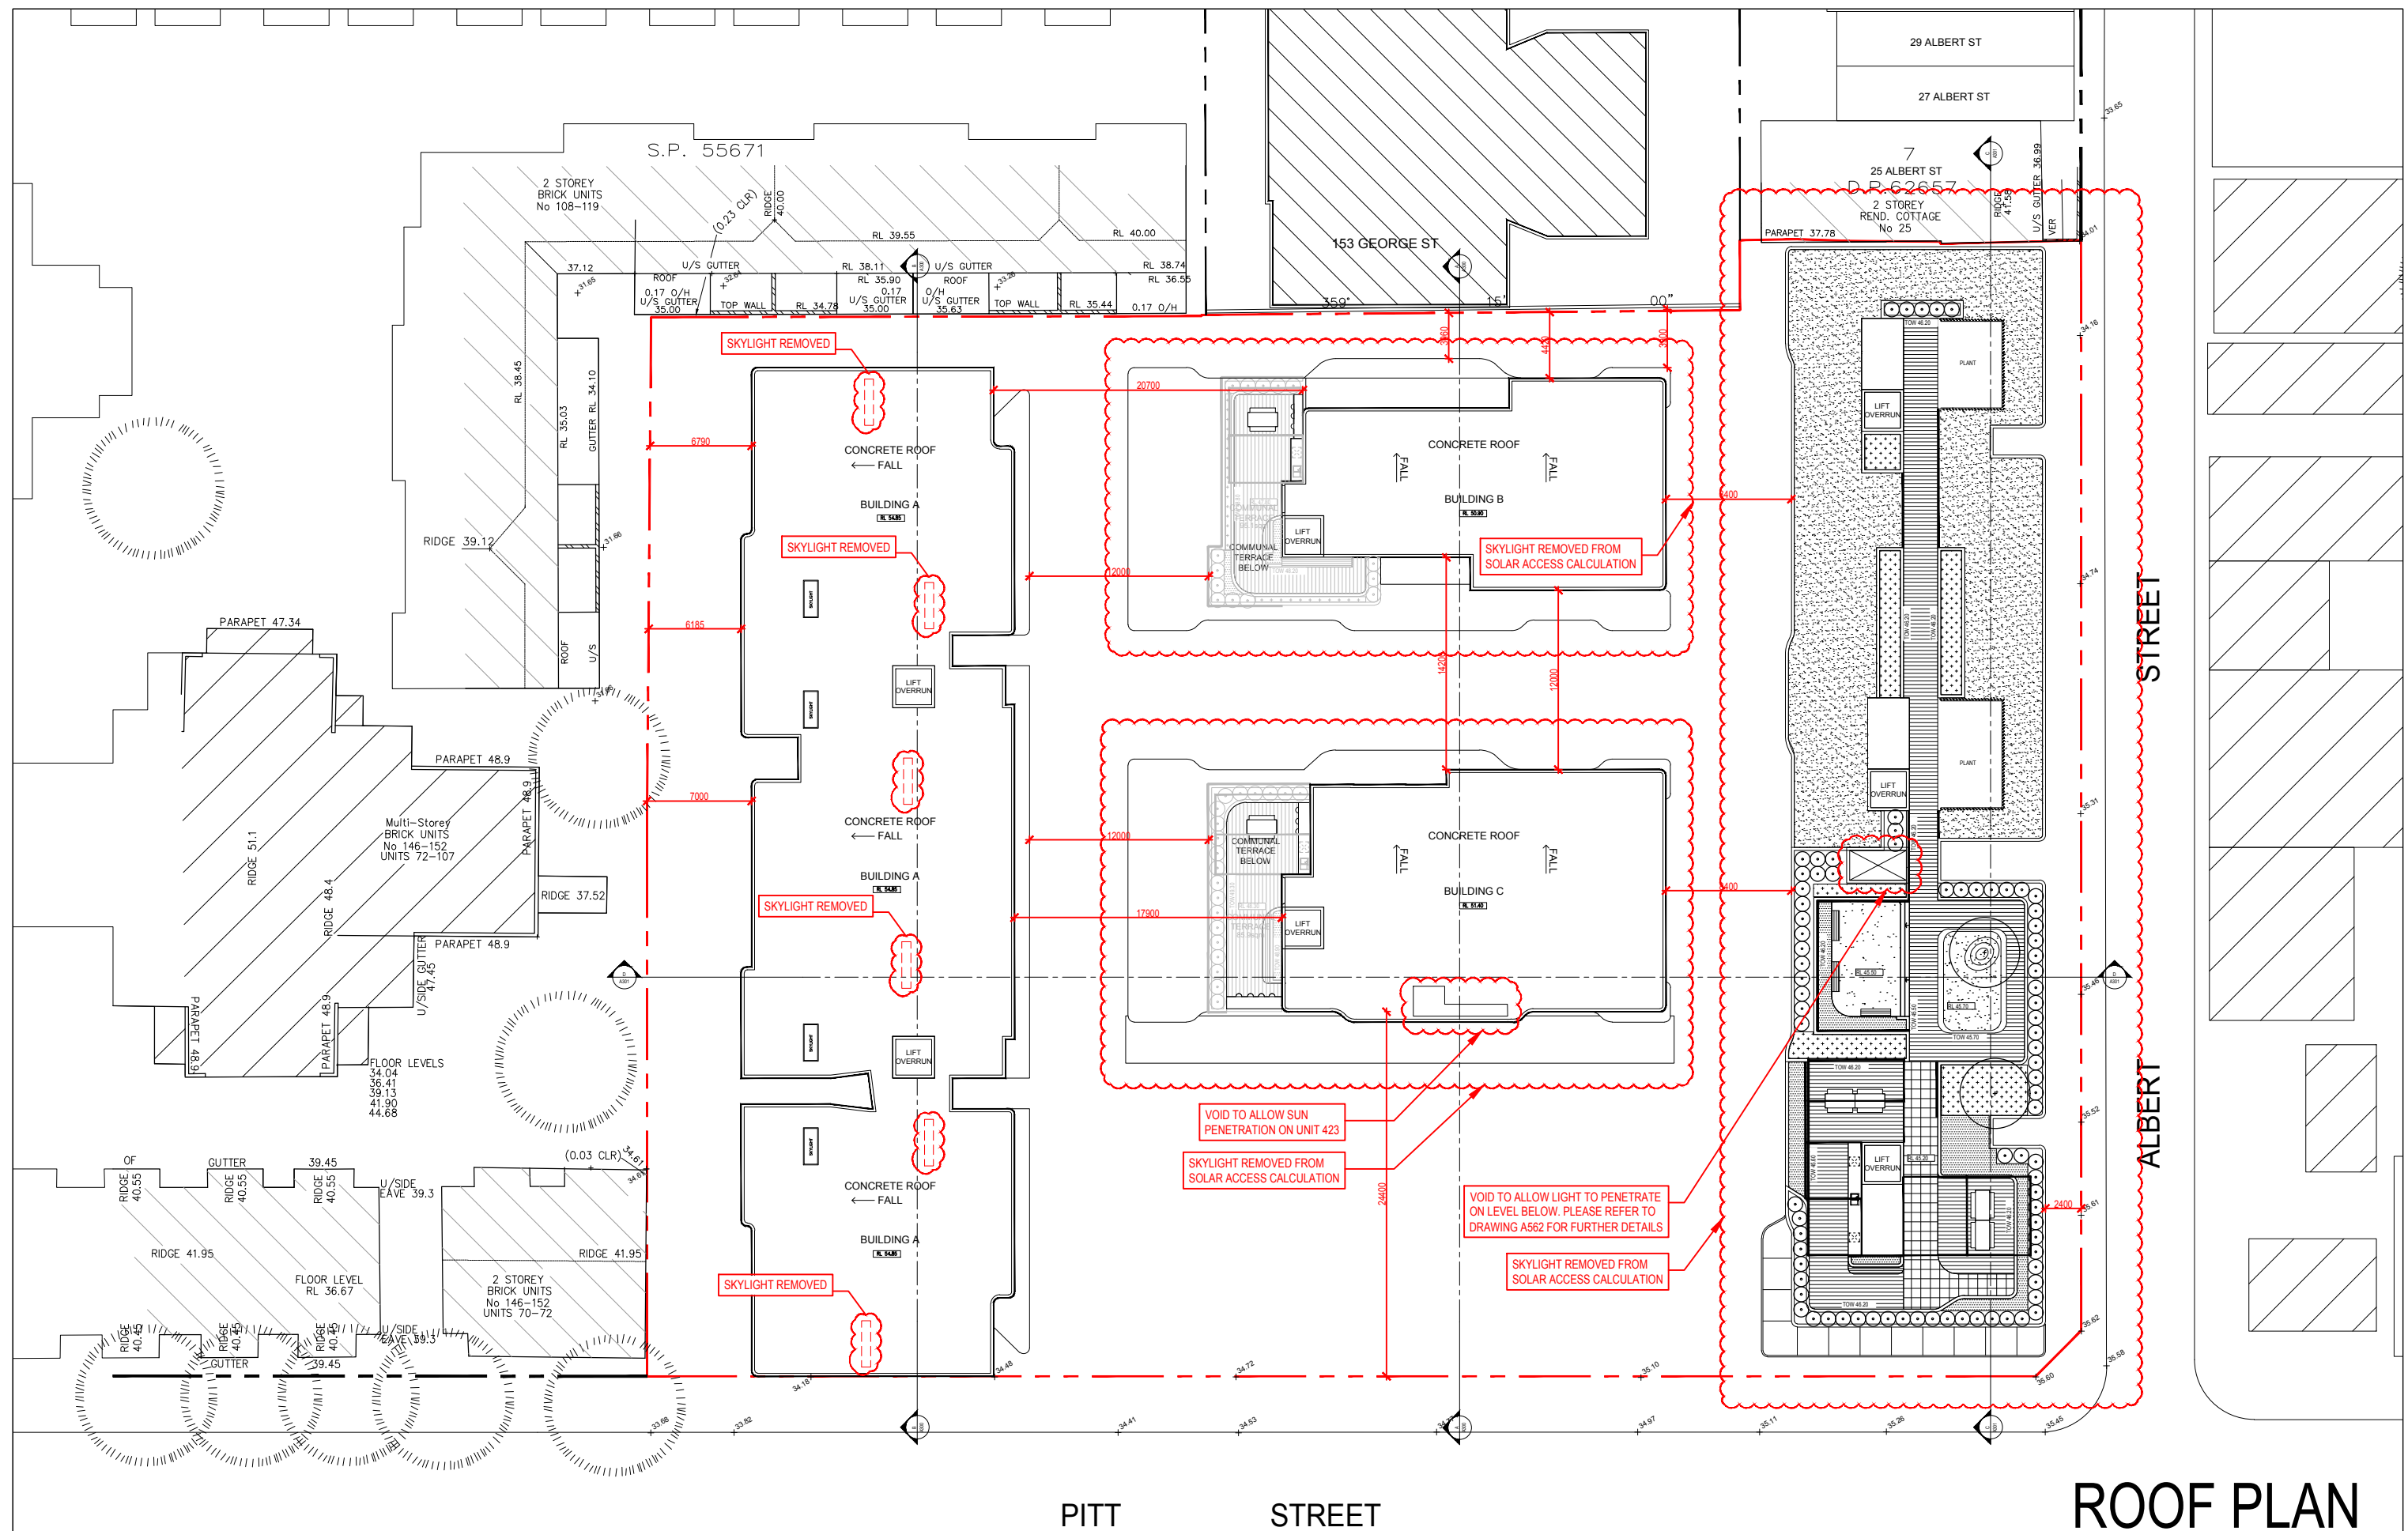

ROOF PLAN

[illegible]