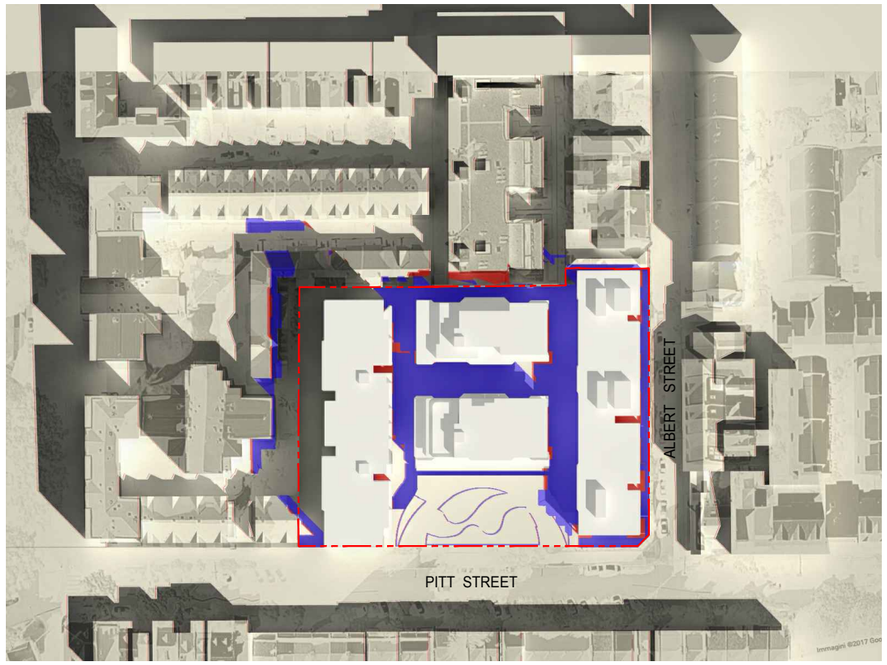

21st September
9 am

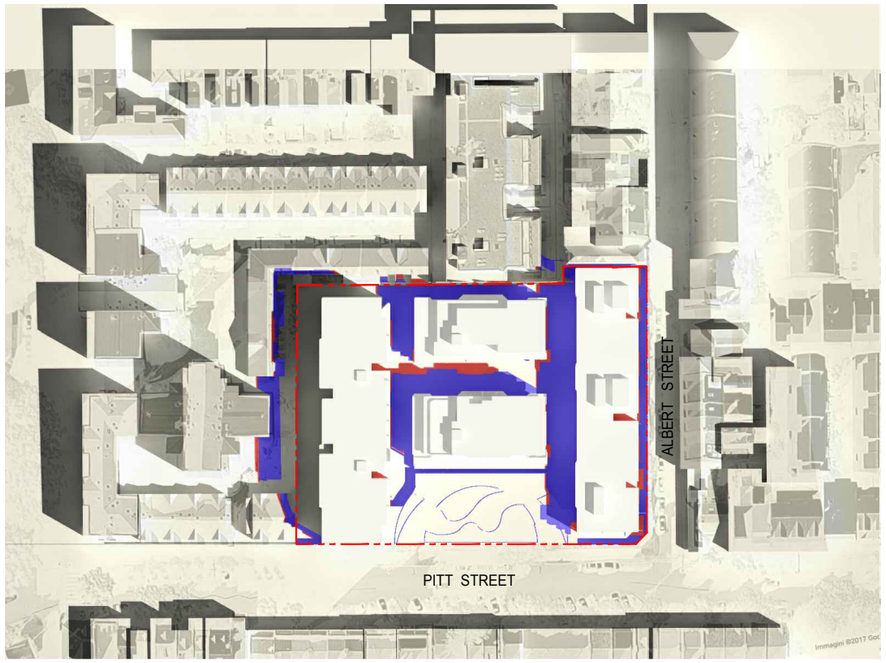

21st September
10 am

LEGEND

SURROUNDING/EXISTING BUILD. SHADOW

APPROVED PROJECT SHADOW

PROPOSED PROJECT SHADOW

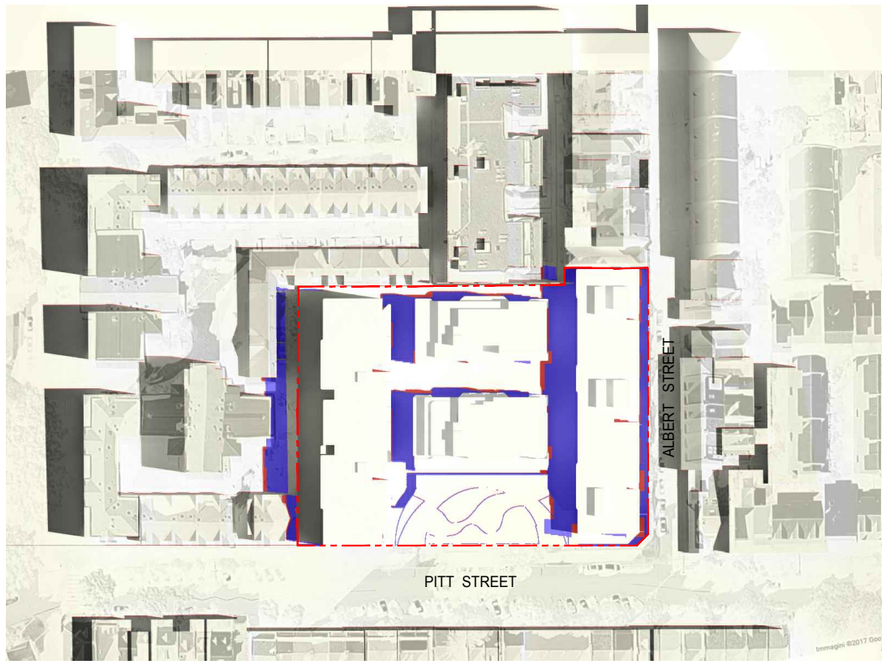

21st September
11 am

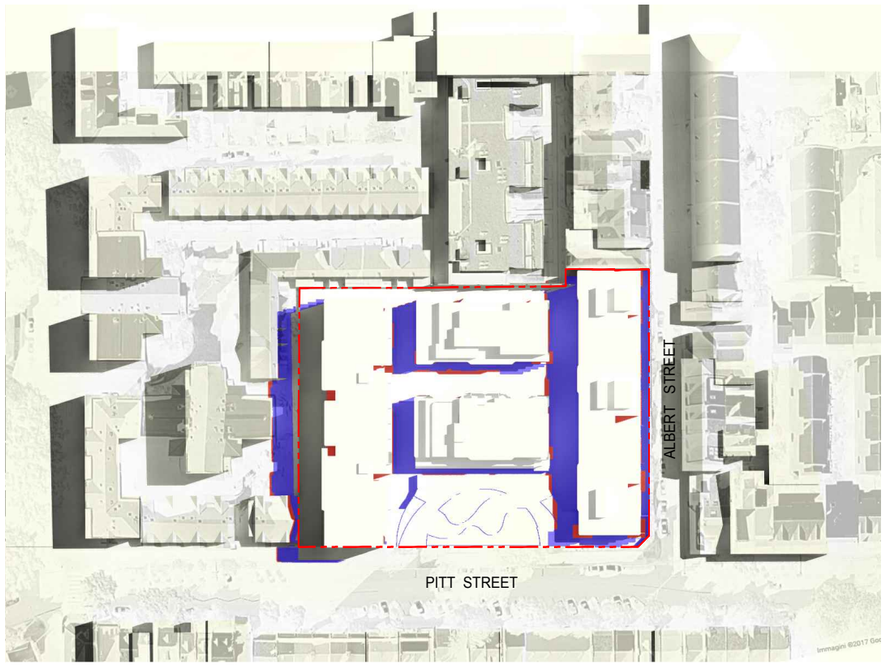

21st September
12 pm

SHADOW COMPARISON - SEPTEMBER 21st

Rev.	Description	By	Date
A	MODIFIED PROJECT SUBMISSION	DC	SEPT 2016
B	FOR COORDINATION	TL	MAY 2017
C	ADDITIONAL INFORMATION	TL	JUL 2017
D	ADDITIONAL INFORMATION	TL	OCT 2017

Disclaimer

"THESE DRAWINGS ARE PRELIMINARY DRAWINGS AND ARE SUBJECT TO CHANGE, WITHOUT NOTICE DURING THE COURSE OF THE PROPOSED DEVELOPMENT AND IN CONSEQUENCE WE ACCEPT NO RESPONSIBILITY FOR THEIR USE AS EVIDENCE OR TO CONSTITUTE A REPRESENTATION OR WARRANTY BY THE OCCUPIERS OF ITS SERVANTS, AGENTS OR CONTRACTORS THAT THE DRAWINGS ARE FINAL NOR THAT THE PROPOSED DEVELOPMENT WILL TAKE PLACE IN ACCORDANCE WITH THESE DRAWINGS."

BEFORE CARRYING OUT ANY WORK ENSURE THAT THE DRAWINGS USED CARRY THE LATEST AMENDMENT NO.

Notes

DRAWINGS MADE TO A LARGER SCALE AND THOSE SHOWING PARTICULAR DETAIL OF WORKS SHALL TAKE PRECEDENCE OVER DRAWINGS MADE TO A SMALLER SCALE AND FOR MORE GENERAL PURPOSES

WHERE ANY DISCREPANCY EXISTS BETWEEN FIGURED AND SCALED DIMENSIONS, THE FIGURED DIMENSIONS SHALL PREVAIL

BUILDER TO CHECK ALL SITE DIMENSIONS PRIOR TO FABRICATION OF FITMENTS

THESE DOCUMENTS AND ANY WORKS EXECUTED AS A RESULT OF THESE DOCUMENTS SHALL BE SUBJECT TO THE COPYRIGHT CONDITIONS SET OUT IN THE CONDITIONS OF ENGAGEMENT ©

Legend

Consultants

dmps

Client

KAYMET CORPORATION PTY LTD

Architects

tony owen ptnrs
Level 2
25 Bent Street, Sydney
Phone 9922 1948
Fax 9922 1948
Mob 0412 466 919
E tonyowen@ozemail.com.au

Project

RACHEL FORSTER

Project address

134 - 144 PITT STREET, REDFERN

Key plan

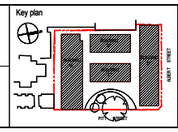

Scale 1:250 @ A1 SIZE @ A3 SIZE
0 5 10 15 25
Date JULY 2017

Drawing title
SHADOW COMPARISON

Project no. 956 Drawing no. A642 Rev D

Drawn RA, TL

Drawing status
ADDITIONAL INFORMATION