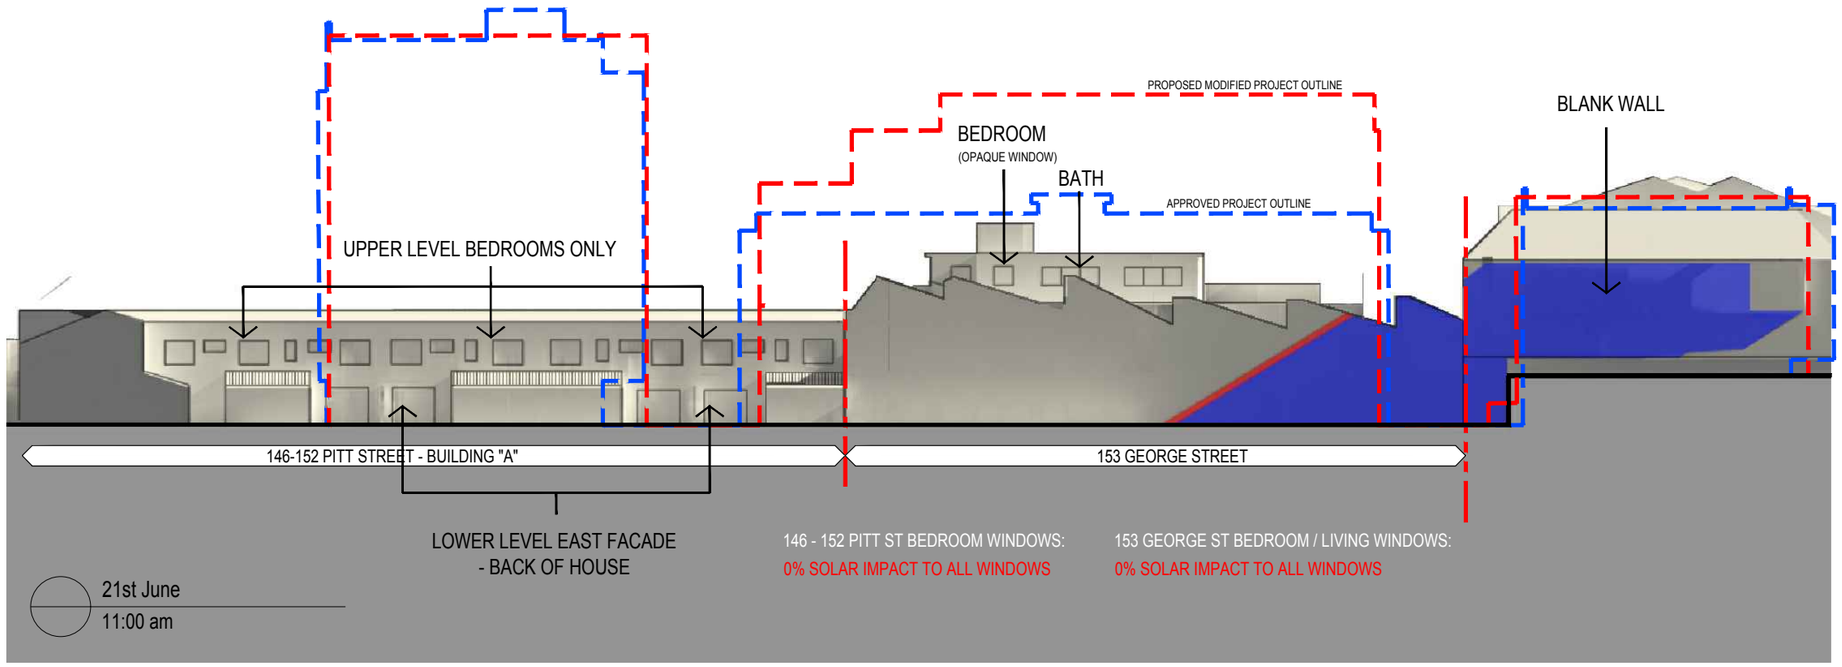

LEGEND

- SURROUNDING/EXISTING BUILD. SHADOW
- APPROVED PROJECT SHADOW
- PROPOSED PROJECT SHADOW

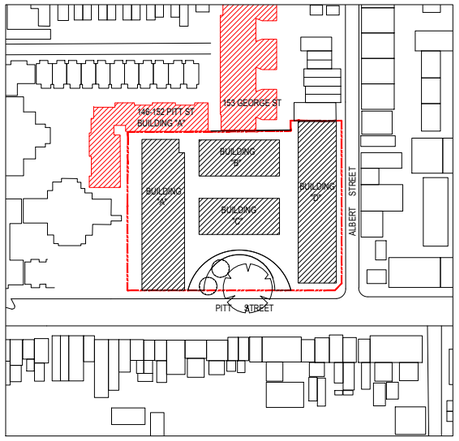

146 - 152 Pitt Street - BUILDING A, EAST FACADE — 21st JUNE

The facade consist of upper level bedroom and bathroom windows and ground level services and backyard.

hour	APPROVED PROJECT (impact to bedroom windows)	PROPOSED PROJECT (impact to bedroom windows)	IMPACT
9:00 am	0%	0%	no impact
9:30 am	20%	20%	no impact
10:00 am	40%	40%	no impact
10:30 am	80%	80%	no impact
11:00 am	0%	0%	no impact

RESULT	the proposed development shows no impact on this facade.

153 George Street - BUILDING A, EAST FACADE — 21st JUNE

The facade consist of a blank heritage wall and above Level 3 there is further setback from the boundary with a north facing unit (unit C302). The unit present an opaque bedroom window to east, and east facing highlight living room window. Please refer to drawing A650 for further detail.

The overshadowing diagram shows no impact for this unit.

146 - 152 PITT STREET / 153 GEORGE STREET - EAST ELEVATION SHADOW (JUNE)

Rev.	Description	By	Date
A	MODIFIED PROJECT SUBMISSION	DC	SEPT 2016
B	FOR COORDINATION	TL	MAY 2017
C	ADDITIONAL INFORMATION	TL	JUL 2017
D	ADDITIONAL INFORMATION	TL	OCT 2017

Disclaimer
"THESE DRAWINGS ARE PRELIMINARY DRAWINGS AND ARE SUBJECT TO CHANGE WITHOUT NOTICE DURING THE COURSE OF THE PROPOSED DEVELOPMENT AND IN CONSULTATION WITH COUNCIL. SUBMISSION OF THE DRAWINGS DOES NOT CONSTITUTE A REPRESENTATION OR WARRANTY BY THE DEVELOPER OR ITS SERVANTS, AGENTS OR CONTRACTORS THAT THE DRAWINGS ARE FINAL NOR THAT THE PROPOSED DEVELOPMENT WILL TAKE PLACE IN ACCORDANCE WITH THESE DRAWINGS."
BEFORE CARRYING OUT ANY WORK ENSURE THAT THE DRAWINGS USED CARRY THE LATEST AMENDMENT No.

Notes
DRAWINGS MADE TO A LARGER SCALE AND THOSE SHOWING PARTICULAR DETAIL OF WORKS SHALL TAKE PRECEDENCE OVER DRAWINGS MADE TO A SMALLER SCALE AND FOR MORE GENERAL PURPOSES
WHERE ANY DISCREPANCY EXISTS BETWEEN FIGURED AND SCALED DIMENSIONS, THE FIGURED DIMENSIONS SHALL PREVAIL
BUILDER TO CHECK ALL SITE DIMENSIONS PRIOR TO FABRICATION OF FITMENTS
THESE DOCUMENTS AND ANY WORKS EXECUTED AS A RESULT OF THESE DOCUMENTS SHALL BE SUBJECT TO THE COPYRIGHT CONDITIONS SET OUT IN THE CONDITIONS OF ENGAGEMENT ©

Legend

Consultants
dmps

Client
KAYMET CORPORATION PTY LTD

Architects
tony owen ptnrs
Level 2
10-16 Quay Street
Sydney NSW 2000
T (02) 9326 2033
F (02) 9326 2016
E info@tonyowen.com.au

Project
RACHEL FORSTER

Project address
134 - 144 PITT STREET, REDFERN

Key plan

Scale 1:200 @A3 1:100 @A1
Date JULY 2017

Drawing title
ELEVATION SHADOW DIAGRAM

Project no. 956
Drawing no. A652
Rev D
Drawn RA, TL

Drawing status
ADDITIONAL INFORMATION