1 **Street Scape - High Street**
1:200

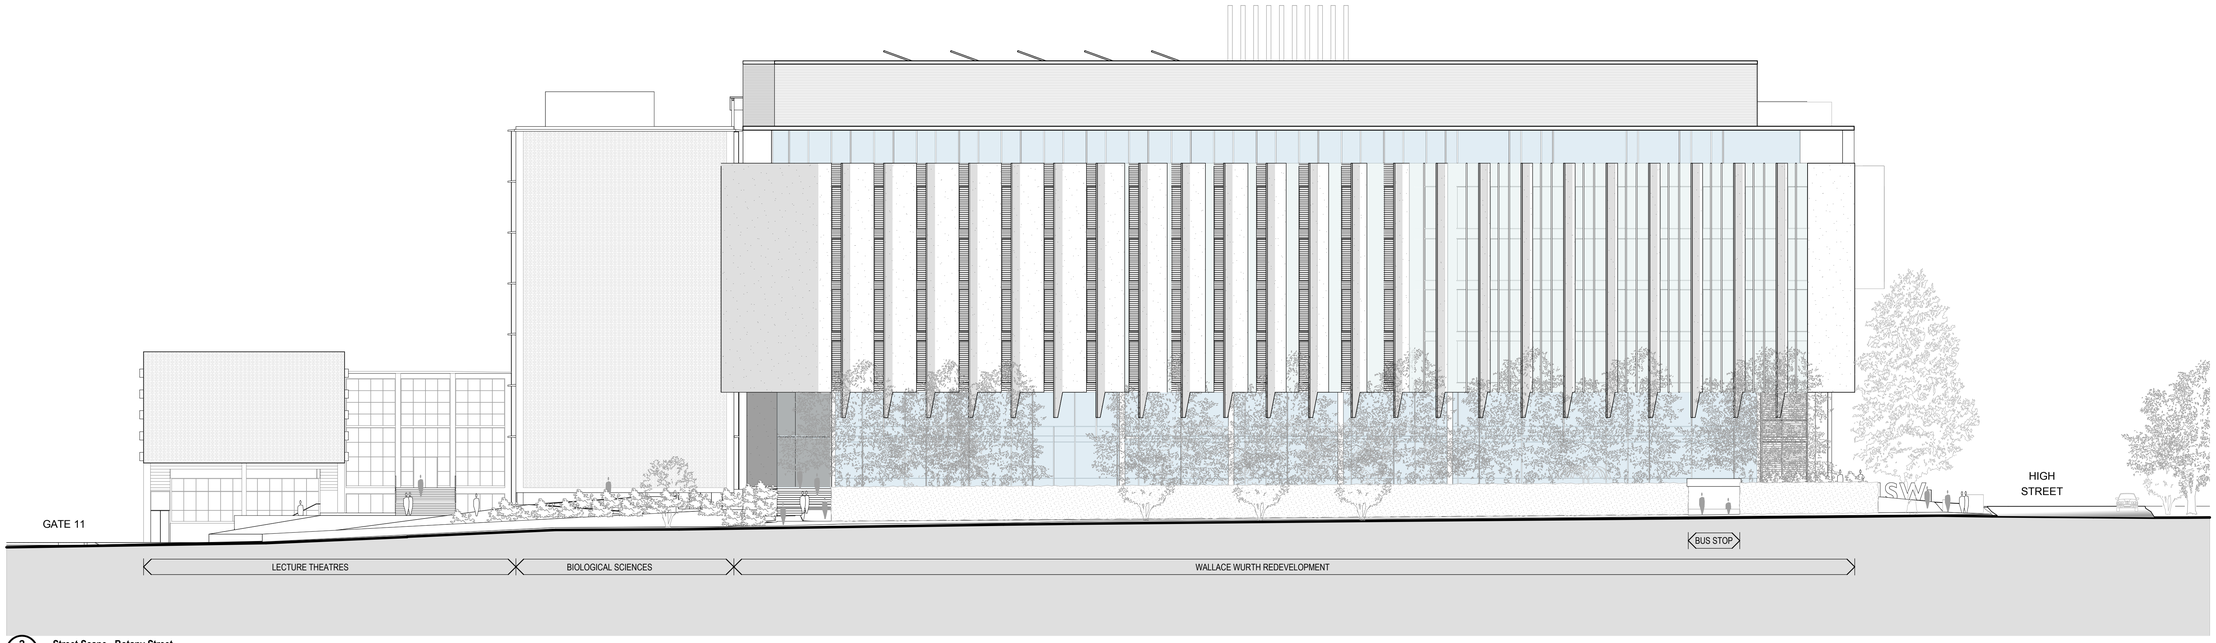


2 **Street Scape - Botany Street**
1:200

| REV | DESCRIPTION | DATE |
|---|---|---|
| - | PRELIMINARY EA ISSUE | 08.06.10 |
| 00 | ISSUED FOR EA SUBMISSION | 11.06.10 |
| 01 | ISSUED FOR EA SUBMISSION | 17.06.10 |

| REV | DESCRIPTION | DATE |
|---|---|---|

TITLE

TITLE

TITLE

TITLE

TITLE

TITLE

TITLE

TITLE

TITLE

TITLE

LEGEND

– – – OUTLINE OF EXISTING BUILDING

NORTH

DO NOT SCALE DRAWINGS. USE FIGURED DIMENSIONS ONLY. VERIFY ALL DIMENSIONS ON SITE.
REFER ANY DISCREPANCIES TO THE ARCHITECT.
THIS DRAWING, THE INFORMATION ON IT AND THE DESIGN ARE COPYRIGHT OF LAHZ NIMMO ARCHITECTS PTY LTD AND WILSON ARCHITECTS PTY LTD

CLIENT

THE UNIVERSITY OF NEW SOUTH WALES

PROJECT TITLE

**WALLACE WURTH REDEVELOPMENT**

SCALE CHECK 5 10

PROJECT MANAGER

Bovis Lend Lease

ARCHITECTS IN ASSOCIATION

**Wilson**Architects
564 Boundary Street, Spring Hill
Brisbane QLD 4000 Australia
T 07 3831 2755
F 07 3832 1129

**lahznimmo** architects
Suite 404, Flourmill Studios
3 Gladstone St
Newtown NSW 2042 Australia
T 02 9550 5200
F 02 9550 5233
www.lahznimmo.com

TITLE

# Street Elevations

EA Submission

| DRAWN | PLOT DATE | SCALE @B1 | SCALE @A3 |
|---|---|---|---|
| ASL/DD | 17/06/2010 | 1:200 | 1:500 |

| CHECKED | PROJECT NO. | DRAWING NO. | STAGE. | REV. NO |
|---|---|---|---|---|
| BC | LNA-1002<br>WA-#### | C27-A-C-EA 15 | EA | 01 |