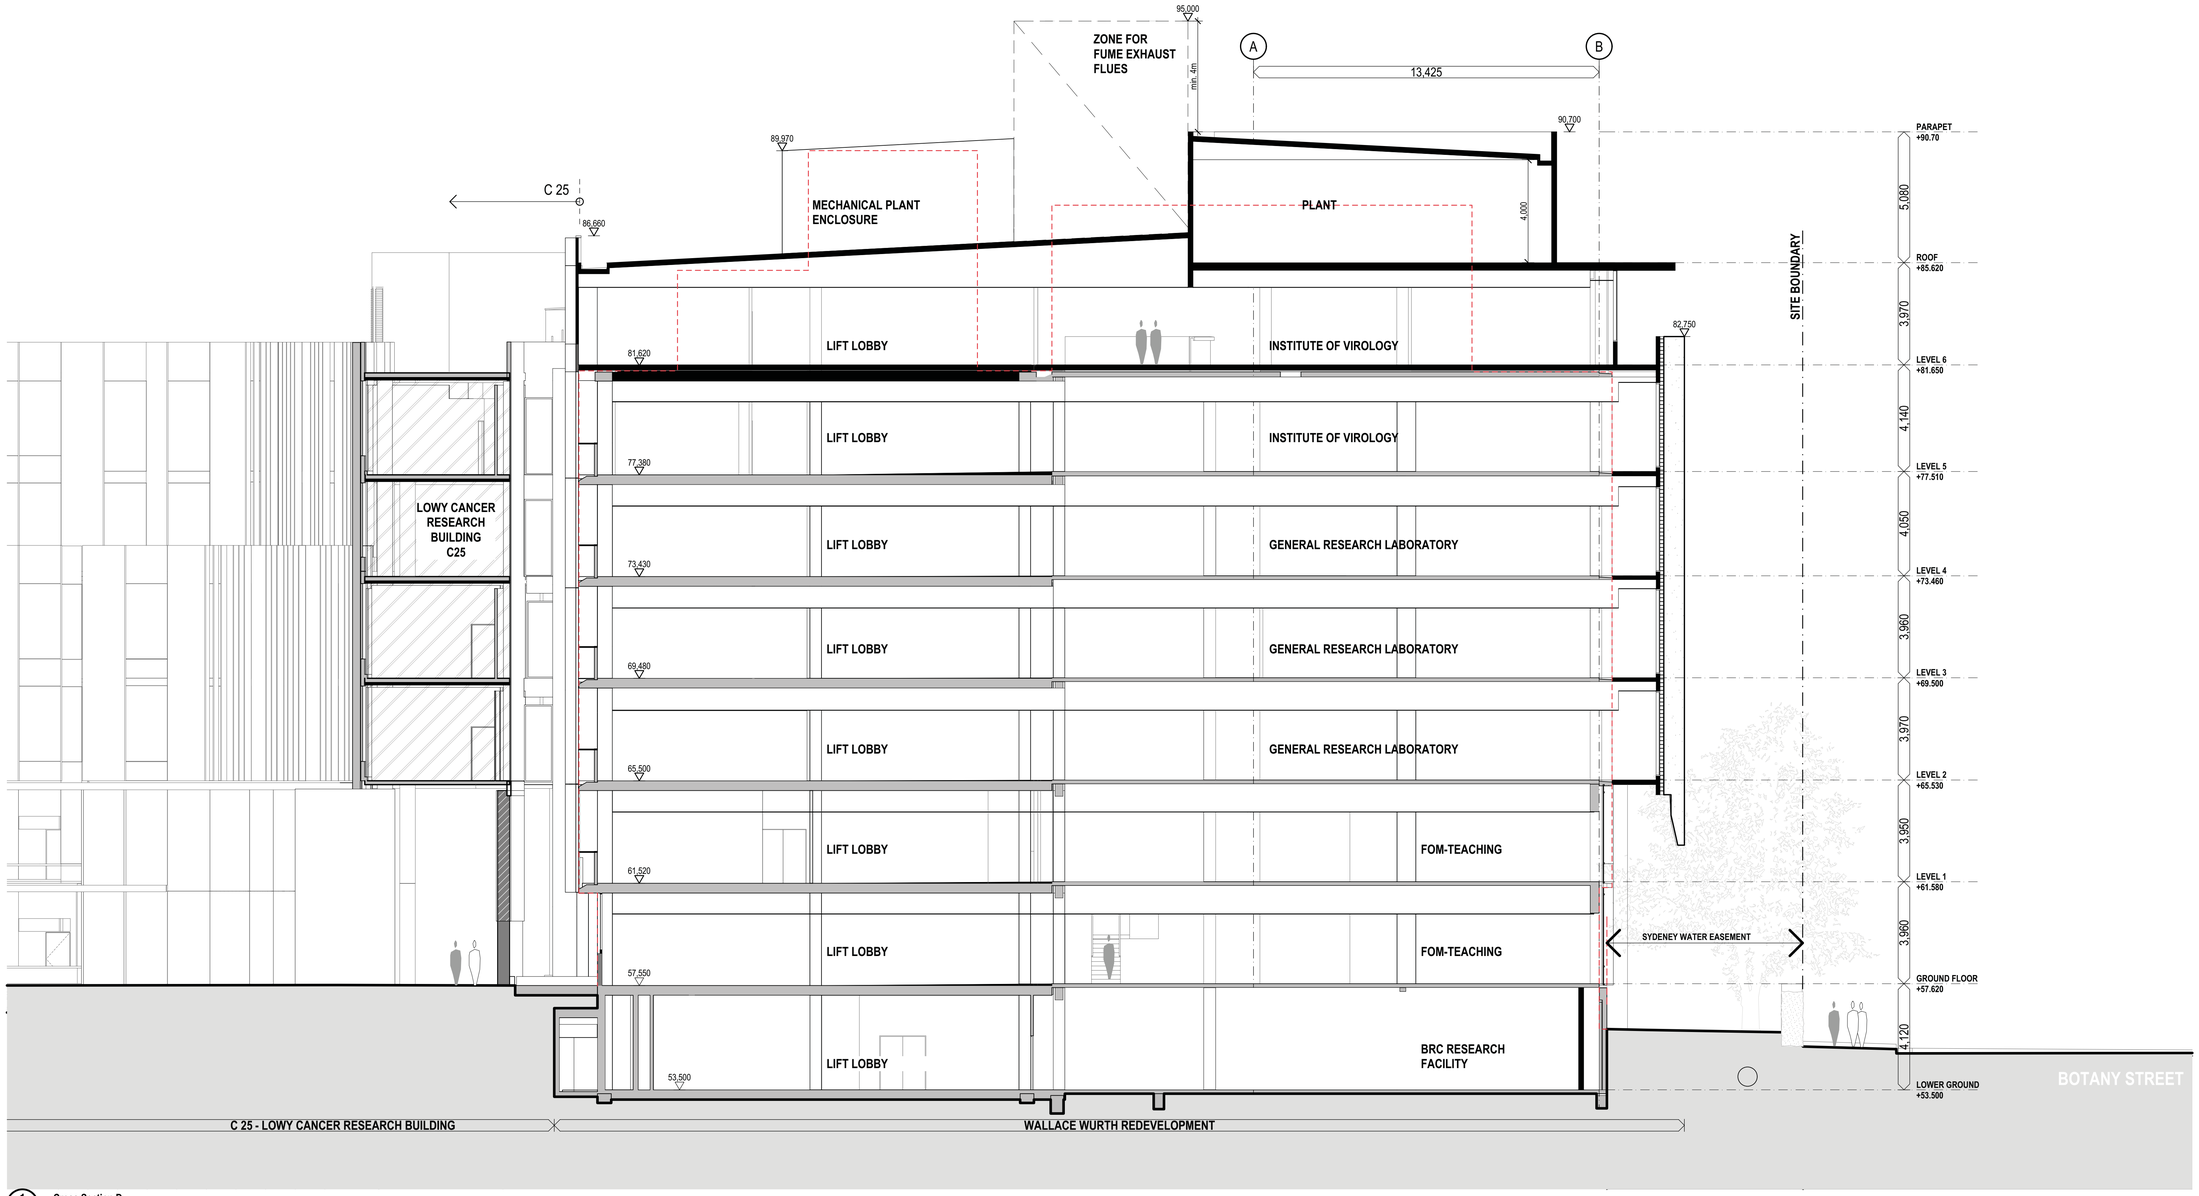

1 Cross Section D
1:100

MATERIALS LEGEND

CB	COLOURBACKED GLASS SPANDREL CLADDING
CP	PRE-FINISHED ALUMINIUM FACED COMPOSITE PANEL
FG	FIXED GLAZING
GB	GLASS BALUSTRADE
LG	PRE-FINISHED ALUMINIUM LOUVRE GRILLE
LV	PRE-FINISHED ALUMINIUM LOUVRE SHADING TO GLASS
PC	PRECAST CONCRETE CLADDING (OXIDE COLOURED)
RC	OFF FORM INSITU REINFORCED CONCRETE

REV	DESCRIPTION	DATE
-	PRELIMINARY EA ISSUE	08.06.10
00	ISSUED FOR EA SUBMISSION	11.06.10

LEGEND
- EXISTING BUILDING ELEMENTS
- PROPOSED NEW BUILDING ELEMENTS
- ADJACENT BUILDING
- OUTLINE OF EXISTING BUILDING

NORTH

DO NOT SCALE DRAWINGS. USE FIGURED DIMENSIONS ONLY. VERIFY ALL DIMENSIONS ON SITE.
REPORT ANY DISCREPANCIES TO THE ARCHITECT.
THIS DRAWING, THE INFORMATION ON IT AND THE DESIGN ARE COPYRIGHT OF LAHZ NIMMO ARCHITECTS PTY LTD AND WILSON ARCHITECTS PTY LTD.

CLIENT
THE UNIVERSITY OF NEW SOUTH WALES

PROJECT TITLE
WALLACE WURTH REDEVELOPMENT

SCALE CHECK 5 10

PROJECT MANAGER
Bovis Lend Lease

ARCHITECTS IN ASSOCIATION
WilsonArchitects
564 Boundary Street, Spring Hill
Brisbane QLD 4000 Australia
T 07 3831 2755
F 07 3832 1129
lahznimmo architects
Suite 404, Flourmill Studios
3 Gladstone St
Newtown NSW 2042 Australia
T 02 9550 5200
F 02 9550 5233
www.lahznimmo.com

TITLE
Section D-D
EA Submission

DRAWN	PLOT DATE	SCALE @B1	SCALE @A3
AS/DD	11/06/2010	1:100	1:250

CHECKED	PROJECT NO.	DRAWING NO.	STAGE.	REV. NO
BC	LNA-1002 WA-####	C27-A-C-EA 22	EA	00