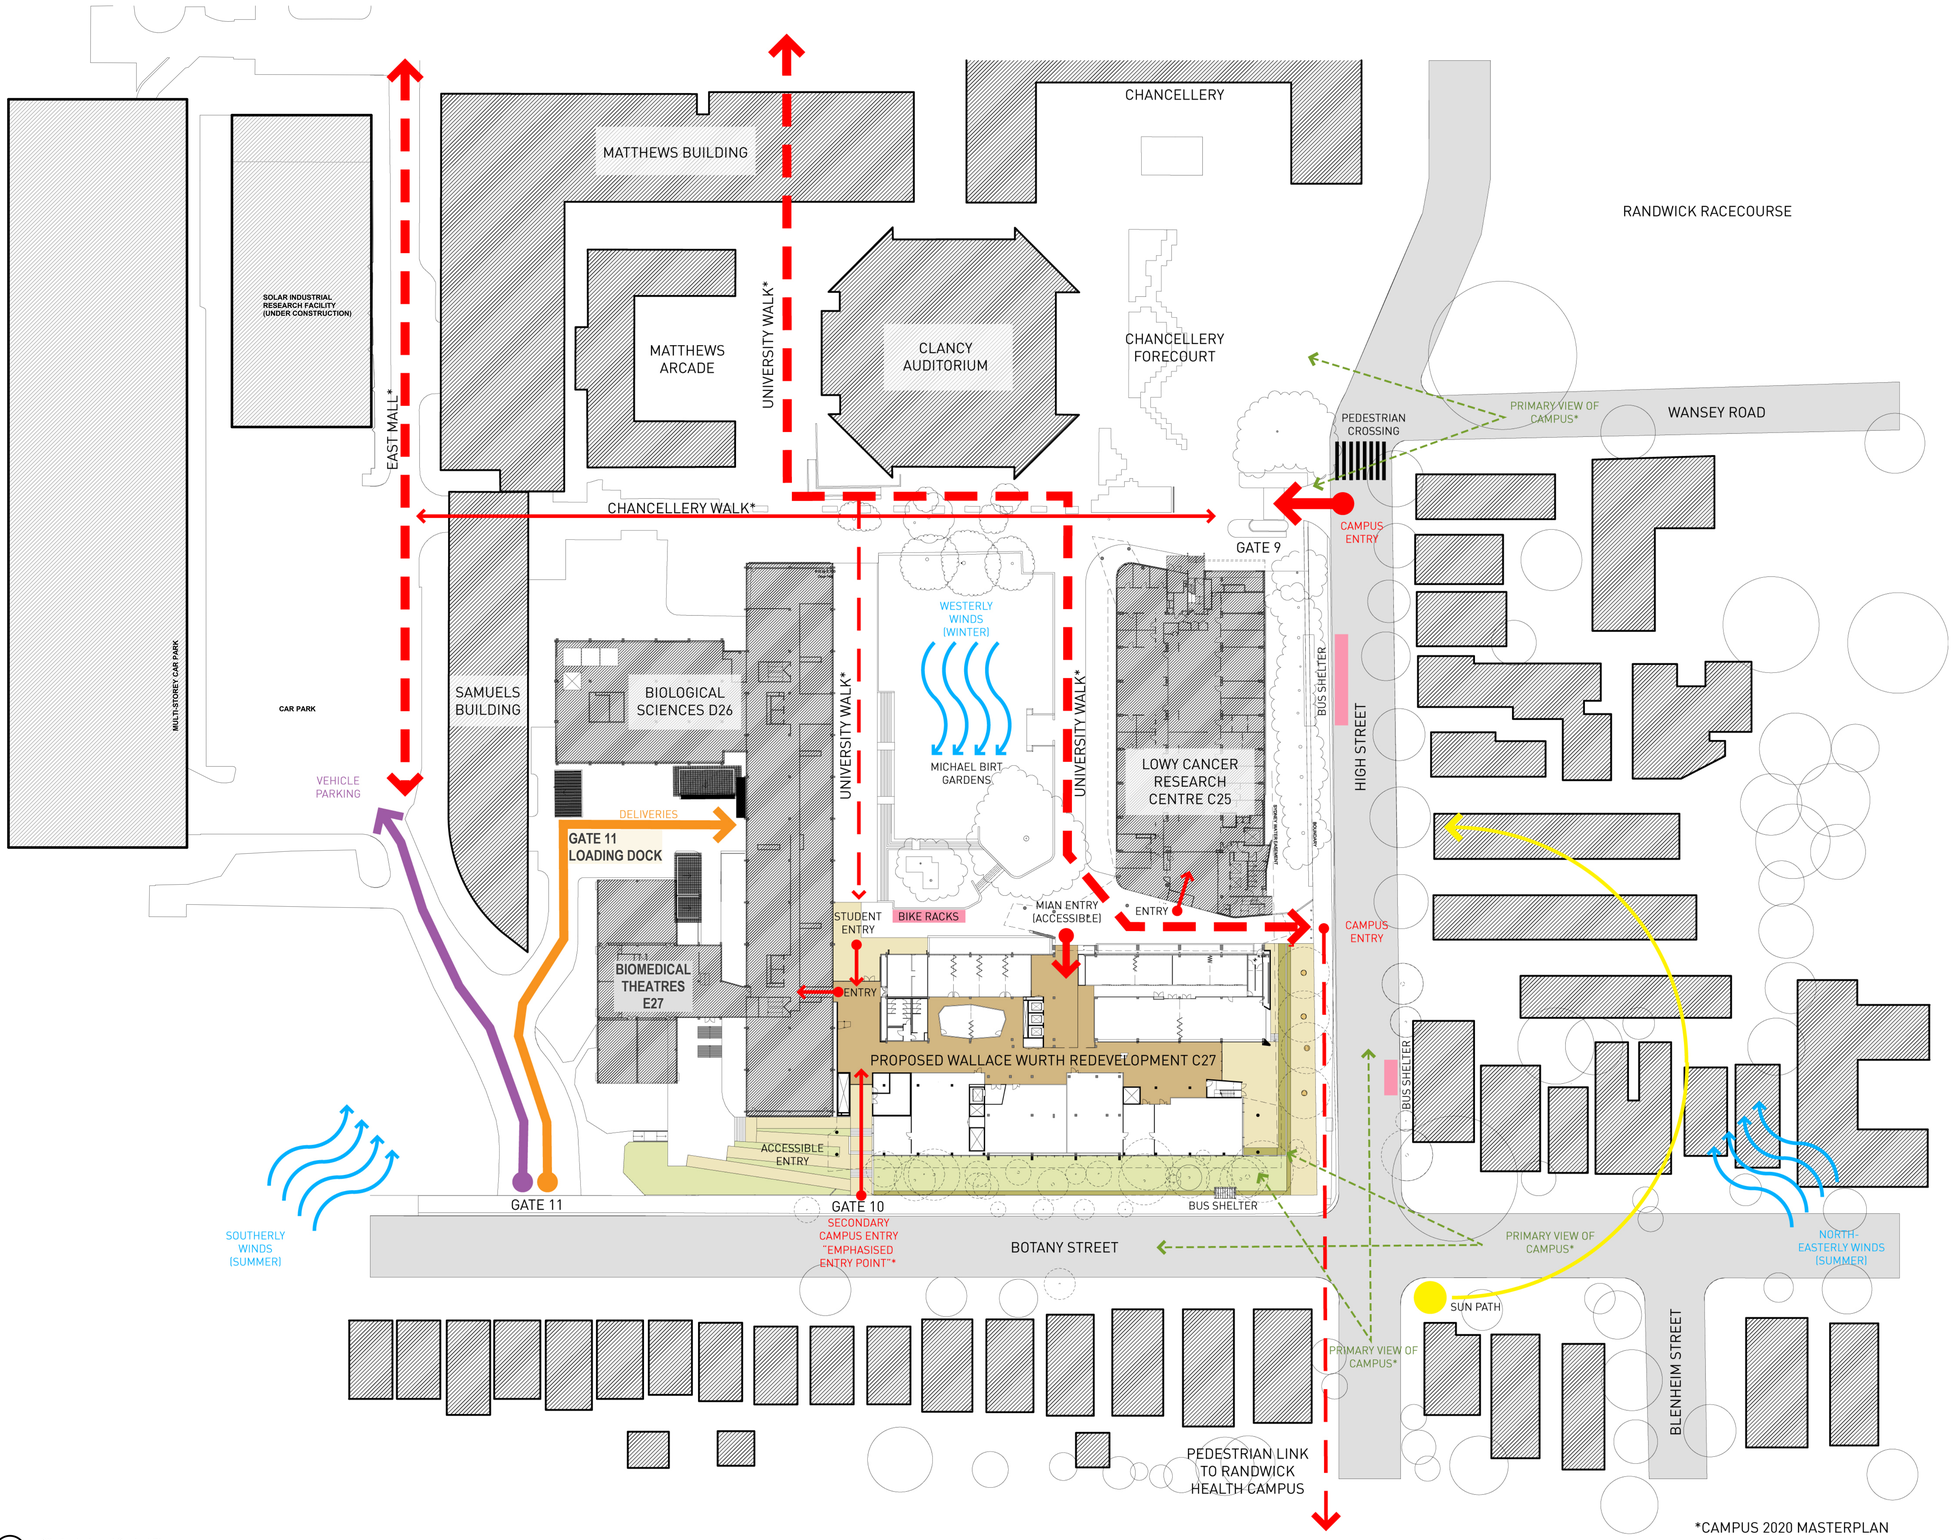

Site Analysis and Context Plan
2:1

REV	DESCRIPTION	DATE
00	ISSUED FOR EA SUBMISSION	11.06.10
01	ISSUED FOR EA SUBMISSION	22.06.10

REV	DESCRIPTION	DATE

TITLE | TITLE | TITLE | TITLE | TITLE | TITLE | TITLE | TITLE | TITLE | TITLE | TITLE

LEGEND

NORTH

DO NOT SCALE DRAWINGS. USE FIGURED DIMENSIONS ONLY. VERIFY ALL DIMENSIONS ON SITE.
REFER ANY DISCREPANCIES TO THE ARCHITECT.
THIS DRAWING, THE INFORMATION ON IT AND THE DESIGN ARE COPYRIGHT OF LAHZ NIMMO ARCHITECTS PTY LTD AND WILSON ARCHITECTS PTY LTD.

CLIENT
THE UNIVERSITY OF NEW SOUTH WALES

PROJECT TITLE
WALLACE WURTH REDEVELOPMENT

SCALE CHECK 5 10

PROJECT MANAGER
Bovis Lend Lease

ARCHITECTS IN ASSOCIATION
WilsonArchitects
564 Boundary Street, Spring Hill
Brisbane QLD 4000 Australia
T 07 3831 2755
F 07 3832 1129

lahznimmo architects
Suite 404, Flourmill Studios
3 Gladstone St
Newtown NSW 2042 Australia
T 02 9550 5200
F 02 9550 5233
www.lahznimmo.com

TITLE
Site Analysis and Context Plan
EA Submission

DRAWN	PLOT DATE	SCALE @B1	SCALE @A3
BC/CN	22/06/2010	1:500	1:1250

CHECKED	PROJECT NO.	DRAWING NO.	STAGE	REV. NO
BC	LNA-1002 WA-####	C27-A-C-EA 35	EA	01