LEGEND

- SITE BOUNDARY
- + RL 26.35 PROPOSED LEVEL
- EXISTING FEATURE REMOVED
- GALVANISED STEEL EDGE
- PAVING 1: STONE PAVING ON CONCRETE BASE TO MATCH C25 BUILDING.
- GRAVEL SURFACE: DECOMPOSED GRANITE COMPACTED AND STABILISED
- PLANTING TYPE 1: NEW PLANT SPECIES MASS MACROZAMIA COMMUNIS, REFER PLANT SCHEDULE.
- PLANTING TYPE 2: NATIVE GRASSES, REFER PLANT SCHEDULE
- MULCHING AND IRRIGATION TO ALL GARDEN BEDS. CONNECT IRRIGATION TO EXISTING SYSTEM. PROTECT GARDEN BEDS DURING CONSTRUCTION TO AVOID COMPACTION OF SOILS AND DAMAGE TO EXISTING TREES.
- PROPOSED TREE
- EXISTING TREE TO BE RETAINED
- EXISTING TREE TO BE REMOVED
- EXISTING TREES: REFER EXISTING TREE SCHEDULE AND ABORIST REPORT PREPARED BY "THE ENTS" DATED 15.06.10

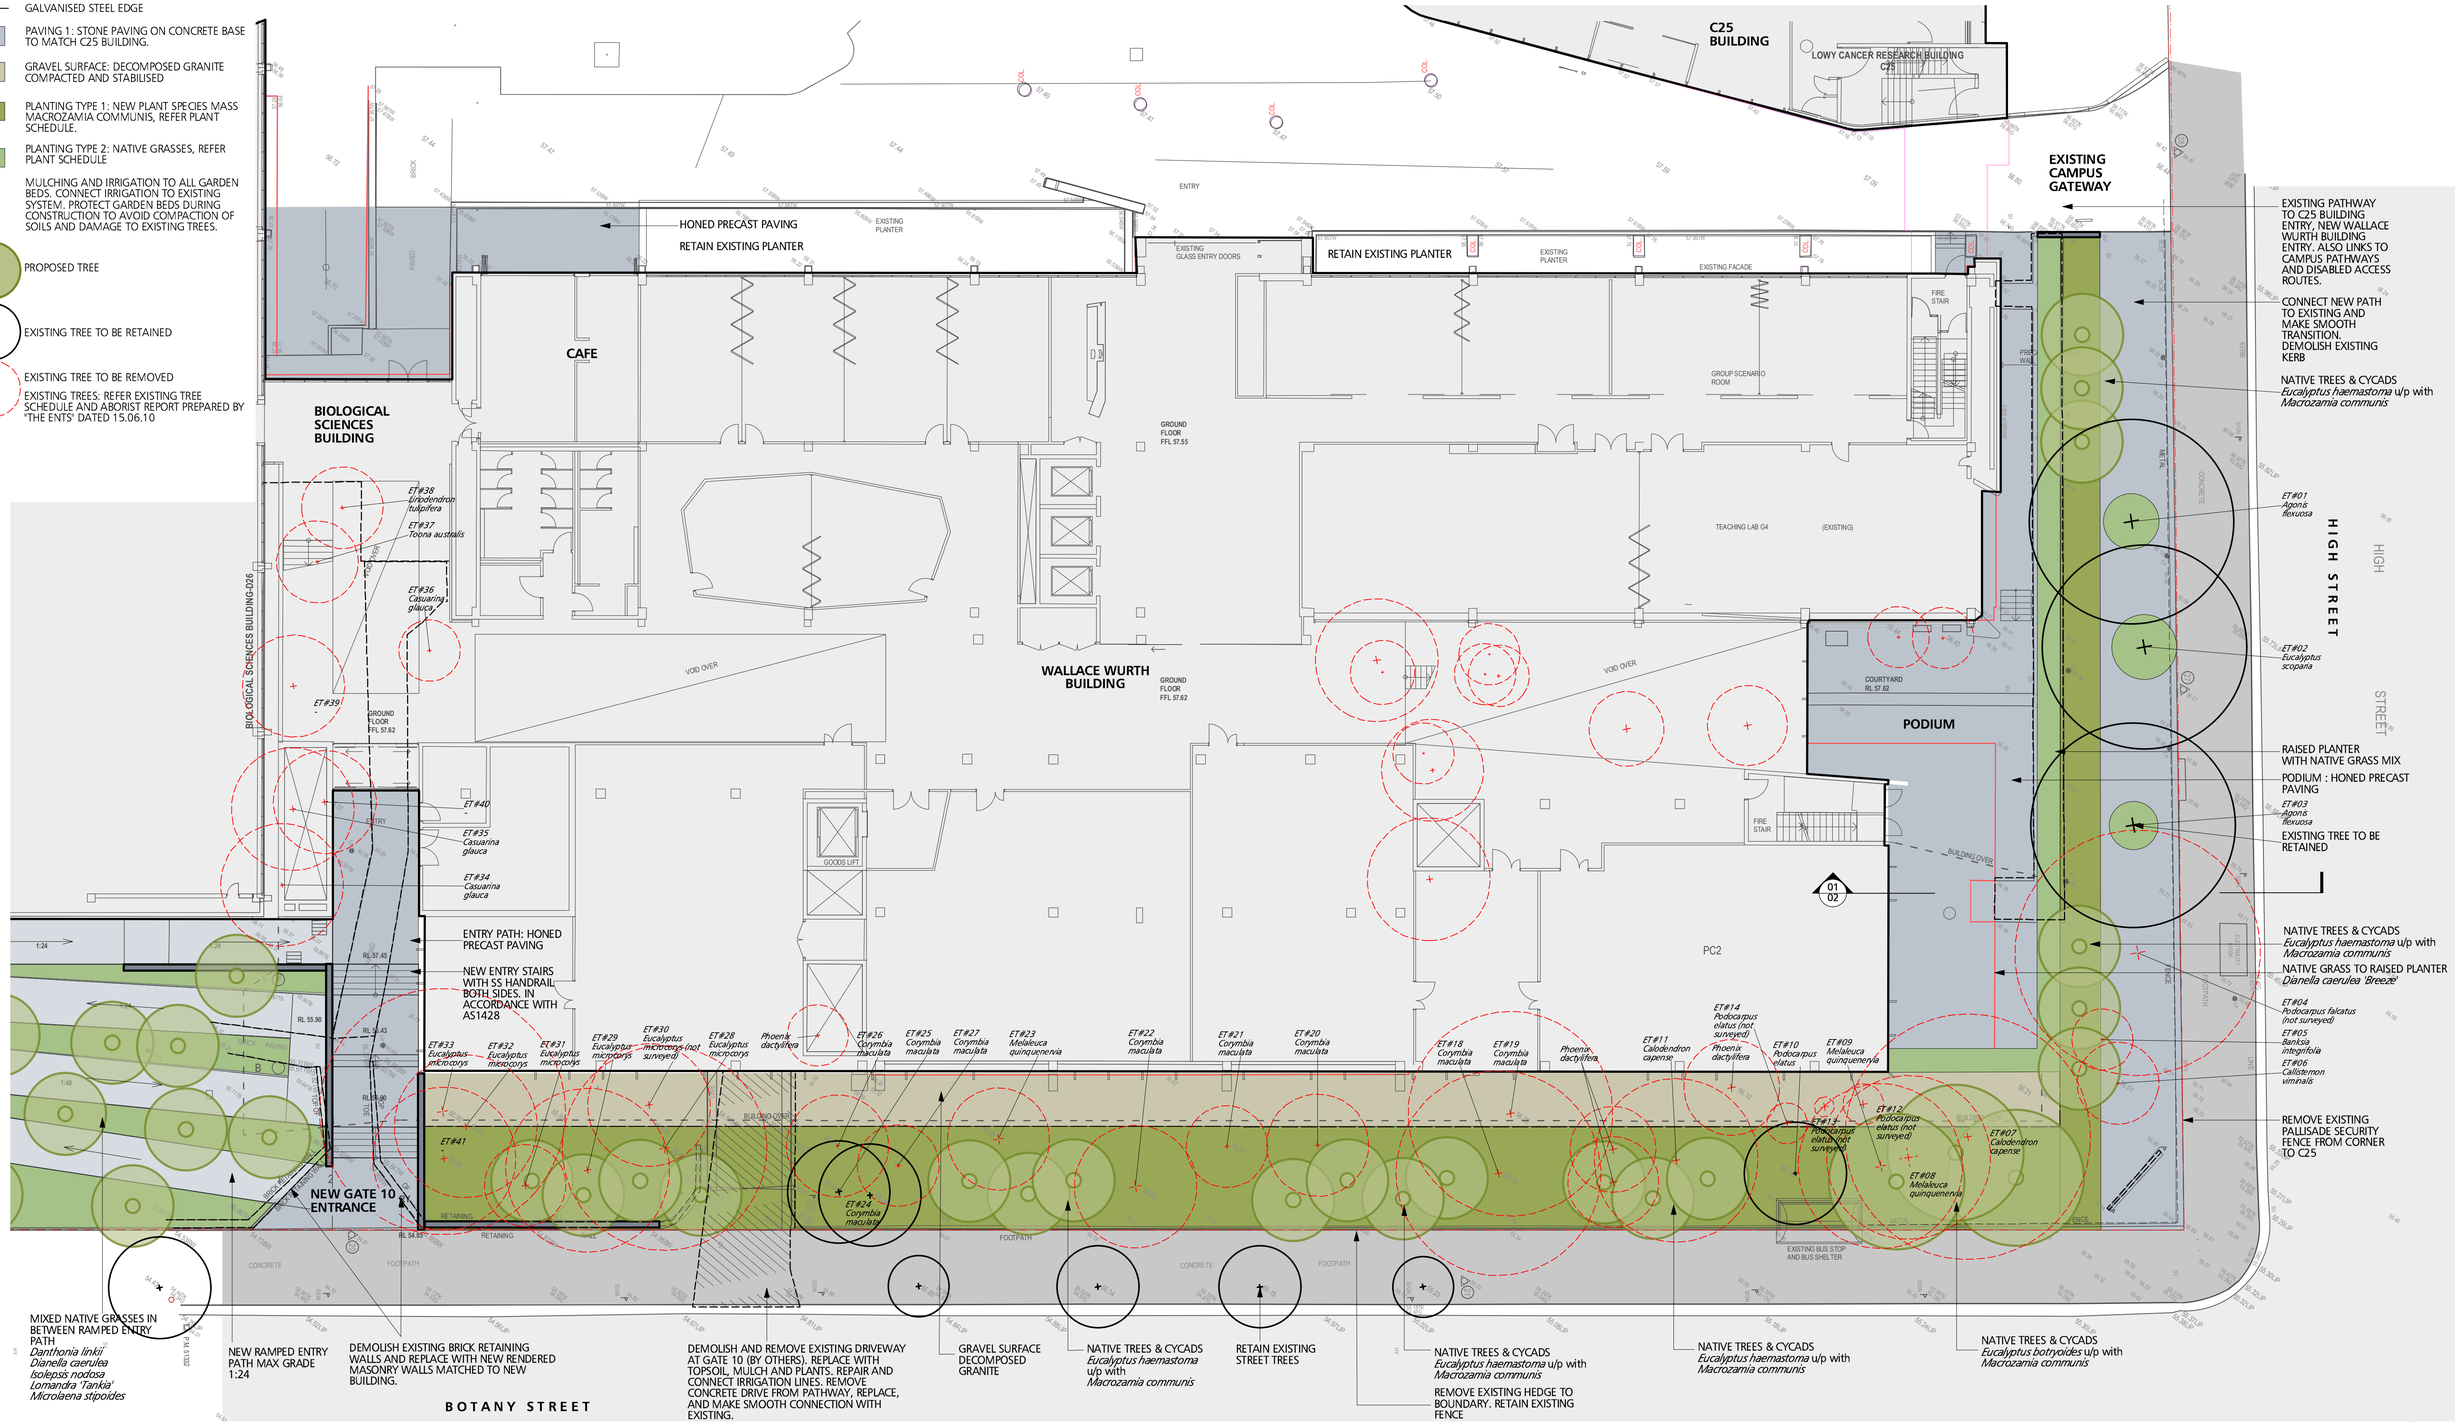

REV	AMENDMENTS	DATE	BY
01	Issued for EA submission	22.06.10	MS
00	EA	21.06.10	MS

NOTES

ALL DIMENSIONS AND LEVELS ARE TO BE CHECKED ON SITE PRIOR TO THE COMMENCEMENT OF WORK.
DRAWINGS ARE NOT TO BE SCALED.
USE ONLY FIGURED DIMENSIONS.

SPACKMAN MOSSOP MICHAELS

SPACKMAN MOSSOP MICHAELS
3 OXFORD ST, PADDINGTON
PO BOX 880 DARLINGHURST NSW
02 9361 4549
www.sm2group.com.au

CLIENT: Bovis Lend Lease

NORTH

SCALE: 1:150 @ A1

0 1 2 3 4 5 M

PROJECT: Wallace Wurth Building Redevelopment

DRAWING: University of NSW, Kensington Campus

DATE	PLOT DATE	DRAWN	CHECKED
12.02.10	-	CH/GF	MS

L.EA.01