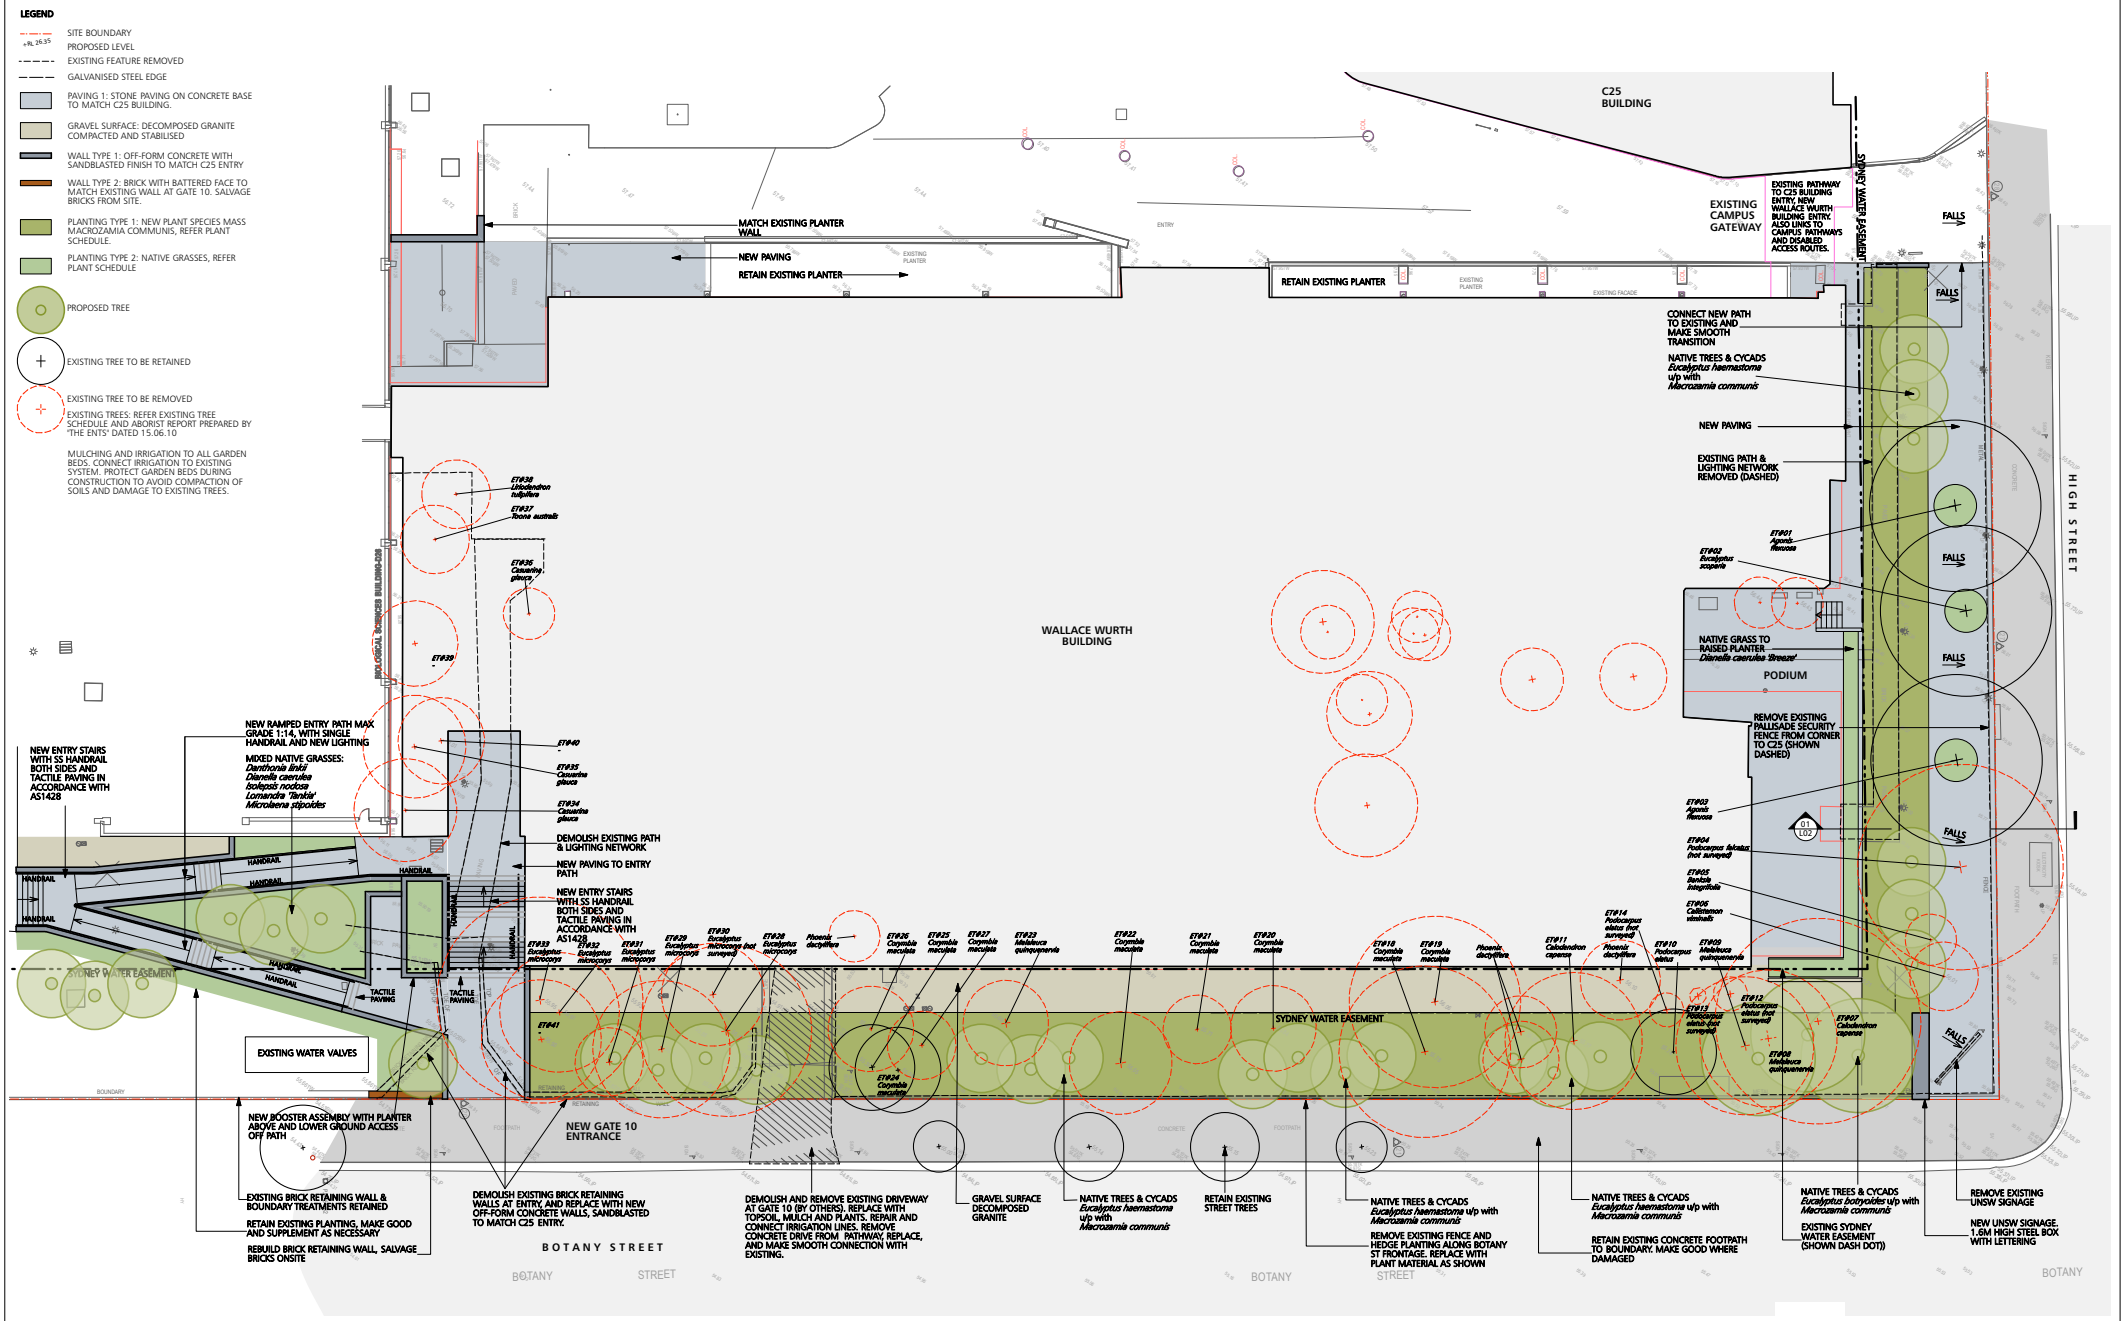

REV	AMENDMENTS	DATE	BY
03	Revised EA submission	01.09.10	MS
02	Revised EA submission	28.08.10	MS
01	Issued for EA submission	22.06.10	MS
00	EA	21.06.10	MS

NOTES
ALL DIMENSIONS AND LEVELS ARE TO BE CHECKED ON SITE PRIOR TO THE COMMENCEMENT OF WORK. DRAWINGS ARE NOT TO BE SCALED. USE ONLY FIGURED DIMENSIONS.

SPACKMAN MOSSOP MICHAELS
SPACKMAN MOSSOP MICHAELS
3 OXFORD ST. PADDINGTON
PO BOX 880 DARLINGHURST NSW
02 9361 4549
www.sm2group.com.au

CLIENT: Bovis Lend Lease

NORTH

SCALE: 1:150 @ A1
0 1 2 3 4 5M

PROJECT: Wallace Wurth Building Redevelopment
DRAWING: University of NSW, Kensington Campus

DATE	PLOT DATE	DRAWN	CHECKED
12.02.10	-	CH/GF	MS

L.EA.01