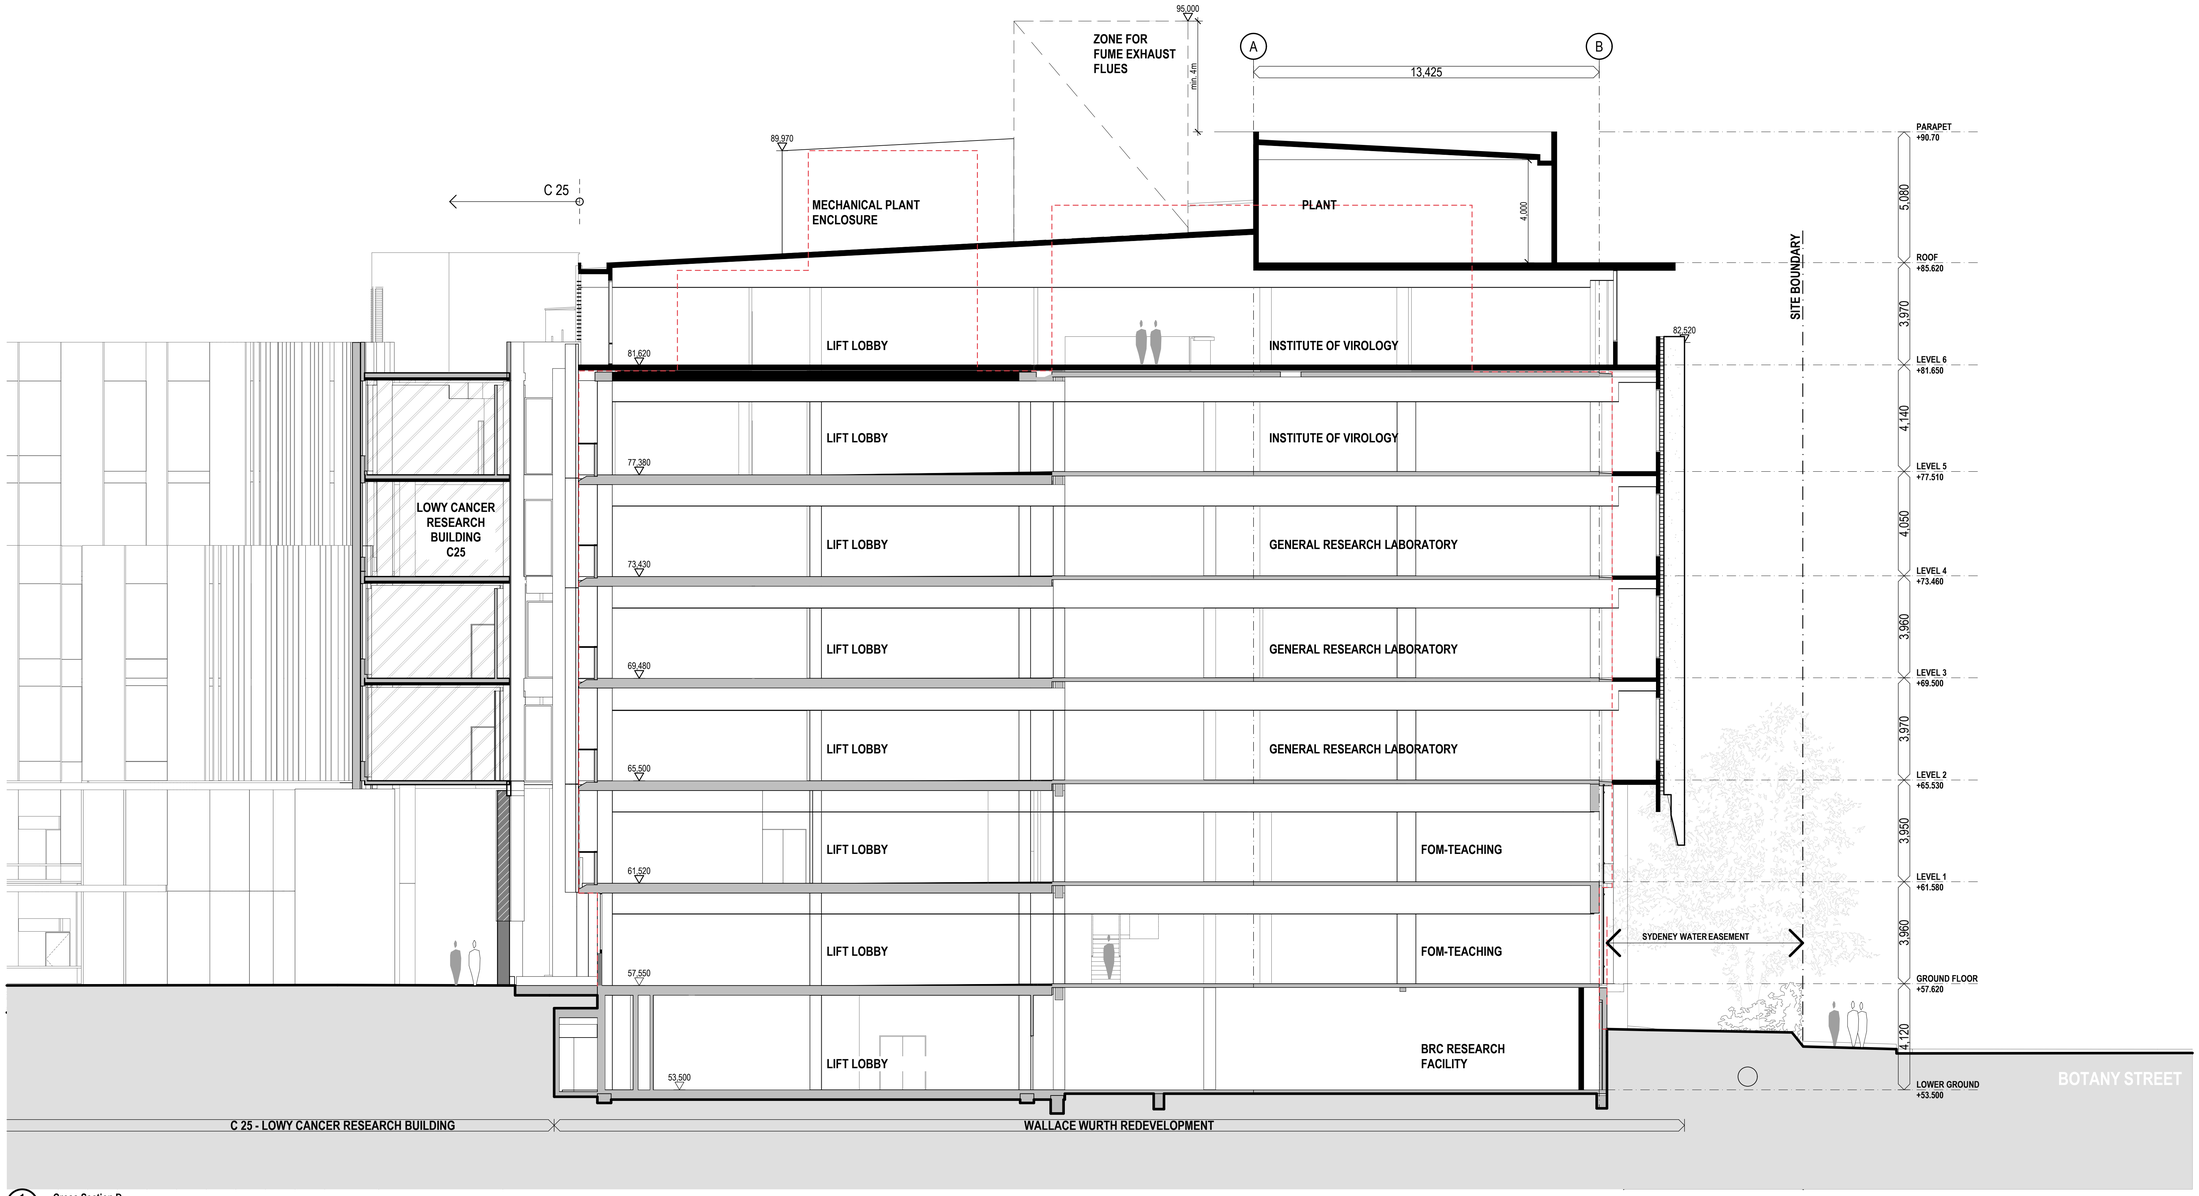

1 Cross Section D
1:100

MATERIALS LEGEND

CB COLOURBACKED GLASS SPANDREL CLADDING
CP PRE-FINISHED ALUMINIUM FACED COMPOSITE PANEL
FG FIXED GLAZING
GB GLASS BALUSTRADE
LG PRE-FINISHED ALUMINIUM LOUVRE GRILLE
LV PRE-FINISHED ALUMINIUM LOUVRE SHADING TO GLASS
PC PRECAST CONCRETE CLADDING (OXIDE COLOURED)
RC OFF FORM INSITU REINFORCED CONCRETE

REV	DESCRIPTION	DATE
-	PRELIMINARY EA ISSUE	08.06.10
00	ISSUED FOR EA SUBMISSION	11.06.10
01	REVISED EA SUBMISSION	26.08.10

REV	DESCRIPTION	DATE

TITLE | TITLE | TITLE | TITLE | TITLE
TITLE | TITLE | TITLE | TITLE | TITLE

LEGEND
- EXISTING BUILDING ELEMENTS
- PROPOSED NEW BUILDING ELEMENTS
- ADJACENT BUILDING
- OUTLINE OF EXISTING BUILDING

NORTH

DO NOT SCALE DRAWINGS. USE FIGURED DIMENSIONS ONLY. VERIFY ALL DIMENSIONS ON SITE.
REFER ANY DISCREPANCIES TO THE ARCHITECT.
THIS DRAWING, THE INFORMATION ON IT AND THE DESIGN ARE COPYRIGHT OF LAHZ NIMMO ARCHITECTS PTY LTD AND WILSON ARCHITECTS PTY LTD.

CLIENT
THE UNIVERSITY OF NEW SOUTH WALES

PROJECT TITLE
WALLACE WURTH REDEVELOPMENT

SCALE CHECK 5 10

PROJECT MANAGER
Bovis Lend Lease

ARCHITECTS IN ASSOCIATION
WilsonArchitects
564 Boundary Street, Spring Hill T 07 3831 2755
Brisbane QLD 4000 Australia F 07 3832 1129
lahznimmo architects
Suite 404, Flourmill Studios T 02 9550 5200
3 Gladstone St F 02 9550 5233
Newtown NSW 2042 Australia www.lahznimmo.com

TITLE
Section D-D
EA Submission

DRAWN	PLOT DATE	SCALE @B1	SCALE @A3
ASL/DD	8/31/2010	1:100	1:250

CHECKED	PROJECT NO.	DRAWING NO.	STAGE.	REV. NO
BC	LNA-1002 WA-####	C27-A-C-EA 22	EA	01