

1008.0




LEVEL 31
GFA = 1008.0 m²

THIS PLAN IS BASED ON PLANS BY
ATELIERS JEAN NOUVEL
DWG No.: PA-A-2033
REVISION: 10

X:\08JOBS\080401 - BROADWAY SQUARE\FSA\BLOCK 2\LEVEL 31.dwg

PLAN SHOWING GFA OF LEVEL 31 BLOCK 2 FRASERS BROADWAY SITE	CONSULTING SURVEYORS		RATIO: 1:300		DATE 18/09/09		
	DENNY LINKER & CO.		DATUM: A.H.D.		ISSUE 8	SHEET SIZE A3	
	SYDNEY		DRAWN: DC				
	5th Floor 17 RANDLE STREET SURRY HILLS N.S.W. 2010 PH. (02) 9212 4655 FAX (02) 9212 5254		REF. No.: 080401		DWG. LEVEL 31 I.D.:		

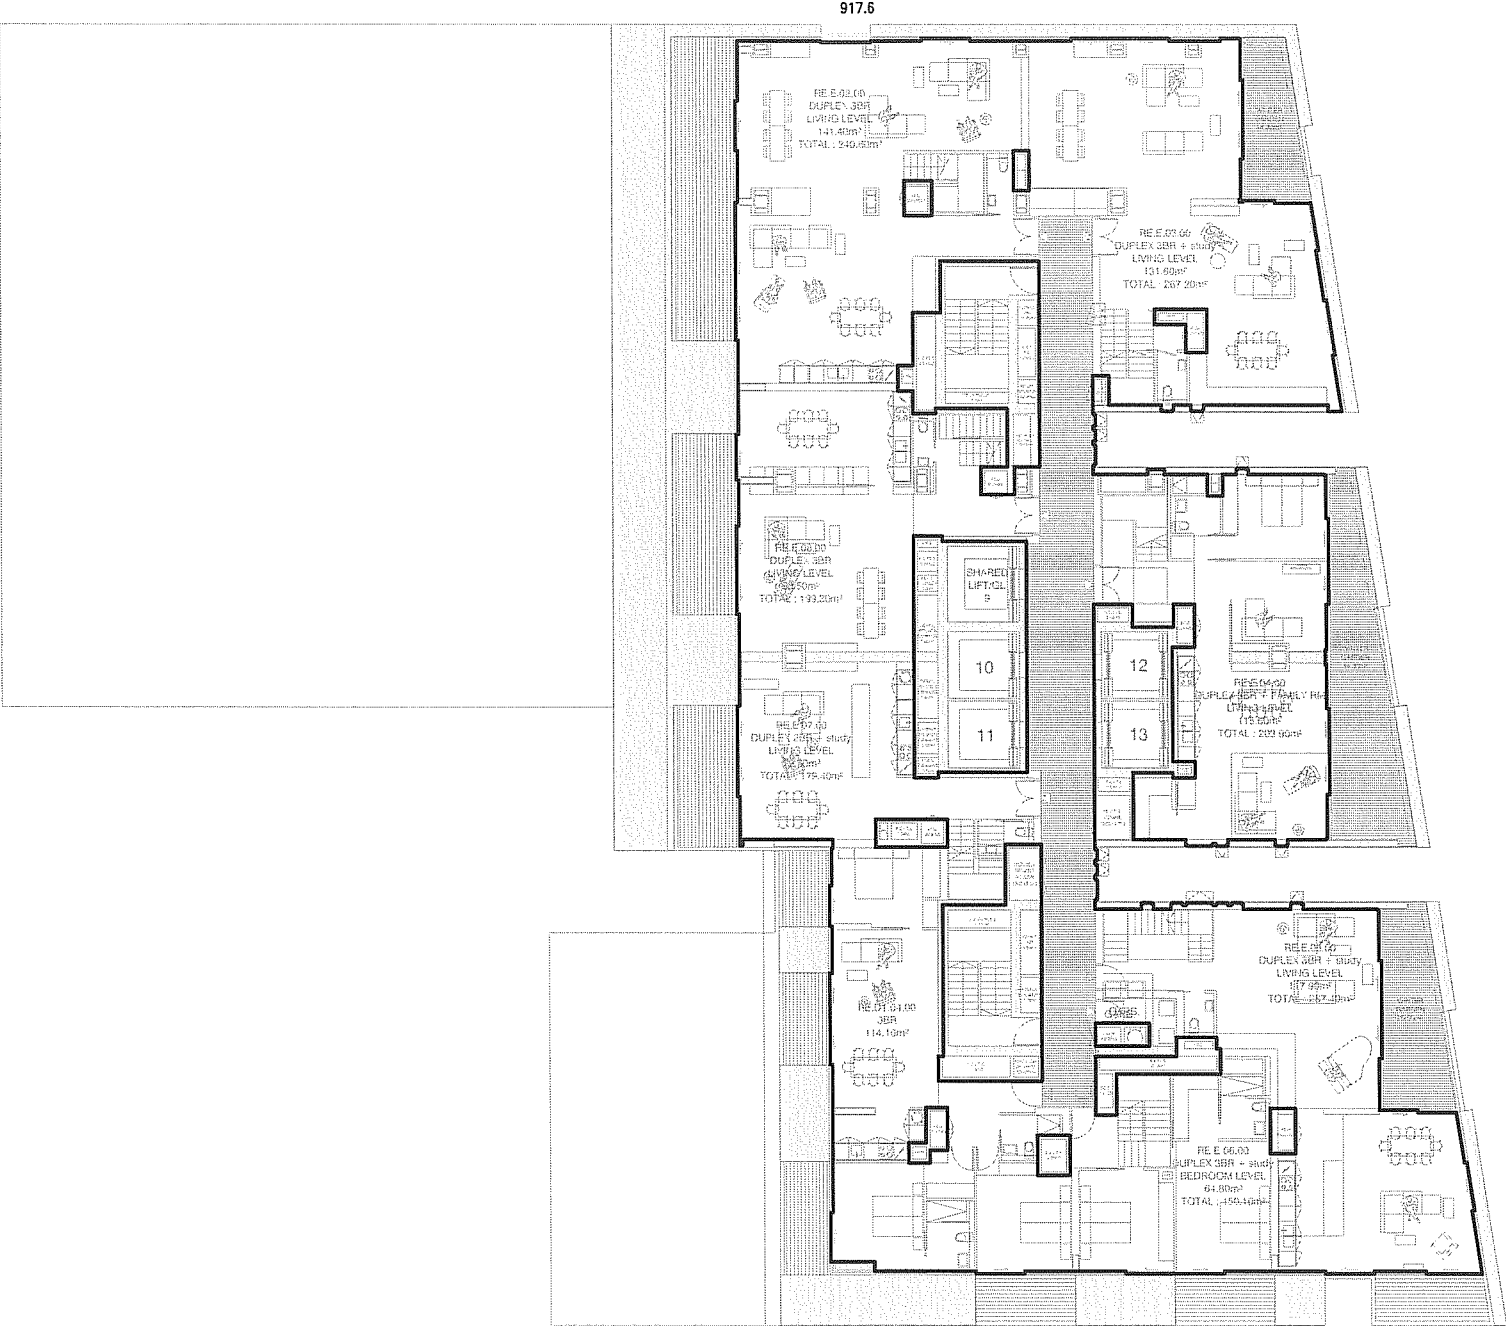


LEVEL 32
GFA = 917.6m²

THIS PLAN IS BASED ON PLANS BY
ATELIERS JEAN NOUVEL
DWG No.: PA-A-2034
REVISION: 10

X:\08JOBS\080401 - BROADWAY SQUARE\FSA\BLOCK 2\LEVEL 32.dwg

PLAN SHOWING GFA OF LEVEL 32 BLOCK 2 FRASERS BROADWAY SITE	CONSULTING SURVEYORS		RATIO: 1:300		DATE 18/09/09		
	DENNY LINKER & CO.		DATUM: A.H.D.		ISSUE 8	SHEET SIZE A3	
	SYDNEY		DRAWN: DC				
	5th Floor 17 RANDLE STREET SURRY HILLS N.S.W. 2010 PH. (02) 9212 4655 FAX (02) 9212 5254		REF. No.: 080401		DWG. LEVEL 32 I.D.:		

818.8

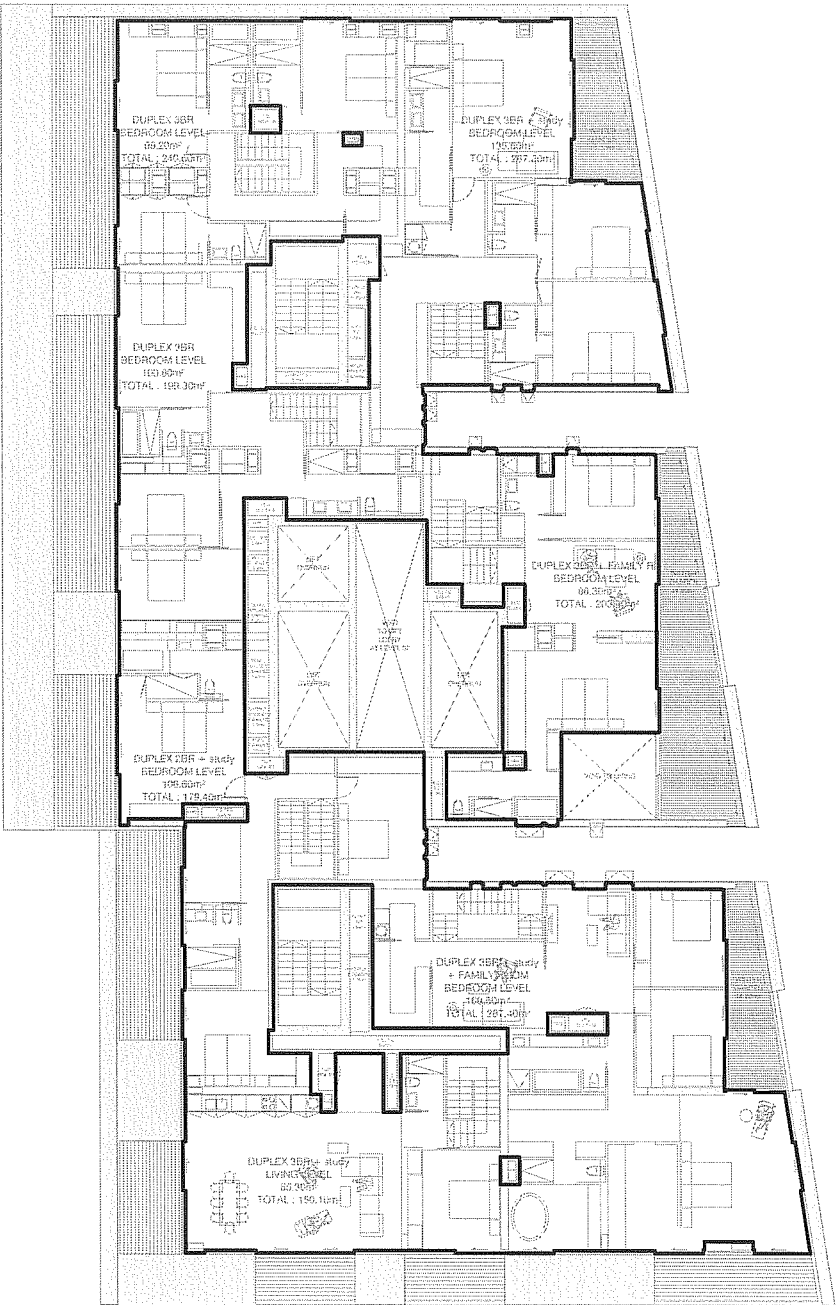

LEVEL 33
GFA = 818.8m²

THIS PLAN IS BASED ON PLANS BY
ATELIERS JEAN NOUVEL
DWG No.: PA-A-2035
REVISION: 10

X:\08JOBS\080401 - BROADWAY SQUARE\FSA\BLOCK 2\LEVEL 33.dwg

PLAN SHOWING GFA OF LEVEL 33 BLOCK 2 FRASERS BROADWAY SITE	CONSULTING SURVEYORS		RATIO: 1:300		DATE 18/09/09		
	DENNY LINKER & CO.		DATUM: A.H.D.		ISSUE 8	SHEET SIZE A3	
	SYDNEY		DRAWN: DC				
	5th Floor 17 RANDLE STREET SURRY HILLS N.S.W. 2010 PH. (02) 9212 4655 FAX (02) 9212 5254		REF. No.: 080401		DWG. LEVEL 33 I.D.:		