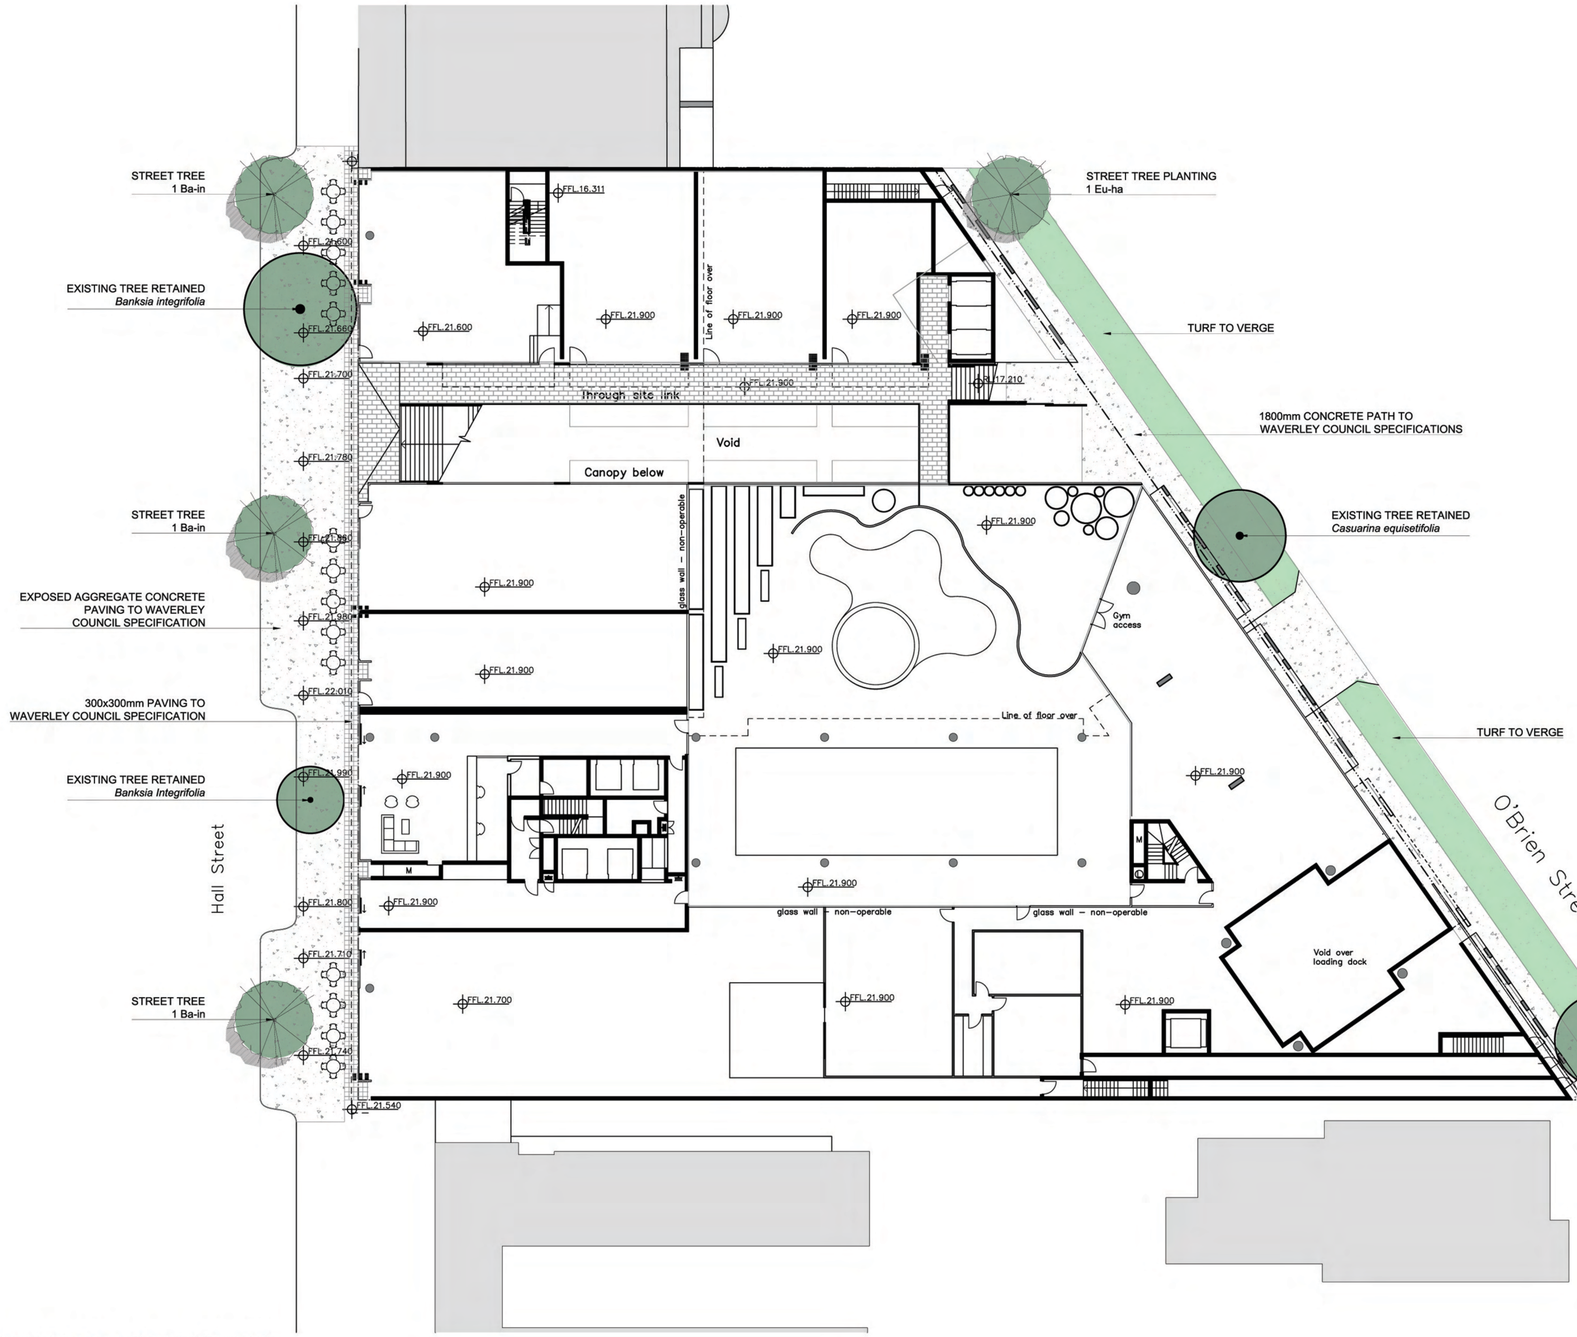

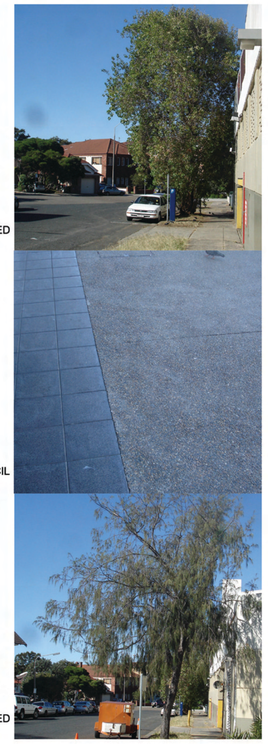

REFER TO LA02 FOR GROUNDFLOOR LANDSCAPE PLAN
REFER TO LA03 FOR UPPER LEVELS LANDSCAPE AND PLANTING SCHEDULE

Issue	Description	Date
A	Development Application	29.05.2008

taylor brammer landscape architects pty ltd
abn 61 098 724 988
Sydney
218 Oxford Street, Woollahra, NSW, Australia, 2025
t: +61 2 9387 8855 f: +61 2 9387 8155
e: sydney@taylorbrammer.com.au
South Coast
26 Moore Street, PO Box 64,
Austinmer, NSW, 2515
t: +61 4267 5088 f: +61 2 4267 4826
e: southcoast@taylorbrammer.com.au
Copyright of Taylor Brammer Landscape Architects Pty Ltd. Figured dimensions shall be taken in preference to scaling. The contractor shall check all dimensions on site before commencing work.

taylor brammer

project:
Hall Street Bondi

drawing title:
Landscape Plan - Hall Street and O'Brien Street Streetscape

scale:	1:200 @ A1	checked	DMT	drawing no:	revision:
date:	05.05.2008	job no:	08-026S	LA01	A
drawn:	KMo	designed:	DMT/KMo		