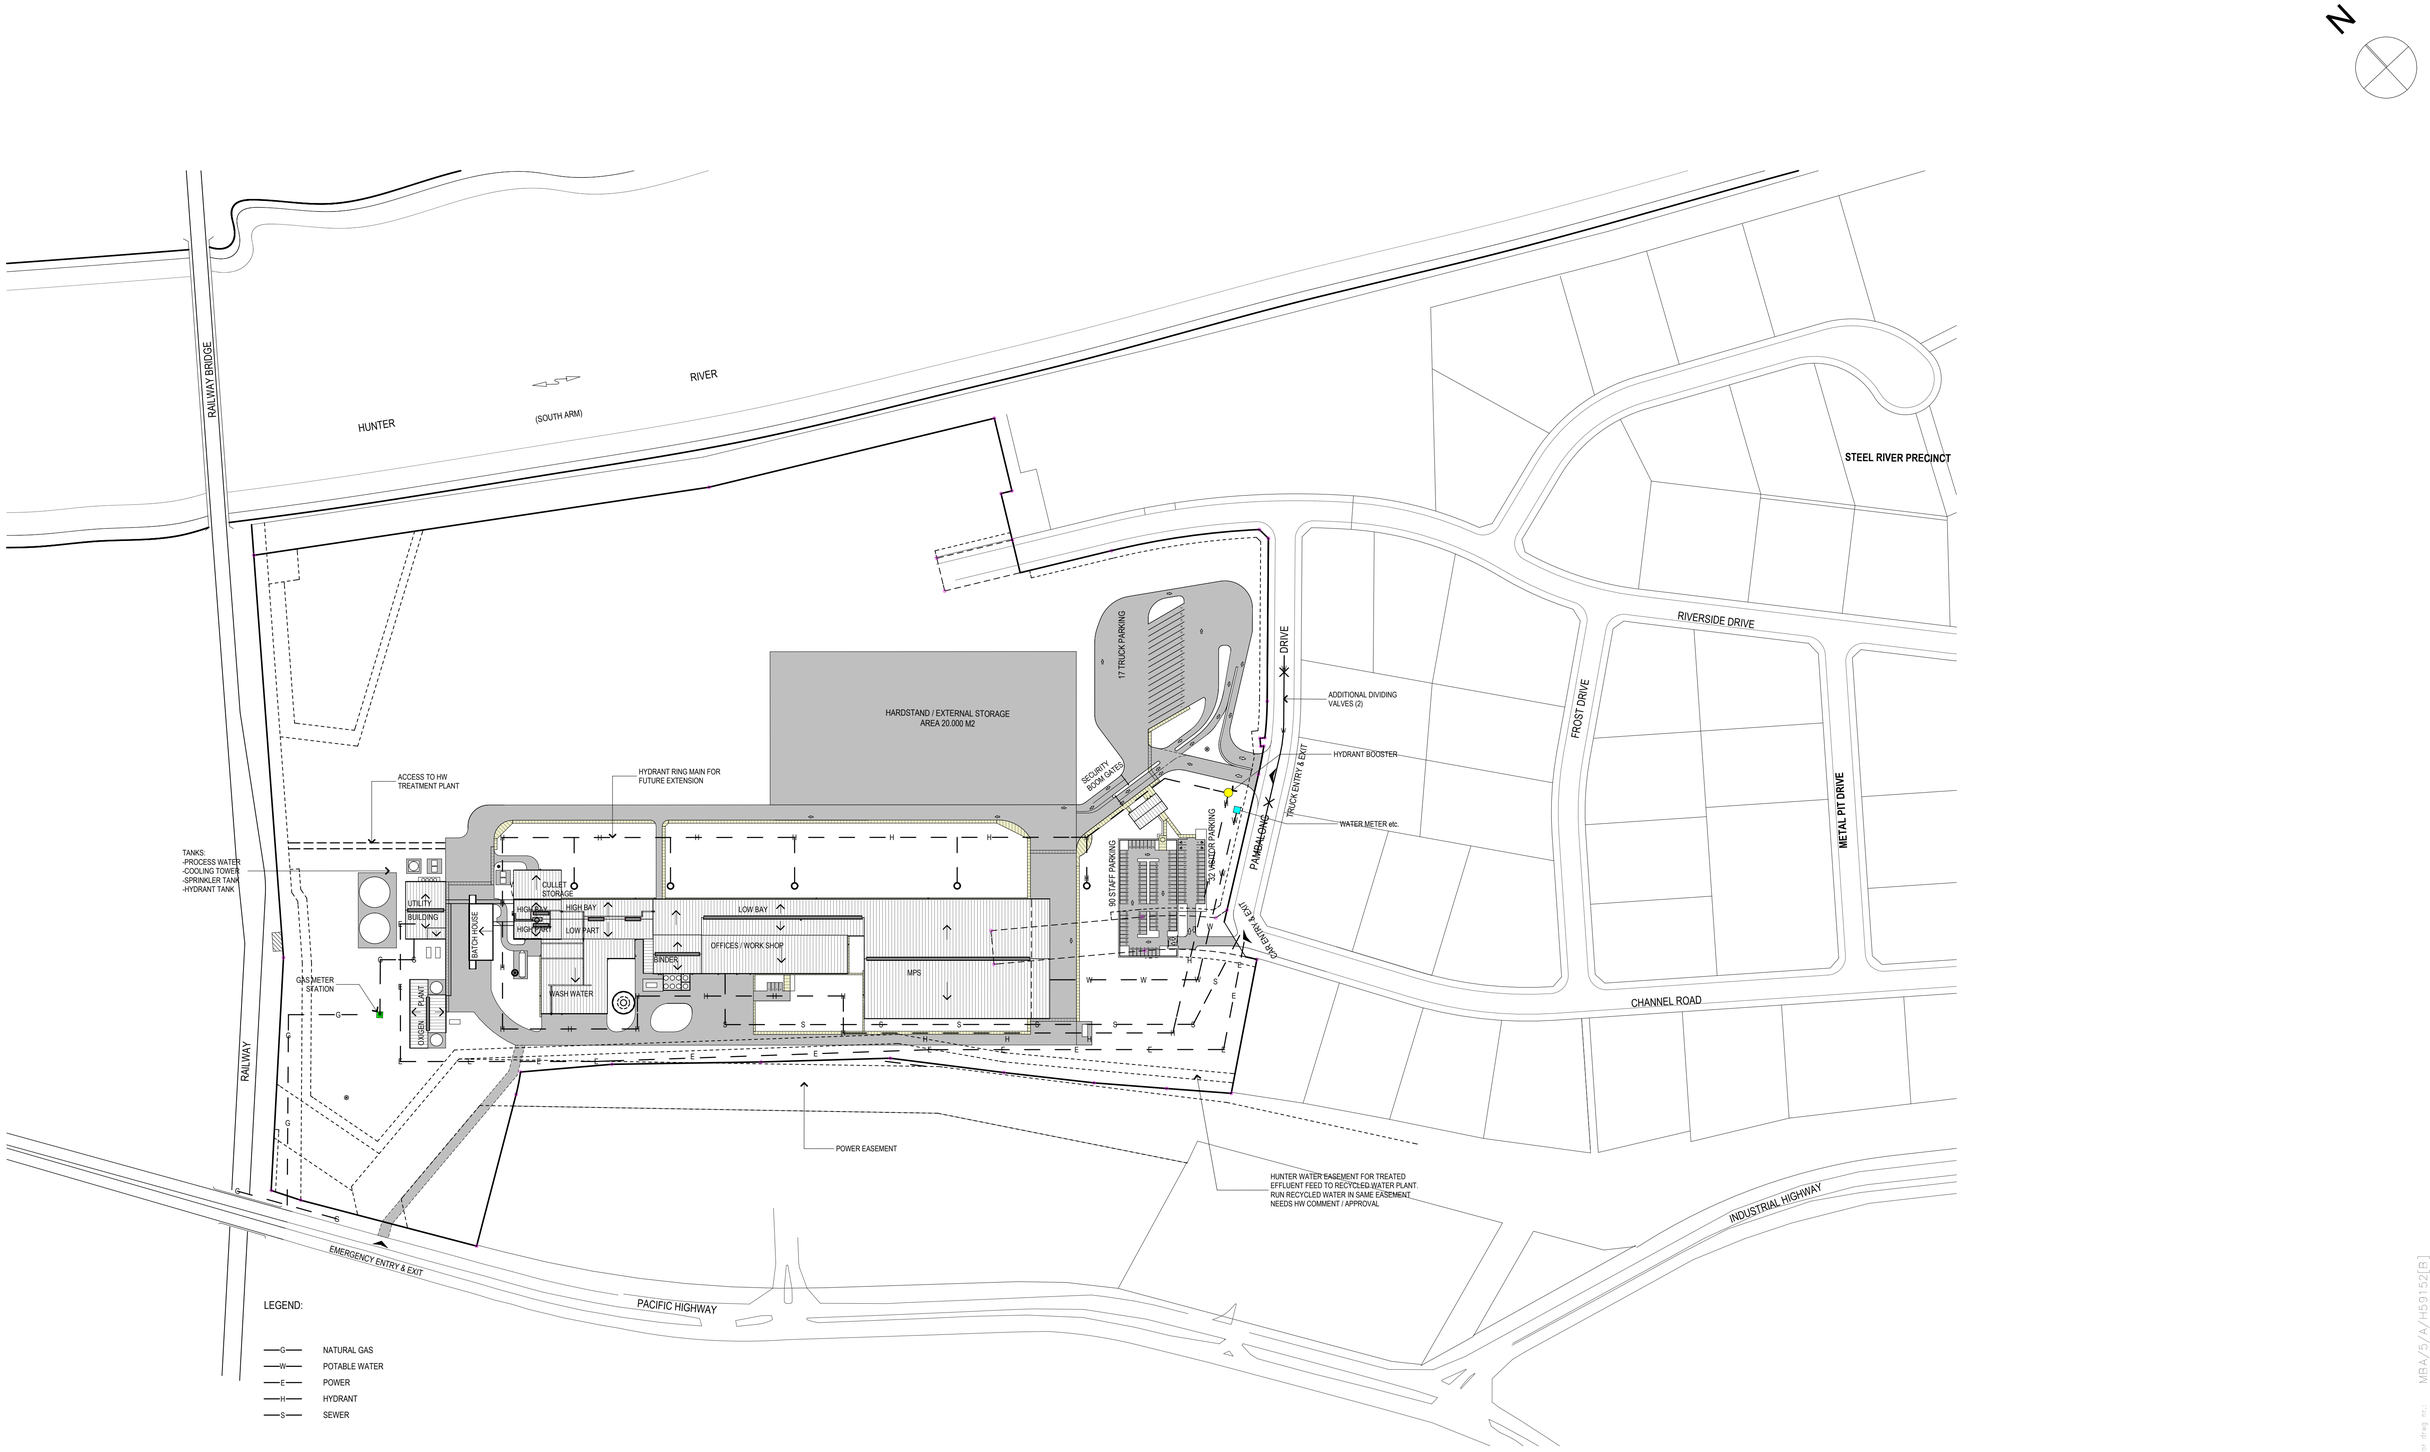

date	by	app	rev	description	date	by	app	rev	description	date	by	app	rev	description
23.06.09			A	Information										
26.06.09			B	amendments for gas & sawer pipes										

KNAUF INSULATION

related drawings

scale 1:2000
date 29/06/2009
drawn JZ
checked RT
approved
approved
approved

drawing title: SERVICE LAYOUT
supp title: SITE PLAN

WBS Number Australia	Plant code	Fabrication Line code	Plant Project number	Process System	Categories	drawing type	drawing disc	drawing size	drawing number	revision
	4241	A	01	05	25	G	A	A1	H59152	B

vendor: Morris Bray Architects (Ref:09010 DA b(jef).pic) vendor drwg nr.: MBA/5/A/H59152[B]