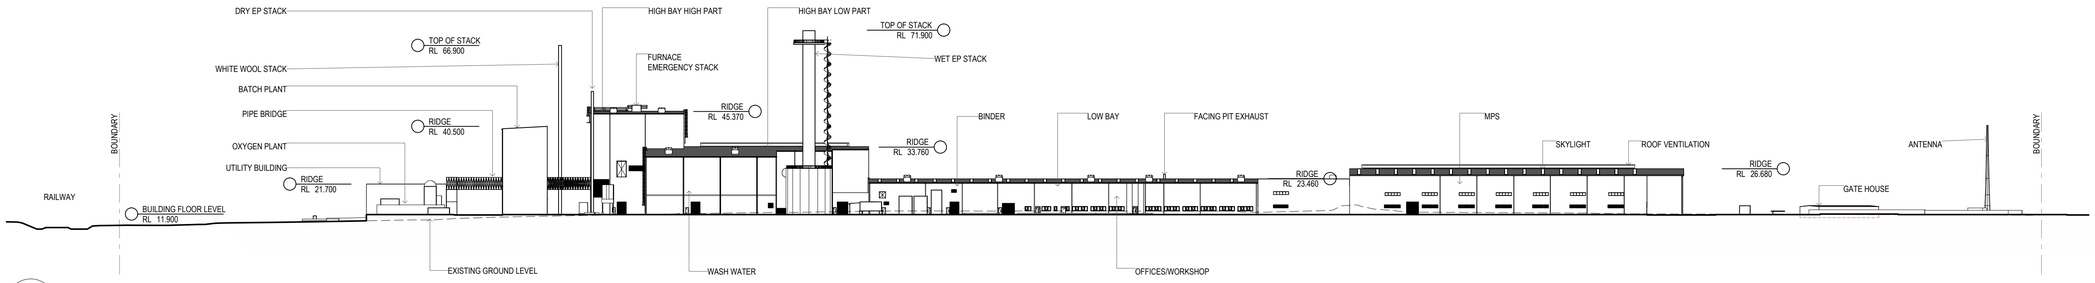

1 E01 Elevation
SCALE 1:1000

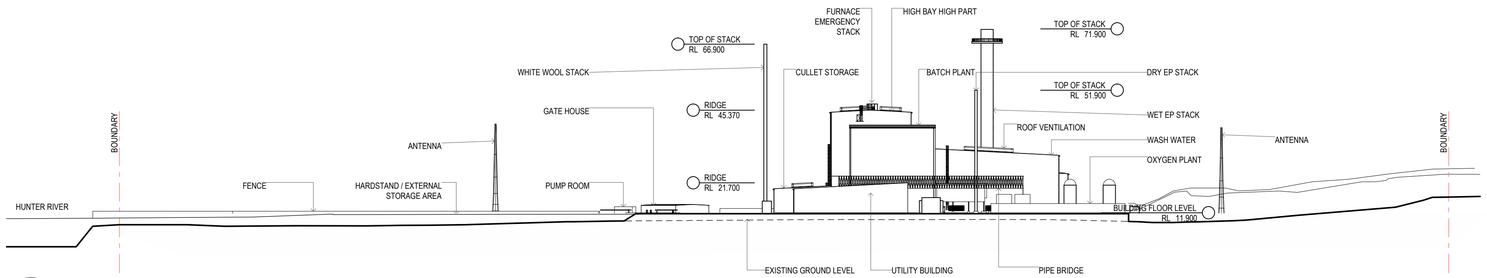

2 E02 Elevation
SCALE 1:1000

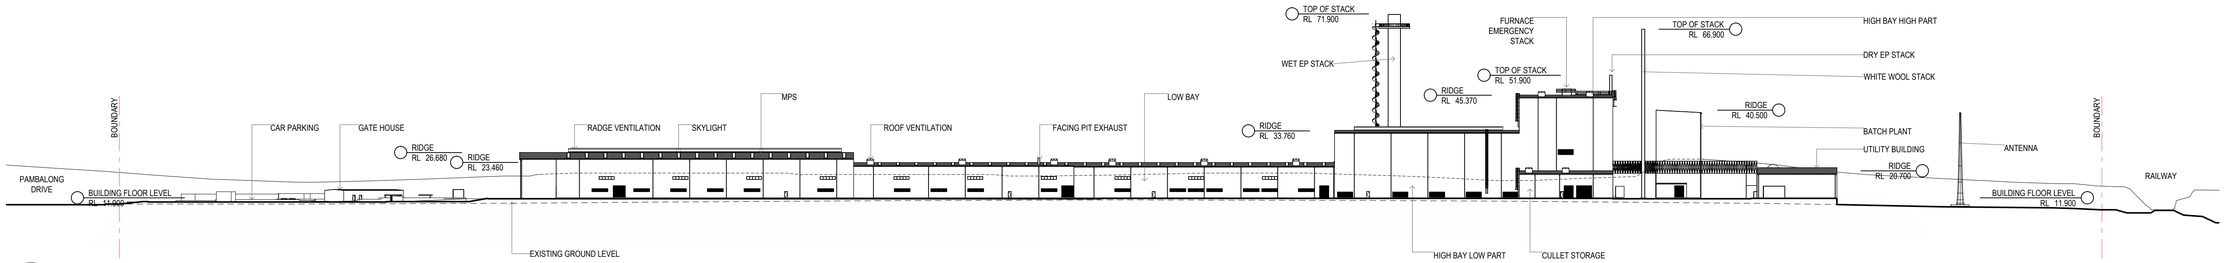

3 E03 Elevation
SCALE 1:1000

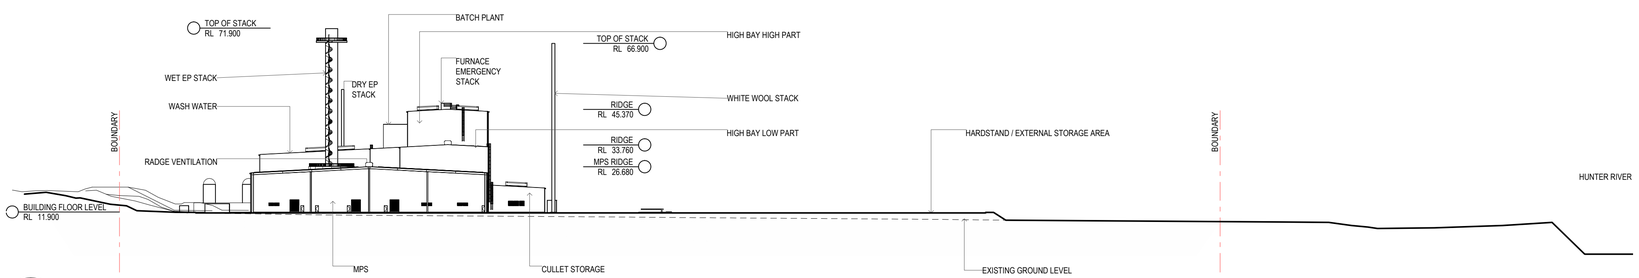

4 E04 Elevation
SCALE 1:1000

date	by	app	rev	description
19.06.09			A	Information
23.06.09			B	Information
26.06.09			C	add facing pit exhaust & contour lines
28.08.09			D	Re-submission with updated informations
31.08.09			E	3D model of oxygen plant

KNAUFINSULATION

related drawings

scale 1/1000
date 31/08/2009
drawn JZ
checked RT
approved
approved
approved

drawing title DEVELOPMENT APPLICATION
supp title ELEVATIONS

WBS Number Australia

Plant code	Fabrication Line code	Plant Project number	Process System	Categories
4241	A	01	05	25

drawing type G
drawing disc A
drawing size A1
drawing number H59151
revision E

vendor: MORRIS BRAY ARCHITECTS
vendor drwg nr.: MBA/S/A/H59151[E]