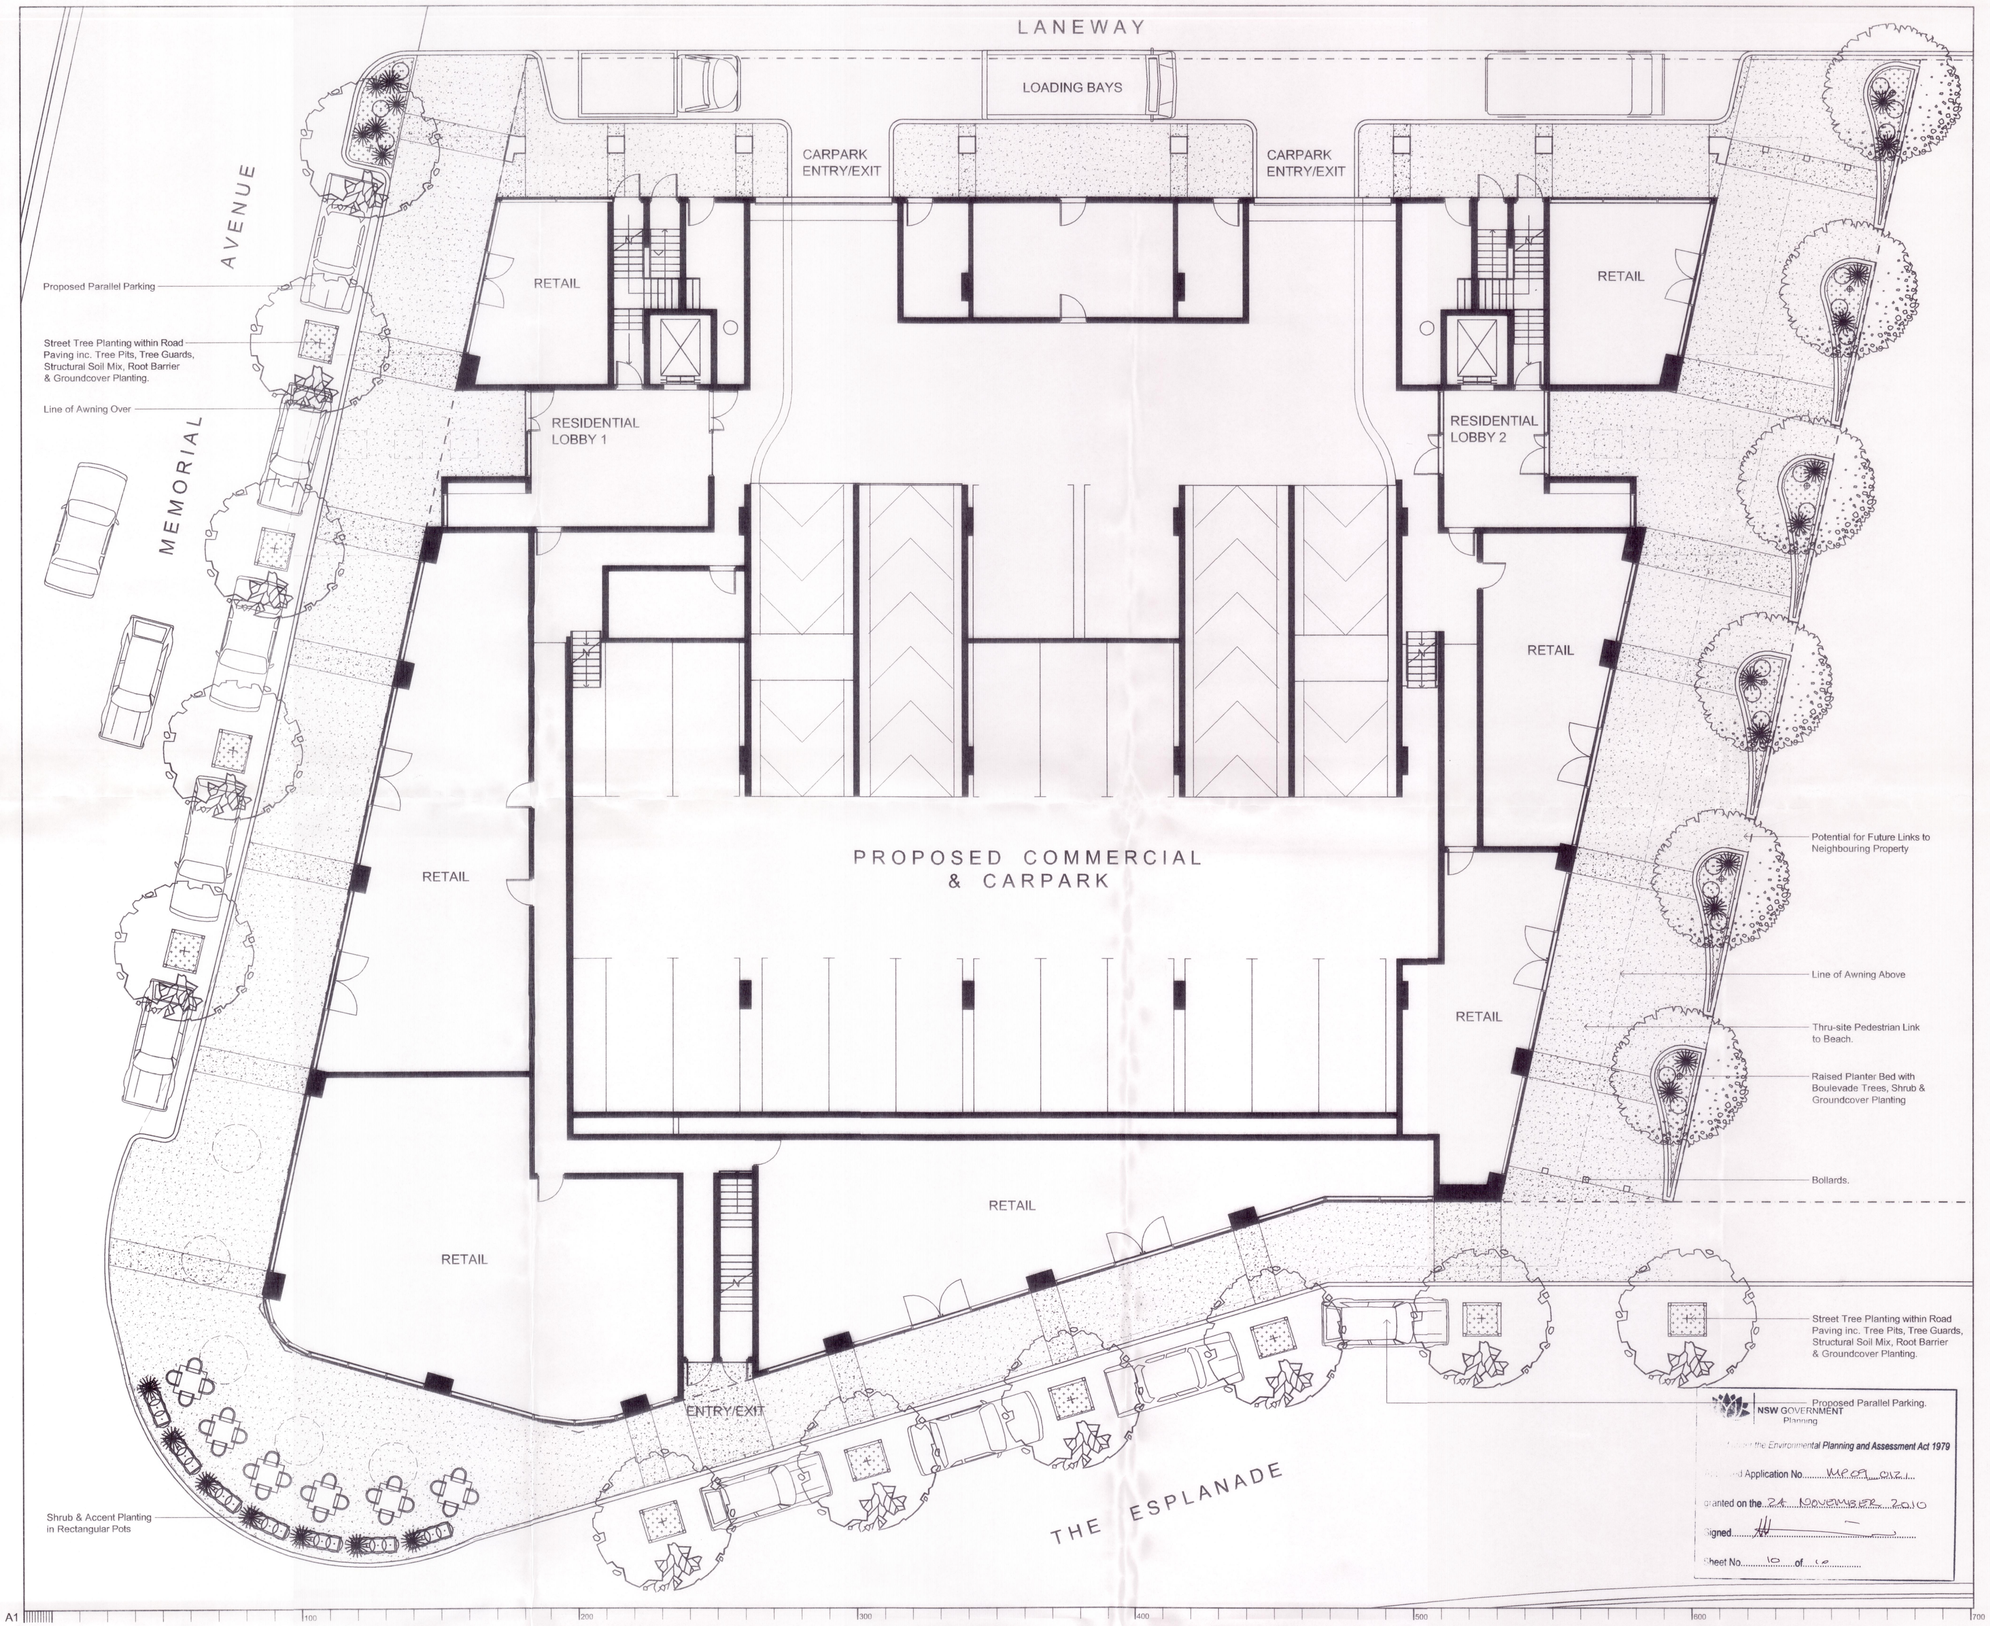

© 2009 Site Image (NSW) Pty Ltd ABN 44 801 262 380 All rights reserved. This drawing is copyright and shall not be reproduced or copied in any form or by any means (graphic, electronic or mechanical including photocopy) without the written permission of Site Image Pty Ltd. Any license, expressed or implied, to use this document for any purpose what so ever is restricted to the terms of the written agreement between Site Image (NSW) Pty Ltd and the instructing party.

The contractor shall check and verify all work on site (including work by others) before commencing the landscape installation. Any discrepancies are to be reported to the Project Manager or Landscape Architect prior to commencing work. Do not scale this drawing. Any required dimensions not shown shall be referred to the Landscape Architect for confirmation.

Issue	Revision Description	Drawn	Check	Date
B	PART 3A Submission	EW	GO	13.01.2010
A	Preliminary for Coordination	KA	GO	22.12.2009

LEGEND

- SITE BOUNDARY
- BUILDING LINE
- BUILDING LINE OVER
- CONCRETE KERB
- STREET TREE PIT IN PAVING
- RAISED PLANTER WALL
- PAVING TYPE A - EXPOSED AGGREGATE PAVING
- PAVING TYPE B - COLOUR OXIDE PAVING
- STREET TREE PLANTING REFER DETAIL & SCHEDULE
- BOULEVADE TREE PLANTING REFER DETAIL & SCHEDULE
- SHRUBS < 1.5M HEIGHT REFER DETAIL & SHEDULE
- ACCENT SHRUBS REFER DETAIL & SCHEDULE
- MASS PLANTED GRASSES & GROUNDCOVERS. REFER DETAIL & SCHEDULE.

Key Plan:

north

Client:
TESROL ETTALONG PTY LTD

Project:
MIXED USE RESIDENTIAL DEVELOPMENT ETTALONG BEACH

SITE IMAGE
28 Bowden Street
Alexandria NSW 2015
Australia
Tel: (61 2) 9698 2899
Fax: (61 2) 9698 2877
Web: www.siteimage.com.au
Site Image (NSW) Pty Ltd
ABN 44 801 262 380
Landscape Architects

PART 3A APPROVAL

Drawing Name:
GROUND FLOOR LANDSCAPE PLAN

Sheet 1 of 2

Scale: 1:100 @ A1 (0 1 2 3 4 5m)

Job Number:	Drawing Number:	Issue:
SS09-2092	101	B