EASTLAKES TOWN CENTRE
CONCEPT LANDSCAPE MASTER PLAN
LA01 REV D - FOR MOD 3 - TREE REMOVAL APPLICATION 03.01.18 SCALE 1:500 @A1

218 Oxford Street
WOOLLAHRA NSW 2025
T: 02 9387 8855
F: 02 9387 8155
E: sydney@taylorbrammer.com.au
TaylorBrammer

AMENDED BY TURF DESIGN STUDIO 03.01.18

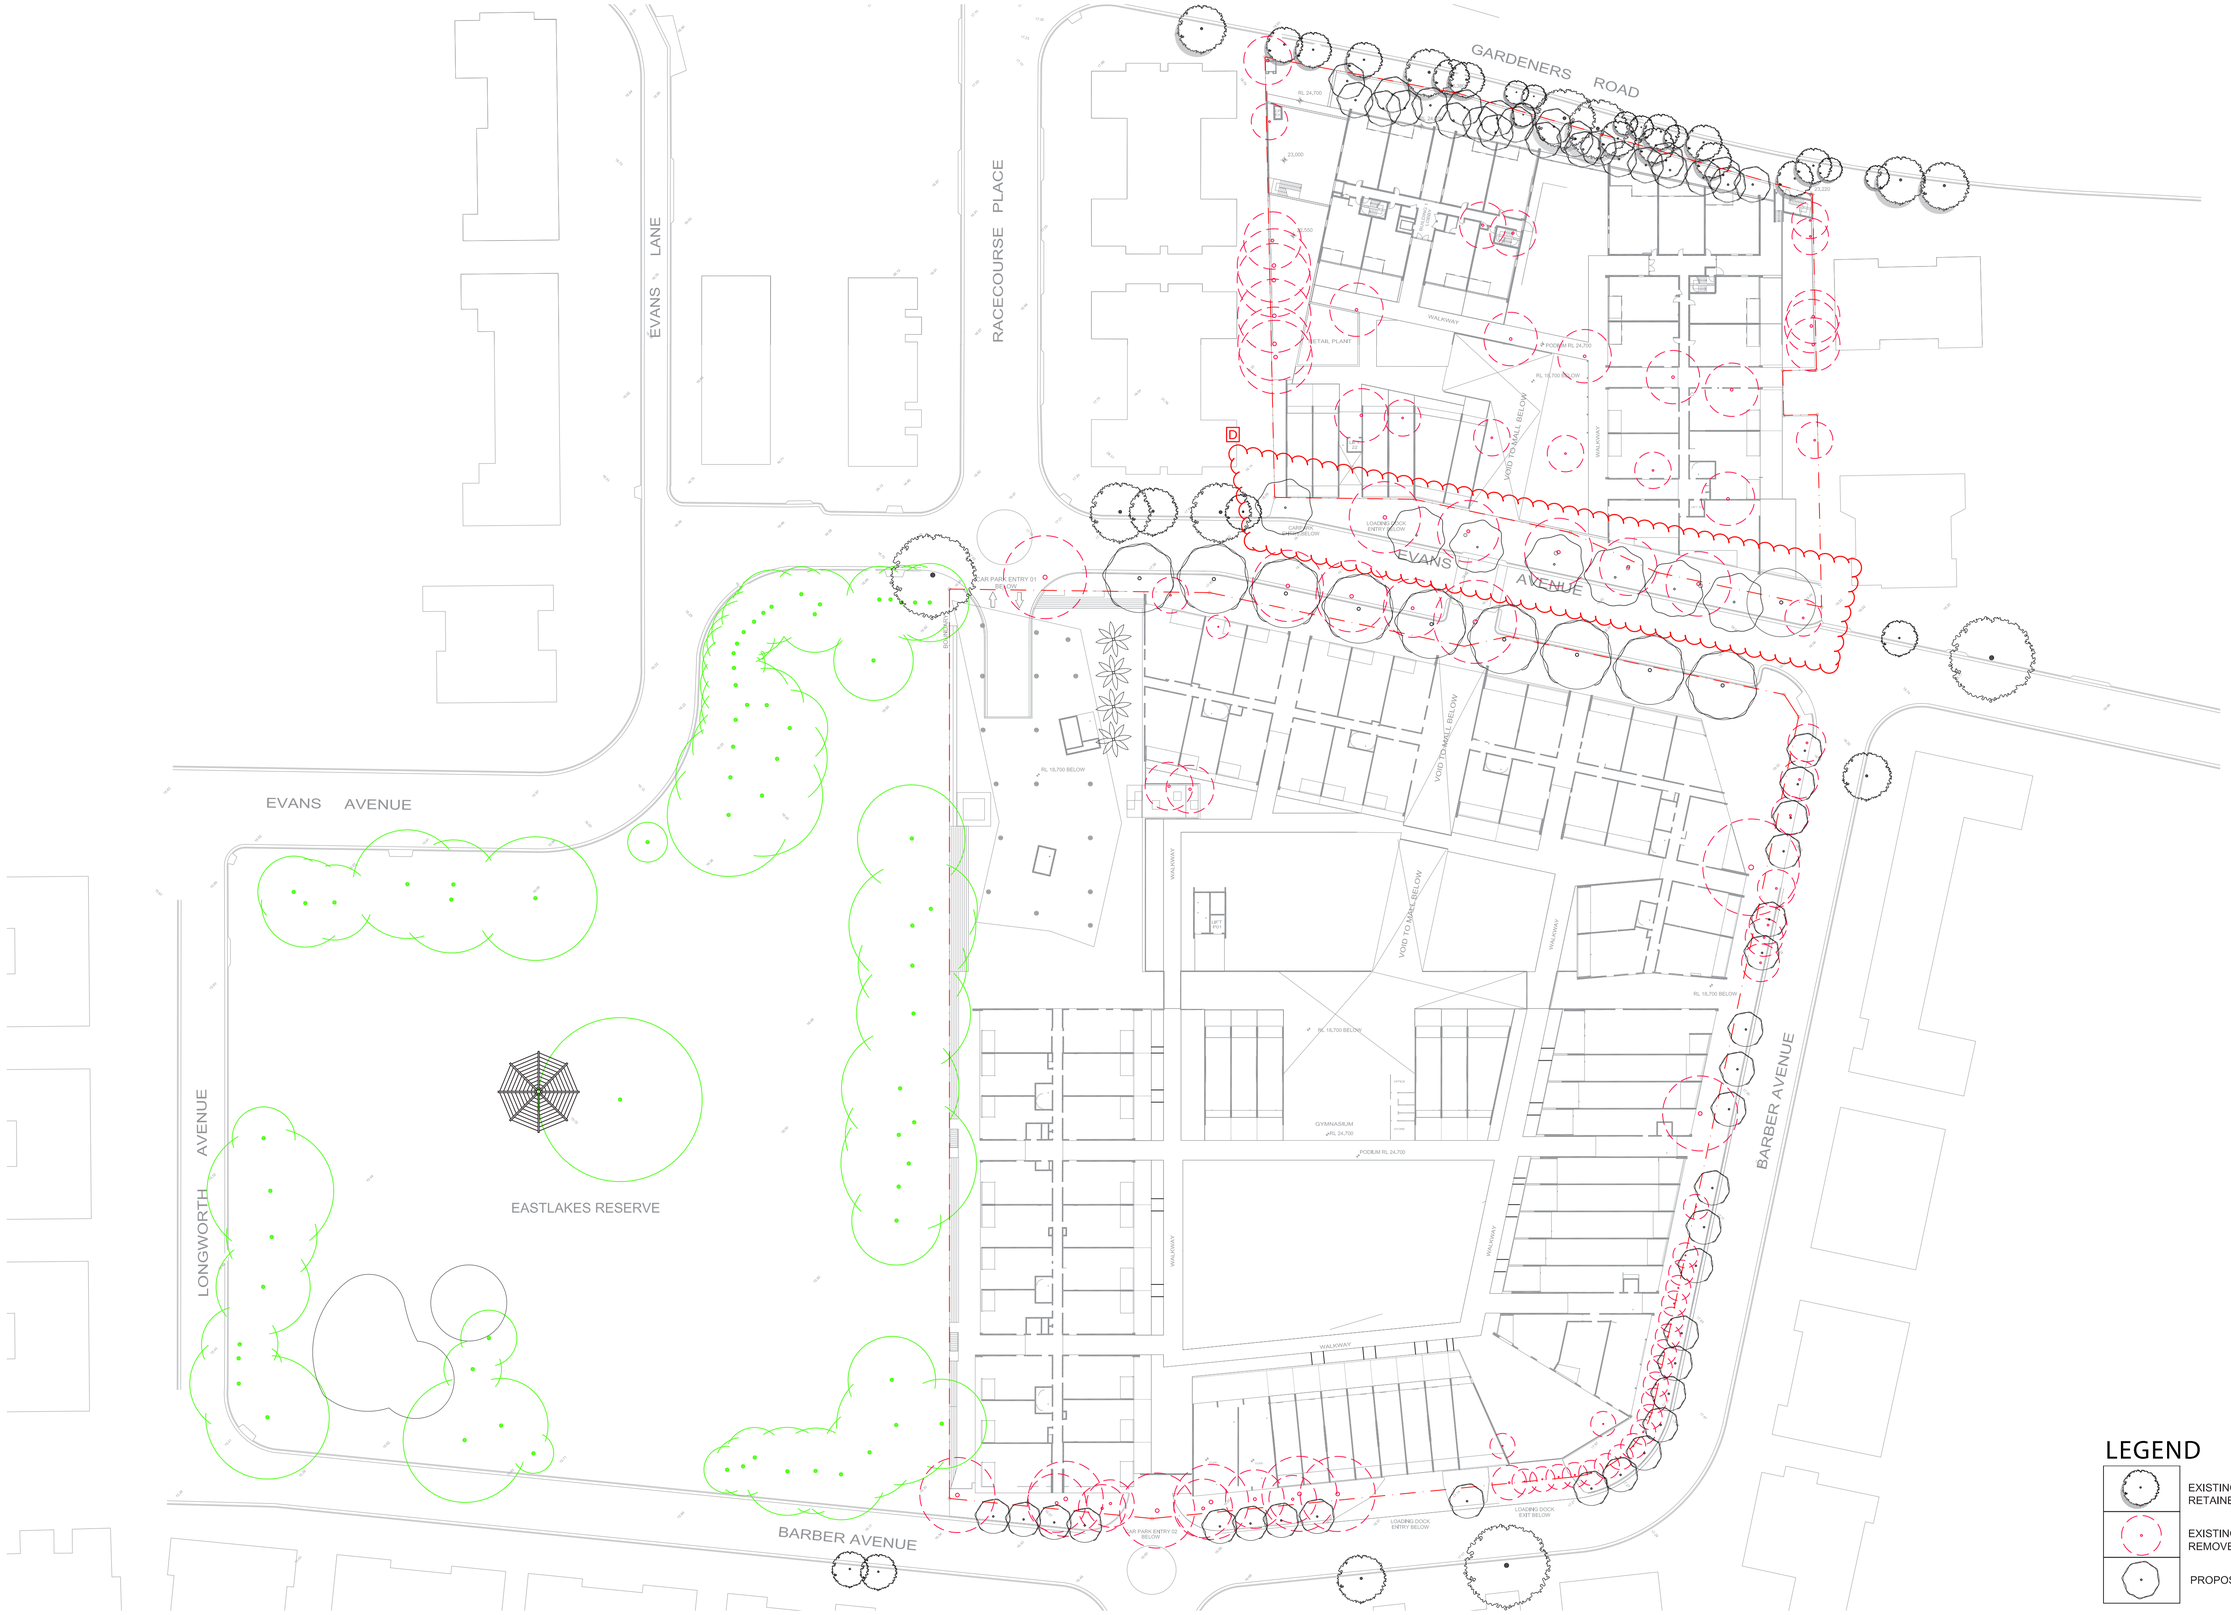

EASTLAKES TOWN CENTRE

CONCEPT LANDSCAPE MASTER PLAN

LA02 REV D - FOR MOD 3 - TREE REMOVAL APPLICATION 03.01.18 SCALE 1:500 @A1

218 Oxford Street
WOOLLAHRA NSW 2025
T: 02 9387 8855
F: 02 9387 8155
E: sydney@taylorbrammer.com.au

TaylorBrammer

AMENDED BY TURF DESIGN STUDIO 03.01.18

EASTLAKES TOWN CENTRE
CONCEPT LANDSCAPE MASTER PLAN
LA03 REV D - FOR MOD 3 - TREE REMOVAL APPLICATION 03.01.18 SCALE 1:500 @A1

218 Oxford Street
WOOLLAHRA NSW 2025
T: 02 9387 8855
F: 02 9387 8155
E: sydney@taylorbrammer.com.au
TaylorBrammer

AMENDED BY TURF DESIGN STUDIO 03.01.18

INDICATIVE PLANT LIST

ID	BOTANICAL NAME	COMMON NAME	FORM	MATURE HEIGHT	SPREAD	NATIVE / EXOTIC	POT SIZE	QUANTITY
AF	*Agonis flexuosa* 'After Dark'	Jervis Bay After Dark	Tree	6m	3-5m	Native	75L	7
BM	Backhousia myrtifolia	Aniseed Tree	Tree	10m		Native	100L	1
BA	Banksia integrifolia	Coast Banksia	Tree	6m	4m	Native	75L	7
CG	Ceratopetalum gummiferum	NSW Christmas Bush	Tree	6m		Native	100L	28
EE	Elaeocarpus eumundii	Quandong	Tree	10m	3m	Native	100L	16
EP	Elaeocarpus 'Prima Donna'	Blueberry Ash	Tree	6m	5m	Native	100L	11
HY	Hymensporum flavum	Native Frangipani	Tree	10m	5m	Native	100L	28
PL	Platanus orientalis cuneata	Oriental Plane	Tree	20m	10m	Exotic	100L	16
PA	Plumeria acutifolia	Frangipani	Tree	4m	3m	Exotic	100L	4
AC	Achontophoenix cunninghamiana	Bangalow Palm	Palm	12m	2.5m	Native	100L	22
CS	Chamaedorea seifrizii	Bamboo Palm	Palm	3m		Exotic	75L	114
CH	Chamaerops humilis	European Fan Palm	Palm		2.4-3m	Exotic	100L	43
LA	Livistona australis	Cabbage-tree Palm	Palm	20m	3-5	Native	200L	42
SN	Strelitzia nicholii	Bird of Paradise	Palm	6m	3m	Exotic	100L	13
CA	Cissus Antarctica	Kangaroo Vine	Climber	Climber		Exotic	5L	40
CO	Cissus rhombifolia	Grape Ivy	Climber	Climber		Exotic	5L	40
HS	Hibbertia scandens	Climbing Guinea Flower	Climber	Climber		Native	5L	320
PA	Pandorea pandorana	Wonga Wonga Vine	Climber	Climber		Native	5L	40
CF	Cyrtomium falcatum	Japanese Holly Fern	Fern		0.3m	Exotic	5L	400
DA	Doodia aspera	Rasp Fern	Fern	300mm		Native	5L	200
AL	Acacia 'Little Nugget'	Wattle	Shrub	1.5m	1.2m	Native	15L	8
LC	Loropetalum chinense 'Plum Delight'	Chinese Fringe Flower	Shrub	1.8m		Exotic	25L	885
MB	Mackaya bella	Forest Bell Bush	Shrub	1.5m	1.2m	Exotic	45L	40
ML	Melaluca 'Little Red'	Red Tea Tree	Shrub	1.2m	1.0m	Native	15L	158
VJ	Viburnum japonicum	Viburnum	Shrub	1.5m	1.2m	Exotic	25L	8
AW	Acalypha wilkesiana	Copper Leaf	Shrub	1.8m	3m	Exotic	25L	58
AS	Adenanthos sericea	Red Flowering Albany Wollybush	Shrub	3m	2m	Native	5L	8
AV	Alpinia variegata	Ginger	Shrub	2m	1-2	Native	25L	38
GR	Grevillea 'Robyn Gordon'	Grevillea	Shrub	3m	1.5m	Native	15L	25
PX	Philodendron 'Xanadu'	Xanadu	Shrub	750mm	350mm	Exotic	25L	50
PT	Pittosporum tobira 'Miss Muffett'	Pittosporum	Shrub	1m	1m	Exotic	45L	8
SJ	Strelitzia juncea	Narrow Leafed Bird of Paradise	Shrub	2m	800mm	Exotic	45L	3
SC	Syzygium 'Cascade'	Pink Flowering Lilly Pilly	Shrub	3m	2m	Native	25L	195
SH	Syzygium 'Hedgemaster'	Lilly Pilly	Shrub	1m		Native	25L	248
CR	Cordyline 'Red Fountain'		Groundcover	1m		Exotic	5L	14
HG	Helmholtzia glaberrima	Stream Lilly	Groundcover	0.4m	0.3m	Native	2.5L	940
DT	Dianella 'Tas Red'	Flax Lilly	Groundcover	400mm		Native	2.5L	820
LM	Liriope Muscari 'Evergreen Giant'	Turf Lily	Groundcover	600mm		Exotic	2.5L	2480
LC	Lomandra 'Confertifola Sir 5'	Lomandra	Groundcover	300mm	650mm	Native	2.5L	885

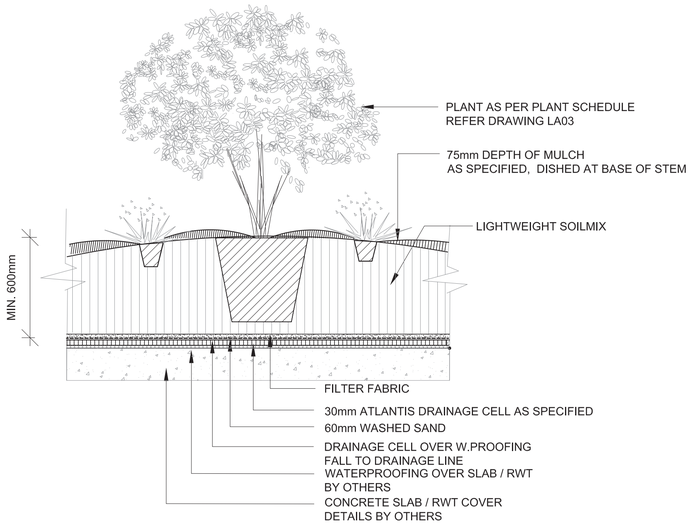

1 ON-SLAB PLANTING DETAIL
SCALE 1:20 @ A1

EASTLAKES TOWN CENTRE
CONCEPT LANDSCAPE MASTER PLAN
LA04 REV D - FOR MOD 3 - TREE REMOVAL APPLICATION 03.01.18 SCALE 1:500 @A1

218 Oxford Street
WOOLLAHRA NSW 2025
T: 02 9387 8855
F: 02 9387 8155
E: sydney@taylorbrammer.com.au
TaylorBrammer

AMENDED BY TURF DESIGN STUDIO 03.01.18

1 ELEVATION
NORTH SITE SOUTH ELEVATION (EVANS AVENUE) 1:200

3 SECTION
EVANS AVENUE 1:200

2 ELEVATION
SOUTH SITE NORTH ELEVATION (EVANS AVENUE) 1:200

218 Oxford Street
WOOLLAHRA NSW 2025
T: 02 9387 8855
F: 02 9387 8155
E: sydney@taylorbrammer.com.au
TaylorBrammer

AMENDED BY TURF DESIGN STUDIO 03.01.18