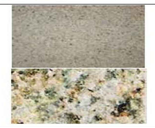
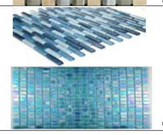
# CROWN EASTLAKES SOUTH

## LANDSCAPE DEVELOPMENT APPLICATION


| DWG | DRAWING TITLE | SCALE |
|---|---|---|
| 00 | COVER SHEET AND MATERIAL SCHEDULE | N/A |
| 01 | DESIGN PRECEDENTS | N/A |
| 02 | DESIGN INSPIRATION | N/A |
| 03 | GROUND FLOOR | 1:250@A0 |
| 04 | GROUND FLOOR AND EAT STREET | 1:250@A0 |
| 05 | LEVEL 1 LOWER PODIUM | 1:200@A0 |
| 06 | LEVEL 1 COMMUNAL LANDSCAPE AREA | 1:200@A0 |
| 07 | LEVEL 1 KIDS PLAY AREA, GREEN WALL, COMMUNAL BBQ AND SHELTER | 1:200@A0 |
| 08 | LEVEL 2 UPPER PODIUM | 1:200@A0 |
| 09 | LEVEL 2 SWIMMING POOL AREA AND OCULI | 1:200@A0 |
| 10 | LEVEL 2 RESIDENT TERRACES | 1:200@A0 |
| 11 | LEVEL 5 RESIDENT TERRACES | 1:200@A0 |
| 12 | LEVEL 7 RESIDENT TERRACES | 1:200@A0 |
| 13 | LEVEL 8 RESIDENT TERRACES | 1:200@A0 |
| 14 | LEVEL 9 RESIDENT TERRACES | 1:200@A0 |
| 15 | SECTIONS | 1:100@A0 |
| 16 | SECTIONS | 1:20 @ A0 |
| 17 | GROUND FLOOR PLANTING PLAN 1/3 | 1:100@A0 |
| 18 | GROUND FLOOR PLANTING PLAN 2/3 | 1:100@A0 |
| 19 | GROUND FLOOR PLANTING PLAN 3/3 | 1:100@A0 |
| 20 | LEVEL 1 LOWER PODIUM PLANTING PLAN 1/2 | 1:100@A0 |
| 21 | LEVEL 1 LOWER PODIUM PLANTING PLAN 2/2 | 1:100@A0 |
| 22 | LEVEL 2 UPPER PODIUM PLANTING PLAN 1/2 | 1:100@A0 |
| 23 | LEVEL 2 UPPER PODIUM PLANTING PLAN 2/2 | 1:100@A0 |
| 24 | LEVEL 5 PLANTING PLAN | 1:100@A0 |
| 25 | LEVEL 7 PLANTING PLAN | 1:100@A0 |
| 26 | LEVEL 8 PLANTING PLAN | 1:100@A0 |
| 27 | LEVEL 9 PLANTING PLAN | 1:100@A0 |
| 28 | PLANTING CHARACTER | N/A |
| 29 | TYPICAL PLANTING SPECIES | N/A |
| 30 | PLANTING SCHEDULE | N/A |
| 31 | LEVEL 1 LOWER PODIUM MATERIALS PLAN | 1:200@A0 |
| 32 | LEVEL 2 UPPER PODIUM MATERIALS PLAN | 1:200@A0 |
| 33 | LEVEL 1 LOWER PODIUM GROWING MEDIA DEPTH PLAN | 1:200@A0 |
| 34 | LEVEL 2 UPPER PODIUM GROWING MEDIA DEPTH PLAN | 1:200@A0 |
| 35 | LEVEL 5 & 7 GROWING MEDIA DEPTH PLANS | 1:200@A0 |
| 36 | LEVEL 8 & 9 GROWING MEDIA DEPTH PLANS | 1:200@A0 |
| 37 | TYPICAL DETAILS | AS SHOWN |
| 38 | TYPICAL DETAILS | AS SHOWN |
| 39 | TYPICAL DETAILS | AS SHOWN |
| 40 | TYPICAL DETAILS | AS SHOWN |
| 41 | TYPICAL DETAILS | AS SHOWN |


**MATERIALS SCHEDULE**

Project: **Crown Eastlakes South**
Revision and Date: **C 09.03.2020**
Issue: **FOR DRPP**

| CODE | DESCRIPTION | ELEMENT | IMAGE | COLOUR | SIZE | DETAIL | SUPPLIER | CONTACT | Detail |
|---|---|---|---|---|---|---|---|---|---|
| | **PAVING AND FINISHES** | | | | | | | | |
| **TD** | Timber decking | Timber Deck |   | CAPIBBEAN (with graning colour striation) | 138(W) X 23(H) X 2800(L) / 4800(L) MM HOLLOW | Outdure 138Wx23Hx2800L Resort Deck Outdure qwickbuild twist Outdure 90° Bracket 3-14 Qwickbuild pad 45mm Qwickbuild Joist Qwickbuild deck jack Qwickbuild joist 45x45 Qwickbuild joist 90x45 | Outdure | 02 9098 8250 | 4 / 37 |
| **P1** | Stone Paving | Feature paving |  | - Honey Sand - Honey Jasper | 600x450mm | Surface Gallery Honey Sand Pavers 600x450mm ; Nustone Honey Jasper Pavers banding 600x450mm | Surface Gallery | info@surfacegallery.com.au | 3 / 37 |
| **P2** | Stone Paving | Feature paving |  | - Honey Sand - Honey Jasper | 600x450mm | Nustone Honey Jasper Pavers 600x450mm ; Surface Gallery Honey Sand Pavers banding 600x450mm | NUSTONE | wilmid@accenet.com.au | 3 / 37 |
| **CO** | In-situ off form concrete Class 2 | Concrete walls |  | | | | | | |
| **M1** | Mosaic tile type 1 | Planters within water features |  | Sleek grey or cream/marble/glass | 20x20mm or 30x30mm | Sleek Grey Tumbled 20x20mm Surface Gallery ; Marble Mosaic Mix NSB 11086 | Surfacegallery ; Colortile | | 3 / 38 |
| **M2** | Mosaic tile type 2 | Water features |  | Glass blue | | | | | 3 / 37 |
| | **STRUCTURE** | | | | | | | | |
| **TB** | Timber benches on L1 and L2 | Timber benches |   | CAPIBBEAN (with graning colour striation) | | | Outdure | | 5 / 37 |
| **PS** | Pergola structures | Pergolas on L1 and L2 |  | Jute Colourbond painted steel frames / Blackbutt knotwood beams and rafters | | | Colourbond ; Outdure | | - / 39 |
| **TS** | Timber screens | Timber screens on L2 |  | Jute Colourbond painted steel frames / Blackbutt knotwood beams and rafters | | | Colourbond ; Outdure | | - / 40 |

**project:** Crown, Eastlake South
**client:** Crown Group
**date** 09.10.2019
**revision:** C for DRPP
**drawn:** SV
**checked:** JH


TaylorBrammer
TAYLOR BRAMMER LANDSCAPE ARCHITECTS PTY LTD
SYDNEY STUDIO
218 Oxford Street Woollahra, NSW, 2025 E sydney@taylorbrammer.com.au T 61 2 9387 8855
ABN 61 098 724 988

Copyright of Taylor Brammer Landscape Architects Pty Ltd.






Australian outback







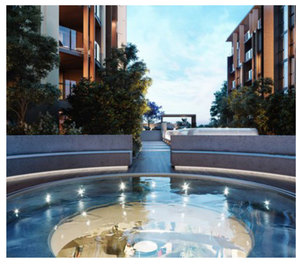




Australian coastal






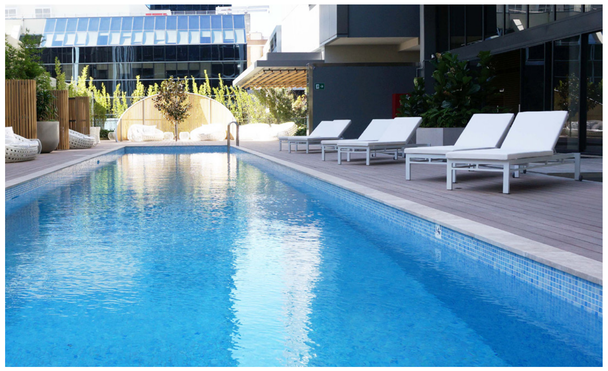





Australian alpine

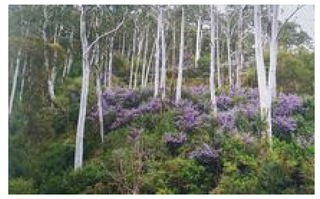






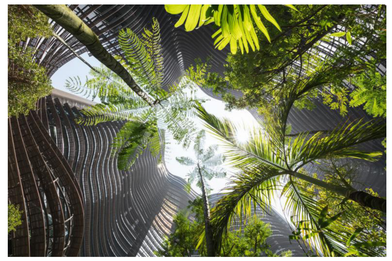


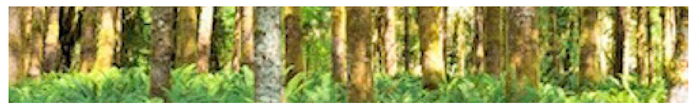



Australian rainforest

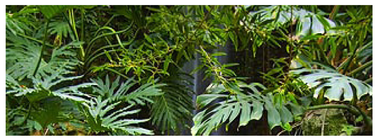


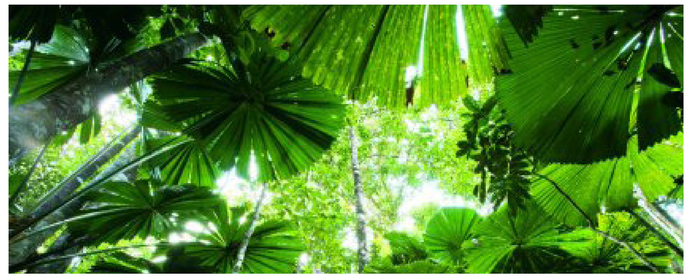

# Design precedents





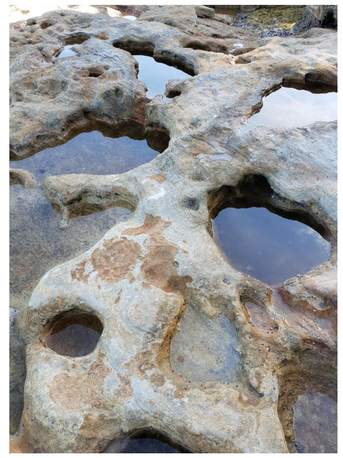

# DESIGN INSPIRATION

| | |
|---|---|
| **PROJECT:** | Crown, Eastlakes South |
| **CLIENT:** | Crown Group |
| **DATE:** | 09.10.2019 |
| **REVISION:** | C for DRPP |
| **DRAWN:** | SV |
| **CHECKED:** | JH |

TaylorBrammer
TAYLOR BRAMMER LANDSCAPE ARCHITECTS PTY LTD
SYDNEY STUDIO
218 Oxford Street Woollahra NSW 2025 Australia
T +61 2 9387 8855
E sydney@taylorbrammer.com.au




## Design Notes

1. Flagstone grey paving to footpath to council's requirement
2. Entry to carpark
3. Street trees to council's guidelines
4. Green wall/public art to address public benefit
5. Outdoor seating area and stairs to public park
6. Lush planting to raised planter box to boundary
7. Trees to be retained
8. Natural light from oculi above
9. 15 x 400L Tristaniopsis laurina on Barber Ave
10. 3 x 400L Platanus acerifolia on Evans Ave
11. 3 x 200L Elaeocarpus eumundi on Evans Ave
12. 8 x Town & Park metro flat bench seat 2017(L) x 434(W) x 448(H)
13. Emerdyn 240L SS enclosure with hood EM224-SSHP 240L

# GROUND FLOOR

SCALE 1:250 @ A0
0 2.5 5 10 15m

**LEGEND**

- SITE BOUNDARY
- EXISTING TREE RETAINED
- TW 21.0 TOP OF WALL LEVEL
- SL 24.00 TOP OF SLAB LEVEL
- 20.0 EXISTING CONTOUR
- 18.5 PROPOSED NEW CONTOUR
- PROPOSED TREE
- × EX 18.25 EXISTING SPOT LEVEL
- RL 20.0 PROPOSED SPOT LEVEL
- PROPOSED FERN/ PALM PLANTINGS
- PROPOSED SHRUBS
- PROPOSED GROUNDCOVERS
- CENTRAL OPEN TURF AREA


| | |
|---|---|
| **PROJECT:** | Crown, Eastlakes South |
| **CLIENT:** | Crown Group |
| **DATE:** | 11.10.2019 |
| **REVISION:** | D for DRPP |
| **DRAWN:** | AK |
| **CHECKED:** | JH |
| **ISSUE:** | **REVISED SUBMISSION** |

TaylorBrammer
TAYLOR BRAMMER LANDSCAPE ARCHITECTS PTY LTD
SYDNEY STUDIO
218 Oxford Street Woollahra NSW 2025 Australia
T +61 2 9387 8855 E sydney@taylorbrammer.com.au




## Design Notes

1. Feature paving area
2. Natural light from oculi above
3. Green wall/public art to address public benefit
4. Pendant lightings features
5. Trailing plants from Level 1 above
6. Escalator from underground parking
7. Trees to provide shade from afternoon sun and windbreak

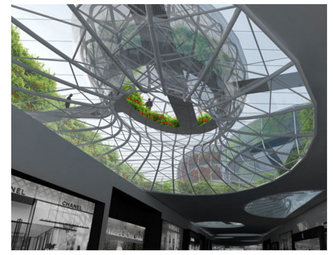

Glazed oculi with views to green wall around



Trailing plants



Feature pendant lights above eat street

# GROUND FLOOR, EAT STREET AND OCULI

SCALE 1:250 @ A0
0 2.5 5 10 15m

**LEGEND**

- SITE BOUNDARY
- EXISTING TREE RETAINED
- TW 21.0 TOP OF WALL LEVEL
- SL 24.00 TOP OF SLAB LEVEL
- 20.0 EXISTING CONTOUR
- 18.5 PROPOSED NEW CONTOUR
- PROPOSED TREE
- × EX 18.25 EXISTING SPOT LEVEL
- RL 20.0 PROPOSED SPOT LEVEL
- PROPOSED FERN/ PALM PLANTINGS
- PROPOSED SHRUBS
- PROPOSED GROUNDCOVERS
- CENTRAL OPEN TURF AREA

**PROJECT:** Crown, Eastlakes South
**CLIENT:** Crown Group
**DATE:** 11.10.2019
**REVISION:** D for DRPP
**DRAWN:** AK
**CHECKED:** JH
**ISSUE:** REVISED SUBMISSION

TaylorBrammer
TAYLOR BRAMMER LANDSCAPE ARCHITECTS PTY LTD
SYDNEY STUDIO
218 Oxford Street Woollahra NSW 2025 Australia
T +61 2 9387 8855 E sydney@taylorbrammer.com.au




**LEVEL 1 COMMUNAL LANDSCAPE AREA**

**KIDS PLAY AREA, GREENWALL, COMMUNAL BBQ AND SHELTER**

# LEVEL 1 UPPER PODIUM

SCALE 1:200 @ A0
0 2 4 8 12m

**LEGEND**

- SITE BOUNDARY
- EXISTING TREE RETAINED
- TW 21.0 TOP OF WALL LEVEL
- SL 24.00 TOP OF SLAB LEVEL
- 20.0 EXISTING CONTOUR
- 18.5 PROPOSED NEW CONTOUR
- PROPOSED TREE
- × EX 18.25 EXISTING SPOT LEVEL
- RL 20.0 PROPOSED SPOT LEVEL
- PROPOSED FERN/ PALM PLANTINGS
- PROPOSED SHRUBS
- PROPOSED GROUNDCOVERS
- CENTRAL OPEN TURF AREA
- PROPOSED SOFTFALL TO PLAY AREA
- PROPOSED WATER FEATURE
- PROPOSED TIMBER DECK
- PLAY EQUIPMENT

**PROJECT:** Crown, Eastlakes South
**CLIENT:** Crown Group
**DATE:** 09.10.2019
**REVISION:** C for DRPP
**DRAWN:** SV
**CHECKED:** JH

TaylorBrammer
TAYLOR BRAMMER LANDSCAPE ARCHITECTS PTY LTD
SYDNEY STUDIO
21B Oxford Street Woollahra NSW 2025 Australia
T +61 2 9387 8855 E sydneyillfpy@tylorbrammer.com.au




# Design Notes

1. Feature paving area
2. Feature palms in pots to water feature to frame view from residents terraces
3. Combination of deciduous and evergreen planting to provide seasonal interest
4. Lush planting to raised planter walls
5. Pavilion
6. Trailing plants above eat street
7. Hedge to 1.5-3m and screening trees as wind break

3
38



Lush planting to provide screening to residents balconies



Trailing plants above eat street



Water features along balconies

# LEVEL 1 COMMUNAL LANDSCAPE AREA

SCALE 1:200 @ A0

0 2 4 8 12m

**LEGEND**

- SITE BOUNDARY
- EXISTING TREE RETAINED
- TW 21.0 TOP OF WALL LEVEL
- SL 24.00 TOP OF SLAB LEVEL
- 20.0 EXISTING CONTOUR
- 18.5 PROPOSED NEW CONTOUR
- PROPOSED TREE
- × EX 18.25 EXISTING SPOT LEVEL
- RL 20.0 PROPOSED SPOT LEVEL
- PROPOSED FERN/ PALM PLANTINGS
- PROPOSED SHRUBS
- PROPOSED GROUNDCOVERS
- CENTRAL OPEN TURF AREA
- PROPOSED SOFTFALL TO PLAY AREA
- PROPOSED WATER FEATURE
- PROPOSED TIMBER DECK
- PLAY EQUIPMENT

**PROJECT:** Crown, Eastlakes South
**CLIENT:** Crown Group
**DATE:** 09.10.2019
**REVISION:** C for DRPP
**DRAWN:** SV
**CHECKED:** JH

TaylorBrammer
TAYLOR BRAMMER LANDSCAPE ARCHITECTS PTY LTD
SYDNEY STUDIO
21B Oxford Street Woollahra NSW 2025 Australia
T +61 2 9387 8855
E sydney@taylorbrammer.com.au




## Design Notes

1. Feature paving area
2. Timber deck and seating areas adjacent children's play
3. Feature palms in pots to water feature to frame view from residents terraces 3/38
4. Communal timber seating
5. Combination of deciduous and evergreen planting to provide seasonal interest
6. Communal children play area
7. Hedge to 2-3m and screening trees as wind break
8. Pergola structure
9. Large specimen tree
10. Timber pergola of level 2 to form portal over steps from level 1 to 2



Communal seating



Kids' play area

# LEVEL 1 KIDS PLAY AREA, GREEN WALL, COMMUNAL BBQ AND SHELTER

SCALE 1:200 @ A0
0 2 4 8 12m

**LEGEND**

- SITE BOUNDARY
- EXISTING TREE RETAINED
- TW 21.0 TOP OF WALL LEVEL
- SL 24.00 TOP OF SLAB LEVEL
- 20.0 EXISTING CONTOUR
- 18.5 PROPOSED NEW CONTOUR
- PROPOSED TREE
- EX 18.25 EXISTING SPOT LEVEL
- RL 20.0 PROPOSED SPOT LEVEL
- PROPOSED FERN/ PALM PLANTINGS
- PROPOSED SHRUBS
- PROPOSED GROUNDCOVERS
- CENTRAL OPEN TURF AREA
- PROPOSED SOFTFALL TO PLAY AREA
- PROPOSED WATER FEATURE
- PROPOSED TIMBER DECK
- PLAY EQUIPMENT

**PROJECT:** Crown, Eastlakes South
**CLIENT:** Crown Group
**DATE:** 09.10.2019
**REVISION:** C for DRPP
**DRAWN:** SV
**CHECKED:** JH

TaylorBrammer
TAYLOR BRAMMER LANDSCAPE ARCHITECTS PTY LTD
SYDNEY STUDIO
218 Oxford Street Woollahra NSW 2025 Australia
T +61 2 9387 8855 E sydney@taylorbrammer.com.au




# LEVEL 2 UPPER PODIUM

SCALE 1:250 @ A0
0 2 4 8 12m

SITE BOUNDARY
EXISTING TREE RETAINED

TW 21.0 TOP OF WALL LEVEL
SL 24.00 TOP OF SLAB LEVEL
20.0 EXISTING CONTOUR
18.5 PROPOSED NEW CONTOUR

PROPOSED TREE
× EX 18.25 EXISTING SPOT LEVEL
RL 20.0 PROPOSED SPOT LEVEL

PROPOSED FERN/ PALM PLANTINGS
PROPOSED SHRUBS
PROPOSED GROUNDCOVERS
CENTRAL OPEN TURF AREA
PROPOSED TIMBER DECK
PROPOSED WATER FEATURE

**PROJECT:** Crown, Eastlakes South
**CLIENT:** Crown Group
**DATE:** 09.10.2019
**REVISION:** C for DRPP
**DRAWN:** SV
**CHECKED:** JH

TaylorBrammer
TAYLOR BRAMMER LANDSCAPE ARCHITECTS PTY LTD
SYDNEY STUDIO
218 Oxford Street Woollahra NSW 2025 Australia
T +61 2 9087 8655
E sydney@taylorbrammer.com.au




# Design Notes


1. Feature paving area
2. Pool-side leisure deck and BBQ area
3. Feature palms in pots to water feature to frame view from residents terraces (3/38)
4. Planting buffer/screening to private balconies
5. Combination of deciduous and evergreen planting to provide seasonal interest
6. Water feature outside oculi (3/38)
7. Water cascade down graded landscape (1-2/38)
8. Timber pergola to form portal over steps from level 1 to 2 (-/39)
9. Turf mounding (2/37)
10. Hedge to 2-3m as wind break
11. Large specimen tree
12. Pergola/shade structure above change rooms & amnenities



Roof structure flowing with the design lines



Pool-side leisure deck and views

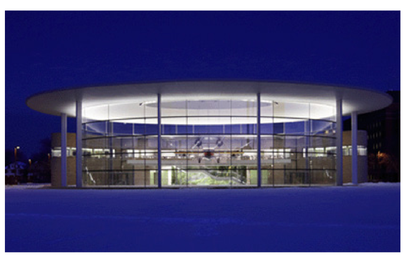

Glazed oculi

# LEVEL 2 SWIMMING POOL AREA AND OCULI

SCALE 1:250 @ A0
0 2 4 8 12m

SITE BOUNDARY
EXISTING TREE RETAINED

TW 21.0 TOP OF WALL LEVEL
SL 24.00 TOP OF SLAB LEVEL
20.0 EXISTING CONTOUR
18.5 PROPOSED NEW CONTOUR

PROPOSED TREE
EX 18.25 EXISTING SPOT LEVEL
RL 20.0 PROPOSED SPOT LEVEL

PROPOSED FERN/ PALM PLANTINGS
PROPOSED SHRUBS
PROPOSED GROUNDCOVERS
CENTRAL OPEN TURF AREA
PROPOSED TIMBER DECK
PROPOSED WATER FEATURE

**PROJECT:** Crown, Eastlakes South
**CLIENT:** Crown Group
**DATE:** 09.10.2019
**REVISION:** C for DRPP
**DRAWN:** SV
**CHECKED:** JH

TaylorBrammer
TAYLOR BRAMMER LANDSCAPE ARCHITECTS PTY LTD
SYDNEY STUDIO
216 Oxford Street Woollahra NSW 2025 Australia
T +61 2 9387 8855
E sydney@taylorbrammer.com.au








# Design Notes

1. Lush planting to provide privacy to private terraces
2. Communal relaxation lounges with sunrise/ sunset views
3. Seating-wall linking areas through the landscape
4. Pergola/shade structure
5. Hedge to 2-3m and screening trees as wind break



Seating wall linking areas through landscape

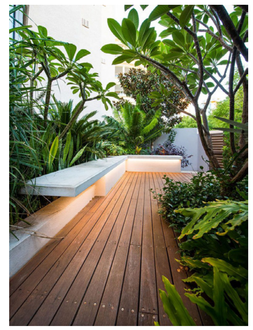

Lush planting to private terraces to provide privacy



Private terraces with views

# LEVEL 2 RESIDENT TERRACES

SCALE 1:250 @ A0
0 2 4 8 12m

SITE BOUNDARY
EXISTING TREE RETAINED

TW 21.0 TOP OF WALL LEVEL
SL 24.00 TOP OF SLAB LEVEL
20.0 EXISTING CONTOUR
18.5 PROPOSED NEW CONTOUR

PROPOSED TREE
× EX 18.25 EXISTING SPOT LEVEL
RL 20.0 PROPOSED SPOT LEVEL

PROPOSED FERN/ PALM PLANTINGS
PROPOSED SHRUBS
PROPOSED GROUNDCOVERS
CENTRAL OPEN TURF AREA
PROPOSED TIMBER DECK
PROPOSED WATER FEATURE

**PROJECT:** Crown, Eastlakes South
**CLIENT:** Crown Group
**DATE:** 09.10.2019
**REVISION:** C for DRPP
**DRAWN:** SV
**CHECKED:** JH

TaylorBrammer
TAYLOR BRAMMER LANDSCAPE ARCHITECTS PTY LTD
SYDNEY STUDIO
218 Oxford Street Woollahra NSW 2025 Australia
T +61 2 9387 8855 E sydney@taylorbrammer.com.au

## Design Notes

1. Residential terraces
2. Raised planters providing screening and amenity

# LEVEL 5 RESIDENT TERRACES

SCALE 1:250 @ A0
0 2 4 8 12m

SITE BOUNDARY
EXISTING TREE RETAINED

TW 21.0 TOP OF WALL LEVEL
SL 24.00 TOP OF SLAB LEVEL
20.0 EXISTING CONTOUR
18.5 PROPOSED NEW CONTOUR

PROPOSED TREE
× EX 18.25 EXISTING SPOT LEVEL
RL 20.0 PROPOSED SPOT LEVEL

PROPOSED FERN/ PALM PLANTINGS
PROPOSED SHRUBS
PROPOSED GROUNDCOVERS
CENTRAL OPEN TURF AREA
PROPOSED TIMBER DECK
PROPOSED WATER FEATURE

**PROJECT:** Crown, Eastlakes South
**CLIENT:** Crown Group
**DATE:** 09.10.2019
**REVISION:** C for DRPP
**DRAWN:** SV
**CHECKED:** JH

TaylorBrammer
TAYLOR BRAMMER LANDSCAPE ARCHITECTS PTY LTD
SYDNEY STUDIO
216 Oxford Street Woollahra NSW 2025 Australia
T +61 2 9387 8855
E sydney@taylorbrammer.com.au




## Design Notes

1. Residential terraces
2. Raised planters providing screening and amenity

# LEVEL 7 RESIDENT TERRACES

SCALE 1:250 @ A0
0 2 4 8 12m

SITE BOUNDARY
EXISTING TREE RETAINED

TW 21.0 TOP OF WALL LEVEL
SL 24.00 TOP OF SLAB LEVEL
20.0 EXISTING CONTOUR
18.5 PROPOSED NEW CONTOUR

PROPOSED TREE
× EX 18.25 EXISTING SPOT LEVEL
RL 20.0 PROPOSED SPOT LEVEL

PROPOSED FERN/ PALM PLANTINGS
PROPOSED SHRUBS
PROPOSED GROUNDCOVERS
CENTRAL OPEN TURF AREA
PROPOSED TIMBER DECK
PROPOSED WATER FEATURE

**PROJECT:** Crown, Eastlakes South
**CLIENT:** Crown Group
**DATE:** 09.10.2019
**REVISION:** C for DRPP
**DRAWN:** SV
**CHECKED:** JH

TaylorBrammer
TAYLOR BRAMMER LANDSCAPE ARCHITECTS PTY LTD
SYDNEY STUDIO
21B Oxford Street Woollahra NSW 2025 Australia
T +61 2 8087 8855
E sydney@taylorbrammer.com.au




## Design Notes

1. Residential terraces
2. Raised planters providing screening and amenity

# LEVEL 8 RESIDENT TERRACES

SCALE 1:250 @ A0
0 2 4 8 12m

SITE BOUNDARY
EXISTING TREE RETAINED

TW 21.0 TOP OF WALL LEVEL
SL 24.00 TOP OF SLAB LEVEL
20.0 EXISTING CONTOUR
18.5 PROPOSED NEW CONTOUR

PROPOSED TREE
× EX 18.25 EXISTING SPOT LEVEL
RL 20.0 PROPOSED SPOT LEVEL

PROPOSED FERN/ PALM PLANTINGS
PROPOSED SHRUBS
PROPOSED GROUNDCOVERS
CENTRAL OPEN TURF AREA
PROPOSED TIMBER DECK
PROPOSED WATER FEATURE

**PROJECT:** Crown, Eastlakes South
**CLIENT:** Crown Group
**DATE:** 09.10.2019
**REVISION:** C for DRPP
**DRAWN:** SV
**CHECKED:** JH

TaylorBrammer
TAYLOR BRAMMER LANDSCAPE ARCHITECTS PTY LTD
SYDNEY STUDIO
218 Oxford Street Woollahra NSW 2025 Australia
T +61 2 9387 8855
E sydney@taylorbrammer.com.au







## Design Notes

1. Residential terraces
2. Raised planters providing screening and amenity

# LEVEL 9 RESIDENT TERRACES

SCALE 1:250 @ A0
0 2 4 8 12m

SITE BOUNDARY
EXISTING TREE RETAINED

TW 21.0 TOP OF WALL LEVEL
SL 24.00 TOP OF SLAB LEVEL
20.0 EXISTING CONTOUR
18.5 PROPOSED NEW CONTOUR

PROPOSED TREE
× EX 18.25 EXISTING SPOT LEVEL
RL 20.0 PROPOSED SPOT LEVEL


PROPOSED FERN/ PALM PLANTINGS
PROPOSED SHRUBS
PROPOSED GROUNDCOVERS
CENTRAL OPEN TURF AREA
PROPOSED TIMBER DECK
PROPOSED WATER FEATURE

**PROJECT:** Crown, Eastlakes South
**CLIENT:** Crown Group
**DATE:** 09.10.2019
**REVISION:** C for DRPP
**DRAWN:** SV
**CHECKED:** JH

TaylorBrammer
TAYLOR BRAMMER LANDSCAPE ARCHITECTS PTY LTD
SYDNEY STUDIO
218 Oxford Street Woollahra NSW 2025 Australia
T +61 2 9387 8855
E sydneyatty@taylorbrammer.com.au





SECTION AA (1/2)
SCALE 1:100

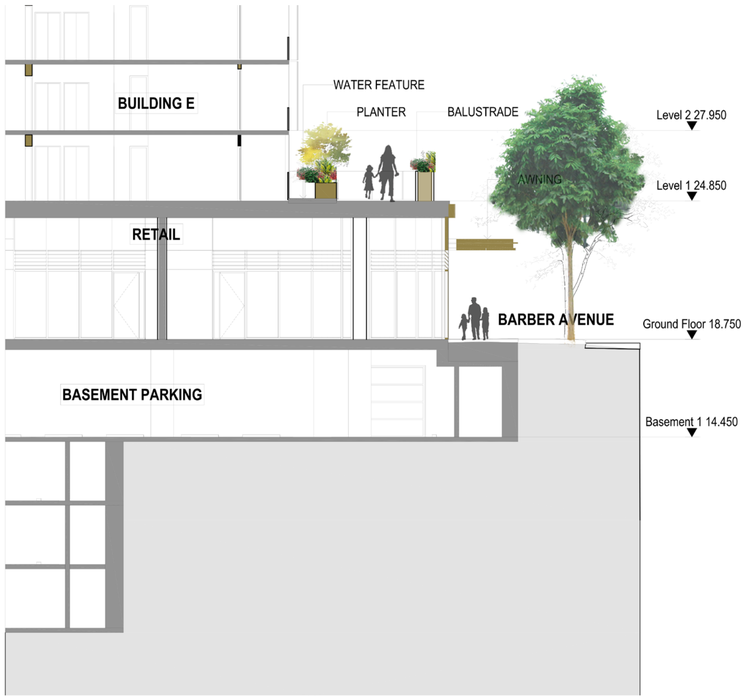


SECTION BB
SCALE 1:100




KEY PLAN

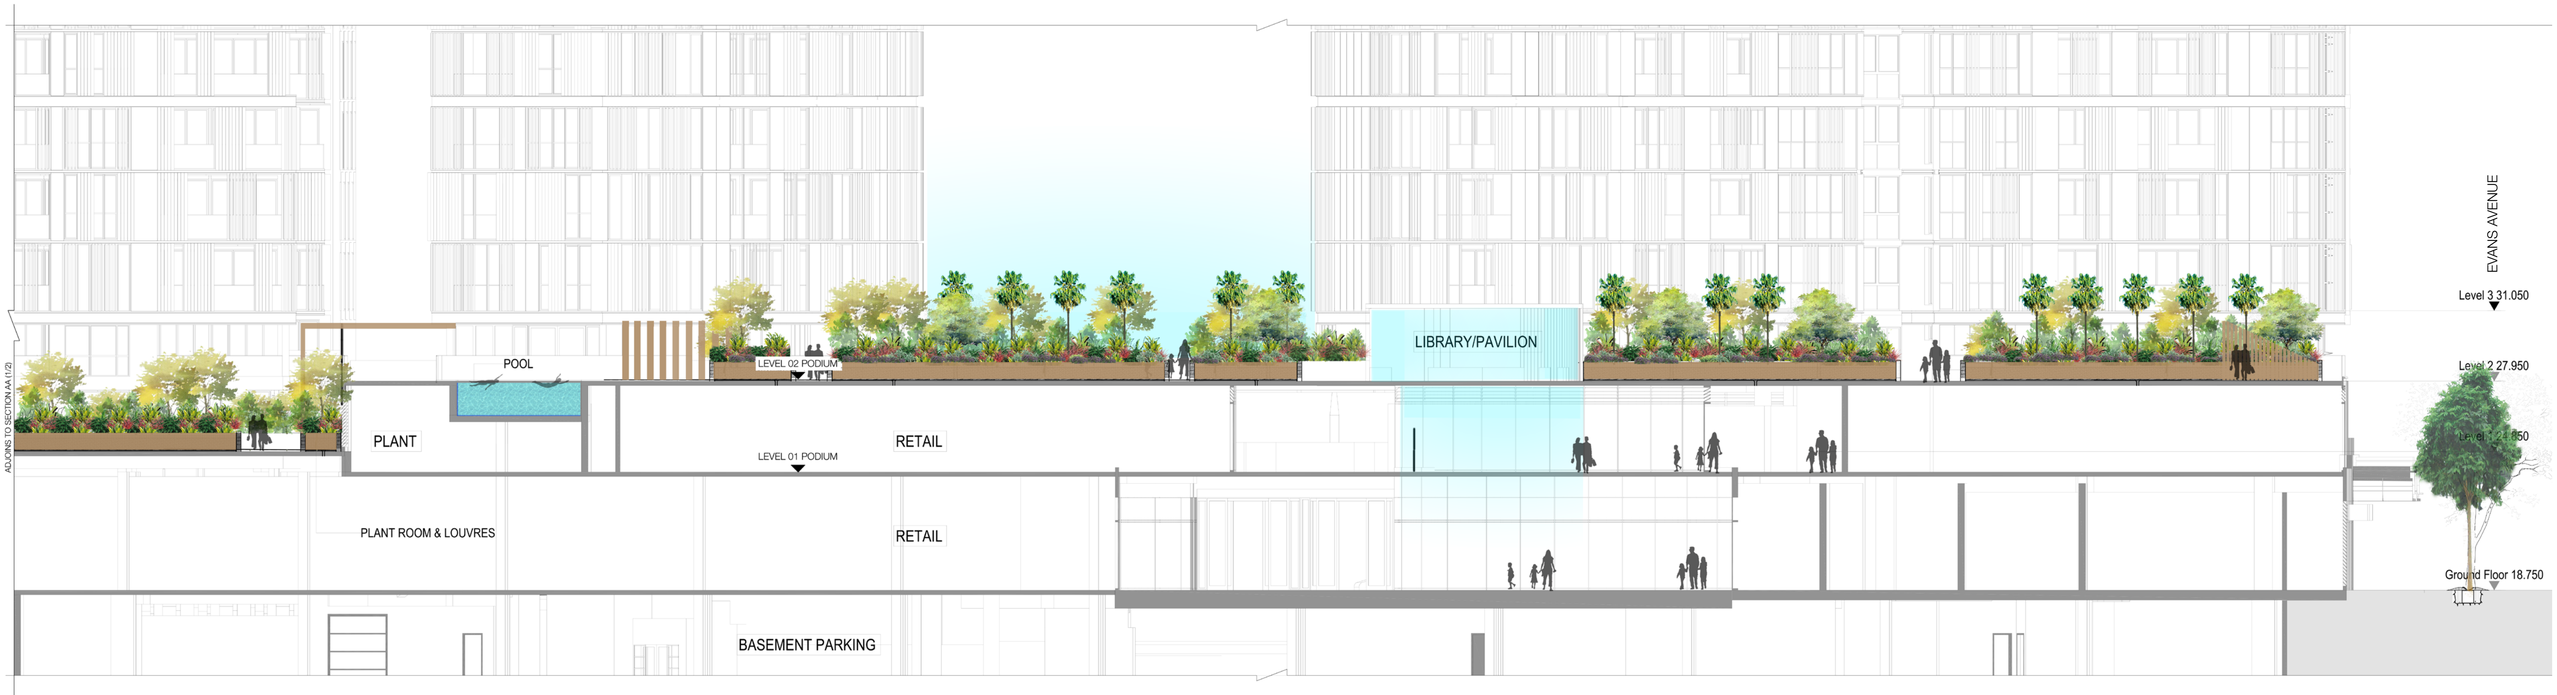


SECTION AA (2/2)
SCALE 1:100


# SECTIONS

**PROJECT:** Crown, Eastlakes South
**CLIENT:** Crown Group
**DATE:** 09.10.2019
**REVISION:** C for DRPP
**DRAWN:** SV
**CHECKED:** JH

TaylorBrammer
TAYLOR BRAMMER LANDSCAPE ARCHITECTS PTY LTD
SYDNEY STUDIO
216 Oxford Street Woollahra NSW 2025 Australia
T +61 2 9387 8855
E sydney@taylorbrammer.com.au




KEY PLAN

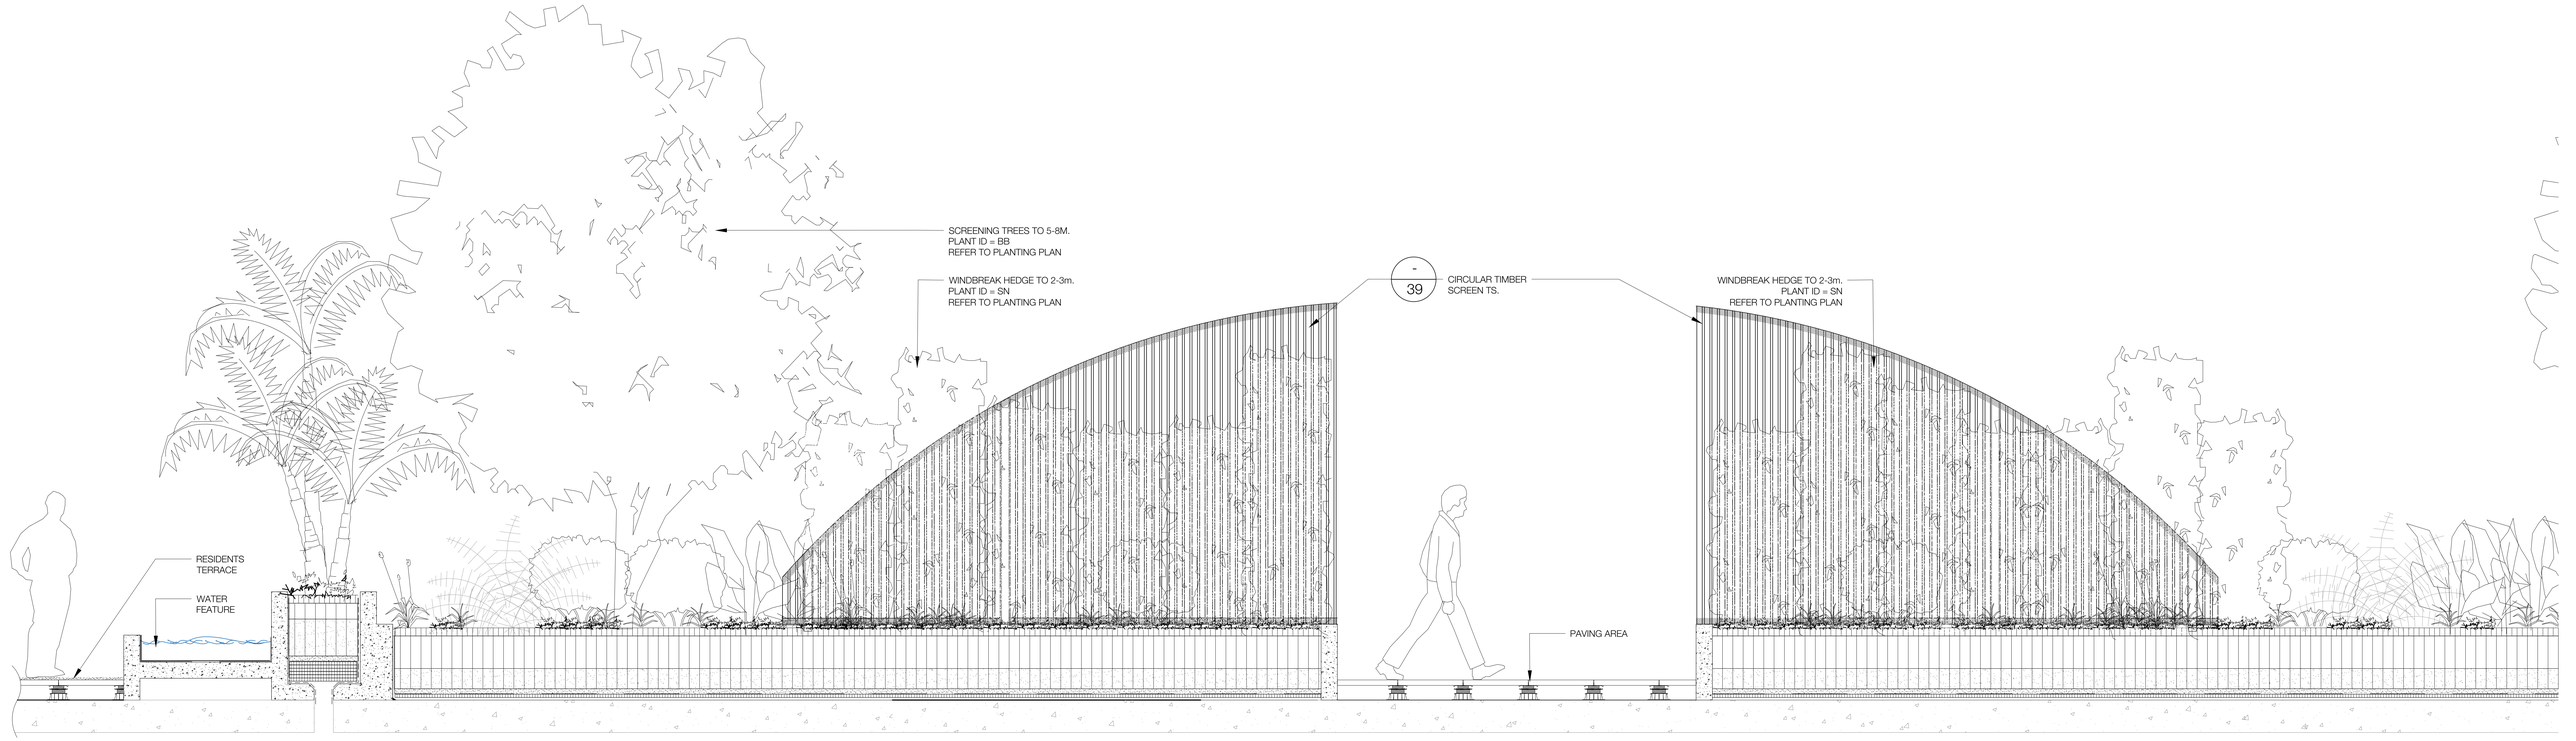



SECTION CC
SCALE 1:20

# SECTIONS

**project:** Crown, Eastlakes South
**client:** Crown Group
**date** 09.10.2019
**revision:** C for DRPP
**drawn:** SV
**checked:** JH

TaylorBrammer
TAYLOR BRAMMER LANDSCAPE ARCHITECTS PTY LTD
SYDNEY STUDIO
218 Oxford Street Woollahra, NSW, 2025 E sydney@taylorbrammer.com.au T 61 2 9387 8855
Copyright of Taylor Brammer Landscape Architects Pty Ltd.
ABN 61 098 724 988

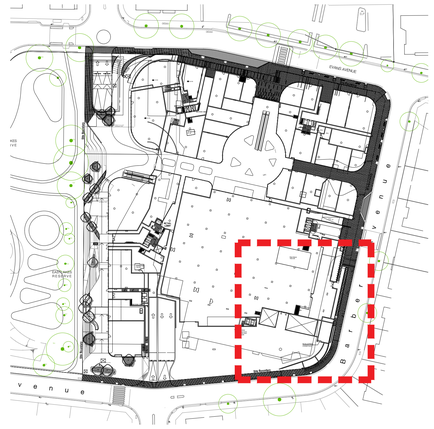

KEY PLAN: SCALE 1/1000

Plant Above
116.4 m2

RESI LIFT

RESI LIFT

RAMP FROM
LOADING DOCK
TO RETAIL BOH
CORRIDOR

RETAIL STORAGE:
ACCESSED FROM
LOADING DOCK

Site Boundary

1200

4000

T33

T33

PP

PP

PP

PP

# Ground Floor Planting Plan 1/3


SCALE 1:100 @ A0
0 1 2 4 6m

SITE BOUNDARY
EXISTING TREE RETAINED
TW 21.0 TOP OF WALL LEVEL
SL 24.00 TOP OF SLAB LEVEL
20.0 EXISTING CONTOUR
18.5 PROPOSED NEW CONTOUR
PROPOSED TREE
EX 18.25 EXISTING SPOT LEVEL
RL 20.0 PROPOSED SPOT LEVEL
PROPOSED FERN/ PALM PLANTINGS
PROPOSED SHRUBS
PROPOSED GROUNDCOVERS
CENTRAL OPEN TURF AREA
PROPOSED SOFTFALL TO PLAY AREA
PROPOSED WATER FEATURE
PROPOSED TIMBER DECKING
PLAY EQUIPMENT

**NOTE: FOR TOTAL PLANT SCHEDULE, REFER TO PAGE 30**

**project:** Crown, Eastlakes South
**client:** Crown Group
**date** 09.10.2019
**revision:** C
**drawn:** SV
**checked:** JH

TaylorBrammer
TAYLOR BRAMMER LANDSCAPE ARCHITECTS PTY LTD
SYDNEY STUDIO
218 Oxford Street Woollahra, NSW, 2025 E sydney@taylorbrammer.com.au T 61 2 9387 8855
Copyright of Taylor Brammer Landscape Architects Pty Ltd.
ABN 61 098 724 988

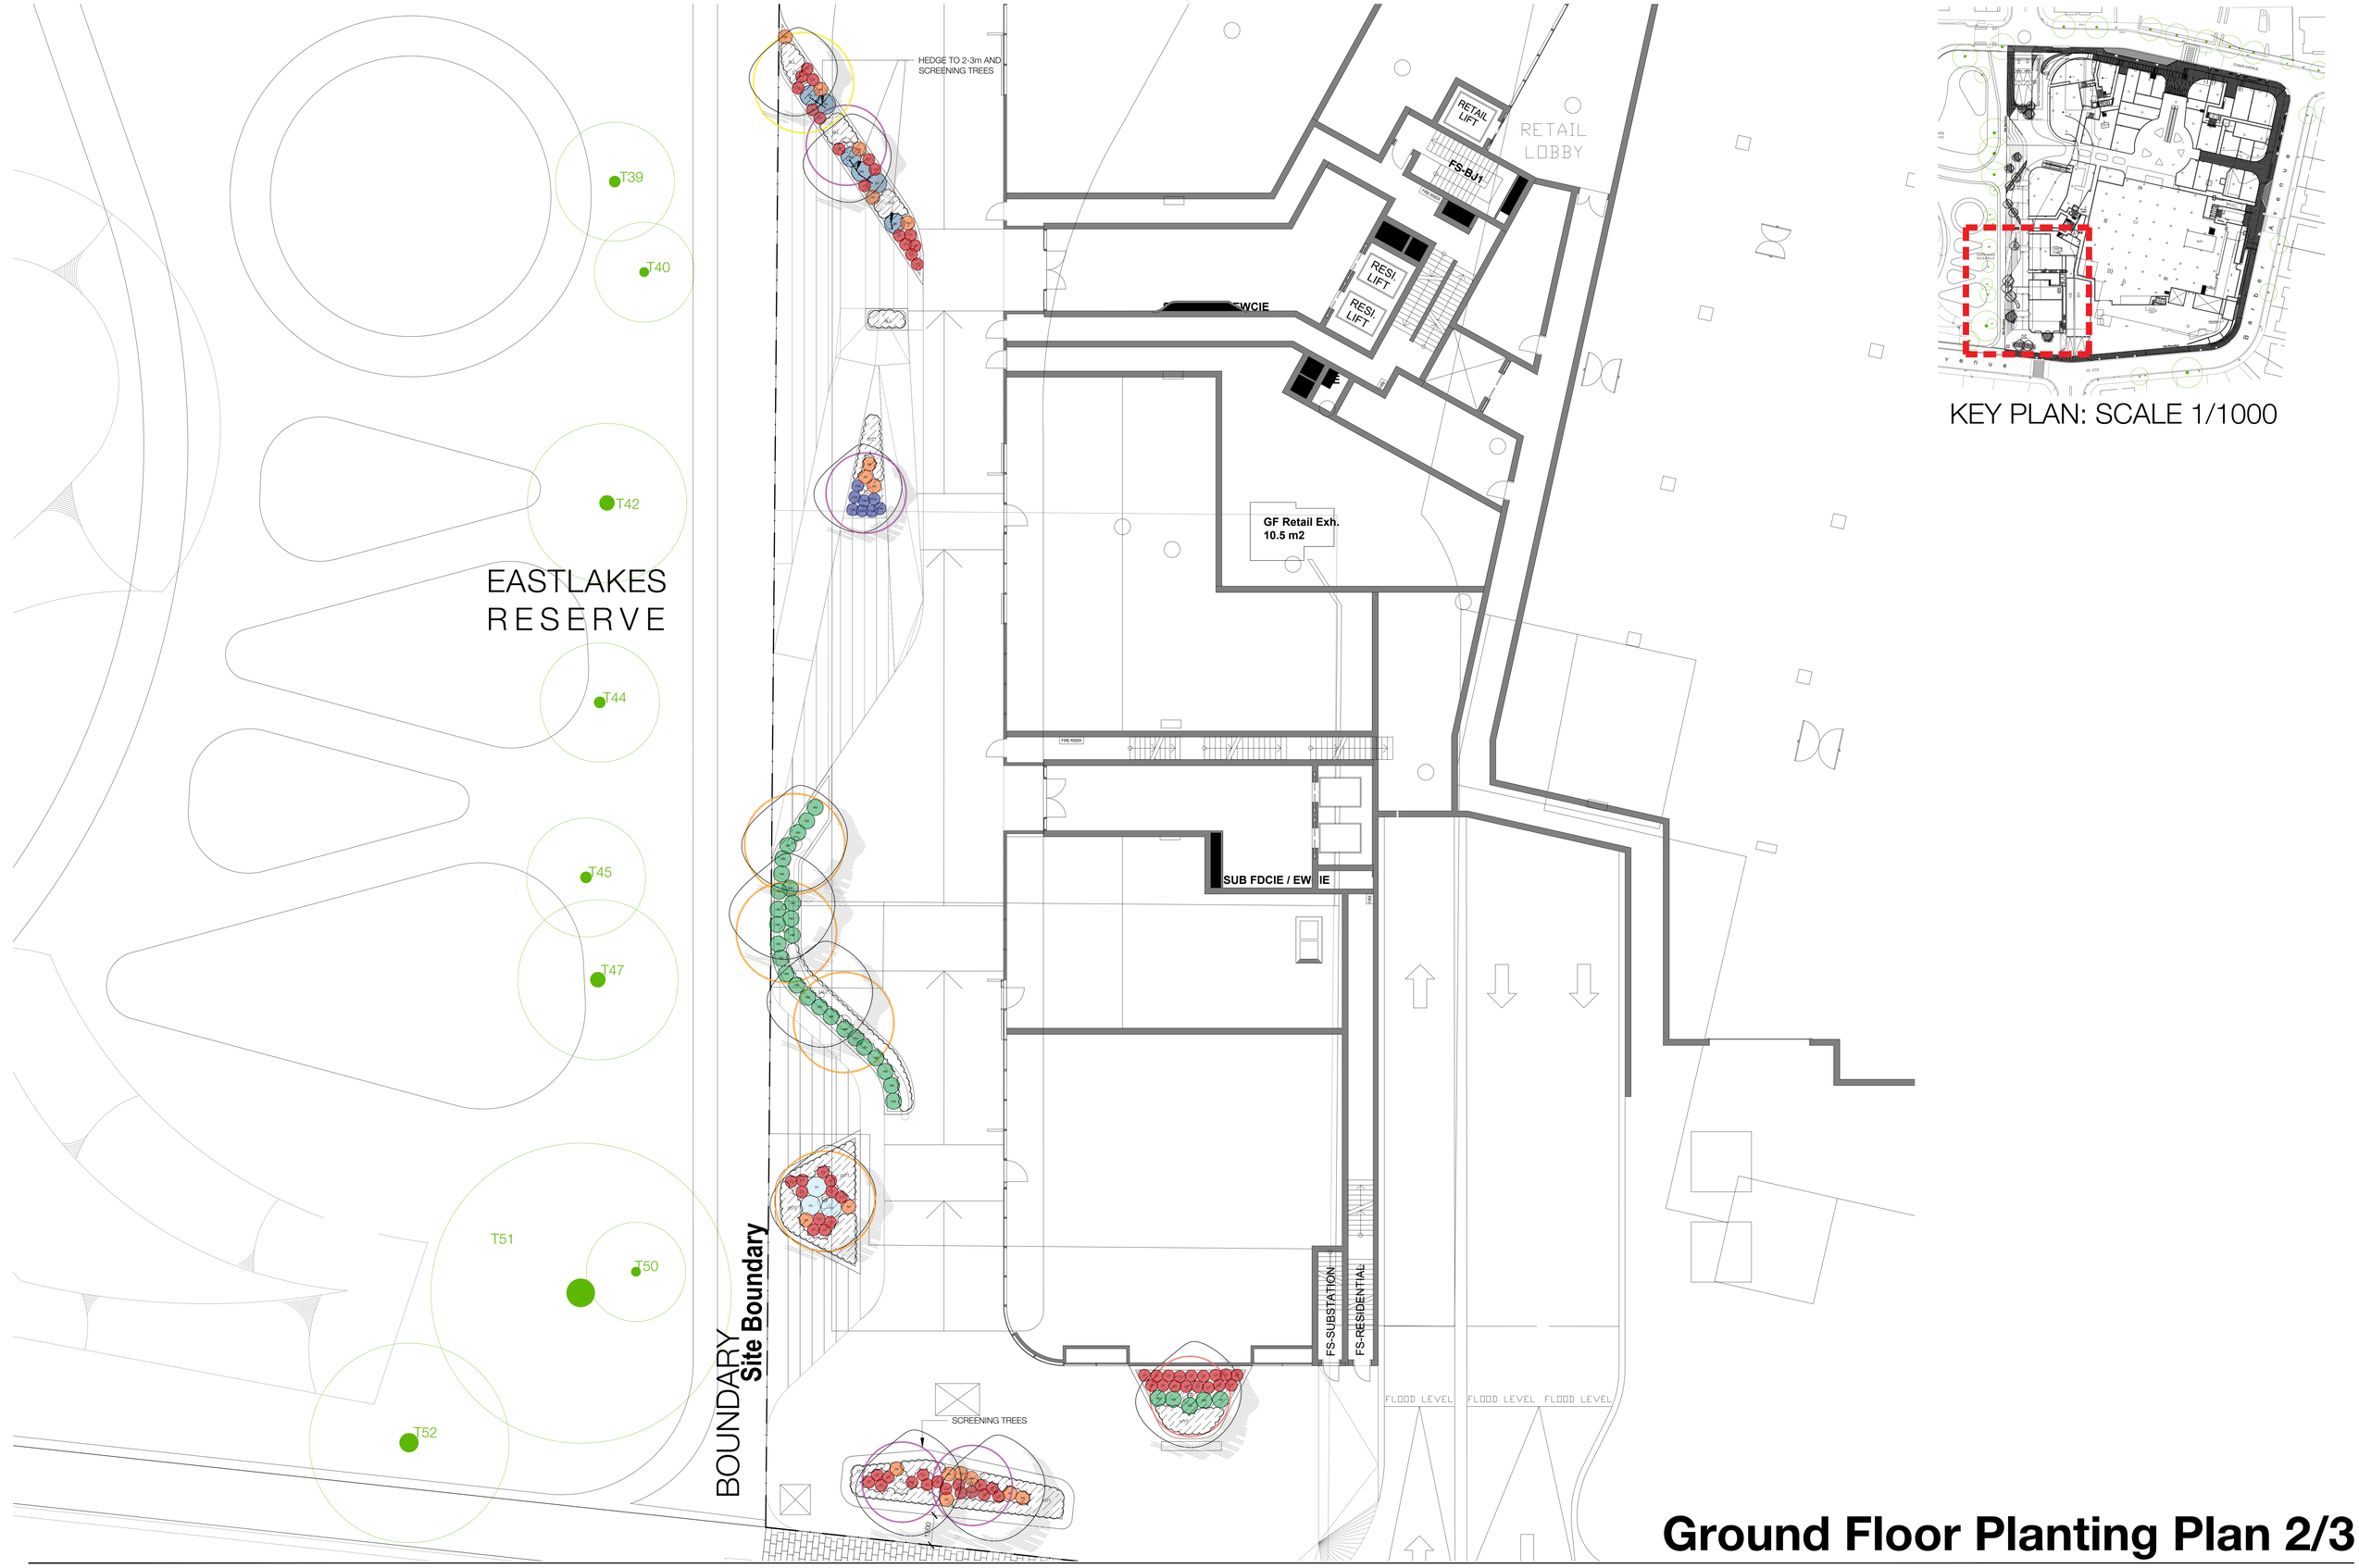





KEY PLAN: SCALE 1/1000

# Ground Floor Planting Plan 2/3

SCALE 1:100 @ A0
0 1 2 4 6m

SITE BOUNDARY
EXISTING TREE RETAINED

+TW 21.0 TOP OF WALL LEVEL
+SL 24.00 TOP OF SLAB LEVEL
20.0 EXISTING CONTOUR
18.5 PROPOSED NEW CONTOUR


PROPOSED TREE
× EX 18.25 EXISTING SPOT LEVEL
+RL 20.0 PROPOSED SPOT LEVEL


PROPOSED FERN/ PALM PLANTINGS
PROPOSED SHRUBS
PROPOSED GROUNDCOVERS
CENTRAL OPEN TURF AREA
PROPOSED SOFTFALL TO PLAY AREA
PROPOSED WATER FEATURE
PROPOSED TIMBER DECKING
PLAY EQUIPMENT

**NOTE: FOR TOTAL PLANT SCHEDULE, REFER TO PAGE 30**

**project:** Crown, Eastlakes South
**client:** Crown Group
**date** 09.10.2019
**revision:** C
**drawn:** SV
**checked:** JH

TaylorBrammer
TAYLOR BRAMMER LANDSCAPE ARCHITECTS PTY LTD
SYDNEY STUDIO
218 Oxford Street Woollahra, NSW, 2025 E sydney@taylorbrammer.com.au T 61 2 9387 8855
Copyright of Taylor Brammer Landscape Architects Pty Ltd.
ABN 61 098 724 988

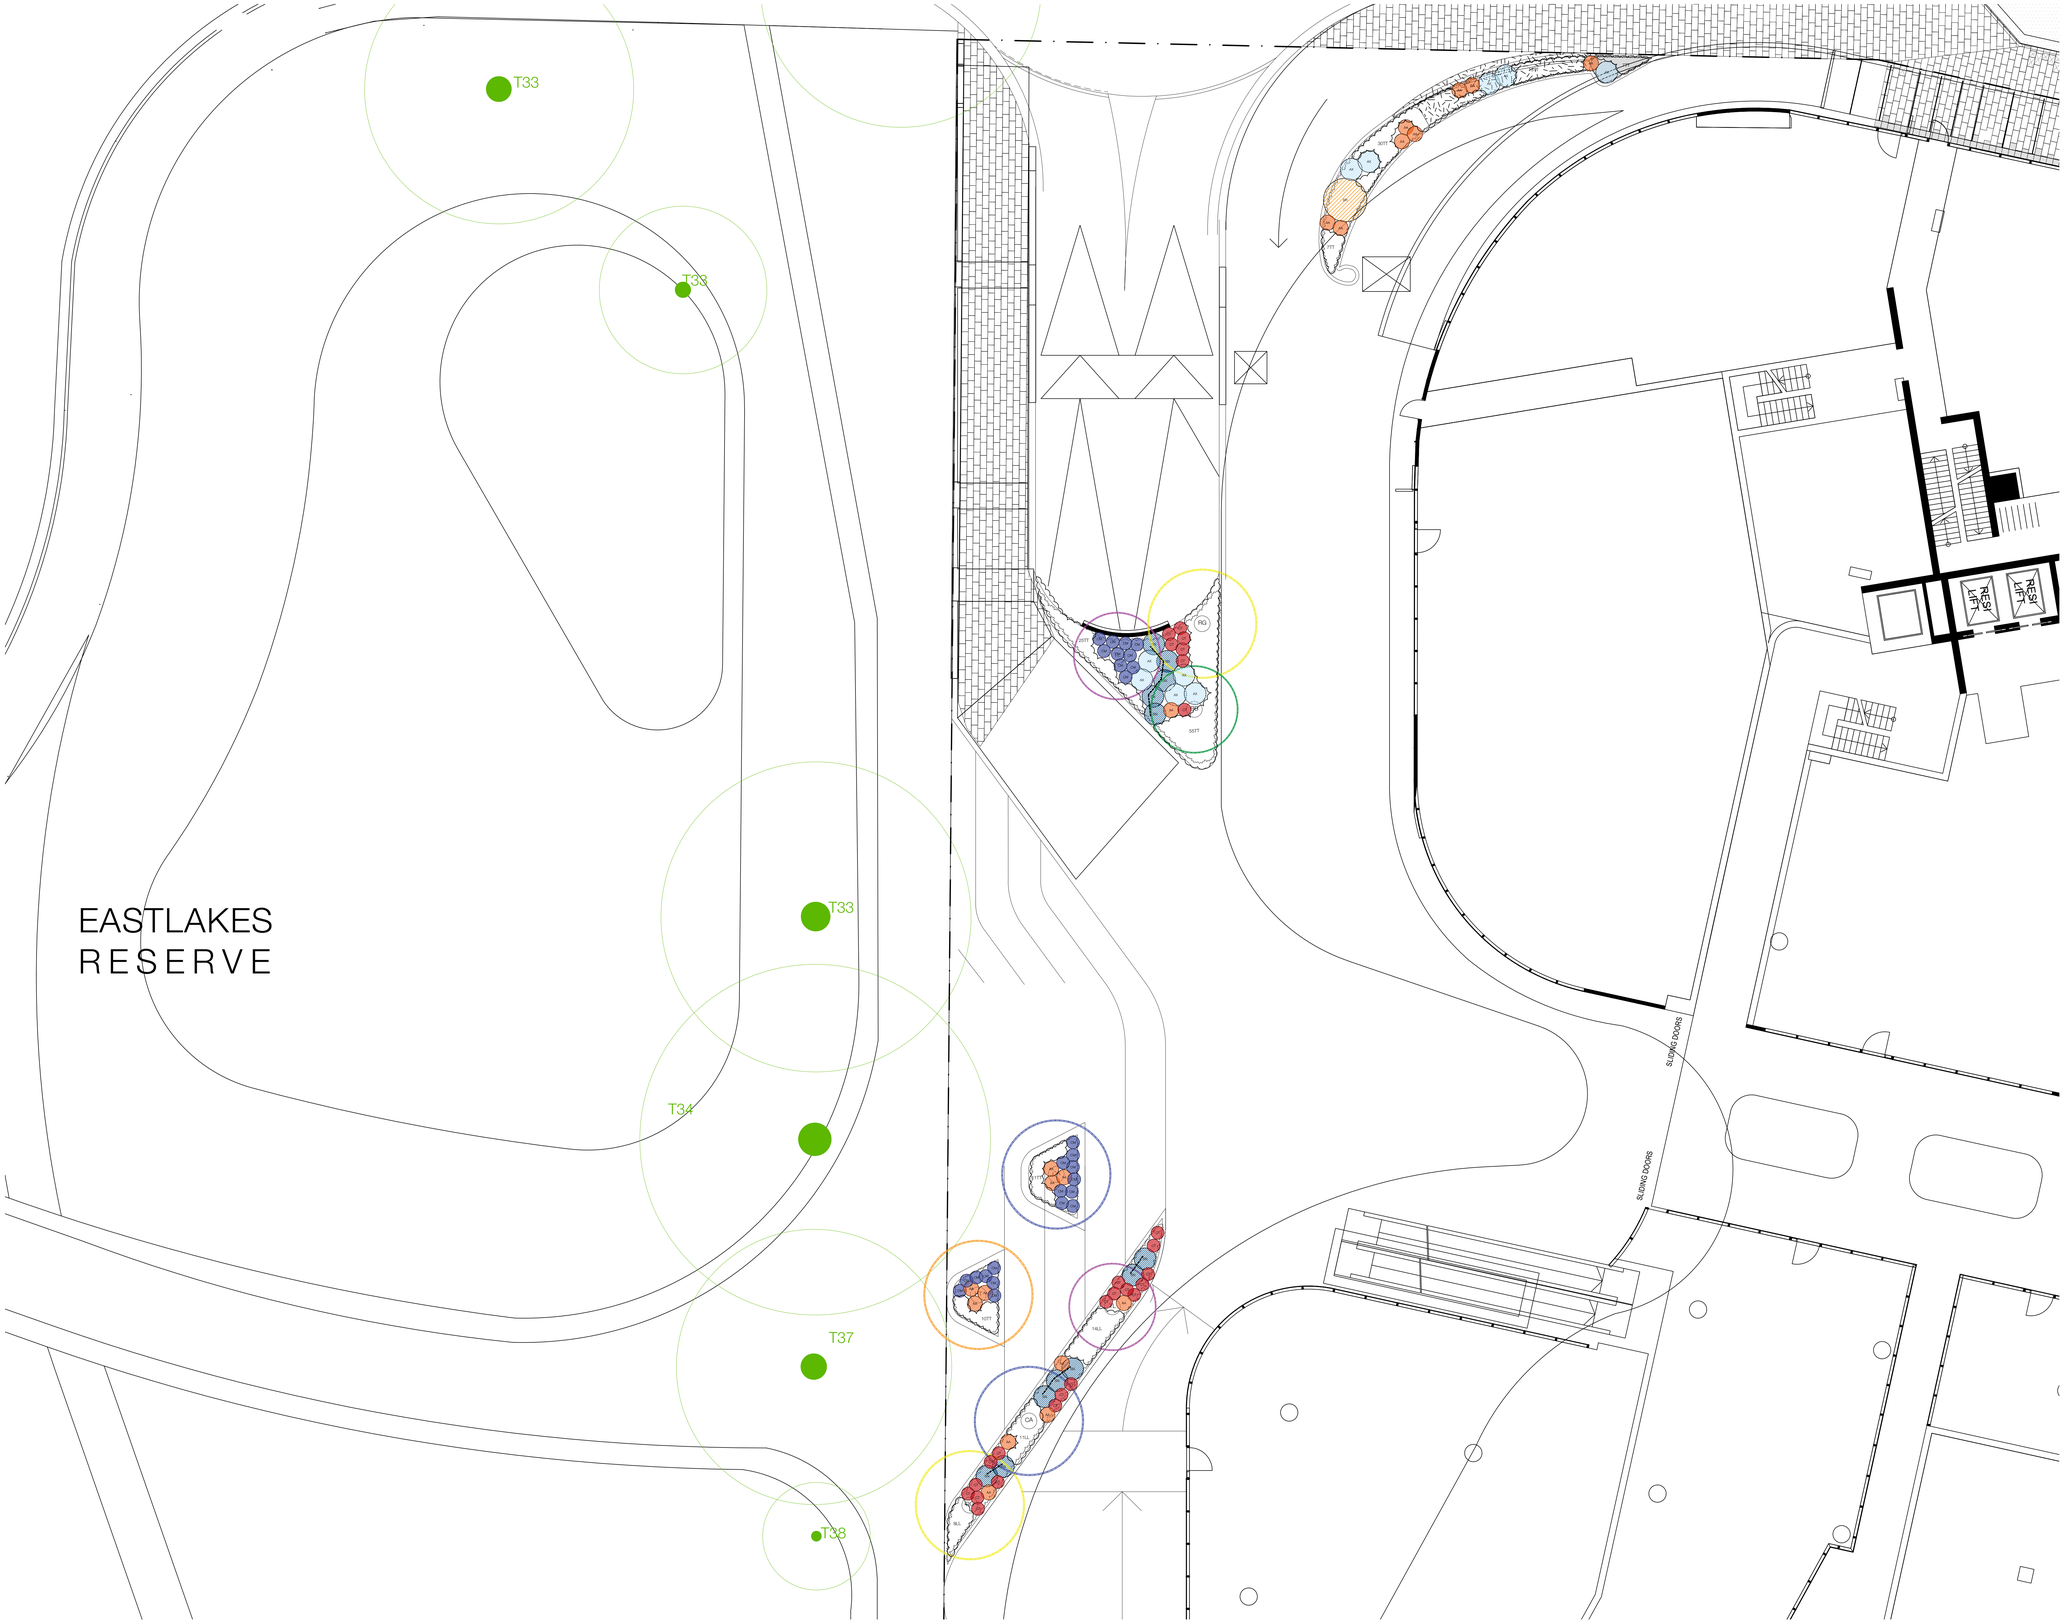

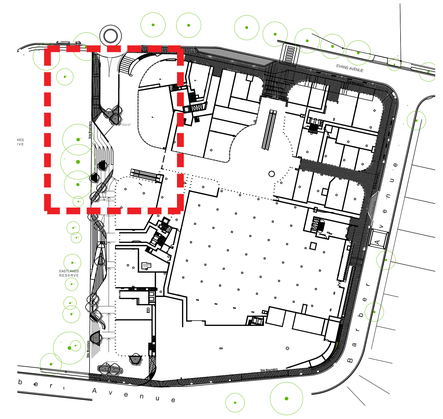
KEY PLAN: SCALE 1/1000

# Ground Floor Planting Plan 3/3

SCALE 1:100 @ A0
0 1 2 4 6m

SITE BOUNDARY
EXISTING TREE RETAINED

+TW 21.0 TOP OF WALL LEVEL
+SL 24.00 TOP OF SLAB LEVEL
20.0 EXISTING CONTOUR
18.5 PROPOSED NEW CONTOUR


PROPOSED TREE
× EX 18.25 EXISTING SPOT LEVEL
+RL 20.0 PROPOSED SPOT LEVEL

PROPOSED FERN/ PALM PLANTINGS
PROPOSED SHRUBS
PROPOSED GROUNDCOVERS
CENTRAL OPEN TURF AREA
PROPOSED SOFTFALL TO PLAY AREA
PROPOSED WATER FEATURE
PROPOSED TIMBER DECKING
PLAY EQUIPMENT

**NOTE: FOR TOTAL PLANT SCHEDULE, REFER TO PAGE 30**

**project:** Crown, Eastlakes South
**client:** Crown Group
**date** 09.10.2019
**revision:** D for DRPP
**drawn:** SV
**checked:** JH

TaylorBrammer
TAYLOR BRAMMER LANDSCAPE ARCHITECTS PTY LTD
SYDNEY STUDIO
218 Oxford Street Woollahra, NSW, 2025 E sydney@taylorbrammer.com.au T 61 2 9387 8855
Copyright of Taylor Brammer Landscape Architects Pty Ltd.
ABN 61 088 724 988

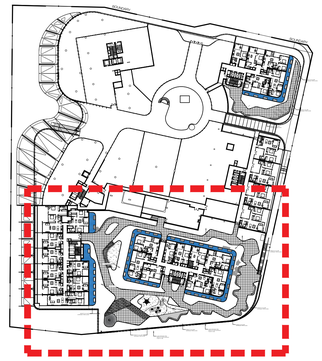

KEY PLAN: SCALE 1/1000

HEDGE TO 1.5-2M

HEDGE TO 1.5-2M

HEDGE TO 2-3m AND SCREENING TREES ALO

HEDGE TO 2-3m

HEDGE TO 2-3m

HEDGE TO 2-3m AND SCREENING TREES ALONG

HEDGE TO 2-3m AND SCREENING TREES ALONG

HEDGE TO 2-3m AND SCREENING TREES ALONG

HEDGE TO 2-3m AND SCREENING TREES ALONG

HEDGE TO 2-3m AND SCREENING TREES ALONG

LARGE SPECIMEN TREE. REFER TO PLANT SCHEDULE PLANT ID = MQ

LARGE SPECIMEN TREE. REFER TO PLANT SCHEDULE PLANT ID = MQ

# Level 1 Lower Podium Planting Plan 1/2

SCALE 1:100 @ A0
0 1 2 4 6m

**LEGEND**


- SITE BOUNDARY
- EXISTING TREE RETAINED
- +TW 21.0 TOP OF WALL LEVEL
- +SL 24.00 TOP OF SLAB LEVEL
- 20.0 EXISTING CONTOUR
- 18.5 PROPOSED NEW CONTOUR
- PROPOSED TREE
- × EX 18.25 EXISTING SPOT LEVEL
- +RL 20.0 PROPOSED SPOT LEVEL
- PROPOSED FERN/ PALM PLANTINGS
- PROPOSED SHRUBS
- PROPOSED GROUNDCOVERS
- CENTRAL OPEN TURF AREA
- PROPOSED SOFTFALL TO PLAY AREA
- PROPOSED WATER FEATURE
- PROPOSED TIMBER DECKING
- PLAY EQUIPMENT

**NOTE: FOR TOTAL PLANT SCHEDULE, REFER TO PAGE 30**

**project:** Crown, Eastlakes South
**client:** Crown Group
**date** 09.10.2019
**revision:** C for DRPP
**drawn:** SV
**checked:** JH

TaylorBrammer
TAYLOR BRAMMER LANDSCAPE ARCHITECTS PTY LTD
SYDNEY STUDIO
218 Oxford Street Woollahra, NSW, 2025 E sydney@taylorbrammer.com.au T 61 2 9387 8855
Copyright of Taylor Brammer Landscape Architects Pty Ltd.
ABN 61 098 724 988

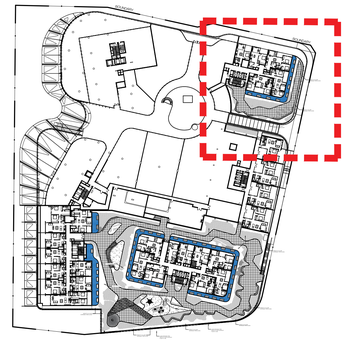

KEY PLAN: SCALE 1/1000

# Level 1 Lower Podium Planting Plan 2/2

SCALE 1:100 @ A0
0 1 2 4 6m


**LEGEND**

- SITE BOUNDARY
- EXISTING TREE RETAINED
- +TW 21.0 TOP OF WALL LEVEL
- +SL 24.00 TOP OF SLAB LEVEL
- 20.0 EXISTING CONTOUR
- 18.5 PROPOSED NEW CONTOUR
- PROPOSED TREE
- × EX 18.25 EXISTING SPOT LEVEL
- +RL 20.0 PROPOSED SPOT LEVEL
- PROPOSED FERN/ PALM PLANTINGS
- PROPOSED SHRUBS
- PROPOSED GROUNDCOVERS
- CENTRAL OPEN TURF AREA
- PROPOSED SOFTFALL TO PLAY AREA
- PROPOSED WATER FEATURE
- PROPOSED TIMBER DECKING
- PLAY EQUIPMENT

**NOTE: FOR TOTAL PLANT SCHEDULE, REFER TO PAGE 30**

**project:** Crown, Eastlakes South
**client:** Crown Group
**date** 09.10.2019
**revision:** C for DRPP
**drawn:** SV
**checked:** JH

TaylorBrammer
TAYLOR BRAMMER LANDSCAPE ARCHITECTS PTY LTD
SYDNEY STUDIO
218 Oxford Street Woollahra, NSW, 2025 E sydney@taylorbrammer.com.au T 61 2 9387 8855
Copyright of Taylor Brammer Landscape Architects Pty Ltd
ABN 61 098 724 988

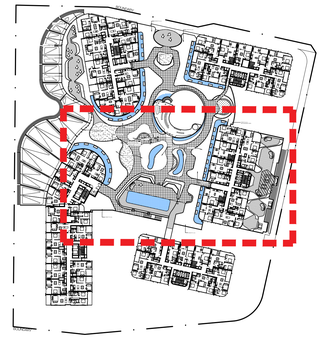

KEY PLAN: SCALE 1/1000

HEDGE TO 2-3m
AND SCREENING TREES

HEDGE TO 2-3m

HEDGE TO 2-3m

HEDGE TO 2-3m

LARGE SPECIMEN TREE,
REFER TO PLANT SCHEDULE
PLANT ID = QP

HEDGE TO 2-3m

HEDGE TO 2-3m

HEDGE TO 2-3m
AND SCREENING TREES

HEDGE TO 2-3m

HEDGE TO 2-3m

HEDGE TO 2-3m

# Level 2 Upper Podium Planting Plan 1/2

SCALE 1:100 @ A0
0 1 2 4 6m

**LEGEND**

- SITE BOUNDARY
- EXISTING TREE RETAINED
- +TW 21.0 TOP OF WALL LEVEL
- +SL 24.00 TOP OF SLAB LEVEL
- 20.0 EXISTING CONTOUR
- 18.5 PROPOSED NEW CONTOUR
- PROPOSED TREE
- × EX 18.25 EXISTING SPOT LEVEL
- +RL 20.0 PROPOSED SPOT LEVEL
- PROPOSED FERN/ PALM PLANTINGS
- PROPOSED SHRUBS
- PROPOSED GROUNDCOVERS
- CENTRAL OPEN TURF AREA
- PROPOSED TIMBER DECKING
- PROPOSED WATER FEATURE

**NOTE: FOR TOTAL PLANT SCHEDULE, REFER TO PAGE 30**

**project:** Crown, Eastlakes South
**client:** Crown Group
**date** 09.10.2019
**revision:** C for DRPP
**drawn:** SV
**checked:** JH

TaylorBrammer
TAYLOR BRAMMER LANDSCAPE ARCHITECTS PTY LTD
SYDNEY STUDIO
218 Oxford Street Woollahra, NSW, 2025 E sydney@taylorbrammer.com.au T 61 2 9387 8855
Copyright of Taylor Brammer Landscape Architects Pty Ltd.
ABN 61 096 724 988



KEY PLAN: SCALE 1/1000

HEDGE TO 2m AND SCREENING TREES

HEDGE TO 2m AND SCREENING TREES

HEDGE TO 2m AND SCREENING TREES

HEDGE TO 2-3m

HEDGE TO 2-3m

HEDGE TO 2-3m

HEDGE TO 2-3m AND SCREENING TREES

HEDGE TO 2-3m

HEDGE TO 2-3m

HEDGE TO 2-3m AND SCREENING TREES

# Level 2 Upper Podium Planting Plan 2/2

SCALE 1:100 @ A0

0 1 2 4 6m

**LEGEND**


- SITE BOUNDARY
- EXISTING TREE RETAINED
- +TW 21.0 TOP OF WALL LEVEL
- +SL 24.00 TOP OF SLAB LEVEL
- 20.0 EXISTING CONTOUR
- 18.5 PROPOSED NEW CONTOUR
- PROPOSED TREE
- × EX 18.25 EXISTING SPOT LEVEL
- +RL 20.0 PROPOSED SPOT LEVEL
- PROPOSED FERN/ PALM PLANTINGS
- PROPOSED SHRUBS
- PROPOSED GROUNDCOVERS
- CENTRAL OPEN TURF AREA
- PROPOSED TIMBER DECKING
- PROPOSED WATER FEATURE

**NOTE: FOR TOTAL PLANT SCHEDULE, REFER TO PAGE 30**


**project:** Crown, Eastlakes South
**client:** Crown Group
**date** 09.10.2019
**revision:** C for DRPP
**drawn:** SV
**checked:** JH

TaylorBrammer
TAYLOR BRAMMER LANDSCAPE ARCHITECTS PTY LTD
SYDNEY STUDIO
218 Oxford Street Woollahra, NSW, 2025 E sydney@taylorbrammer.com.au T 61 2 9387 8855
Copyright of Taylor Brammer Landscape Architects Pty Ltd.
ABN 61 008 724 988



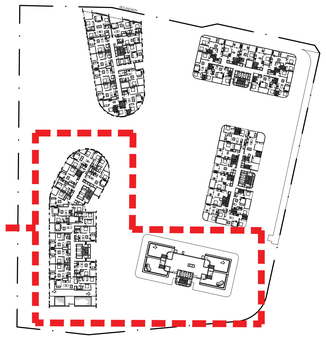

KEY PLAN: SCALE 1/1000

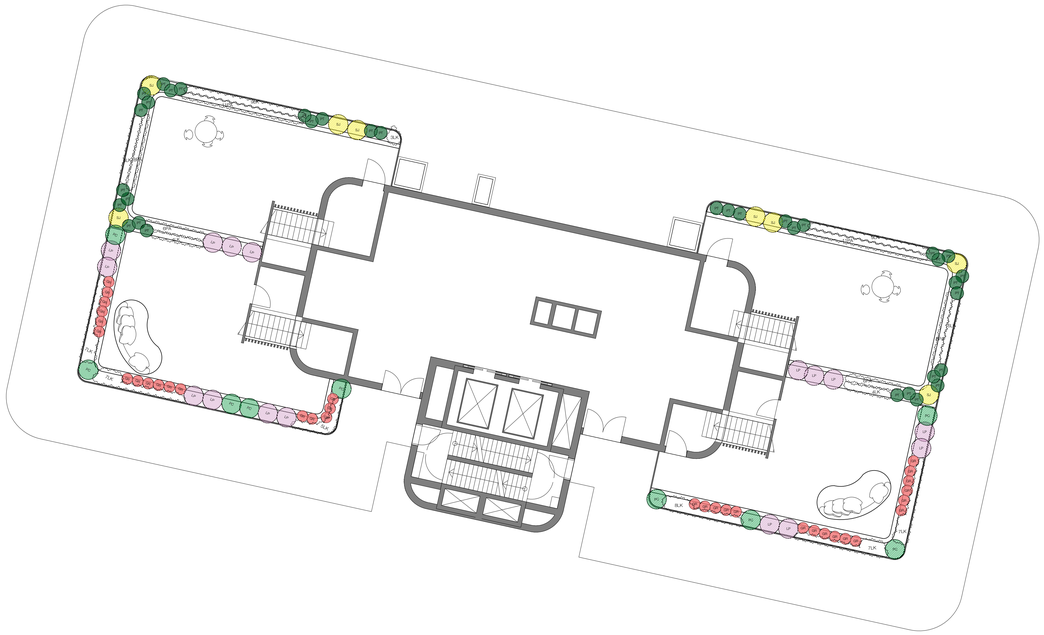

# Level 5 Planting Plan

**SCALE 1:100 @ A0**

0 1 2 4 6m


**LEGEND**

- SITE BOUNDARY
- EXISTING TREE RETAINED
- +TW 21.0 TOP OF WALL LEVEL
- +SL 24.00 TOP OF SLAB LEVEL
- 20.0 EXISTING CONTOUR
- 18.5 PROPOSED NEW CONTOUR
- PROPOSED TREE
- × EX 18.25 EXISTING SPOT LEVEL
- +RL 20.0 PROPOSED SPOT LEVEL
- PROPOSED FERN/ PALM PLANTINGS
- PROPOSED SHRUBS
- PROPOSED GROUNDCOVERS
- CENTRAL OPEN TURF AREA
- PROPOSED TIMBER DECKING
- PROPOSED WATER FEATURE


**NOTE: FOR TOTAL PLANT SCHEDULE, REFER TO PAGE 26**

**project:** Crown, Eastlakes South
**client:** Crown Group
**date** 09.10.2019
**revision:** C for DRPP
**drawn:** SV
**checked:** JH


TaylorBrammer
TAYLOR BRAMMER LANDSCAPE ARCHITECTS PTY LTD
SYDNEY STUDIO
218 Oxford Street Woollahra, NSW, 2025 E sydney@taylorbrammer.com.au T 61 2 9387 8855
Copyright of Taylor Brammer Landscape Architects Pty Ltd.
ABN 61 098 724 988

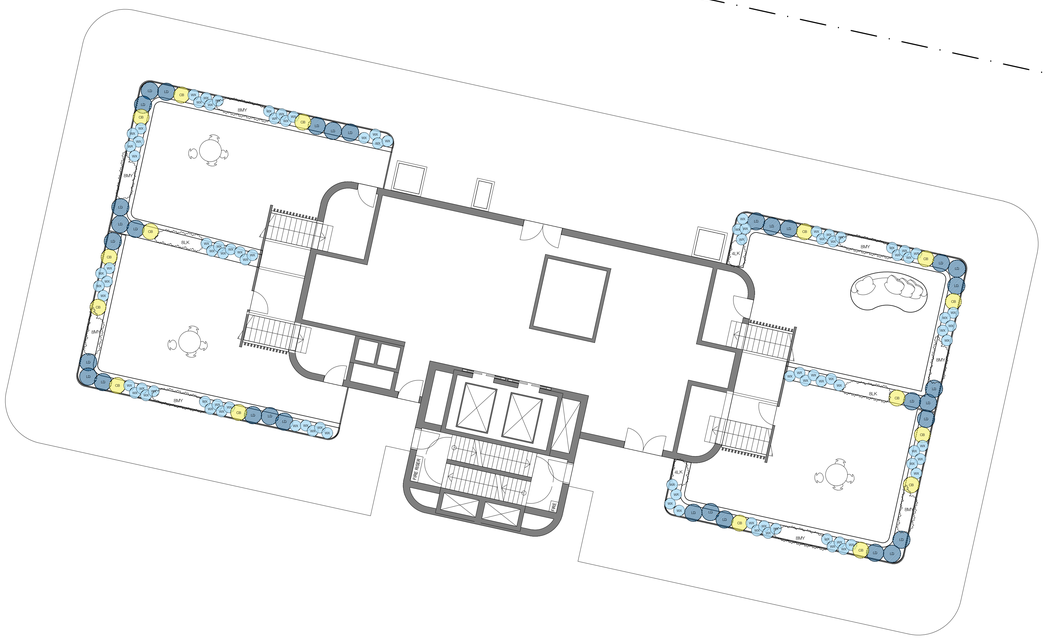

1 LEVEL 7 PLANTING PLAN 1/2
SCALE 1:100

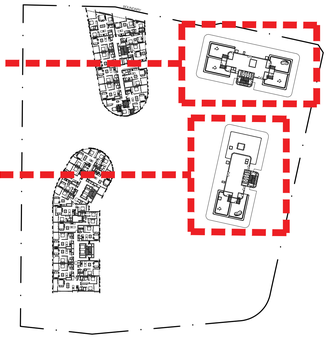

KEY PLAN: SCALE 1/1000

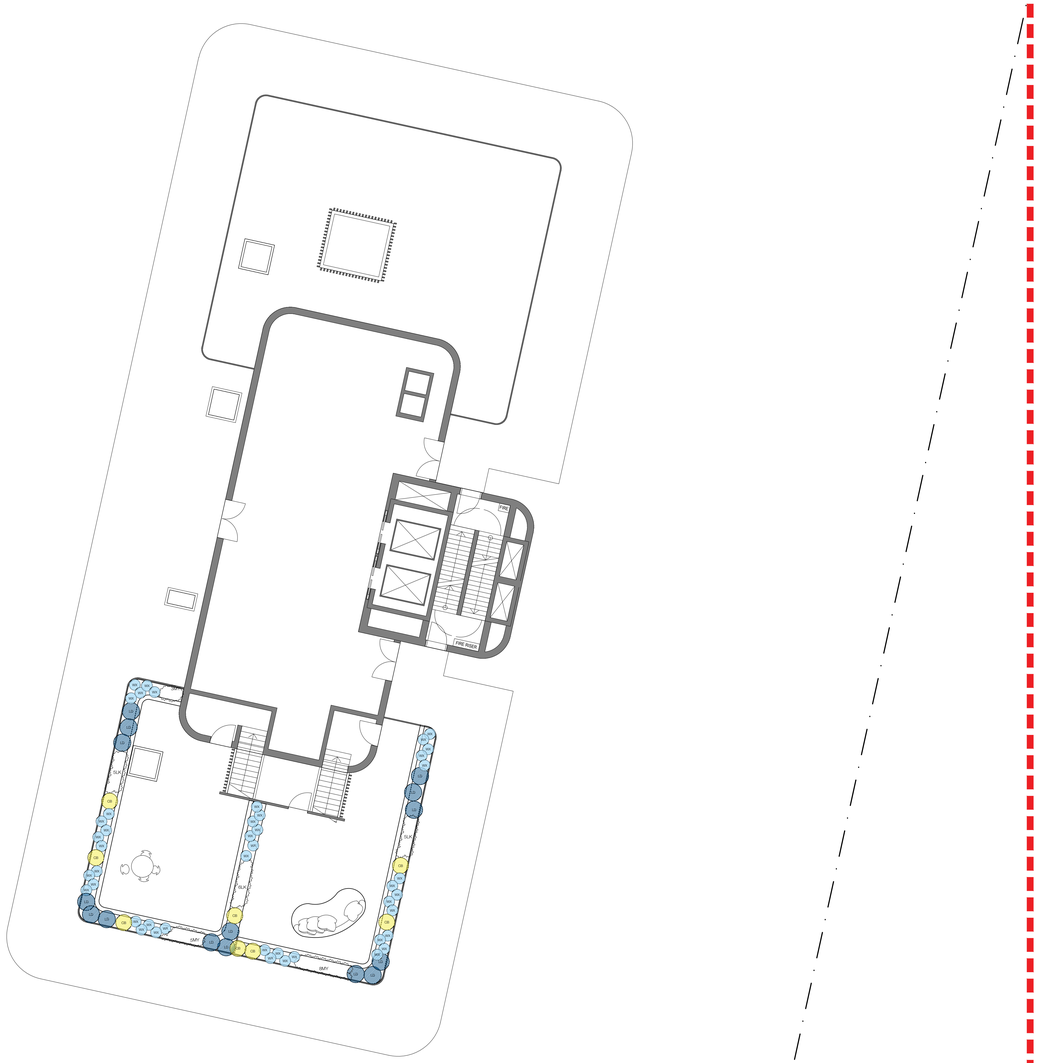

2 LEVEL 7 PLANTING PLAN 2/2
SCALE 1:100

# Level 7 Planting Plan

SCALE 1:100 @ A0
0 1 2 4 6m

**LEGEND**


- SITE BOUNDARY
- EXISTING TREE RETAINED
- +TW 21.0 TOP OF WALL LEVEL
- +SL 24.00 TOP OF SLAB LEVEL
- 20.0 EXISTING CONTOUR
- 18.5 PROPOSED NEW CONTOUR
- PROPOSED TREE
- × EX 18.25 EXISTING SPOT LEVEL
- +RL 20.0 PROPOSED SPOT LEVEL
- PROPOSED FERN/ PALM PLANTINGS
- PROPOSED SHRUBS
- PROPOSED GROUNDCOVERS
- CENTRAL OPEN TURF AREA
- PROPOSED TIMBER DECKING
- PROPOSED WATER FEATURE

**NOTE: FOR TOTAL PLANT SCHEDULE, REFER TO PAGE 30**

**project:** Crown, Eastlakes South
**client:** Crown Group
**date** 09.10.2019
**revision:** C for DRPP
**drawn:** SV
**checked:** JH

TaylorBrammer
TAYLOR BRAMMER LANDSCAPE ARCHITECTS PTY LTD
SYDNEY STUDIO
218 Oxford Street Woollahra, NSW, 2025 E sydney@taylorbrammer.com.au T 61 2 9387 8855
Copyright of Taylor Brammer Landscape Architects Pty Ltd.
ABN 61 098 724 988

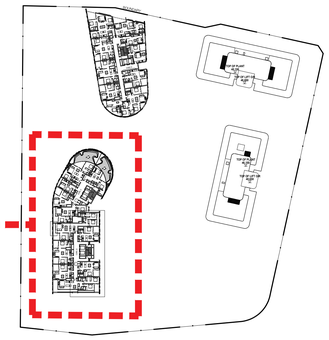

KEY PLAN: SCALE 1/1000

# Level 8 Planting Plan

SCALE 1:100 @ A0

0 1 2 4 6m


**LEGEND**


- SITE BOUNDARY
- EXISTING TREE RETAINED
- +TW 21.0 TOP OF WALL LEVEL
- +SL 24.00 TOP OF SLAB LEVEL
- 20.0 EXISTING CONTOUR
- 18.5 PROPOSED NEW CONTOUR
- PROPOSED TREE
- × EX 18.25 EXISTING SPOT LEVEL
- +RL 20.0 PROPOSED SPOT LEVEL
- PROPOSED FERN/ PALM PLANTINGS
- PROPOSED SHRUBS
- PROPOSED GROUNDCOVERS
- CENTRAL OPEN TURF AREA
- PROPOSED TIMBER DECKING
- PROPOSED WATER FEATURE

**NOTE: FOR TOTAL PLANT SCHEDULE, REFER TO PAGE 30**

**project:** Crown, Eastlakes South
**client:** Crown Group
**date** 09.10.2019
**revision:** C for DRPP
**drawn:** SV
**checked:** JH

TaylorBrammer
TAYLOR BRAMMER LANDSCAPE ARCHITECTS PTY LTD
SYDNEY STUDIO
218 Oxford Street Woollahra, NSW, 2025 E sydney@taylorbrammer.com.au T 61 2 9387 8855
Copyright of Taylor Brammer Landscape Architects Pty Ltd.
ABN 61 098 724 988

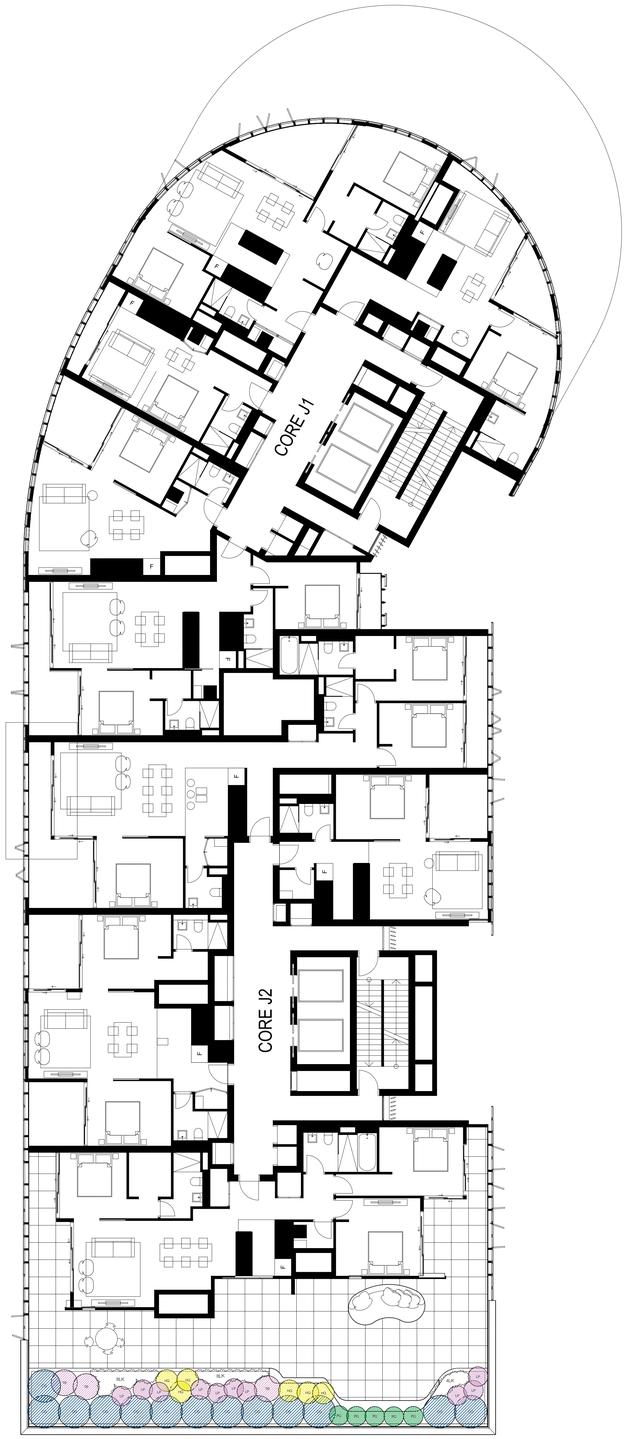

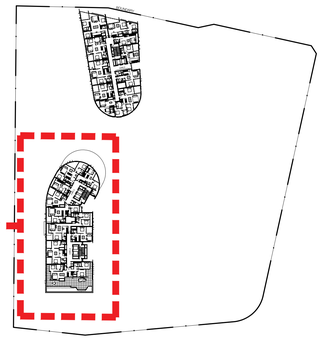KEY PLAN: SCALE 1/1000

1 LEVEL 9 PLANTING PLAN
SCALE 1:100

# Level 9 Planting Plan

SCALE 1:100 @ A0
0 1 2 4 6m

**LEGEND**

- SITE BOUNDARY
- EXISTING TREE RETAINED
- +TW 21.0 TOP OF WALL LEVEL
- +SL 24.00 TOP OF SLAB LEVEL
- 20.0 EXISTING CONTOUR
- 18.5 PROPOSED NEW CONTOUR
- × EX 18.25 EXISTING SPOT LEVEL
- +RL 20.0 PROPOSED SPOT LEVEL
- PROPOSED TREE
- PROPOSED FERN/ PALM PLANTINGS
- PROPOSED SHRUBS
- PROPOSED GROUNDCOVERS
- CENTRAL OPEN TURF AREA
- PROPOSED TIMBER DECKING
- PROPOSED WATER FEATURE

**NOTE: FOR TOTAL PLANT SCHEDULE, REFER TO PAGE 30**

**project:** Crown, Eastlakes South
**client:** Crown Group
**date** 09.10.2019
**revision:** C for DRPP
**drawn:** SV
**checked:** JH


TaylorBrammer
TAYLOR BRAMMER LANDSCAPE ARCHITECTS PTY LTD
SYDNEY STUDIO
218 Oxford Street Woollahra, NSW, 2025 E sydney@taylorbrammer.com.au T 61 2 9387 8855
Copyright of Taylor Brammer Landscape Architects Pty Ltd.
ABN 61 098 724 988





Australian outback



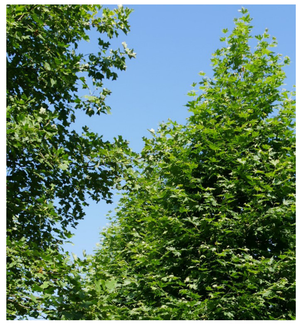









Australian coastal



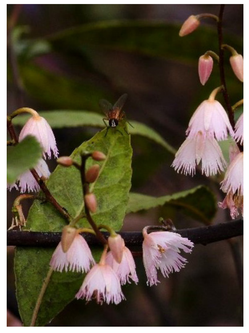

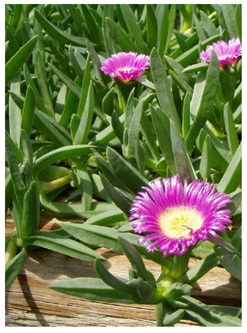





Australian alpine














Australian rainforest





# Planting character

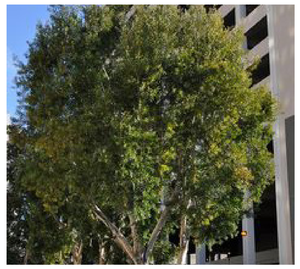

Melaleuca quinquenervia
- Broad-leaved Paperbark
*large tree species



Quercus ilex
- Mediterranean Oak
*large tree species



Elaeocarpus eumundii
- Quandong



Elaeocarpus prima donna
- Blueberry Ash



Archontophoenix cunninghamiana
- Bangalow Palm



Livistona chinensis
- Chinese Fan Palm



Pandanus utilis
- Pandanus Palm



Banksia integrifolia
- Banksia



Chamaedorea humilis
- European Fan Palm



Chamaedorea seifrizii
- Bamboo Palm



Syzygium cascade
- Cadcade Lily Pilly



Loropetalum chinense 'Plum Delight'
- Chinese Fringe Flower



Melaleuca little red
- Red Tea Tree



Pittosporum tobira 'Miss Muffet'
- Miss Muffet Pittosporum



Philodendron xanadu
- Xanadu



Strelitzia juncea
- Narrow Leafed Bird of Paradise



Grevillea robyn gordon
- Grevillea



Plectranthus nitidus
- Silver Plectranthus



Westringia fruticosa 'Aussie Box'
- Coastal Rosemary



Liriope muscari 'evergreen giant'- Liriope



Cordyline hybrid Red Fountain
- Cordyline Red Fountain



Helmholtzia glaberrima
- Steam Lilly



Banksia integrifolia 'Roller Coaster'- Bankisa



Hibbertia scandens
- Snake Vine




Lomandra confertifolia 'Sir 5'
- Lomandra



Cyrtomium falcatum
- Japanese Holly Fern



Doodia aspera
- Rasp Fern

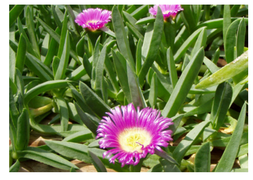

Carpobrotus glaucescens
- Pig face

# Typical planting species

# PLANT SCHEDULE

| ID | BOTANICAL NAME | COMMON NAME | HEIGHT (m) | SPREAD (m) | SIZE | QTY |
|---|---|---|---|---|---|---|
| **TREES** | | | | | | |
| AT | *Archontophoenix cunninghamiana* | Bangalow Palm (multi-stem) | 3-5m | 3m | 75L | 36 |
| BK | *Banksia integrifolia* | Coastal Banksia | 9m | 5m | 100L | 3 |
| BB | *Bauhinia x blakeana* | Hong Kong Orchid tree | 8m | 4m | 45L | 4 |
| CO | *Cordyline Red Sensation* | Cordyline | 2.5m | 1.5m | 400mm | 55 |
| CA | *Cupaniopsis anacardioides* | Tuckeroo | 9m | 5m | 100L | 6 |
| DL | *Dipsys lutescens* | Golden Cane Palm | 6m | 1.5m | 75L | 28 |
| ER | *Elaeocarpus reticulatus 'Prima Donna'* | Blueberry Ash | 10m | 5m | 75L | 9 |
| EE | *Elaeocarpus eumundi* | Quandong | 10m | 4m | 75L | 13 |
| EY | *Eucalyptus 'Little Spotty'* | Darf Flowering Gum | 8m | 4.5m | 100L | 2 |
| HT | *Hibiscus tiliaceus* | Cottonwood | 8m | 5m | 75L | 18 |
| HO | *Howea forsteriana* | Lord Howe Island Palm | 8m | 2.5m | 75L | 13 |
| LI | *Lagerstroemia indica x L. fauriei 'Biloxi'* | Japanese Crapemyrtle | 6m | 4m | 100L | 6 |
| LO | *Leptospermum laevigatum* | Coastal Tea tree | 6m | 4m | 75L | 2 |
| LZ | *Lagerstroemia indica x L. fauriei 'Zuni'* | Zuni Crepe Myrtle | 4m | 3m | 100L | 3 |
| LC | *Livistona chinensis* | Chinese Fan Palm | 8m | 4m | 100L | 36 |
| MQ | *Melaleuca quinquenervia* | Broad-leaved Paperbark | 18m | 6m | 100L | 2 |
| PU | *Pandanus tectorius* | Screw Pine | 4m | 2m | 100L | 9 |
| PR | *Plumeria rubra* | Frangipanis | 3m | 3m | 100L | 13 |
| QP | *Quercus ilex* | Mediterranean Oak | 16m | 5m | 100L | 1 |
| RG | *Rothmania globosa* | Tree Gardenia | 6m | 3m | 75L | 13 |
| TL | *Tristaniopsis laurina 'Luscious'* | Watergum | 7m | 4m | 100L | 14 |
| WA | *Waterhousia floribunda 'Sweeper'* | Weeping Lily Pilly | 8m | 5m | 100L | 7 |
| **SHRUBS** | | | | | | |
| AS | *Asplenium australasicum* | Birds Nest Fern | 1.5m | 1.5m | 300mm | 130 |
| AA | *Agave attenuata* | Century Plant | 0.9 | 1.2 | 300mm | 173 |
| AY | *Adenanthos sericeus* | Wooly Bush | 2m | 1m | 400mm | 20 |
| AX | *Alcantarea extensa* | Giant Bromeliad | 1m | 1m | 300mm | 117 |
| BR | *Banksia robur* | Swamp Banksia | 2.5m | 2m | 400mm | 29 |
| BX | *Banksia 'Sentinel'* | Coastal Banksia | 2.2m | 1.5m | 400mm | 20 |
| CM | *Carissa macrocarpa 'Desert Star'* | Natal Plum | 0.5 | 0.6 | 300mm | 188 |
| CG | *Callistemon salignus 'Great Balls of Fire'* | Bottlebrush | 1.5m | 1.5m | 300mm | 58 |
| CT | Choysia ternata | Mexican Orange Blossom | 1.5m | 1.5m | 300mm | 288 |
| CB | *Crassula 'Bluebird'* | Jade Plant | 0.8 | 0.8 | 300mm | 63 |
| CC | *Correa alba* | White Correa | 0.8 | 0.8 | 300mm | 38 |
| CY | *Cycas revoluta* | Sago Palm | 1.5m | 1.5m | 400mm | 7 |
| DV | *Dichroa versicolor* | Evergreen Hydrangea | 1m | 1m | 300mm | 59 |
| EM | *Eupatorium megallophylum* | Purple Mist Flower | 0.5m | 1.5m | 300mm | 52 |
| GR | Gardenia radicans | Trailing Gardenia | 0.4m | 0.7m | 300mm | 450 |
| HM | Hymenosporum flavum 'Gold Nugget | Native Frangipani | 0.7 | 0.7m | 300mm | 334 |
| HQ | *Hydrangea quercifolia* | Oakleaf Hydrangea | 1.5m | 1m | 300mm | 75 |
| LD | *Lavandula dentata* | French lavender | 1m | 1m | 300mm | 62 |
| LP | *Loropetalum chinense 'Purple Pixie'* | Chinese Witchhazel | 1m | 0.9 | 300mm | 177 |
| ME | *Megaskepasma erythrochlamys* | Brazilian Red Cloak | 1.5m | 1.5m | 400mm | 20 |
| MF | *Metrosideros Fiji Fire* | NZ Christmas Bush | 3m | 2m | 400mm | 44 |
| MB | *Mackaya bella* | Forest bell bush | 1.5m | 1.5 | 300mm | 47 |
| NF | *Nandina domestica 'Flirt'* | Dwarf Nandina | 0.5m | 0.5m | 300mm | 394 |
| NL | *Nandina domestica alba 'Limelight '* | Heavenly Bamboo | 0.9m | 0.9m | 300mm | 134 |
| PT | *Pittosporum tobira 'Miss Muffet'* | Miss Muffet | 0.8 | 0.6 | 300mm | 256 |
| PC | *Prostanthera cuneata* | Alpine Minth Bush | 0.9m | 0.9m | 200mm | 88 |
| RE | *Rhapis excelsa* | Lady Palm | 2m | 1.2m | 400mm | 32 |
| RI | *Rhaphiolepis indica 'Oriental pearl'* | Indian Hawthorn | 0.8 | 0.8 | 300mm | 8 |
| SJ | *Strelitzia juncea* | Bird of Paradise | 0.9 - 1m | 1m | 300mm | 146 |
| SG | *Syzygium 'Cascade'* | Lilly Pilly | 2-3m | 1-2m | 45L | 46 |
| SN | *Syzygium 'Straight and Narrow'* | Lilly Pilly | 2.5m | 1.5m | 400mm | 198 |
| TB | *Todea barbara* | King fern | 1.5m | 1.2m | 45L | 80 |
| VO | *Viburnum opulus* | Snowball Viburnum | 2m | 2m | 300mm | 13 |
| WX | *Westringia fruticosa 'Grey Box'* | Native Rosemary | 0.5m | 0.5m | 300mm | 116 |
| WB | *Westringia fruticosa 'Blue Gem'* | Native Rosemary | 1.2m | 1.2m | 300mm | 64 |
| XX | *Xanthorrhoea xanthorrhana* | Grass Tree | 2.5m | 2m | 75L | 3 |

| ID | BOTANICAL NAME | COMMON NAME | HEIGHT (m) | SPREAD (m) | SIZE | QTY |
|---|---|---|---|---|---|---|
| **GROUNDCOVERS & CLIMBERS** | | | | | | |
| AC | *Arthropodium cirratum'Matapouri Bay'* | NZ Rock Lily | 0.6m | 0.7m | 200mm | 312 |
| AE | *Aspidistra elatior* | Cast Iron Plant | 0.6 | 0.5 | 200mm | 168 |
| CZ | *Calathea zebrina* | Calathea | 0.4m | 0.5m | 200mm | 127 |
| CW | *Calathea rufibarba 'Wavestar'* | Peacock Plant | 1m | 0.5m | 200mm | 122 |
| CD | *Carpobrotus glaucescens* | Pig Face | 0.3m | 0.8m | 200mm | 10 |
| CF | *Cyrtomium falcatum* | Japanese Holly Fern | 0.9m | 0.9m | 200mm | 208 |
| DC | *Dianella Cassa Blue* | Native Flax | 0.5m | 0.4m | 200mm | 248 |
| DI | *Dianella tasmanica* | Flax Lily | 0.5m | 0.4m | 200mm | 264 |
| DR | *Dichondra repens* | Kidney weed | 0.2m | 0.5m | 200mm | 346 |
| DA | *Doodia aspera* | Prickly Rasp fern | 0.3m | 0.3m | 200mm | 69 |
| EW | *Euphorbia wulfenii characias* | Mediterranean Spurge | 0.5m | 0.5m | 200mm | 43 |
| AN | *Alpinia nutans* | Dwarf Ginger | 1m | 0.5m | 200mm | 50 |
| HH | *Heliconia 'Hot Rio Nights'* | Heliconia | 2m | 0.8m | 300mm | 59 |
| HG | *Helmholtzia glaberrima* | Stream Lily | 1.2m | 0.8m | 200mm | 37 |
| HA | *Heuchera 'Berry Timeless'* | Coral Bells | 0.5m | 0.5m | 200mm | 143 |
| HS | *Hibbertia scandens* | Snake Vine | 0.2m | 1m | 200mm | 38 |
| HE | *Hosta sieboldiana 'Elegans'* | Hosta | 0.4 | 0.8 | 200mm | 134 |
| *LK* | *Lomandra Tanika* | Mat Rush | 0.5m | 0.5m | 200mm | 704 |
| *LL* | *Lomandra longifolia 'Nyalla'* | Mat Rush | 0.8m | 0.8m | 200mm | 265 |
| LG | *Liriope muscari 'Evergreen Giant'* | Turf lilly | 0.4m | 0.4m | 200mm | 459 |
| MY | *Myoporum parvifolium 'Yareena* | Yareena Myoporum | 0.4m | 0.4m | 200mm | 102 |
| PA | *Plectranthus argentatus* | Silver Spurflowetr | 0.5m | 0.7m | 200mm | 150 |
| PL | *Plectranthus ciliatus* | Spurflower | 0.3m | 1m | 200mm | 440 |
| PH | *Philodendron Rojo Congo* | Rojo Congo | 0.5 | 0.7 | 300mm | 135 |
| PZ | *Philodendron 'Xanadu'* | Xanadu | 1m | 1m | 200mm | 214 |
| SS | *Senecio serpens* | Blue Chalksticks | 0.3m | 0.9m | 200mm | 209 |
| ST | *Sansevieria trifasciata* | Mother in Law's Tongue | 0.5m | 0.5m | 200mm | 20 |
| TG | *Thunbergia grandiflora* | Blue Sky Flower | | | 200mm | 187 |
| TT | *Trachelospermum tricolour* | Star Jasmine | 0.5m | 0.5m | 200mm | 1161 |
| *VM* | *Vinca minor* | Vinca | | | 200mm | 70 |

**NOTE:**

** Plant quantities on planting plan take precedence over quantities identified in this schedule.*

coloured cells indicates large tree species

# PLANTING SCHEDULE

**project:** Crown, Eastlakes South
**client:** Crown Group
**date** 09.10.2019
**revision:** D for DRPP
**drawn:** SV
**checked:** JH

TaylorBrammer
TAYLOR BRAMMER LANDSCAPE ARCHITECTS PTY LTD
SYDNEY STUDIO
218 Oxford Street Woollahra, NSW, 2025 E sydney@taylorbrammer.com.au T 61 2 9387 8555
Copyright of Taylor Brammer Landscape Architects Pty Ltd.
ABN 61 098 724 988




# Level 1 Lower Podium Materials Plan

**LEGEND**


- SITE BOUNDARY
- PLANTING ON SLAB (7/37)
- TIMBER DECKING (SEE MATERIAL SCHEDULE) (4/37)
- PROPOSED WATER FEATURE (-/38)
- P1 600x450 HONEY SAND PAVING WITH FEATURE BANDING (3/37)
- P2 600x450 HONEY JASPER PAVING WITH FEATURE BANDING (3/37)
- RT TURF ON SLAB (2/37)
- AT ARTIFICIAL TURF (1/37)
- CO PRECAST CONCRETE WALL
- M1 MOSAIC TILE TYPE 1
- M2 MOSAIC TILE TYPE 2
- TD TIMBER DECKING (4/37)
- TB BLACKBUTT TIMBER BENCH (5/37)
- PS TIMBER PERGOLA STRUCTURE (-/39)
- TS TIMBER SCREEN (-/40)

SCALE 1:200 @ A0
0 2 4 8 12m

**NOTE: REFER TO MATERIAL SCHEDULE ON COVER PAGE**

**project:** Crown, Eastlakes South
**client:** Crown Group
**date** 09.10.2019
**revision:** C for DRPP
**drawn:** SV
**checked:** JH

TaylorBrammer
TAYLOR BRAMMER LANDSCAPE ARCHITECTS PTY LTD
SYDNEY STUDIO
218 Oxford Street Woollahra, NSW, 2025 E sydney@taylorbrammer.com.au T 61 2 9387 8855
Copyright of Taylor Brammer Landscape Architects Pty Ltd.
ABN 61 098 724 988

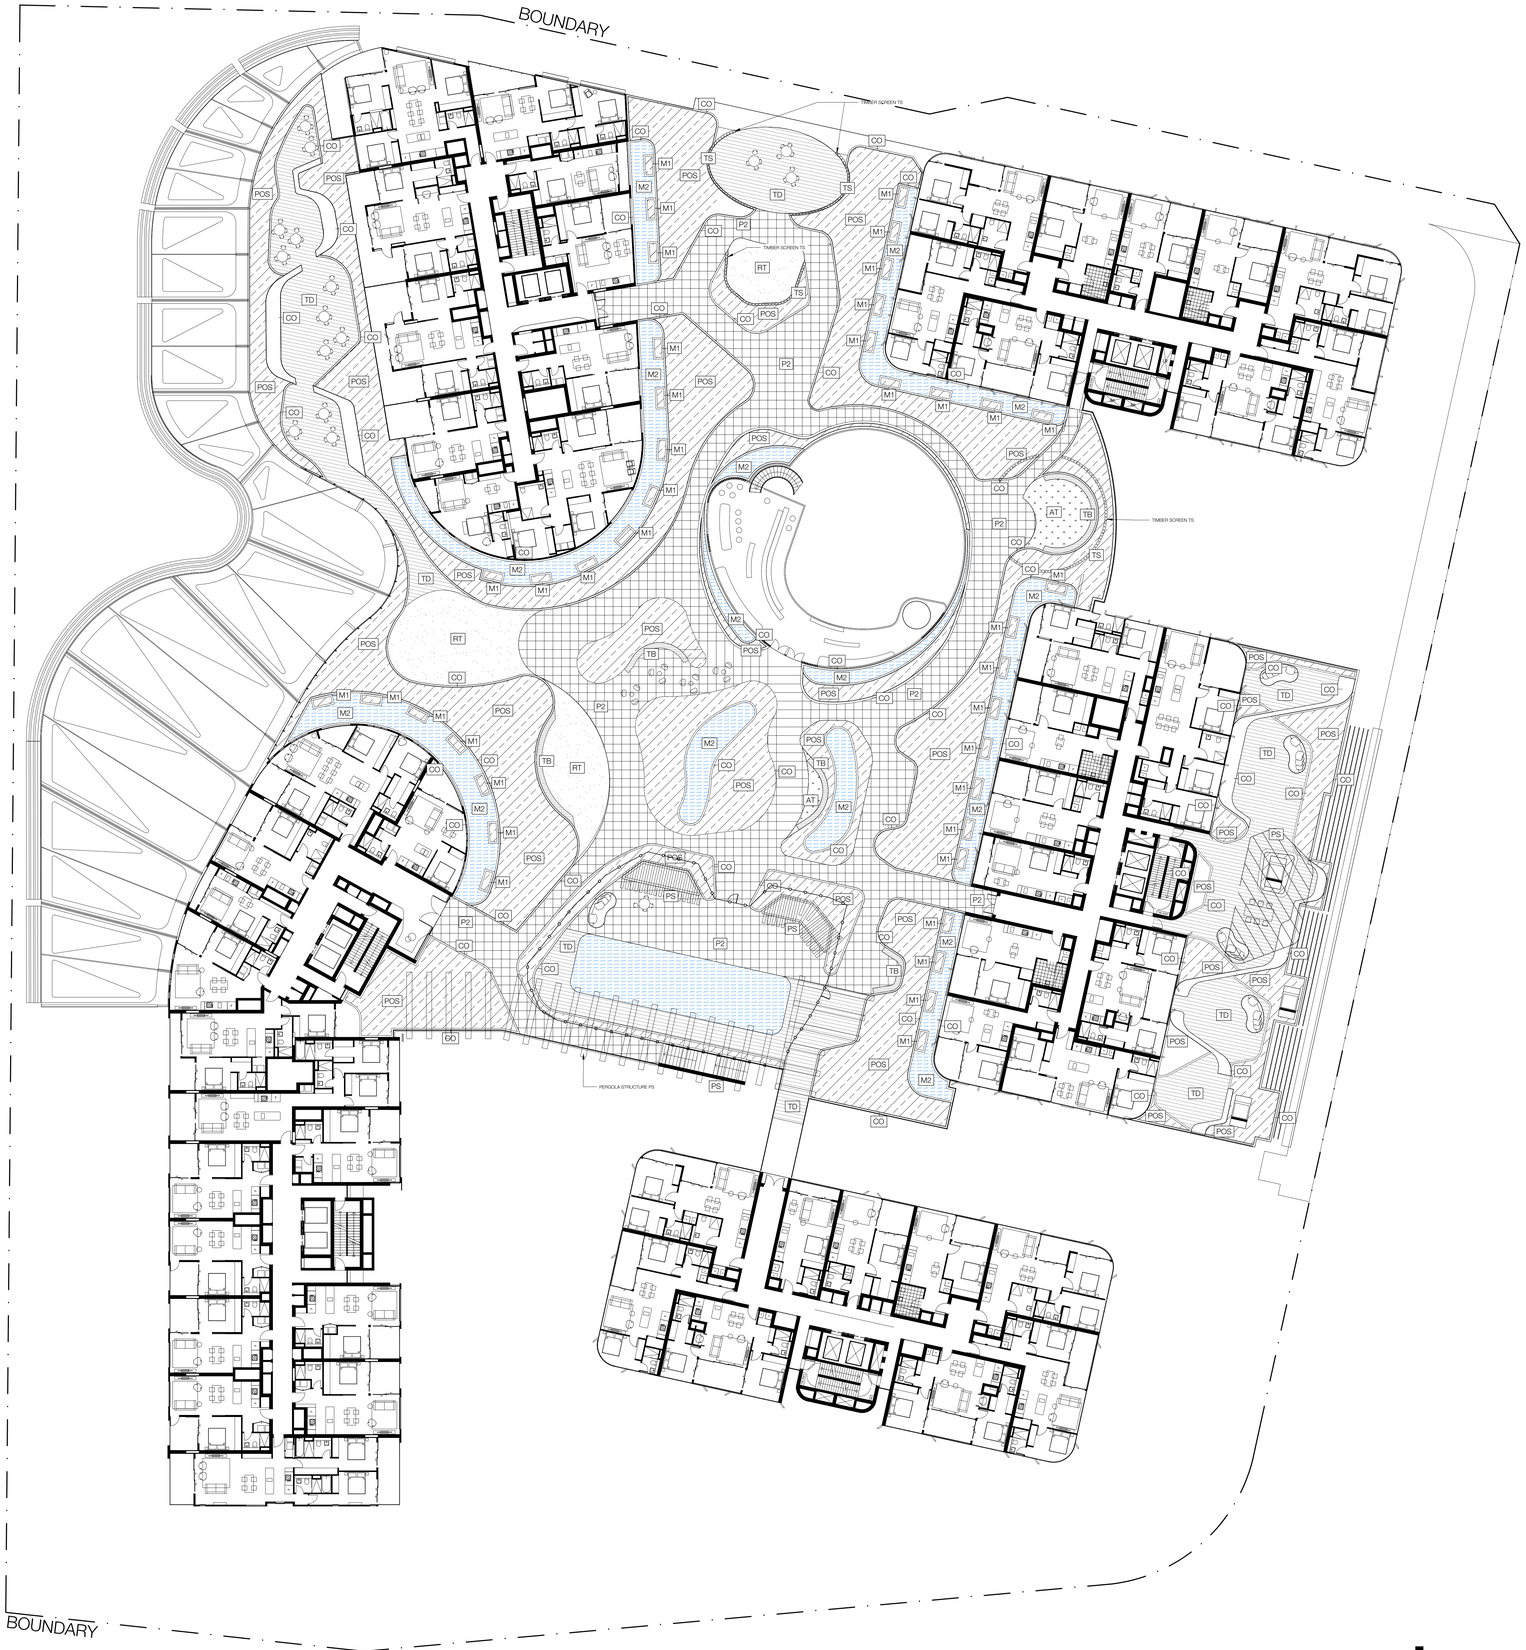


# Level 2 Upper Podium Materials Plan

SCALE 1:200 @ A0
0 2 4 8 12m

**LEGEND**

- SITE BOUNDARY
- POS — PLANTING ON SLAB (7/37)
- TD — TIMBER DECKING (SEE MATERIAL SCHEDULE) (4/37)
- PROPOSED WATER FEATURE (-/38)
- P1 — 600x450 HONEY SAND PAVING WITH FEATURE BANDING (3/37)
- P2 — 600x450 HONEY JASPER PAVING WITH FEATURE BANDING (3/37)
- RT — TURF ON SLAB (2/37)
- AT — ARTIFICIAL TURF (1/37)
- CO — PRECAST CONCRETE WALL
- M1 — MOSAIC TILE TYPE 1
- M2 — MOSAIC TILE TYPE 2
- TD — TIMBER DECKING (4/37)
- TB — BLACKBUTT TIMBER BENCH (5/37)
- PS — TIMBER PERGOLA STRUCTURE (-/39)
- TS — TIMBER SCREEN (-/40)

**NOTE: REFER TO MATERIAL SCHEDULE ON COVER PAGE**

**project:** Crown, Eastlakes South
**client:** Crown Group
**date** 09.10.2019
**revision:** C for DRPP
**drawn:** SV
**checked:** JH

TaylorBrammer
TAYLOR BRAMMER LANDSCAPE ARCHITECTS PTY LTD
SYDNEY STUDIO
218 Oxford Street Woollahra, NSW, 2025 E sydney@taylorbrammer.com.au T 61 2 9387 8855
Copyright of Taylor Brammer Landscape Architects Pty Ltd.
ABN 61 098 724 988




# Level 1 Lower Podium Growing Media Depth Plan

SCALE 1:200 @ A0
0 2 4 8 12m

**LEGEND**

- SITE BOUNDARY
- PAVED AREA
- +TW 21.0 TOP OF WALL LEVEL
- +SL 24.00 TOP OF SLAB LEVEL
- × EX 18.25 EXISTING SPOT LEVEL
- +RL 20.0 PROPOSED SPOT LEVEL
- PROPOSED SOFTFALL TO PLAY AREA
- CENTRAL OPEN TURF AREA
- PROPOSED TIMBER DECKING
- PROPOSED WATER FEATURE

GROWING MEDIA DEPTH*: mulch not included

- GROWING MEDIA DEPTH* 200mm
- GROWING MEDIA DEPTH* 600mm

**project:** Crown, Eastlakes South
**client:** Crown Group
**date** 09.10.2019
**revision:** C for DRPP
**drawn:** SV
**checked:** JH

TaylorBrammer
TAYLOR BRAMMER LANDSCAPE ARCHITECTS PTY LTD
SYDNEY STUDIO
218 Oxford Street Woollahra, NSW, 2025 E sydney@taylorbrammer.com.au T 61 2 9387 8855
Copyright of Taylor Brammer Landscape Architects Pty Ltd.
ABN 61 098 724 988




# Level 2 Upper Podium Growing Media Depth Plan

SCALE 1:200 @ A0
0 2 4 8 12m

**LEGEND**


- SITE BOUNDARY
- PAVED AREA
- +TW 21.0 TOP OF WALL LEVEL
- +SL 24.00 TOP OF SLAB LEVEL
- × EX 18.25 EXISTING SPOT LEVEL
- +RL 20.0 PROPOSED SPOT LEVEL
- PROPOSED SOFTFALL TO PLAY AREA
- CENTRAL OPEN TURF AREA
- PROPOSED TIMBER DECKING
- PROPOSED WATER FEATURE

GROWING MEDIA DEPTH*: mulch not included


- GROWING MEDIA DEPTH* 200mm
- GROWING MEDIA DEPTH* 600mm

**project:** Crown, Eastlakes South
**client:** Crown Group
**date** 09.10.2019
**revision:** C for DRPP
**drawn:** SV
**checked:** JH


TaylorBrammer
TAYLOR BRAMMER LANDSCAPE ARCHITECTS PTY LTD
SYDNEY STUDIO
218 Oxford Street Woollahra, NSW, 2025 E sydney@taylorbrammer.com.au T 61 2 9387 8855
Copyright of Taylor Brammer Landscape Architects Pty Ltd.
ABN 61 098 724 988

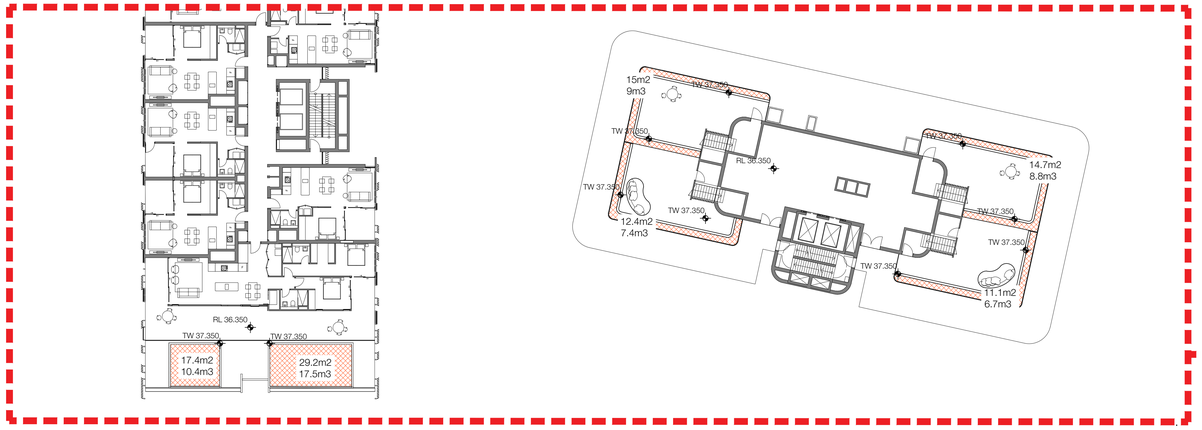



1 LEVEL 5 GROWING MEDIA DEPTH PLAN
SCALE 1:200

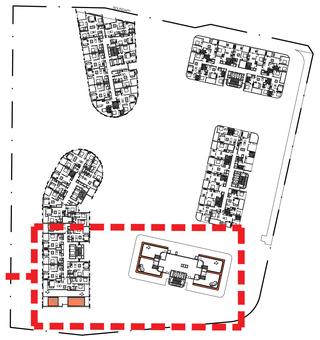

KEY PLAN LEVEL 5
SCALE 1/1000

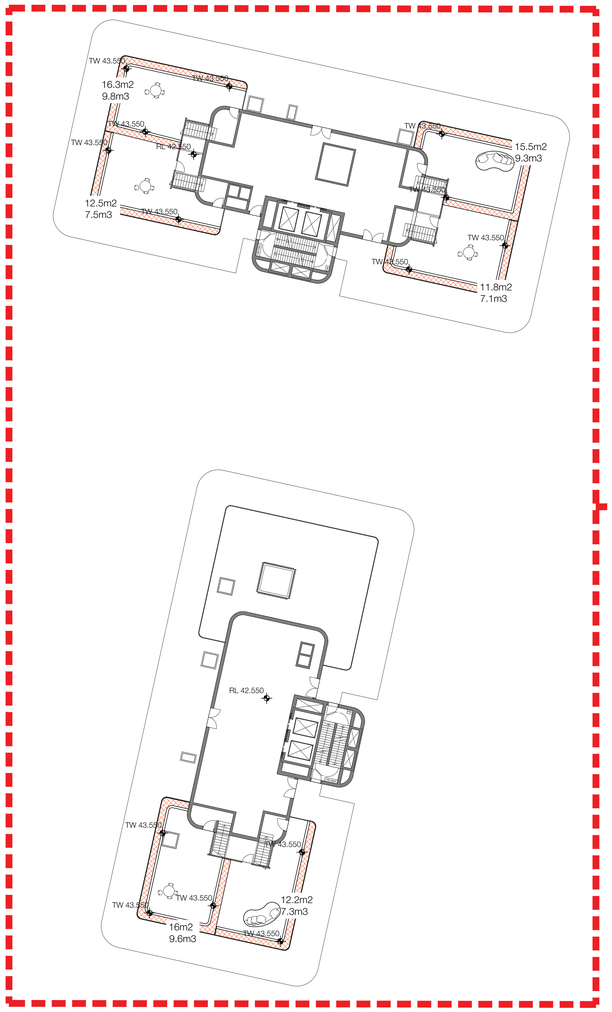


2 LEVEL 7 GROWING MEDIA DEPTH PLAN
SCALE 1:200

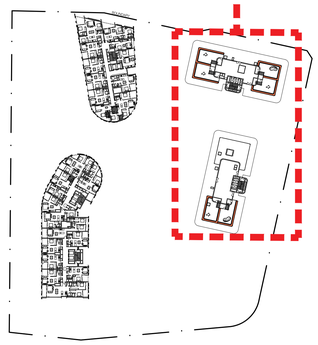

KEY PLAN LEVEL 7
SCALE 1/1000

# Levels 5 & 7 Growing Media Depth Plans


SCALE 1:200 @ A0
0 2 4 8 12m

**LEGEND**

- SITE BOUNDARY
- PAVED AREA
- +TW 21.0 TOP OF WALL LEVEL
- +SL 24.00 TOP OF SLAB LEVEL
- × EX 18.25 EXISTING SPOT LEVEL
- +RL 20.0 PROPOSED SPOT LEVEL
- PROPOSED SOFTFALL TO PLAY AREA
- CENTRAL OPEN TURF AREA
- PROPOSED TIMBER DECKING
- PROPOSED WATER FEATURE
- GROWING MEDIA DEPTH*: mulch not included
- GROWING MEDIA DEPTH* 200mm
- GROWING MEDIA DEPTH* 600mm

**project:** Crown, Eastlakes South
**client:** Crown Group
**date** 09.10.2019
**revision:** C for DRPP
**drawn:** SV
**checked:** JH

TaylorBrammer
TAYLOR BRAMMER LANDSCAPE ARCHITECTS PTY LTD
SYDNEY STUDIO
218 Oxford Street Woollahra, NSW, 2025 E sydney@taylorbrammer.com.au T 61 2 9387 8855
Copyright of Taylor Brammer Landscape Architects Pty Ltd.
ABN 61 096 724 988

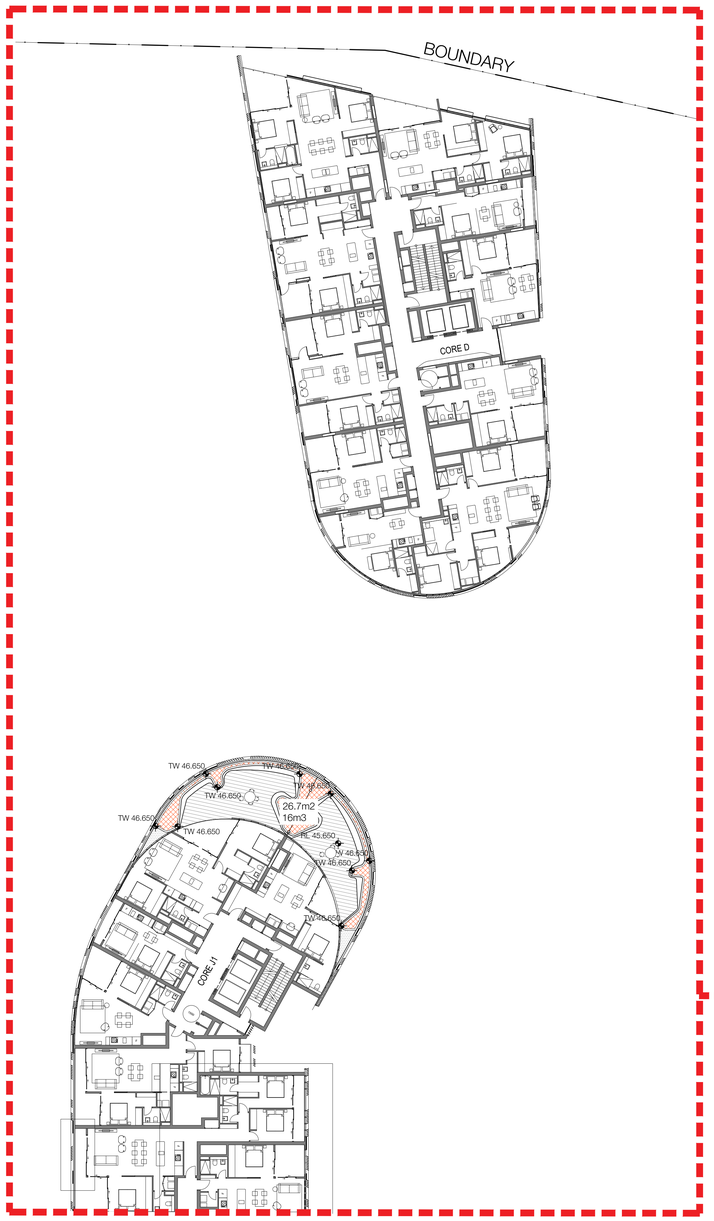


1 LEVEL 8 GROWING MEDIA DEPTH PLAN
SCALE 1:200

2 LEVEL 9 GROWING MEDIA DEPTH PLAN
SCALE 1:200

KEY PLAN LEVEL 8
SCALE 1/1000

KEY PLAN LEVEL 9
SCALE 1/1000

# Levels 8 & 9 Growing Media Depth Plans


SCALE 1:200 @ A0
0 2 4 8 12m

**LEGEND**


- SITE BOUNDARY
- PAVED AREA
- +TW 21.0 TOP OF WALL LEVEL
- +SL 24.00 TOP OF SLAB LEVEL
- × EX 18.25 EXISTING SPOT LEVEL
- +RL 20.0 PROPOSED SPOT LEVEL
- PROPOSED SOFTFALL TO PLAY AREA
- CENTRAL OPEN TURF AREA
- PROPOSED TIMBER DECKING
- PROPOSED WATER FEATURE
- GROWING MEDIA DEPTH*: mulch not included
- GROWING MEDIA DEPTH* 200mm
- GROWING MEDIA DEPTH* 600mm

**project:** Crown, Eastlakes South
**client:** Crown Group
**date** 09.10.2019
**revision:** C for DRPP
**drawn:** SV
**checked:** JH


TaylorBrammer
TAYLOR BRAMMER LANDSCAPE ARCHITECTS PTY LTD
SYDNEY STUDIO
218 Oxford Street Woollahra, NSW, 2025 E sydney@taylorbrammer.com.au T 61 2 9387 8855
Copyright of Taylor Brammer Landscape Architects Pty Ltd.
ABN 61 098 724 986

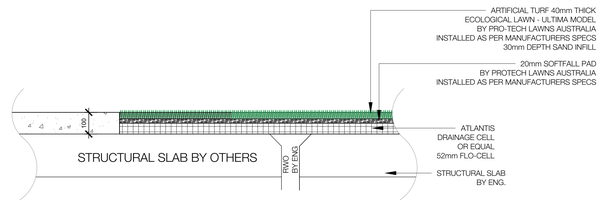



1 ARTIFICIAL TURF ON SLAB
TYPICAL SECTION 1:10

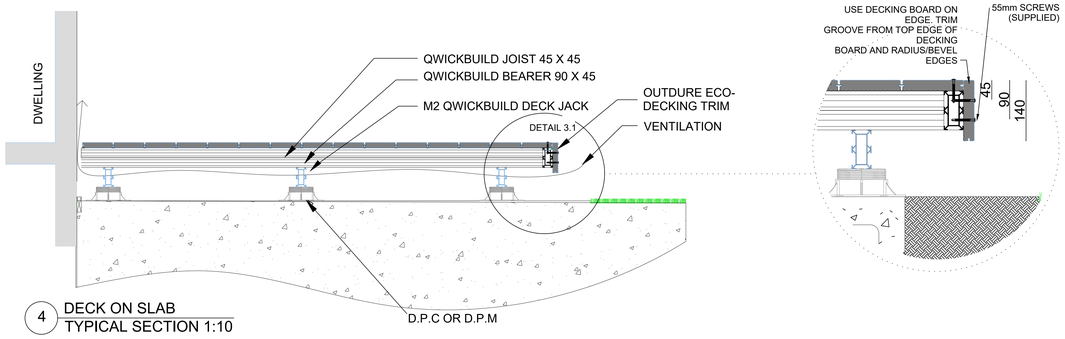



4 DECK ON SLAB
TYPICAL SECTION 1:10

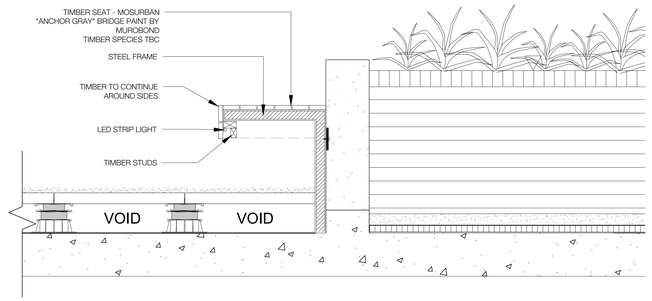



5 TIMBER SEAT
TYPICAL SECTION 1:10

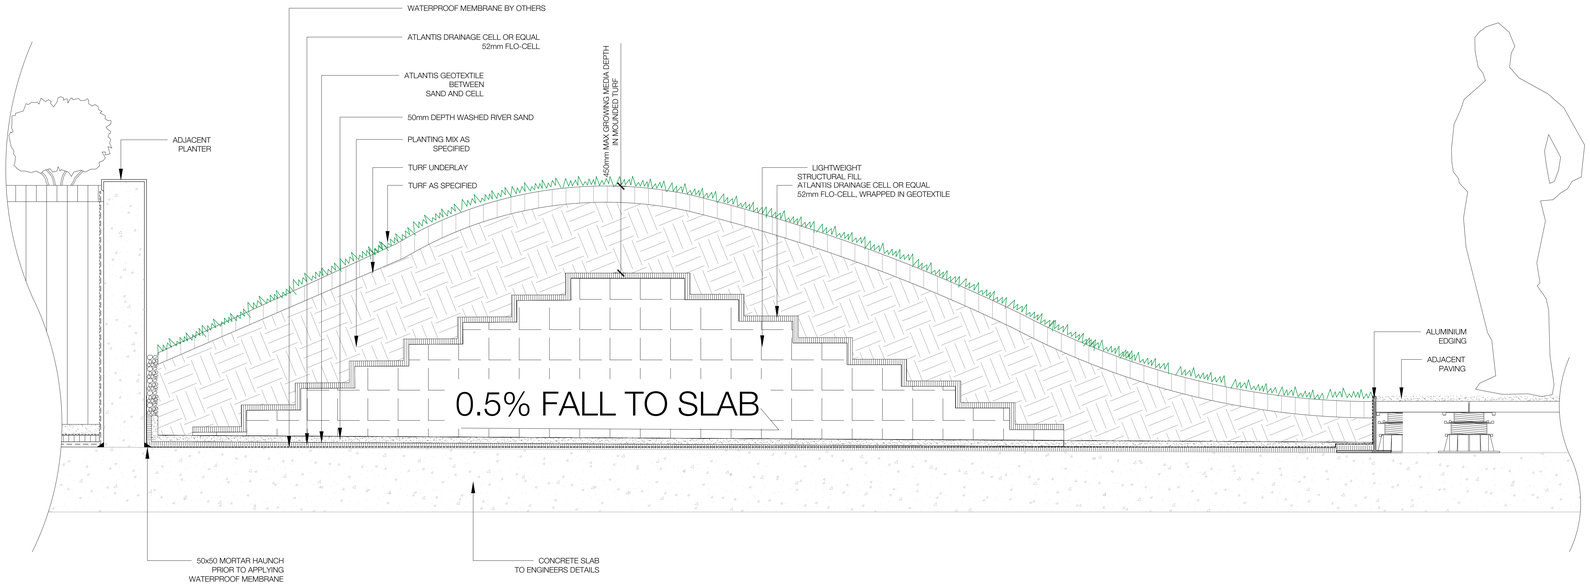



2 MOUNDED TURF ON SLAB
TYPICAL SECTION 1:10

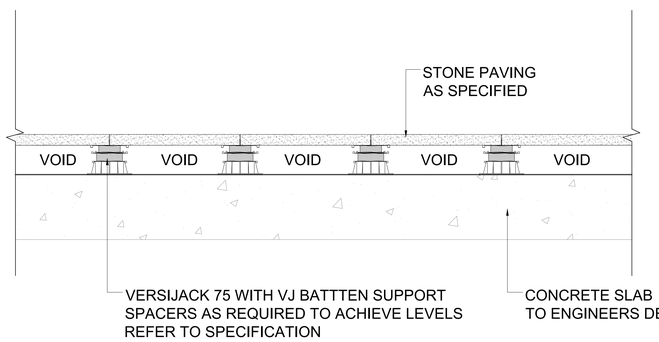


3 PAVING ON SLAB
TYPICAL SECTION 1:10

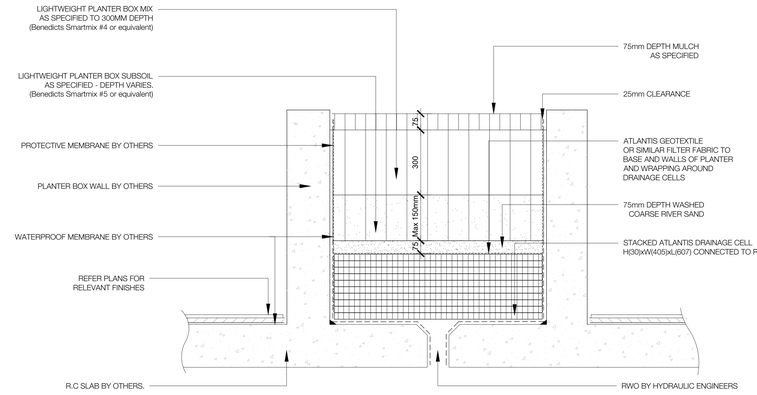


6 RAISED PLANTER BOX
TYPICAL SECTION 1:10

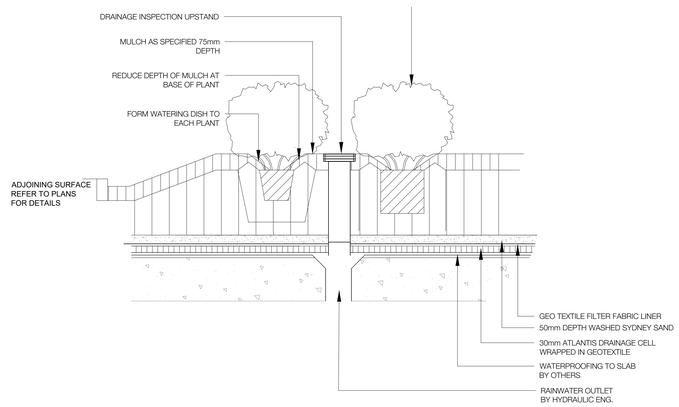



7 ON-SLAB PLANTER DRAINAGE
TYPICAL SECTION 1:10


# Typical Details

**project:** Crown, Eastlakes South
**client:** Crown Group
**date** 09.10.2019
**revision:** C for DRPP
**drawn:** SV
**checked:** JH


TaylorBrammer
TAYLOR BRAMMER LANDSCAPE ARCHITECTS PTY LTD
SYDNEY STUDIO
218 Oxford Street Woollahra, NSW, 2025 E sydney@taylorbrammer.com.au T 61 2 9387 8855
Copyright of Taylor Brammer Landscape Architects Pty Ltd.
ABN 61 098 724 988

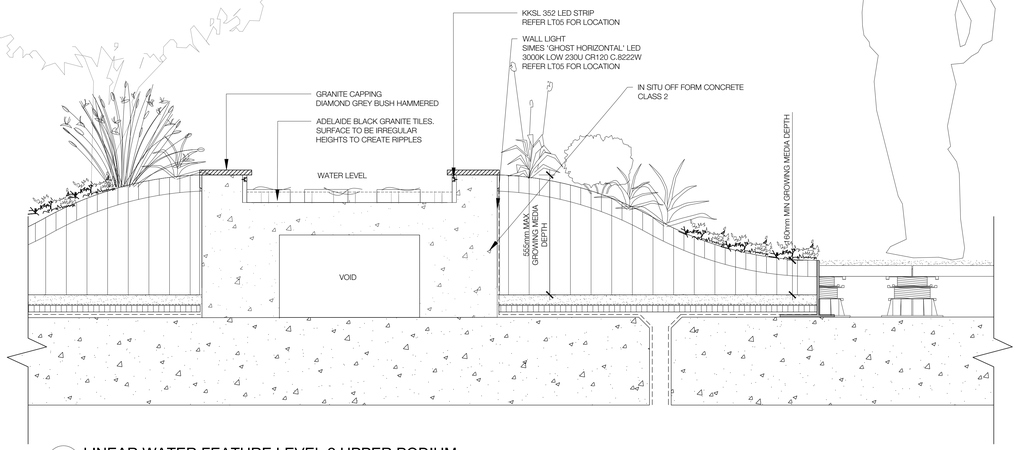


1 LINEAR WATER FEATURE LEVEL 2 UPPER PODIUM
TYPICAL CROSS SECTION SCALE 1:10

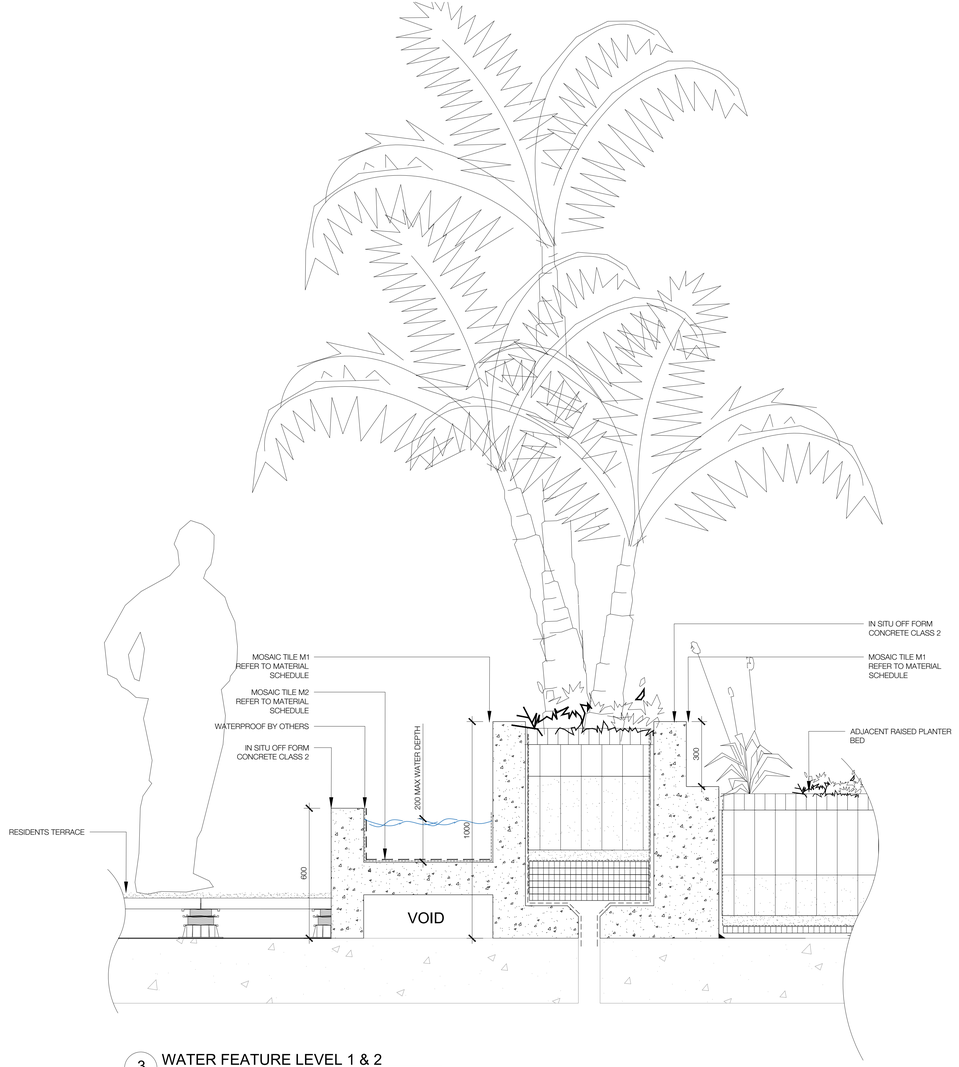


3 WATER FEATURE LEVEL 1 & 2
TYPICAL CROSS SECTION SCALE 1:10

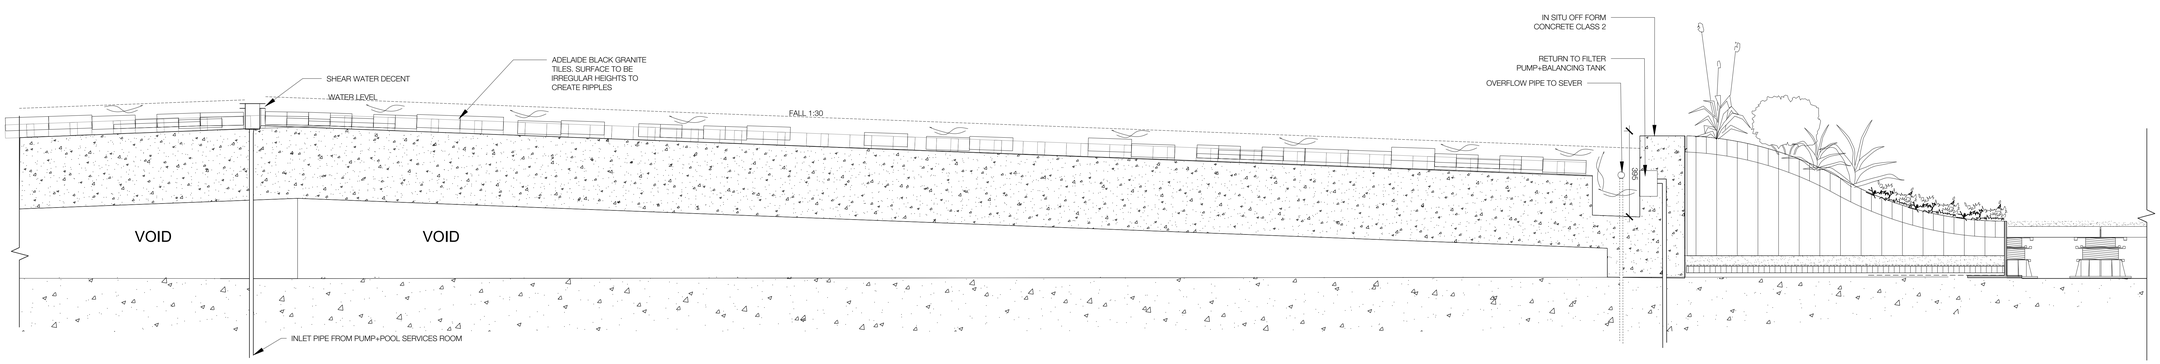



2 LINEAR WATER FEATURE LEVEL 2 UPPER PODIUM
TYPICAL SECTION ELEVATION SCALE 1:10


# Typical Details

**project:** Crown, Eastlakes South
**client:** Crown Group
**date** 09.10.2019
**revision:** C for DRPP
**drawn:** SV
**checked:** JH


TaylorBrammer
TAYLOR BRAMMER LANDSCAPE ARCHITECTS PTY LTD
SYDNEY STUDIO
218 Oxford Street Woollahra, NSW, 2025 E sydney@taylorbrammer.com.au T 61 2 9387 8855
Copyright of Taylor Brammer Landscape Architects Pty Ltd.
ABN 61 098 724 988

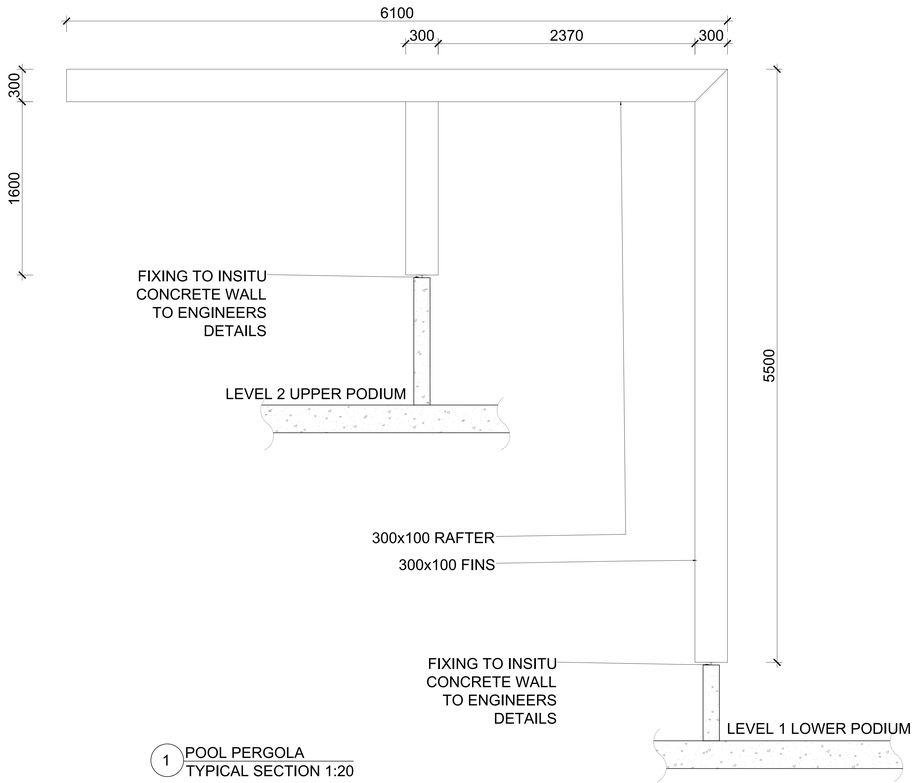



1 POOL PERGOLA
TYPICAL SECTION 1:20

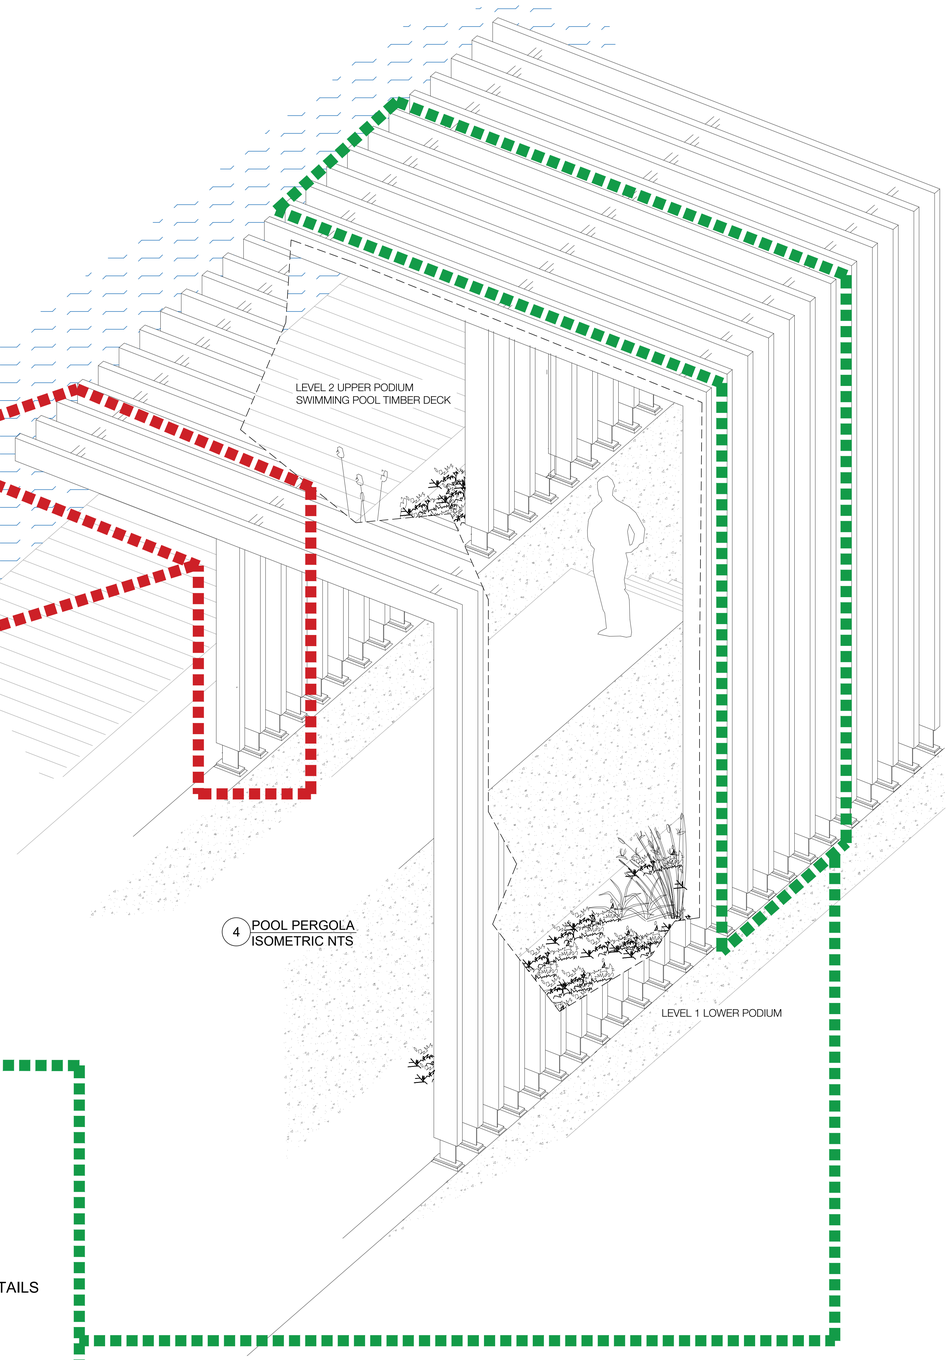


4 POOL PERGOLA
ISOMETRIC NTS

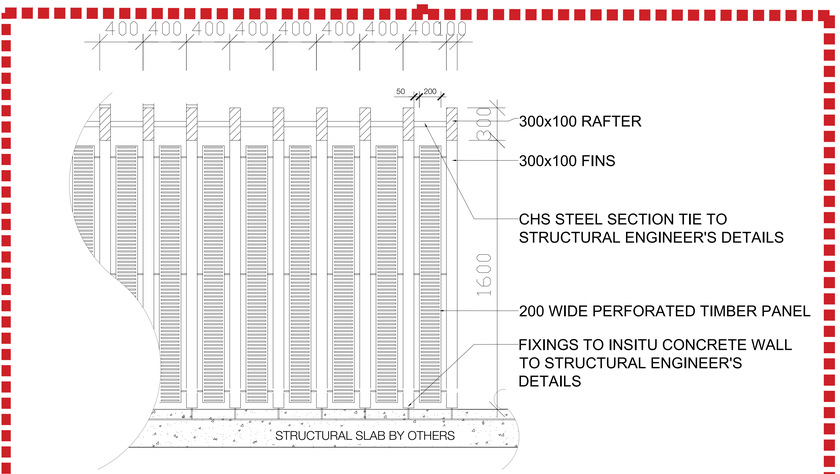


2 POOL PERGOLA
TYPICAL SECTION 1:20

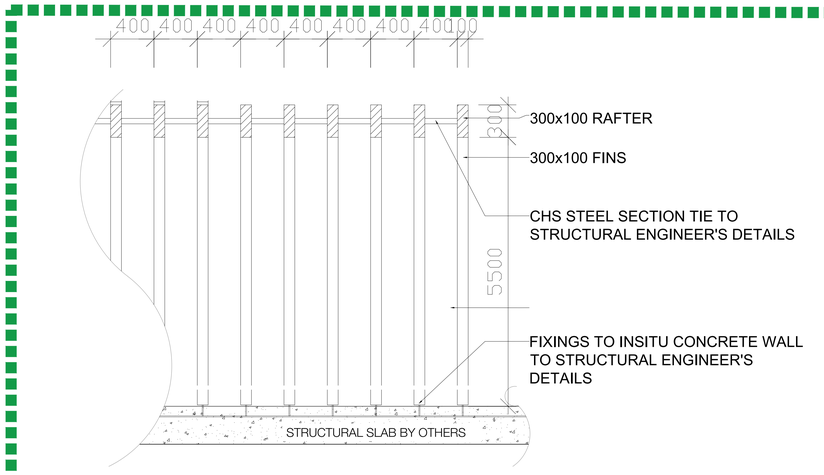



3 POOL PERGOLA
TYPICAL SECTION 1:20


# Typical Details

**project:** Crown, Eastlakes South
**client:** Crown Group
**date** 09.10.2019
**revision:** C for DRPP
**drawn:** SV
**checked:** JH


TaylorBrammer
TAYLOR BRAMMER LANDSCAPE ARCHITECTS PTY LTD
SYDNEY STUDIO
218 Oxford Street Woollahra, NSW, 2025 E sydney@taylorbrammer.com.au T 61 2 9387 8855
Copyright of Taylor Brammer Landscape Architects Pty Ltd.
ABN 61 098 724 988

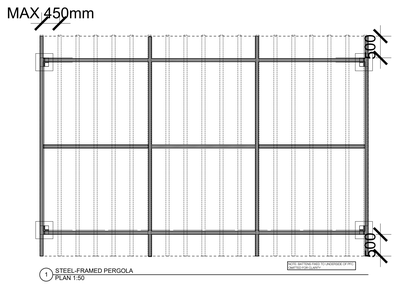



1 STEEL-FRAMED PERGOLA
PLAN 1:50

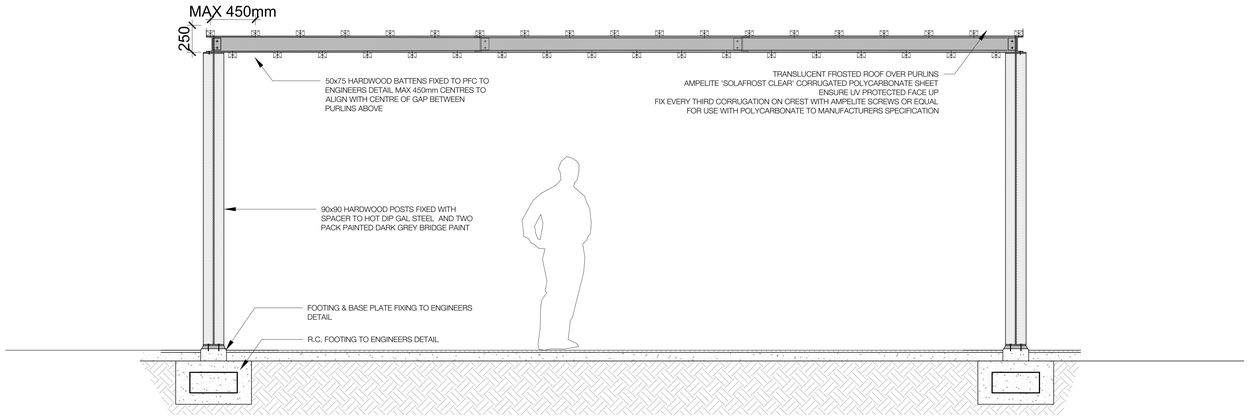


2 STEEL-FRAMED PERGOLA
SIDE ELEVATION 1:20

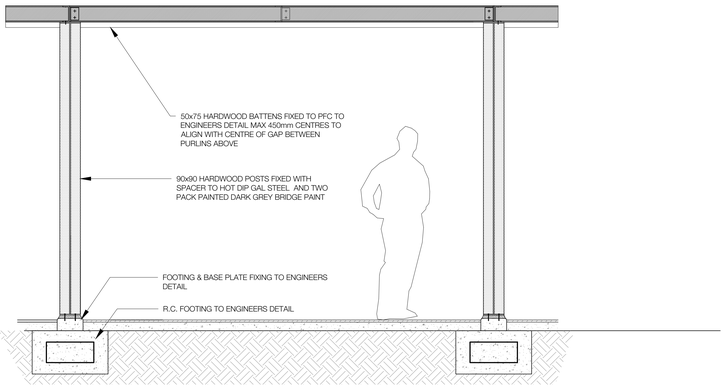


3 STEEL-FRAMED PERGOLA
FRONT ELEVATION 1:20

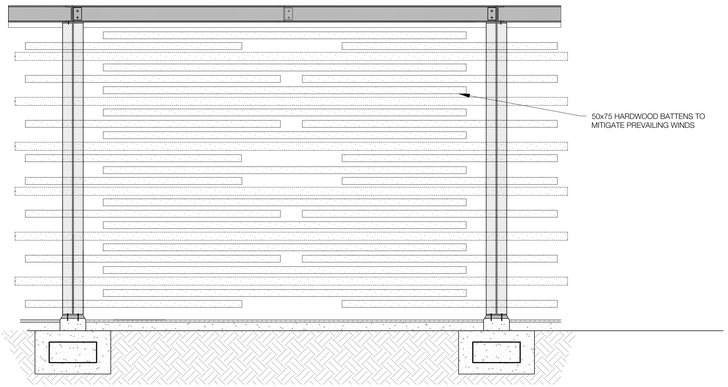



4 STEEL-FRAMED PERGOLA
FRONT ELEVATION 1:20


# Typical Details

**project:** Crown, Eastlakes South
**client:** Crown Group
**date** 09.10.2019
**revision:** C for DRPP
**drawn:** SV
**checked:** JH


TaylorBrammer
TAYLOR BRAMMER LANDSCAPE ARCHITECTS PTY LTD
SYDNEY STUDIO
218 Oxford Street Woollahra, NSW, 2025 E sydney@taylorbrammer.com.au T 61 2 9387 8855
Copyright of Taylor Brammer Landscape Architects Pty Ltd.
ABN 61 098 724 988

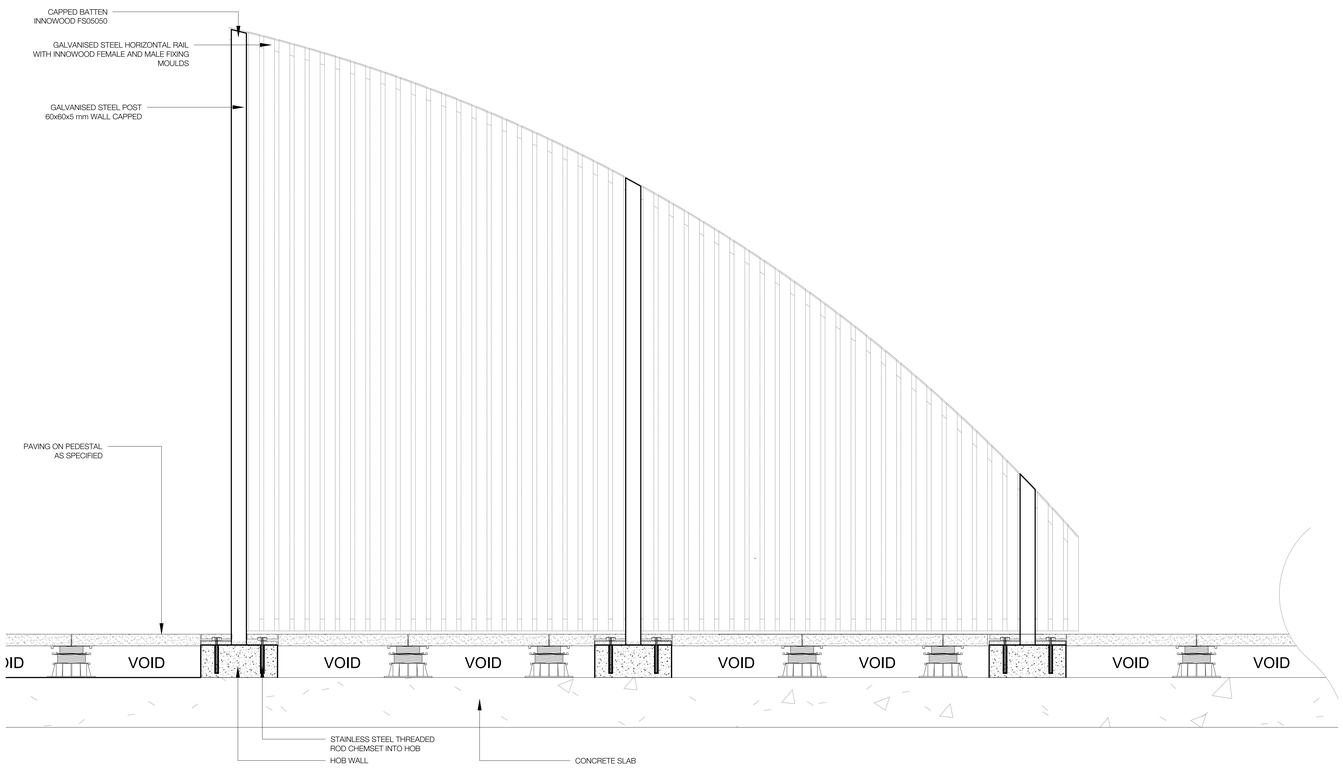



1 CIRCULAR TIMBER SCREEN TS
SECTION 1:10

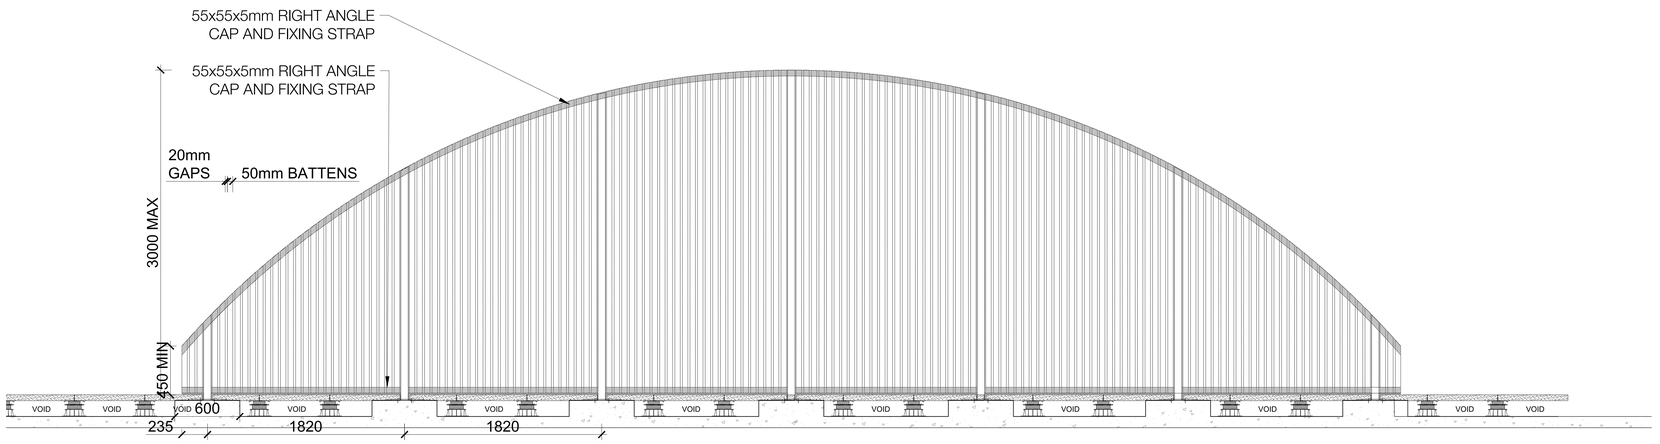


2 CIRCULAR TIMBER SCREEN TS
LINEAR ELEVATION 1:20

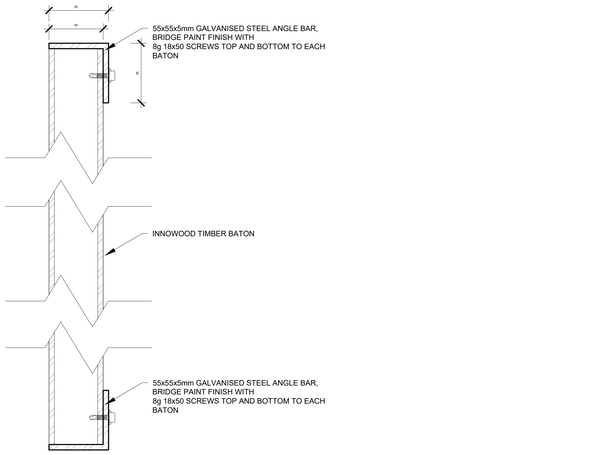


3 CIRCULAR TIMBER SCREEN TB2
SECTION 1:2

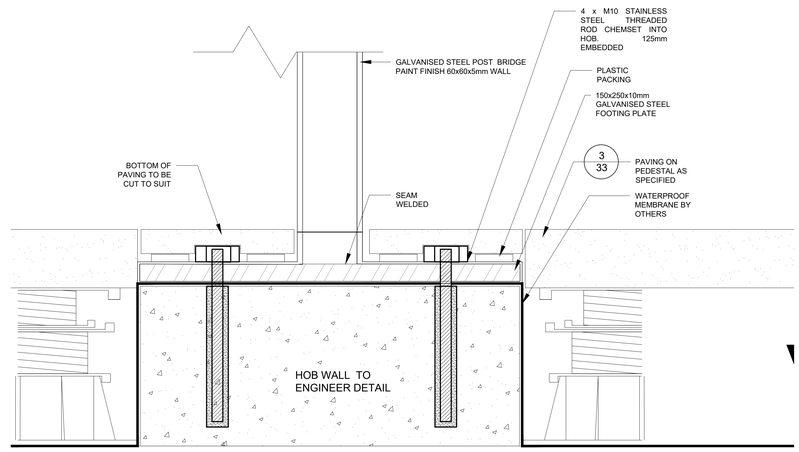


4 CIRCULAR TIMBER SCREEN TS - HOB WALLFIXING
SECTION / SIDE ELEVATION DETAIL 1:2

# Typical Details

**project:** Crown, Eastlakes South
**client:** Crown Group
**date** 09.10.2019
**revision:** C for DRPP
**drawn:** SV
**checked:** JH

TaylorBrammer
TAYLOR BRAMMER LANDSCAPE ARCHITECTS PTY LTD
SYDNEY STUDIO
218 Oxford Street Woollahra, NSW, 2025 E sydney@taylorbrammer.com.au T 61 2 9387 8855
Copyright of Taylor Brammer Landscape Architects Pty Ltd.
ABN 61 096 724 988

# CROWN EASTLAKES SOUTH - PUBLIC DOMAIN

LANDSCAPE DEVELOPMENT APPLICATION

| DWG | DRAWING TITLE | SCALE |
|---|---|---|
| PD00 | COVER SHEET | N/A |
| PD01 | TREE RETENTION & REMOVAL | 1:250@A0 |
| PD02 | KEY PLAN | 1:250@A0 |
| PD03 | FINISHES PLAN - SOUTH | 1:250@A0 |
| PD04 | FINISHES PLAN - EAST | 1:250@A0 |
| PD05 | FINISHES PLAN - NORTH | 1:250@A0 |
| PD06 | LEVELS PLAN - SOUTH | 1:100@A0 |
| PD07 | LEVELS PLAN - EAST | 1:100@A0 |
| PD08 | LEVELS PLAN - NORTH | 1:100@A0 |
| PD09 | PLANTING PLAN - SOUTH | 1:100@A0 |
| PD10 | PLANTING PLAN - EAST | 1:100@A0 |
| PD11 | PLANTING PLAN - NORTH | 1:100@A0 |
| PD15 | LANDSCAPE DETAILS SHEET 1 | 1:50@A0 |
| PD16 | LANDSCAPE DETAILS SHEET 2 | 1:50@A0 |

**project:** Crown, Eastlake South
**client:** Crown Group
**date** 09.10.2019
**revision:** B for DRPP
**drawn:** AK
**checked:** JH

TaylorBrammer
TAYLOR BRAMMER LANDSCAPE ARCHITECTS PTY LTD
SYDNEY STUDIO
218 Oxford Street Woollahra, NSW, 2025 E sydney@taylorbrammer.com.au T 61 2 9387 8855
Copyright of Taylor Brammer Landscape Architects Pty Ltd.
ABN 61 098 724 988

PD00

# Landscape tree removal and retention

SCALE 1:250 @ A0

0 2.5 5 10 15m

**LEGEND**

- SITE BOUNDARY
- EXISTING TREE RETAINED
- EXISTING TREE REMOVED
- 20.0 EXISTING CONTOUR
- 18.5 PROPOSED NEW CONTOUR
- +TW 21.0 TOP OF WALL LEVEL
- +SL 24.00 TOP OF SLAB LEVEL
- × EX 18.25 EXISTING SPOT LEVEL
- +RL 20.0 PROPOSED SPOT LEVEL

**project:** Crown, Eastlakes South
**client:** Crown Group
**date** 31.08.2018
**revision:** B for DRPP
**drawn:** DA
**checked:** JH

TaylorBrammer
TAYLOR BRAMMER LANDSCAPE ARCHITECTS PTY LTD
SYDNEY STUDIO
218 Oxford Street Woollahra, NSW, 2025 E sydney@taylorbrammer.com.au T 61 2 9387 8855
Copyright of Taylor Brammer Landscape Architects Pty Ltd.
ABN 61 088 724 989

PD01




# Key Plan

SCALE 1:250 @ A0

0 2.5 5 10 15m


**LEGEND**

- SITE BOUNDARY
- EXISTING TREE RETAINED
- TW 21.0 TOP OF WALL LEVEL
- SL 24.00 TOP OF SLAB LEVEL
- 20.0 EXISTING CONTOUR
- 18.5 PROPOSED NEW CONTOUR
- PROPOSED TREE
- × EX 18.25 EXISTING SPOT LEVEL
- RL 20.0 PROPOSED SPOT LEVEL
- PROPOSED FERN/ PALM PLANTINGS
- PROPOSED SHRUBS
- PROPOSED GROUNDCOVERS
- CENTRAL OPEN TURF AREA


**project:** Crown, Eastlakes South
**client:** Crown Group
**date** 09.10.2019
**revision:** B for DRPP
**drawn:** AK
**checked:** JH

TaylorBrammer
TAYLOR BRAMMER LANDSCAPE ARCHITECTS PTY LTD
SYDNEY STUDIO
218 Oxford Street Woollahra, NSW, 2025 E sydney@taylorbrammer.com.au T 61 2 9387 8855
ABN 61 098 724 988
Copyright of Taylor Brammer Landscape Architects Pty Ltd.

PD02

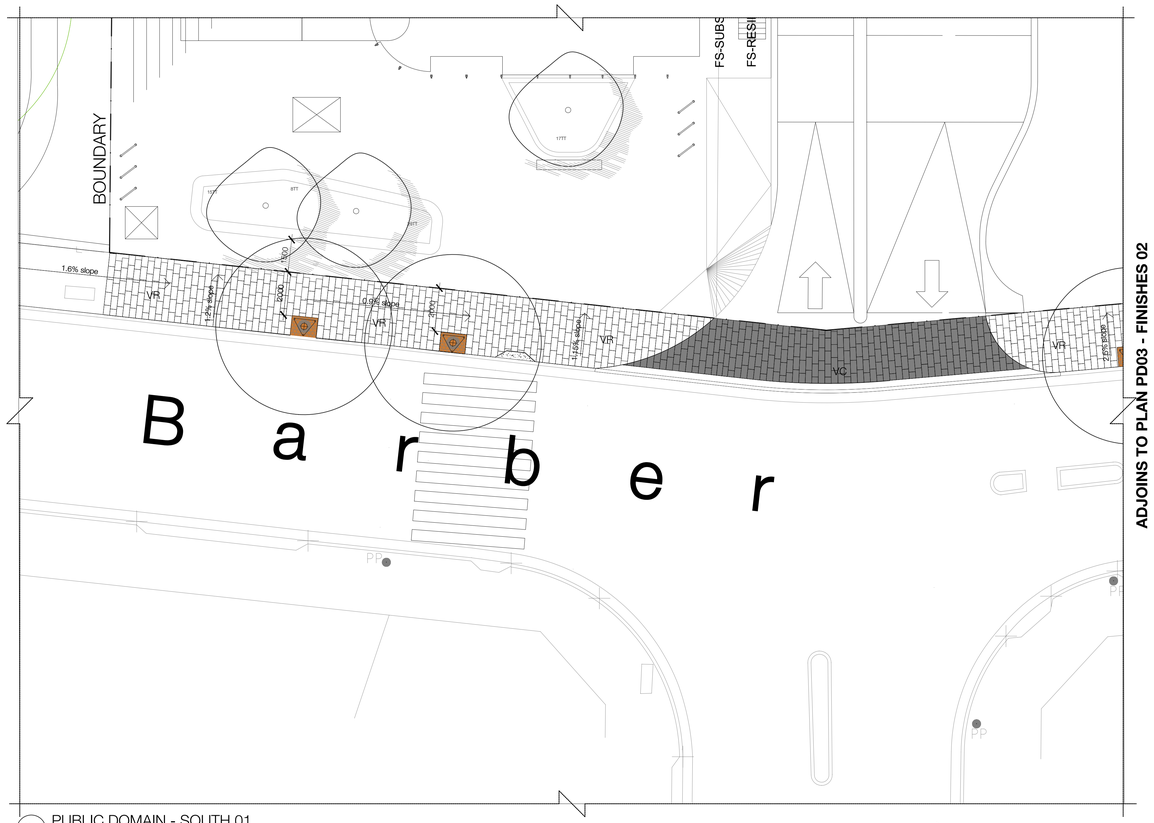



01 PUBLIC DOMAIN - SOUTH 01
SCALE 1:100

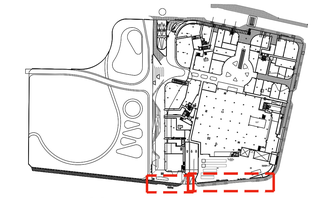


00 KEY PLAN
NTS

ADJOINS TO PLAN PD04 - FINISHES 03

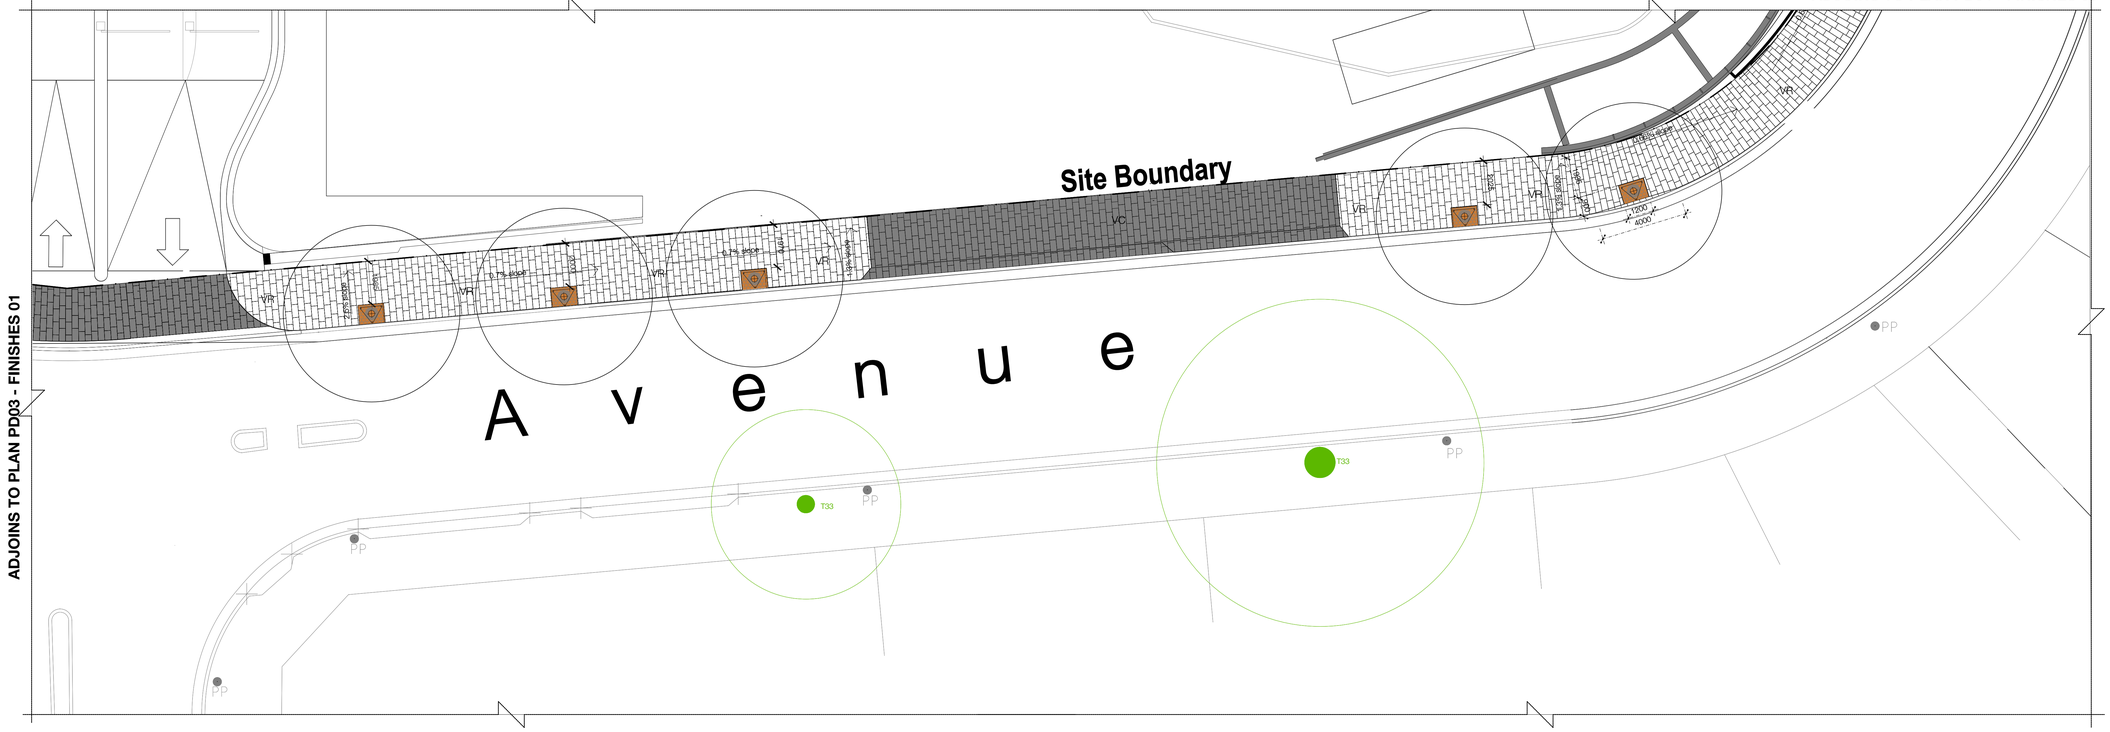


02 PUBLIC DOMAIN - SOUTH 02
SCALE 1:100

# FINISHES PLAN - SOUTH

SCALE 1:100 @ A0
0 1 2 4 6m

**LEGEND**

- SITE BOUNDARY
- EXISTING TREE RETAINED
- AP ASPHALT
- CO CONCRETE
- RESIN BOND POROUS PAVING
- LOOSE AGGREGATE
- VR PAVER 40mm thickness
- VC PAVER VEHICULAR CROSSOVER 60mm thickness
- TREE PROTECTION
- 0.6% slope SLOPE OF LAND
- PERMEABLE PAVING

**project:** Crown, Eastlakes South
**client:** Crown Group
**date** 09.10.2019
**revision:** C for DRPP
**drawn:** AK
**checked:** JH

TaylorBrammer
TAYLOR BRAMMER LANDSCAPE ARCHITECTS PTY LTD
SYDNEY STUDIO
218 Oxford Street Woollahra, NSW, 2025 E sydney@taylorbrammer.com.au T 61 2 9387 8855
Copyright of Taylor Brammer Landscape Architects Pty Ltd.
ABN 61 088 724 988

PD03

ADJOINS TO PLAN PD04 - FINISHES 04

ADJOINS TO PLAN PD04 - FINISHES 05

ADJOINS TO PLAN PD05 - FINISHES 06

ADJOINS TO PLAN PD03 - FINISHES 02

ADJOINS TO PLAN PD04 - FINISHES 03

ADJOINS TO PLAN PD04 - FINISHES 04

Barber Ave

Site Boundary

DROP OFF ZONE

BOUNDARY

BIKE RACK

BENCH

BIN


T33

PP

VR

AP

CO

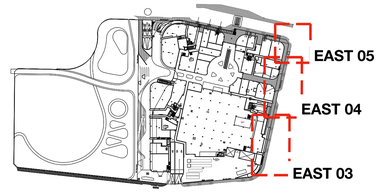


00 KEY PLAN
NTS

03 PUBLIC DOMAIN - EAST 03
SCALE 1:100

04 PUBLIC DOMAIN - EAST 04
SCALE 1:100

05 PUBLIC DOMAIN - EAST 05
SCALE 1:100

# FINISHES PLAN - EAST

SCALE 1:100 @ A0
0 1 2 4 6m

**LEGEND**

- SITE BOUNDARY
- EXISTING TREE RETAINED
- AP ASPHALT
- CO CONCRETE
- RESIN BOND POROUS PAVING
- LOOSE AGGREGATE
- VR PAVER 40mm thickness
- VC PAVER VEHICULAR CROSSOVER 60mm thickness
- TREE PROTECTION
- 0.6% slope SLOPE OF LAND
- PERMEABLE PAVING

**project:** Crown, Eastlakes South
**client:** Crown Group
**date** 09.10.2019
**revision:** C for DRPP
**drawn:** AK
**checked:** JH


TaylorBrammer
TAYLOR BRAMMER LANDSCAPE ARCHITECTS PTY LTD
SYDNEY STUDIO
218 Oxford Street Woollahra, NSW, 2025 E sydney@taylorbrammer.com.au T 61 2 9387 8855
Copyright of Taylor Brammer Landscape Architects Pty Ltd.
ABN 61 098 724 988

PD04

ADJOINS TO PLAN PD05 - FINISHES 07

ADJOINS TO PLAN PD05 - FINISHES 06

NORTH 07 NORTH 06

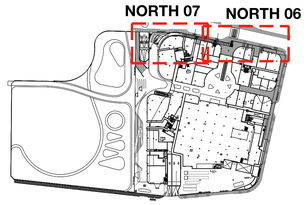

00 KEY PLAN
NTS

+17.094

7
LD01

ROUNDABOUT
ASPHALT ROADWAY
STREET MARKING
CONCRETE EDGE
CONCRETE RAMP AS PER ARCHITECT
CONCRETE ISLAND AS PER ARCHITECT

Site Boundary

2.07% slope

2.21% slope

AP
CO
VR

07 PUBLIC DOMAIN - NORTH 07
SCALE 1:100

New Crossing

EVANS AVENUE
EVANS AVENUE

BENCH
BIN

LOBBY D

04
LD03

Site Boundary

PEDESTRIAN RAMP

06 PUBLIC DOMAIN - NORTH 06
SCALE 1:100

ADJOINS TO PLAN PD04 - FINISHES 05

# FINISHES PLAN - NORTH

SCALE 1:100 @ A0
0 1 2 4 6m


**LEGEND**

- SITE BOUNDARY
- EXISTING TREE RETAINED
- AP ASPHALT
- CO CONCRETE
- RESIN BOND POROUS PAVING
- LOOSE AGGREGATE
- VR PAVER 40mm thickness
- V3 PAVER VEHICULAR CROSSOVER 60mm thickness
- TREE PROTECTION
- 0.6% slope SLOPE OF LAND
- TRAFFICABLE UP LIGHT IN PAVING
- PERMEABLE PAVING


**project:** Crown, Eastlakes South
**client:** Crown Group
**date** 09.10.2019
**revision:** C for DRPP
**drawn:** AK
**checked:** JH

TaylorBrammer
TAYLOR BRAMMER LANDSCAPE ARCHITECTS PTY LTD
SYDNEY STUDIO
218 Oxford Street Woollahra, NSW, 2025 E sydney@taylorbrammer.com.au T 61 2 9387 8855
Copyright of Taylor Brammer Landscape Architects Pty Ltd.
ABN 61 088 724 988

PD05

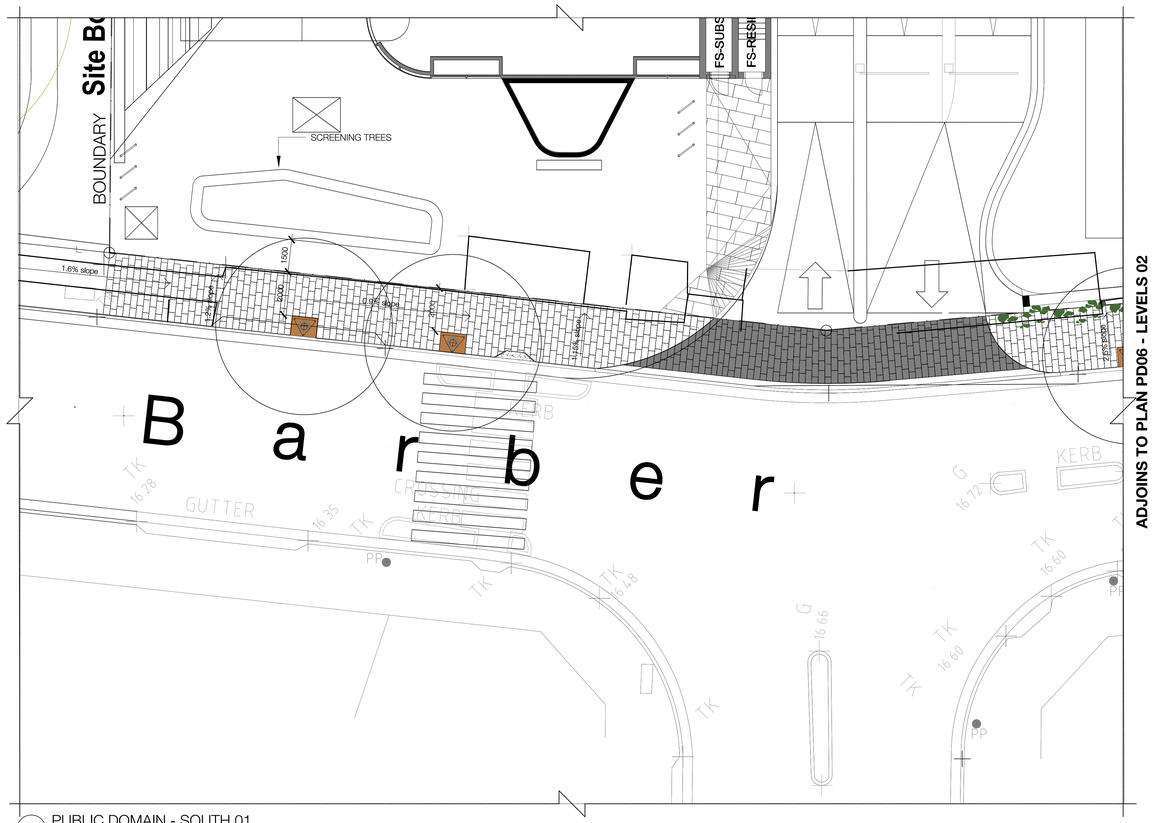




01 PUBLIC DOMAIN - SOUTH 01
SCALE 1:100

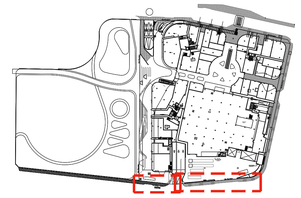


00 KEY PLAN
NTS

ADJOINS TO PLAN PD07 - LEVELS 03

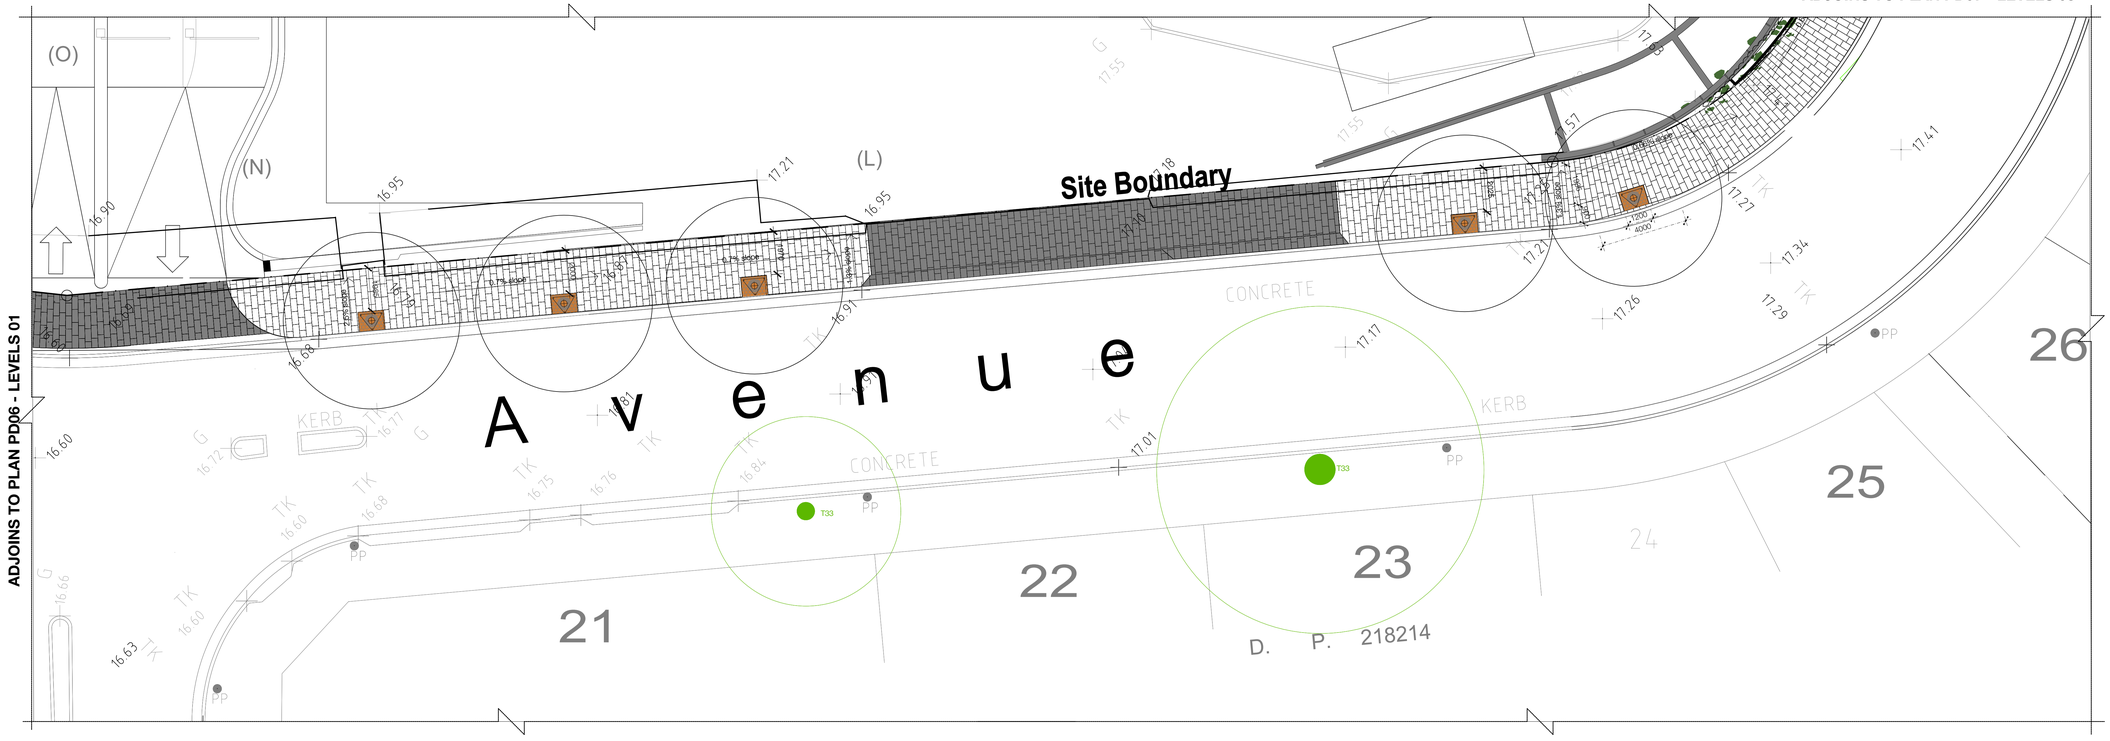

(O)
(N)
(L)
16.90
16.95
17.21
16.95
Site Boundary
17.18
17.40
16.91
16.63
16.60
16.62
16.81
16.71
16.77
1.6% slope
1.6% slope
1.6% slope

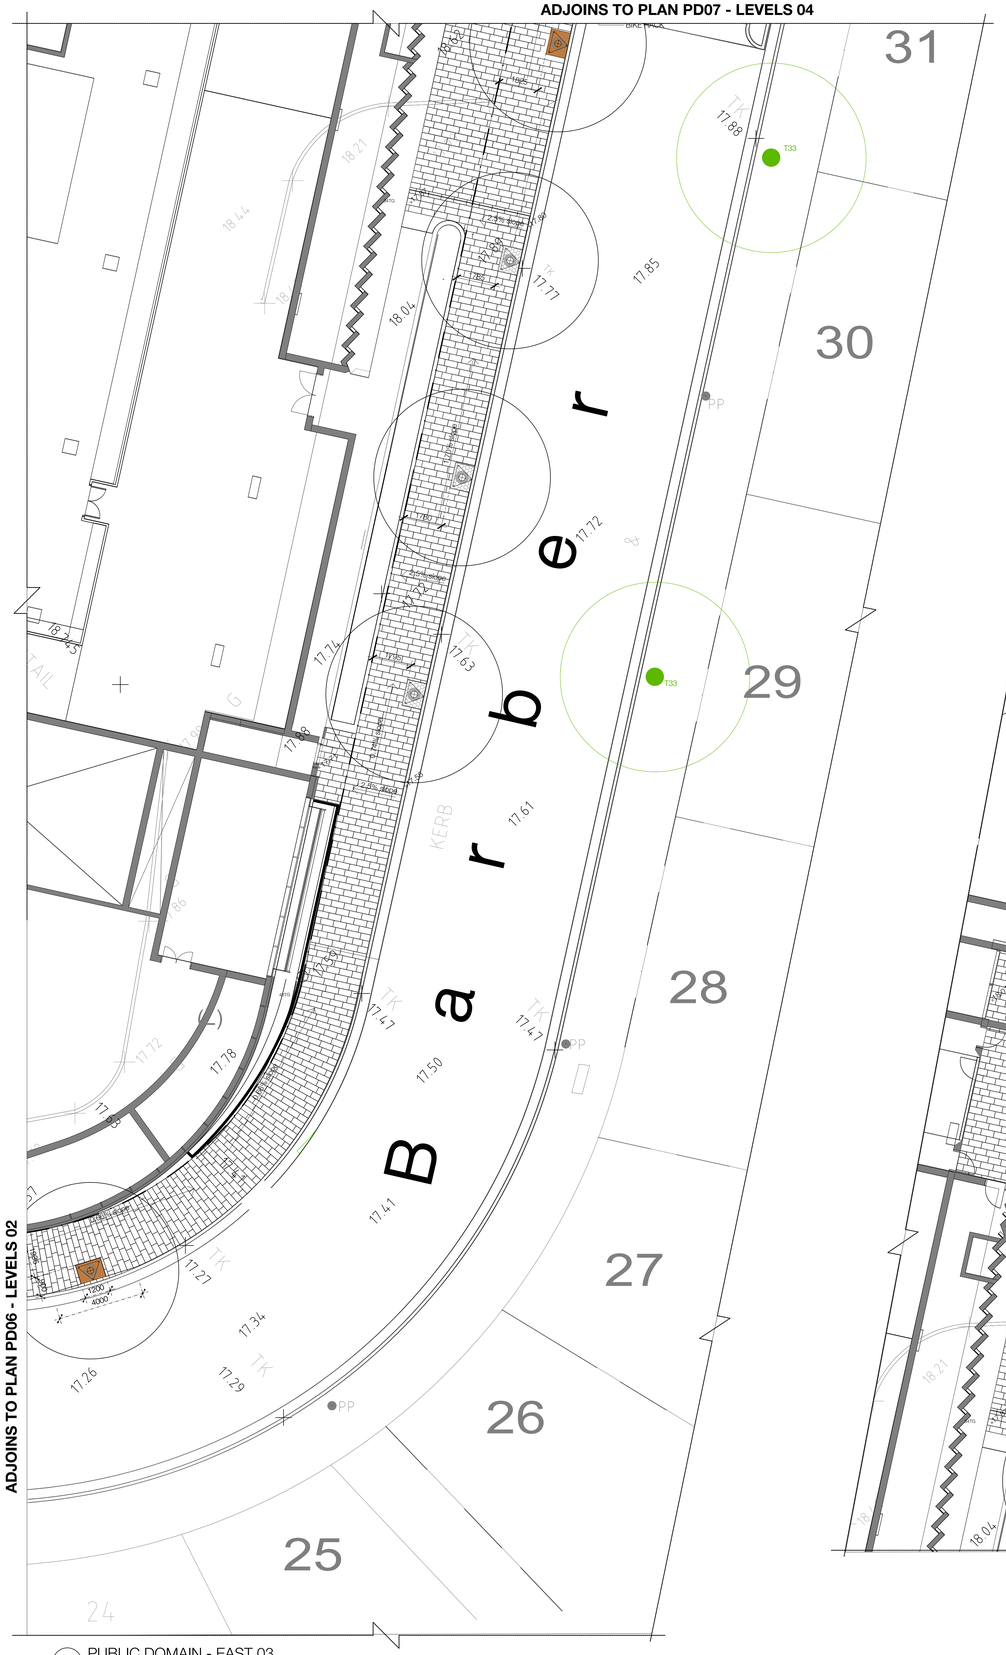


03 PUBLIC DOMAIN - EAST 03
SCALE 1:100




04 PUBLIC DOMAIN - EAST 04
SCALE 1:100

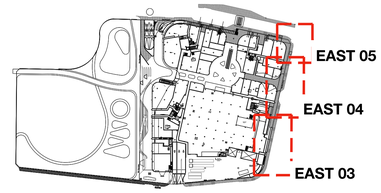


00 KEY PLAN
NTS




05 PUBLIC DOMAIN - EAST 05
SCALE 1:100

# LEVELS PLAN - EAST

SCALE 1:100 @ A0
0 1 2 4 6m

**LEGEND**

- SITE BOUNDARY
- EXISTING TREE RETAINED
- +TW 21.0 TOP OF WALL LEVEL
- +SL 24.00 TOP OF SLAB LEVEL
- 20.0 EXISTING CONTOUR
- 18.5 PROPOSED NEW CONTOUR
- PROPOSED TREE
- × EX 18.25 EXISTING SPOT LEVEL
- +RL 20.0 PROPOSED SPOT LEVEL
- PROPOSED FERN/ PALM PLANTINGS
- PROPOSED SHRUBS
- PROPOSED GROUNDCOVERS
- CENTRAL OPEN TURF AREA

**project:** Crown, Eastlakes South
**client:** Crown Group
**date** 09.10.2019
**revision:** C for DRPP
**drawn:** AK
**checked:** JH

TaylorBrammer
TAYLOR BRAMMER LANDSCAPE ARCHITECTS PTY LTD
SYDNEY STUDIO
218 Oxford Street Woollahra, NSW, 2025 E sydney@taylorbrammer.com.au T 61 2 9387 8855
Copyright of Taylor Brammer Landscape Architects Pty Ltd.
ABN 61 098 724 988

PD07

ADJOINS TO PLAN PD08 - LEVELS 07

ADJOINS TO PLAN PD08 - LEVELS 06

CURRENT ROUNDABOUT TO BE REMOVED

PROPOSED ROUNDABOUT LOCATION AS PER CIVIL ENGINEER

+17.094

Site Boundary


07 PUBLIC DOMAIN - NORTH 07
SCALE 1:100

EVANS AVENUE

Site Boundary

06 PUBLIC DOMAIN - NORTH 06
SCALE 1:100

NORTH 07

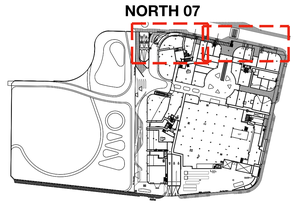

00 KEY PLAN
NTS

ADJOINS TO PLAN PD07 - LEVELS 05

# LEVELS PLAN - NORTH

SCALE 1:100 @ A0
0 1 2 4 6m


**LEGEND**

- SITE BOUNDARY
- EXISTING TREE RETAINED
- +TW 21.0 TOP OF WALL LEVEL
- +SL 24.00 TOP OF SLAB LEVEL
- 20.0 EXISTING CONTOUR
- 18.5 PROPOSED NEW CONTOUR
- PROPOSED TREE
- × EX 18.25 EXISTING SPOT LEVEL
- +RL 20.0 PROPOSED SPOT LEVEL
- PROPOSED FERN/ PALM PLANTINGS
- PROPOSED SHRUBS
- PROPOSED GROUNDCOVERS
- CENTRAL OPEN TURF AREA

**project:** Crown, Eastlakes South
**client:** Crown Group
**date** 09.10.2019
**revision:** C for DRPP
**drawn:** AK
**checked:** JH

TaylorBrammer
TAYLOR BRAMMER LANDSCAPE ARCHITECTS PTY LTD
SYDNEY STUDIO
218 Oxford Street Woollahra, NSW, 2025 E sydney@taylorbrammer.com.au T 61 2 9387 8855
ABN 61 088 724 988
Copyright of Taylor Brammer Landscape Architects Pty Ltd.

PD08

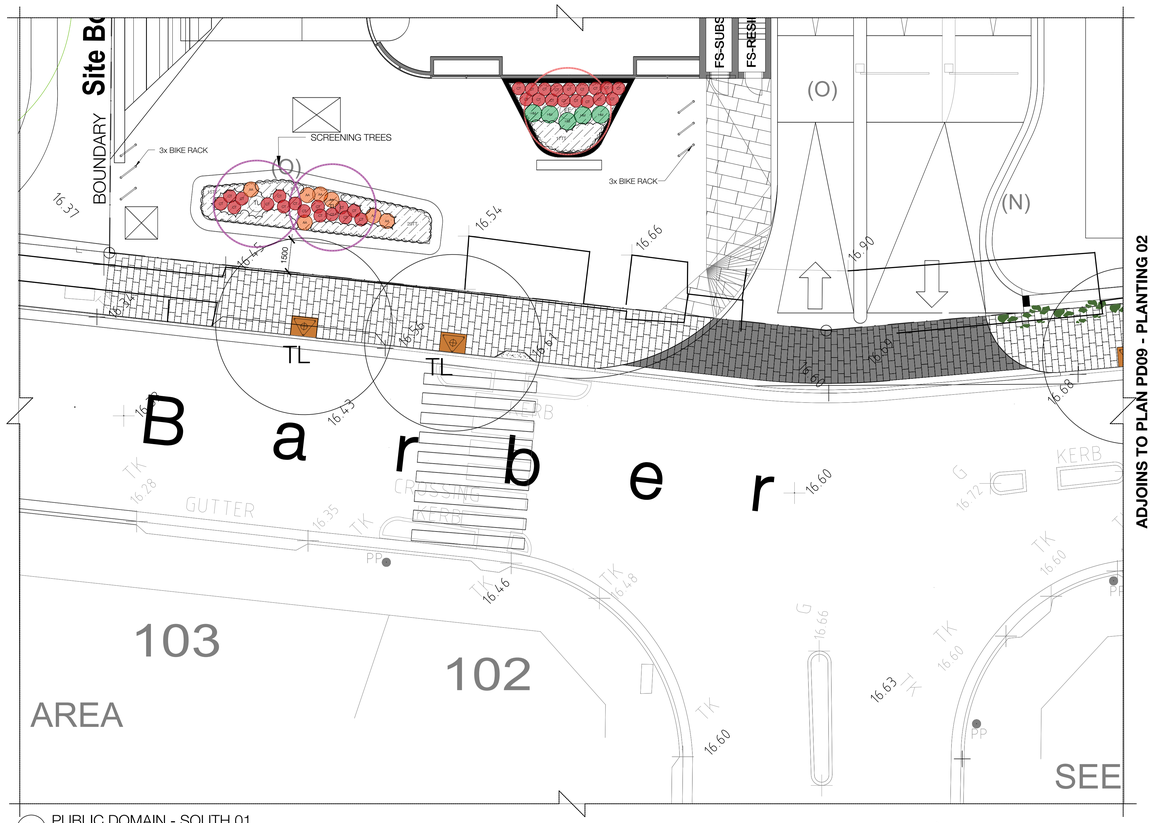


01 PUBLIC DOMAIN - SOUTH 01
SCALE 1:100


## PLANT SCHEDULE

| ID | BOTANICAL NAME | COMMON NAME | HEIGHT (m) | SPREAD (m) | SIZE | QTY |
|---|---|---|---|---|---|---|
| **TREES** | | | | | | |
| EE | *Elaeocarpus eumundi* | Quandong | 10m | 4m | 200L | 3 |
| TL | *Tristaniopsis laurina 'Luscious'* | Watergum | 9m | 4m | 400L | 15 |
| PA | *Platanus acerifolia* | Common plane | 20m | 10m | 400L | 3 |


**NOTE:**

** Plant quantities on planting plan take precedence over quantities identified in this schedule.*

coloured cells indicates large tree species

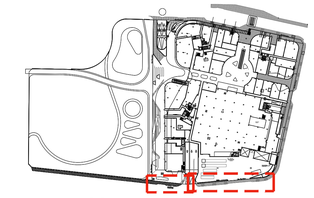


00 KEY PLAN
NTS

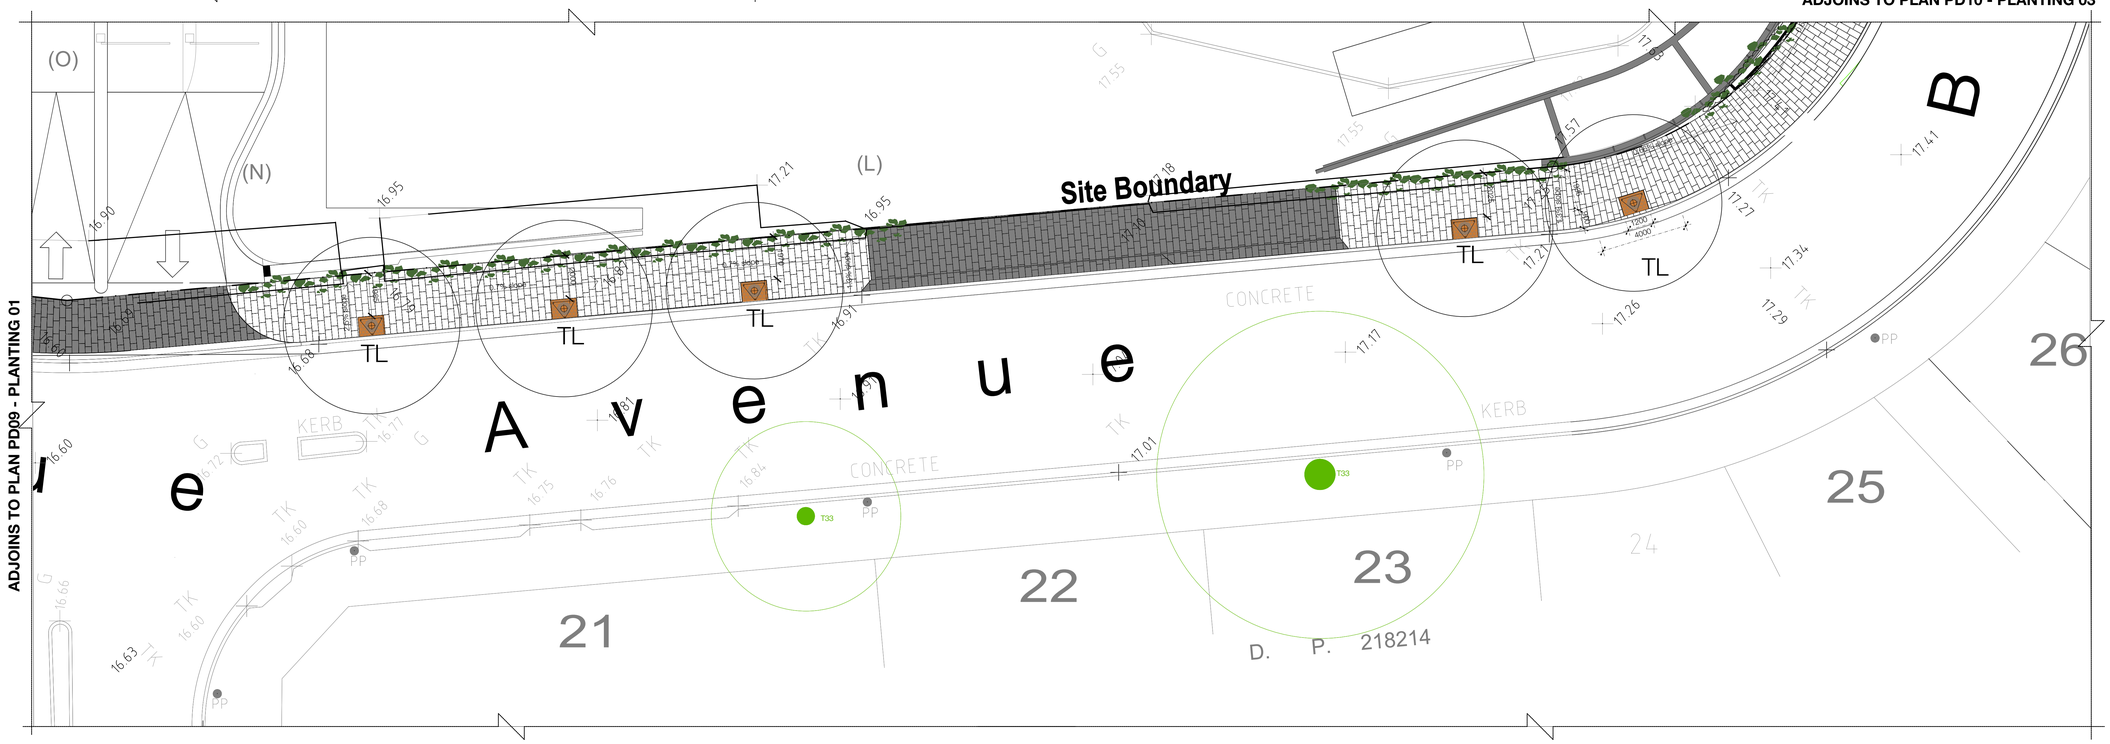


02 PUBLIC DOMAIN - SOUTH 02
SCALE 1:100

# PLANTING PLAN - SOUTH

SCALE 1:100 @ A0
0 1 2 4 6m

**LEGEND**

SITE BOUNDARY
EXISTING TREE RETAINED
+TW 21.0 TOP OF WALL LEVEL
+SL 24.00 TOP OF SLAB LEVEL
20.0 EXISTING CONTOUR
18.5 PROPOSED NEW CONTOUR
PROPOSED TREE
× EX 18.25 EXISTING SPOT LEVEL
+RL 20.0 PROPOSED SPOT LEVEL
PROPOSED FERN/ PALM PLANTINGS
PROPOSED SHRUBS
PROPOSED GROUNDCOVERS
CENTRAL OPEN TURF AREA
PLANTER BOXES PLANTING ON SLAB
PLANTING ON GRADE


**project:** Crown, Eastlakes South
**client:** Crown Group
**date** 09.10.2019
**revision:** C for DRPP
**drawn:** AK
**checked:** JH

TaylorBrammer
TAYLOR BRAMMER LANDSCAPE ARCHITECTS PTY LTD
SYDNEY STUDIO
218 Oxford Street Woollahra, NSW, 2025 E sydney@taylorbrammer.com.au T 61 2 9387 8855
Copyright of Taylor Brammer Landscape Architects Pty Ltd.
ABN 61 098 724 988

PD09


ADJOINS TO PLAN PD10 - PLANTING 04

ADJOINS TO PLAN PD10 - PLANTING 05

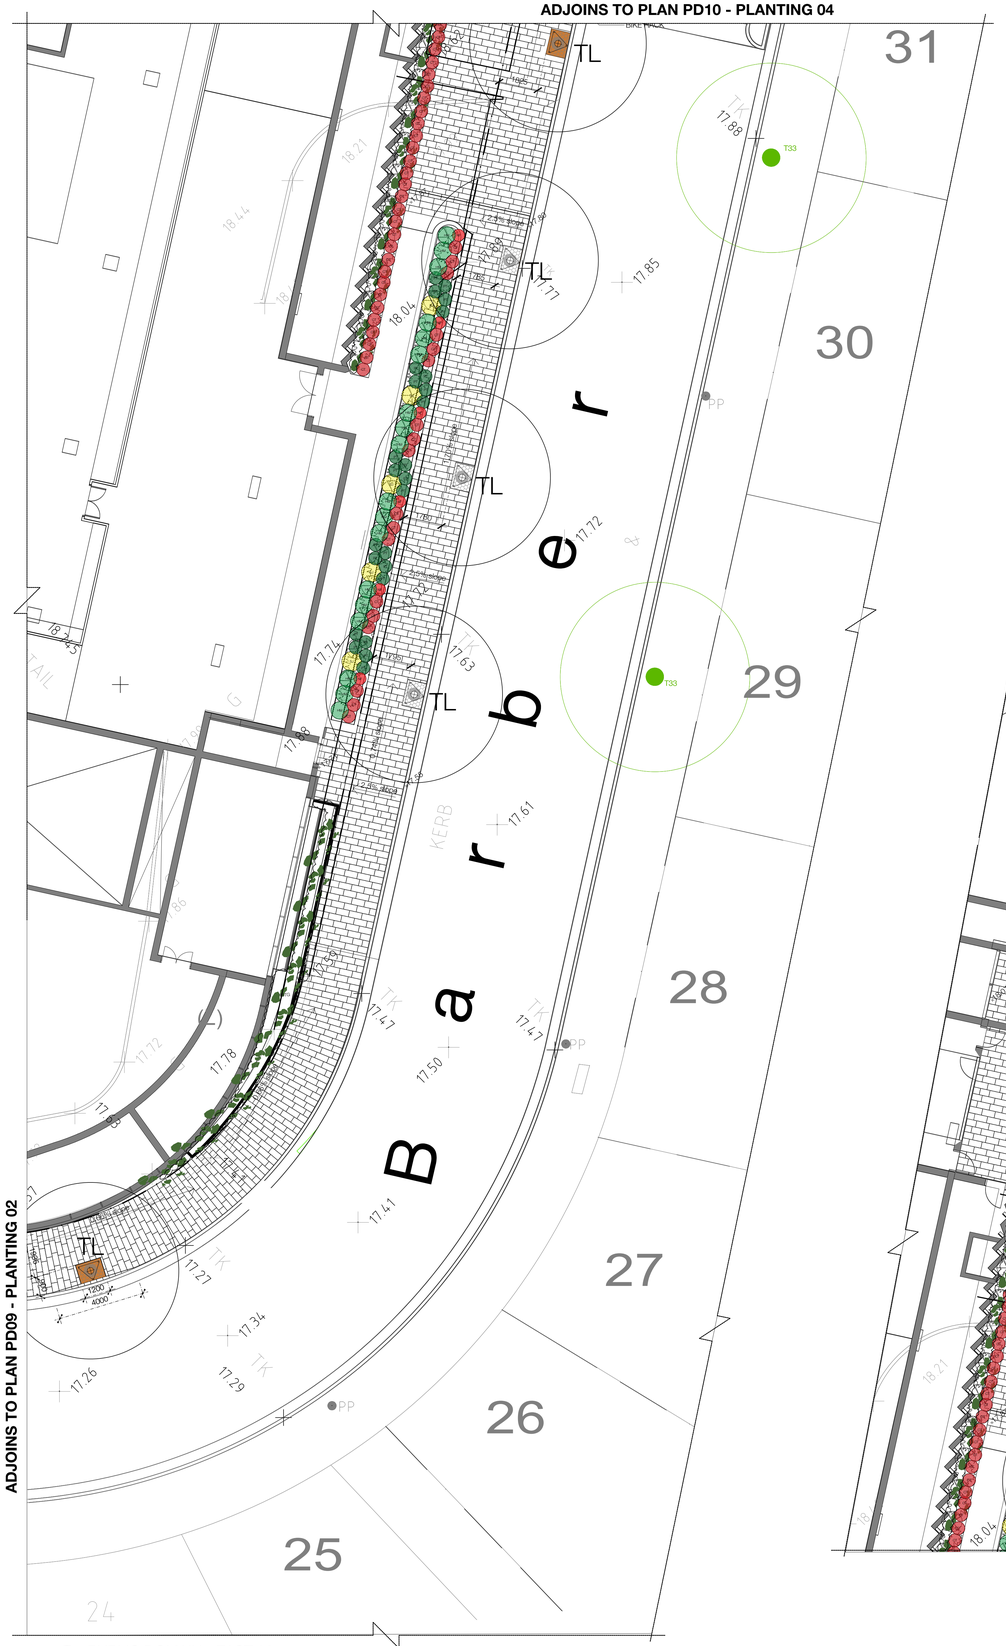


03 PUBLIC DOMAIN - EAST 03
SCALE 1:100

04 PUBLIC DOMAIN - EAST 04
SCALE 1:100

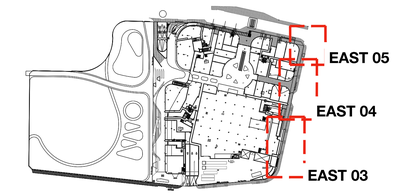


00 KEY PLAN
NTS

## PLANT SCHEDULE

| ID | BOTANICAL NAME | COMMON NAME | HEIGHT (m) | SPREAD (m) | SIZE | QTY |
|---|---|---|---|---|---|---|
| **TREES** | | | | | | |
| EE | *Elaeocarpus eumundi* | Quandong | 10m | 4m | 200L | 3 |
| TL | *Tristaniopsis laurina 'Luscious'* | Watergum | 9m | 4m | 400L | 15 |
| PA | *Platanus acerifolia* | Common plane | 20m | 10m | 400L | 3 |

**NOTE:**

** Plant quantities on planting plan take precedence over quantities identified in this schedule.*

coloured cells indicates large tree species




05 PUBLIC DOMAIN - EAST 05
SCALE 1:100

# PLANTING PLAN - EAST

SCALE 1:100 @ A0
0 1 2 4 6m

**LEGEND**

- SITE BOUNDARY
- EXISTING TREE RETAINED
- +TW 21.0 TOP OF WALL LEVEL
- +SL 24.00 TOP OF SLAB LEVEL
- 20.0 EXISTING CONTOUR
- 18.5 PROPOSED NEW CONTOUR
- PROPOSED TREE
- × EX 18.25 EXISTING SPOT LEVEL
- +RL 20.0 PROPOSED SPOT LEVEL
- PROPOSED FERN/ PALM PLANTINGS
- PROPOSED SHRUBS
- PROPOSED GROUNDCOVERS
- CENTRAL OPEN TURF AREA
- PLANTER BOXES PLANTING ON SLAB
- PLANTING ON GRADE

**project:** Crown, Eastlakes South
**client:** Crown Group
**date** 09.10.2019
**revision:** C for DRPP
**drawn:** AK
**checked:** JH


TaylorBrammer
TAYLOR BRAMMER LANDSCAPE ARCHITECTS PTY LTD
SYDNEY STUDIO
218 Oxford Street Woollahra, NSW, 2025 E sydney@taylorbrammer.com.au T 61 2 9387 8855


Copyright of Taylor Brammer Landscape Architects Pty Ltd.



ABN 61 098 724 988


PD10




07 PUBLIC DOMAIN - NORTH 07
SCALE 1:100

06 PUBLIC DOMAIN - NORTH 06
SCALE 1:100

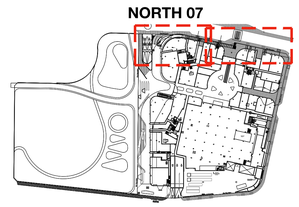


00 KEY PLAN
NTS

## PLANT SCHEDULE

| ID | BOTANICAL NAME | COMMON NAME | HEIGHT (m) | SPREAD (m) | SIZE | QTY |
|---|---|---|---|---|---|---|
| **TREES** | | | | | | |
| EE | *Elaeocarpus eumundi* | Quandong | 10m | 4m | 200L | 3 |
| TL | *Tristaniopsis laurina 'Luscious'* | Watergum | 9m | 4m | 400L | 15 |
| PA | *Platanus acerifolia* | Common plane | 20m | 10m | 400L | 3 |

**NOTE:**

** Plant quantities on planting plan take precedence over quantities identified in this schedule.*

coloured cells indicates large tree species

SCALE 1:100 @ A0
0 1 2 4 6m

**LEGEND**

- SITE BOUNDARY
- EXISTING TREE RETAINED
- +TW 21.0 TOP OF WALL LEVEL
- +SL 24.00 TOP OF SLAB LEVEL
- 20.0 EXISTING CONTOUR
- 18.5 PROPOSED NEW CONTOUR
- PROPOSED TREE
- × EX 18.25 EXISTING SPOT LEVEL
- +RL 20.0 PROPOSED SPOT LEVEL
- PROPOSED FERN/ PALM PLANTINGS
- PROPOSED SHRUBS
- PROPOSED GROUNDCOVERS
- CENTRAL OPEN TURF AREA
- PLANTER BOXES PLANTING ON SLAB
- PLANTING ON GRADE


ADJOINS TO PLAN PD10 - PLANTING 05

# PLANTING PLAN - NORTH


**project:** Crown, Eastlakes South
**client:** Crown Group
**date** 09.10.2019
**revision:** C for DRPP
**drawn:** AK
**checked:** JH

TaylorBrammer
TAYLOR BRAMMER LANDSCAPE ARCHITECTS PTY LTD
SYDNEY STUDIO
218 Oxford Street Woollahra, NSW, 2025 E sydney@taylorbrammer.com.au T 61 2 9387 8855
Copyright of Taylor Brammer Landscape Architects Pty Ltd.
ABN 61 088 724 988

PD11

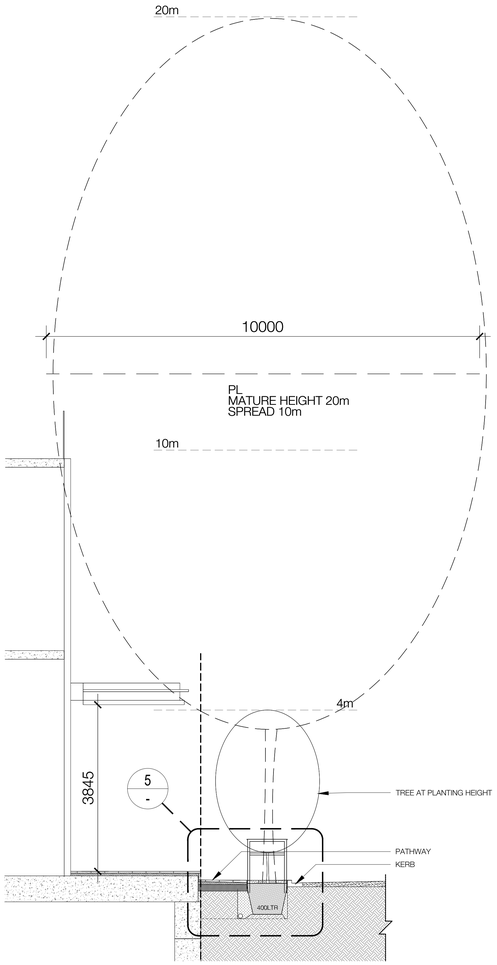


01 TREE SIZE - PLANTED & POTENTIAL MATURE HEIGHT
SCALE 1:50

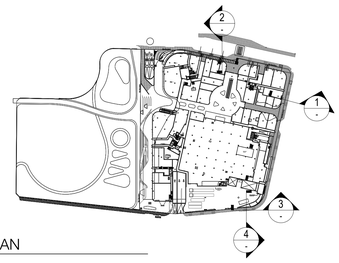


00 KEY PLAN
NTS

B3 Amended and detailed Public Domain and Landscape Documentation is required and to be submitted to the Director General for approval. The amended documentation shall include all public domain improvement works associated with the development, located on public land and within the street setback areas. The plan is to be prepared by an urban design specialist/professional to ensure pedestrian oriented, functional, comfortable and socially desirable spaces inclusive of high quality landscape amenity features and is to be prepared in consultation with Council.


The drawings shall include a public domain works landscape plan at 1:100 indicating the proposed treatments for all public frontages of the site. Secondly, detailed public domain works specifications (construction sections and details) must accompany the plan to demonstrate construction methods, techniques and materials. The following shall be addressed in the drawings:

(a) Further improvements to street tree provision. Location and species of street trees to be determined in consultation with Council. Pot sizes are to be increased to 400 litres where possible to provide super-advanced specimens for enhanced amenity.
(b) Improved landscaping in addition to the street trees within the eastern elevation setback of Barber Avenue. Awnings and the incorporation of landscaping within the setback to be explored. Design awnings and locations to allow for the strategic location of ground level landscaping to ameliorate buildings, integrate buildings with the streetscape and enhance the pedestrian environment.
(c) A detailed construction and maintenance regime for the green wall in Barber Avenue.
(d) Landscaping within the Evans Avenue pedestrian areas is to be enhanced with additional soft landscape elements.
(e) The small urban space in the north-eastern corner of the southern site needs further design detailing/resolution. Additional trees are possible as well as attention to the blending of the 2 street trees types at the two road frontages.
(f) A public domain proposal for the Gardeners Road frontage (footpaths, street trees, landscaping). Soil depths to be corrected to match those shown on the architectural plans.
(g) Provide a public art proposal.
(h) Detailed specifications for landscape hardworks and landscaping treatments, materials schedule and construction details for footpaths, awnings, street tree pit finishes, tree guards, furniture and so on.
(i) Details of all lighting to footpath areas fronting the site and to Eastlakes Reserve in the area of the Reserve adjoining the site to improve safety and surveillance of these areas at night.
(j) Electrical kiosk or fire booster assemblies shall be softened by a built screen and/or landscaping so as not to impact on the public domain.
(k) Electrical pillars installed by the energy provider are to be unobtrusively located within public footpath areas and not located so as to cause a trip hazard or obstruct foot traffic. Preferably, electrical pillars should be replaced with a sub-surface access pit.
(l) All service access/pit lids levels shall be adjusted as required by the service provider/Applicant to co-ordinate with final footpath levels and finishes. Pit lid frames shall be purchased and filled with the Council specified unit paver to integrate with the footpath.
(m) Details of all traffic safety installations within the public domain including warning sign and mirrors.


Written evidence of the Director General's approval of amended plans satisfying the above shall be provided to the Certifying Authority.

B4 The public domain must be designed and constructed to provide access and facilities for people with a disability in accordance with the Building Code of Australia, and relevant Australian Standards (including amendments). Details are to be supplied in the Construction Certificate. Full details of proposed handrails, tactile ground surface indicators (TGSIs) or the like are to be submitted to Council for review and approval. Details are to be supplied in the Construction Certificate.
Amended Landscape Plan


B5 Amended landscape documentation is to be submitted and approved by the Director General prior to the issue of a Construction Certificate. The landscape plan by Taylor Brammer, Rev C, dated 28 February 2013 shall be amended to include the following:
(a) Three additional canopy trees (1 on the northern site and 2 on the southern site) to a mature height of 18 metres be provided to the podium communal open space areas.
(b) Landscaping along the entire western edge of the northern podium
(c) Sufficient landscape details, sections and specifications are to be provided to detail planter wall finishes, podium planter construction, pavements, finishes, amenity lighting and so on.

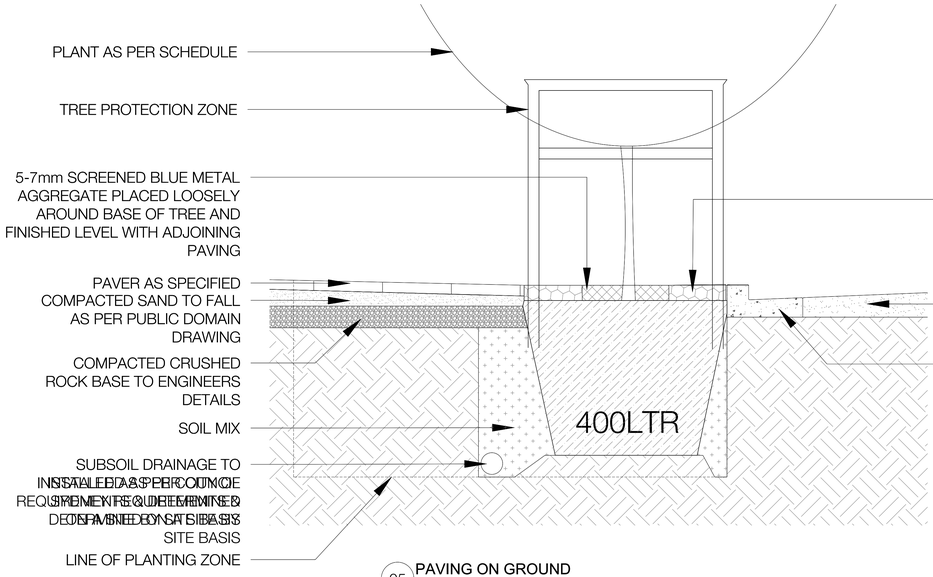



05 PAVING ON GROUND
TYPICAL SECTION 1:10

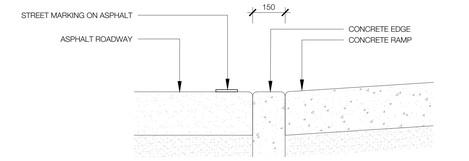



07 ROADWAY TO DRIVEWAY CONNECTION
SCALE 1:10

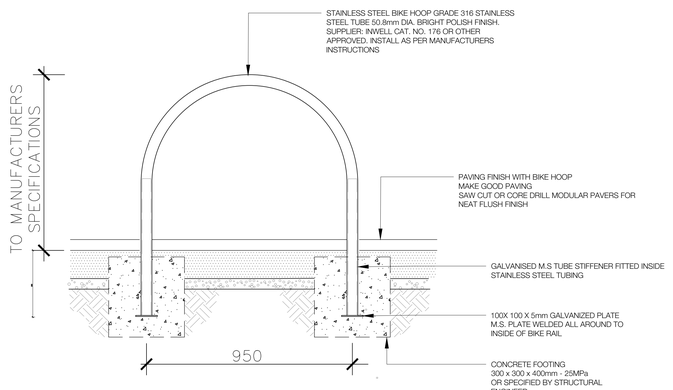



06 S.STEEL BIKE HOOP
SECTION 1:10

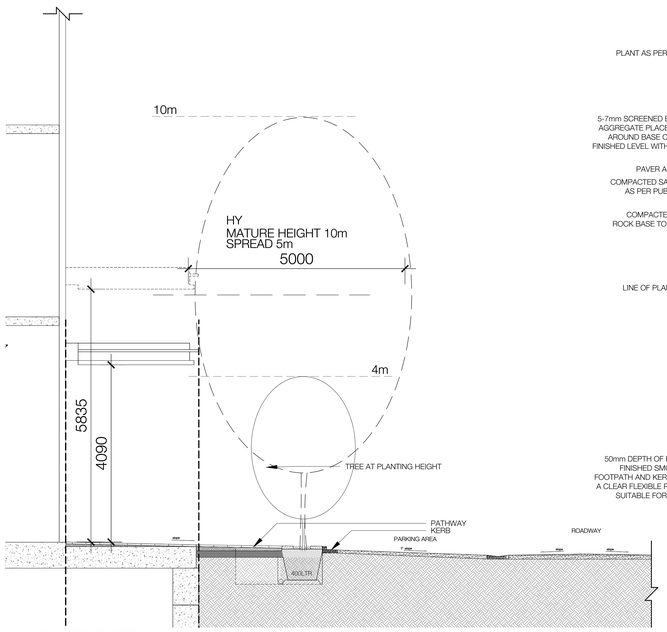


02 TREE SIZE - PLANTED & POTENTIAL MATURE HEIGHT
SCALE 1:50

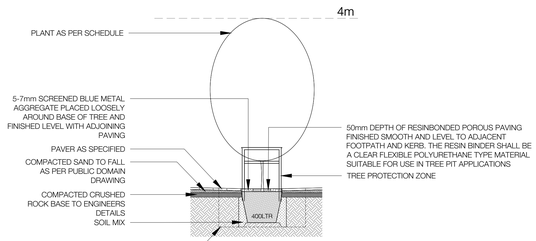


03 TREE SIZE - PLANTED HEIGHT
SCALE 1:50

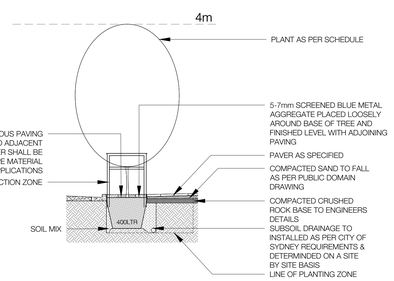


04 TREE SIZE - PLANTED HEIGHT
SCALE 1:50


**LEGEND**

# Landscape Detail 01


**project:** Crown, Eastlakes South
**client:** Crown Group
**date** 09.10.2019
**revision:** C for DRPP
**drawn:** SV, AK
**checked:** JH

TaylorBrammer
TAYLOR BRAMMER LANDSCAPE ARCHITECTS PTY LTD
SYDNEY STUDIO
218 Oxford Street Woollahra, NSW, 2025 E sydney@taylorbrammer.com.au T 61 2 9387 8855
Copyright of Taylor Brammer Landscape Architects Pty Ltd.
ABN 61 098 724 986


PD15

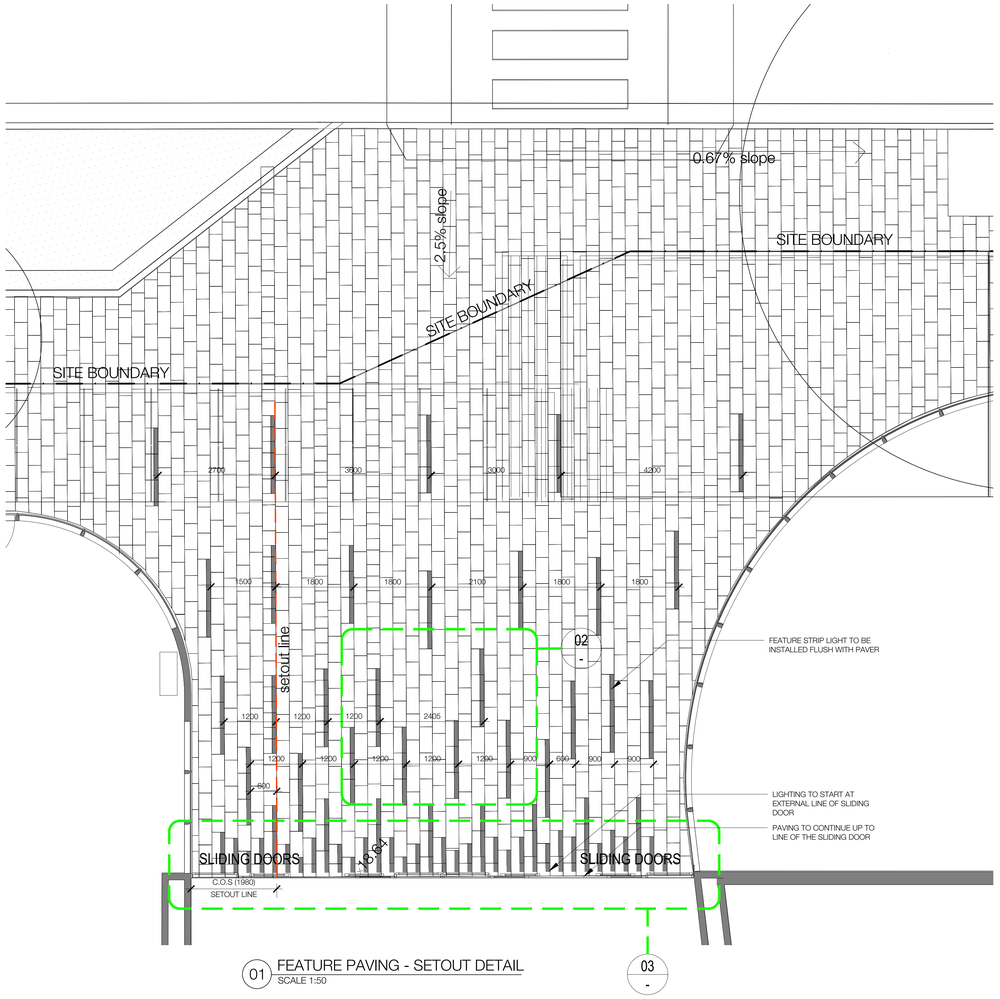



01 FEATURE PAVING - SETOUT DETAIL
SCALE 1:50

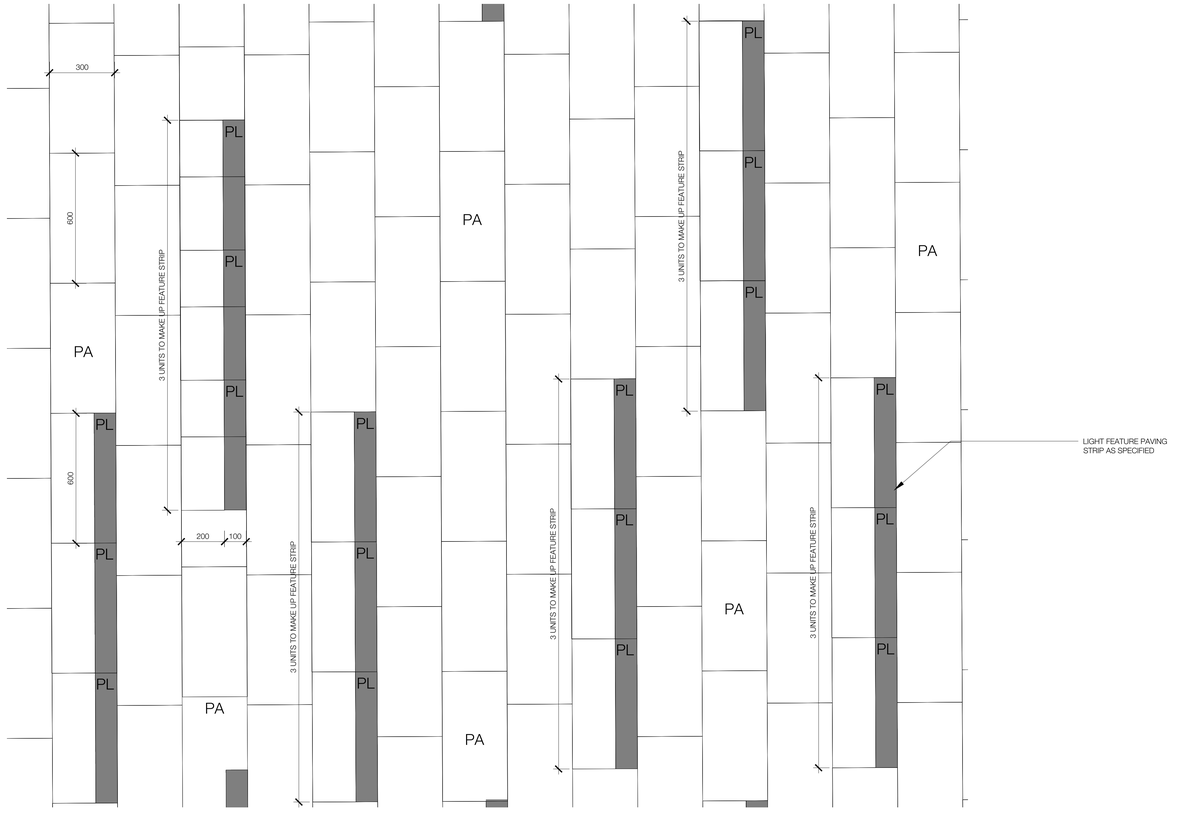


02 FEATURE PAVING - SETOUT DETAIL
SCALE 1:50

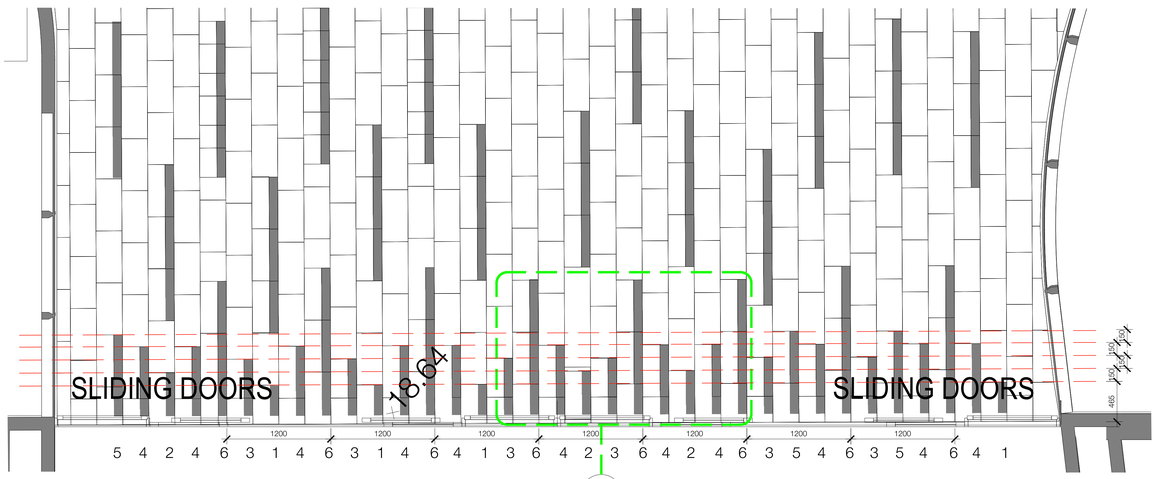


03 FEATURE PAVING AT ENTRY - SETOUT DETAIL
SCALE 1:25

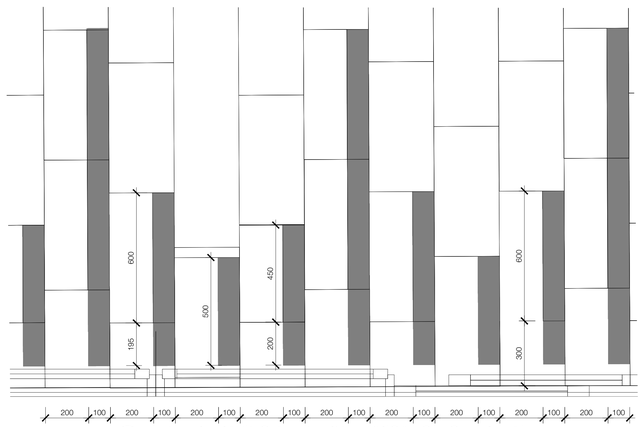


04 FEATURE PAVING AT ENTRY - TYPICAL SETOUT DETAIL
SCALE 1:10

# Landscape Detail 02

SCALE 1:200 @ A0
0 2 4 8 12m

**LEGEND**
SITE BOUNDARY
PA PAVER
PL PAVING STRIP LIGHT

**project:** Crown, Eastlakes South
**client:** Crown Group
**date** 09.10.2019
**revision:** C for DRPP
**drawn:** AK
**checked:** JH

TaylorBrammer
TAYLOR BRAMMER LANDSCAPE ARCHITECTS PTY LTD
SYDNEY STUDIO
218 Oxford Street Woollahra, NSW, 2025 E sydney@taylorbrammer.com.au T 61 2 9387 8855
Copyright of Taylor Brammer Landscape Architects Pty Ltd.
ABN 61 098 724 988

PD16

| CODE | SYMBOL | ITEM | DIMENSION | COLOUR & FINISH | SHOP DRAWING | SAMPLE | NOTES |
|---|---|---|---|---|---|---|---|
| **PUBLIC DOMAIN PAVING** | | | | | | | |
| AP | AP | ASPHALT | - | To Botany Bay Council road specification | - | | |
| CO | CO | CONCRETE | | To Civil Engineers details & specifications | | | |
| VR | VR | PAVER<br>40mm thickness | 600 x 300 x 40mm | COLOUR: Warm Light Grey -<br>Minimum aggregate exposure | | | |
| VC | VC | PAVER<br>VEHICULAR CROSSOVER<br>60mm thickness | 600 x 300 x 60mm | COLOUR: Warm Light Grey -<br>Minimum aggregate exposure | | | |
| **PUBLIC DOMAIN FURNITURE** | | | | | | | |
| BENCH | | TOWN & PARK<br>BENCH SEATING | 2017(L) x 434(W) x 448(H)mm | Marine grade Aluminum frame with stainless steel fixings with anti skate edge guards<br>Code: SPTP.BTD.A.SP.2.000 | | | Town and Park Metro Flat Bench Seat.<br>Subsurface mount to appropriate footings |
| BIN | BIN | BIN HOUSING | 1240(L) x 620(W) x 1093(H)mm | Stainless steel enclosure with hood<br>Code: EM224-SSHP 240L | | | Supplier: Emerdyn<br>Fixing: Surface fixed to manufacturer specifications |
| BIKE RACK | | BICYCLE RACK | 900H | Code: SPTP.BR.BHS.30.4.SP.900 | | | Supplier: Stodart<br>Fixing: Sub-Surface mounted fixed to manufacturer specifications |
| **PUBLIC DOMAIN PLANTING** | | | | | | | |
| | | EXISTING TREE<br>REMOVED | | | | | |
| | | EXISTING TREE<br>RETAINED | | | | | |
| | | PROPOSED TREE | | | | | Refer to planing schedule for quantity<br>Refer to planting plan for location |
| **GROUND FLOOR FINISHES** | | | | | | | |
| | | RESIN BOND<br>POROUS PAVING | | 50mm DEPTH OF RESINBONDED POROUS PAVING FINISHED SMOOTH AND LEVEL TO ADJACENT FOOTPATH AND KERB. THE RESIN BINDER SHALL BE A CLEAR FLEXIBLE POLYURETHANE TYPE MATERIAL SUITABLE FOR USE IN TREE PIT APPLICATIONS | | | |
| | | LOOSE AGGREGATE | | 5-7mm SCREENED BLUE METAL AGGREGATE PLACED LOOSELY AROUND BASE OF TREE AND FINISHED LEVEL WITH ADJOINING PAVING | | | |

# PUBLIC DOMAIN LANDSCAPE MATERIALS SCHEDULE

SCALE 1:200 @ A0

0 2 4 8 12m

**project:** Crown, Eastlakes South
**client:** Crown Group
**date** 09.10.2019
**revision:** C for DRPP
**drawn:** AK
**checked:** JH

TaylorBrammer
TAYLOR BRAMMER LANDSCAPE ARCHITECTS PTY LTD
SYDNEY STUDIO
218 Oxford Street Woollahra, NSW, 2025 E sydney@taylorbrammer.com.au T 61 2 9387 8855
ABN 61 098 724 988

PD17

Copyright of Taylor Brammer Landscape Architects Pty Ltd.