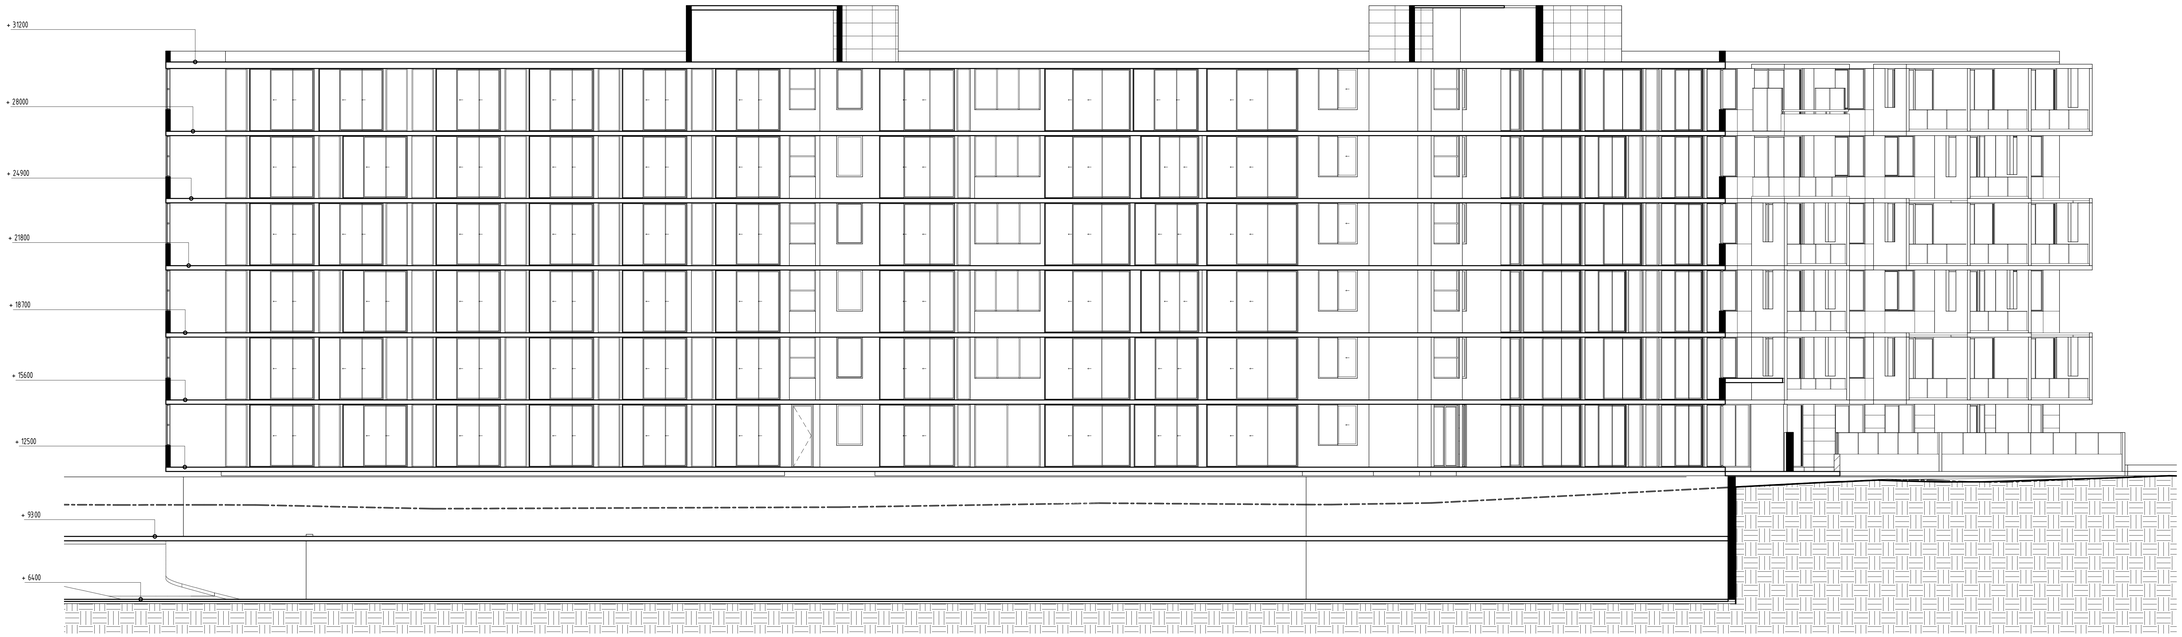

SECTION DD

SECTION EE

No	AMENDMENT	DATE

No	AMENDMENT	DATE
C	Buildings B&E Setback level change	06/03/09
B	For Approval	05/03/09
A	Discussion Issue - Not for Construction	26/02/09

NORTH

CLIENT
MERITON APARTMENTS PTY. LTD.
Level 11, 528 Kent Street,
Sydney. NSW 2000
Tel (02) 9287 2888 Fax (02) 9287 2777

PROJECT
LOFTUS RESIDENTIAL DEVELOPMENT
.
.

LOCATION
.
LOFTUS STREET,
.
.

DESIGN IMAGERY PTY. LTD.
in association with
LARS BERGER ARCHITECTS
20 Nerang Street
Nerang Qld
P.O. Box 98
Nerang Q4211
Australia
Ph: (07) 5596 3023
Fx: (07) 5596 3453
Email: info@designimagery.com.au
www.designimagery.com.au
ACN 010 761 845

DRAWN	J.MORGAN
DATE	26-Mar-09
CHECKED	G.G.
SCALE	1 : 100

TAKE NOTICE THAT THIS DOCUMENT IS COPYRIGHT. UNAUTHORISED REPRODUCTION WILL RESULT IN PROSECUTION.

TITLE
Sections – Building A

F:\Projects\3059 Meriton Apartments Loftus St. RS\#3059\RSD\Working Drawings\Best Fitter\3059.rvt

PROJECT No 3059
SHEET NO. 3001
ISSUE C