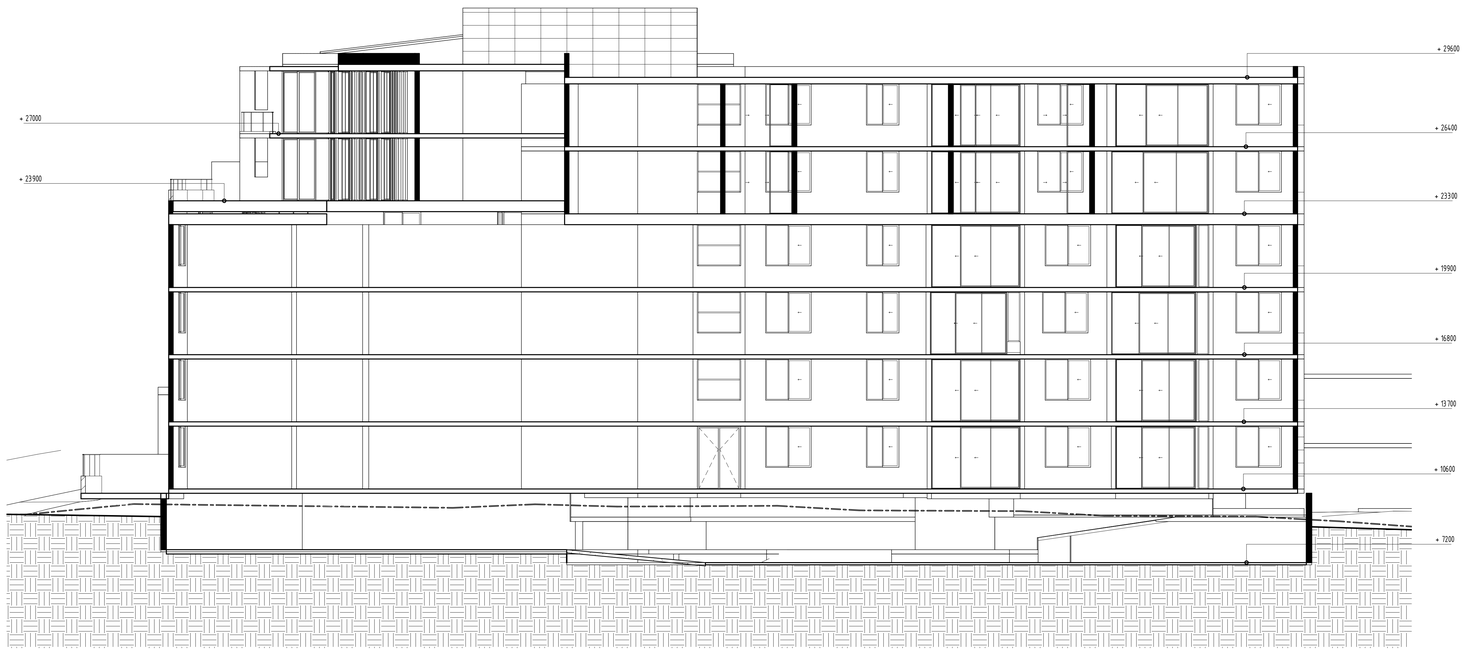


SECTION HH

SECTION II

| No | AMENDMENT | DATE |
|---|---|---|
| | | |
| | | |
| | | |
| | | |
| | | |
| | | |
| | | |
| | | |
| | | |
| | | |

| No | AMENDMENT | DATE |
|---|---|---|
| | | |
| | | |
| | | |
| | | |
| | | |
| | | |
| C | Buildings R&E Surface level change | 06/03/09 |
| B | For Approval | 05/03/09 |
| A | Successor Issue - Not for Construction | 26/02/09 |

NORTH

CLIENT
MERITON APARTMENTS PTY. LTD.
Level 11, 528 Kent Street,
Sydney. NSW 2000
Tel (02) 9287 2888 Fax (02) 9287 2777

PROJECT
LOFTUS RESIDENTIAL DEVELOPMENT
.
.

LOCATION
.
LOFTUS STREET,
.
.

DESIGN IMAGERY PTY LTD
In association with:
URS BERGER ARCHITECTS
20 Nerang Street
Nerang Qld
P.O. Box 98
Nerang Q4211
Australia
Ph: (07) 5596 3023
Fax: (07) 5596 3453
Email: info@designimagery.com.au
www.designimagery.com.au
ACN 010 761 645

| | |
|---|---|
| DRAWN | J.MORGAN |
| DATE | 26-Mar-09 |
| CHECKED | G.G. |
| SCALE | 1 : 50 |

TAKE NOTICE THAT THIS DRAWING IS COPYRIGHT. UNAUTHORISED DUPLICATION WILL RESULT IN PROSECUTION

TITLE
Sections - Building C

F:\Projects\059 Meriton Apartments Loftus St, RS\#3DWORKS\Working Drawings\Bwd Files\3003.rvt

PROJECT No: 3059
SHEET NO: 3003
ISSUE: C