© FRANCIS-JONES MOREHEN THORP 2009 ABN 97 277 344 725

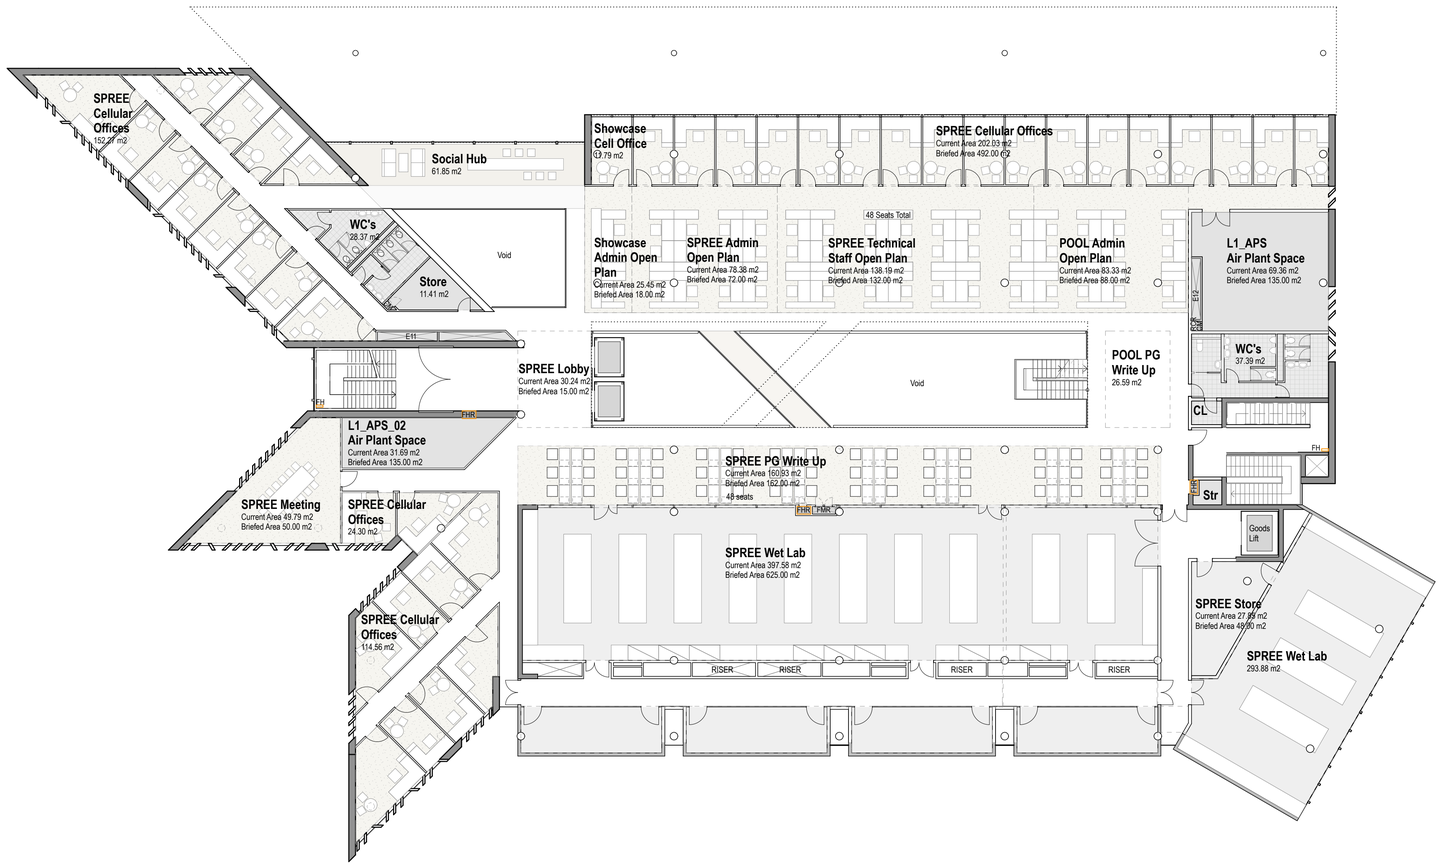

fjmt
francis-jones morehen thorp

Level One

UNSW - Tyree Building (Formerly Energy Technolgies Building)

0 2 5 10m

1:200 @ A1 02-October-2009

Preliminary Schematic SK-04