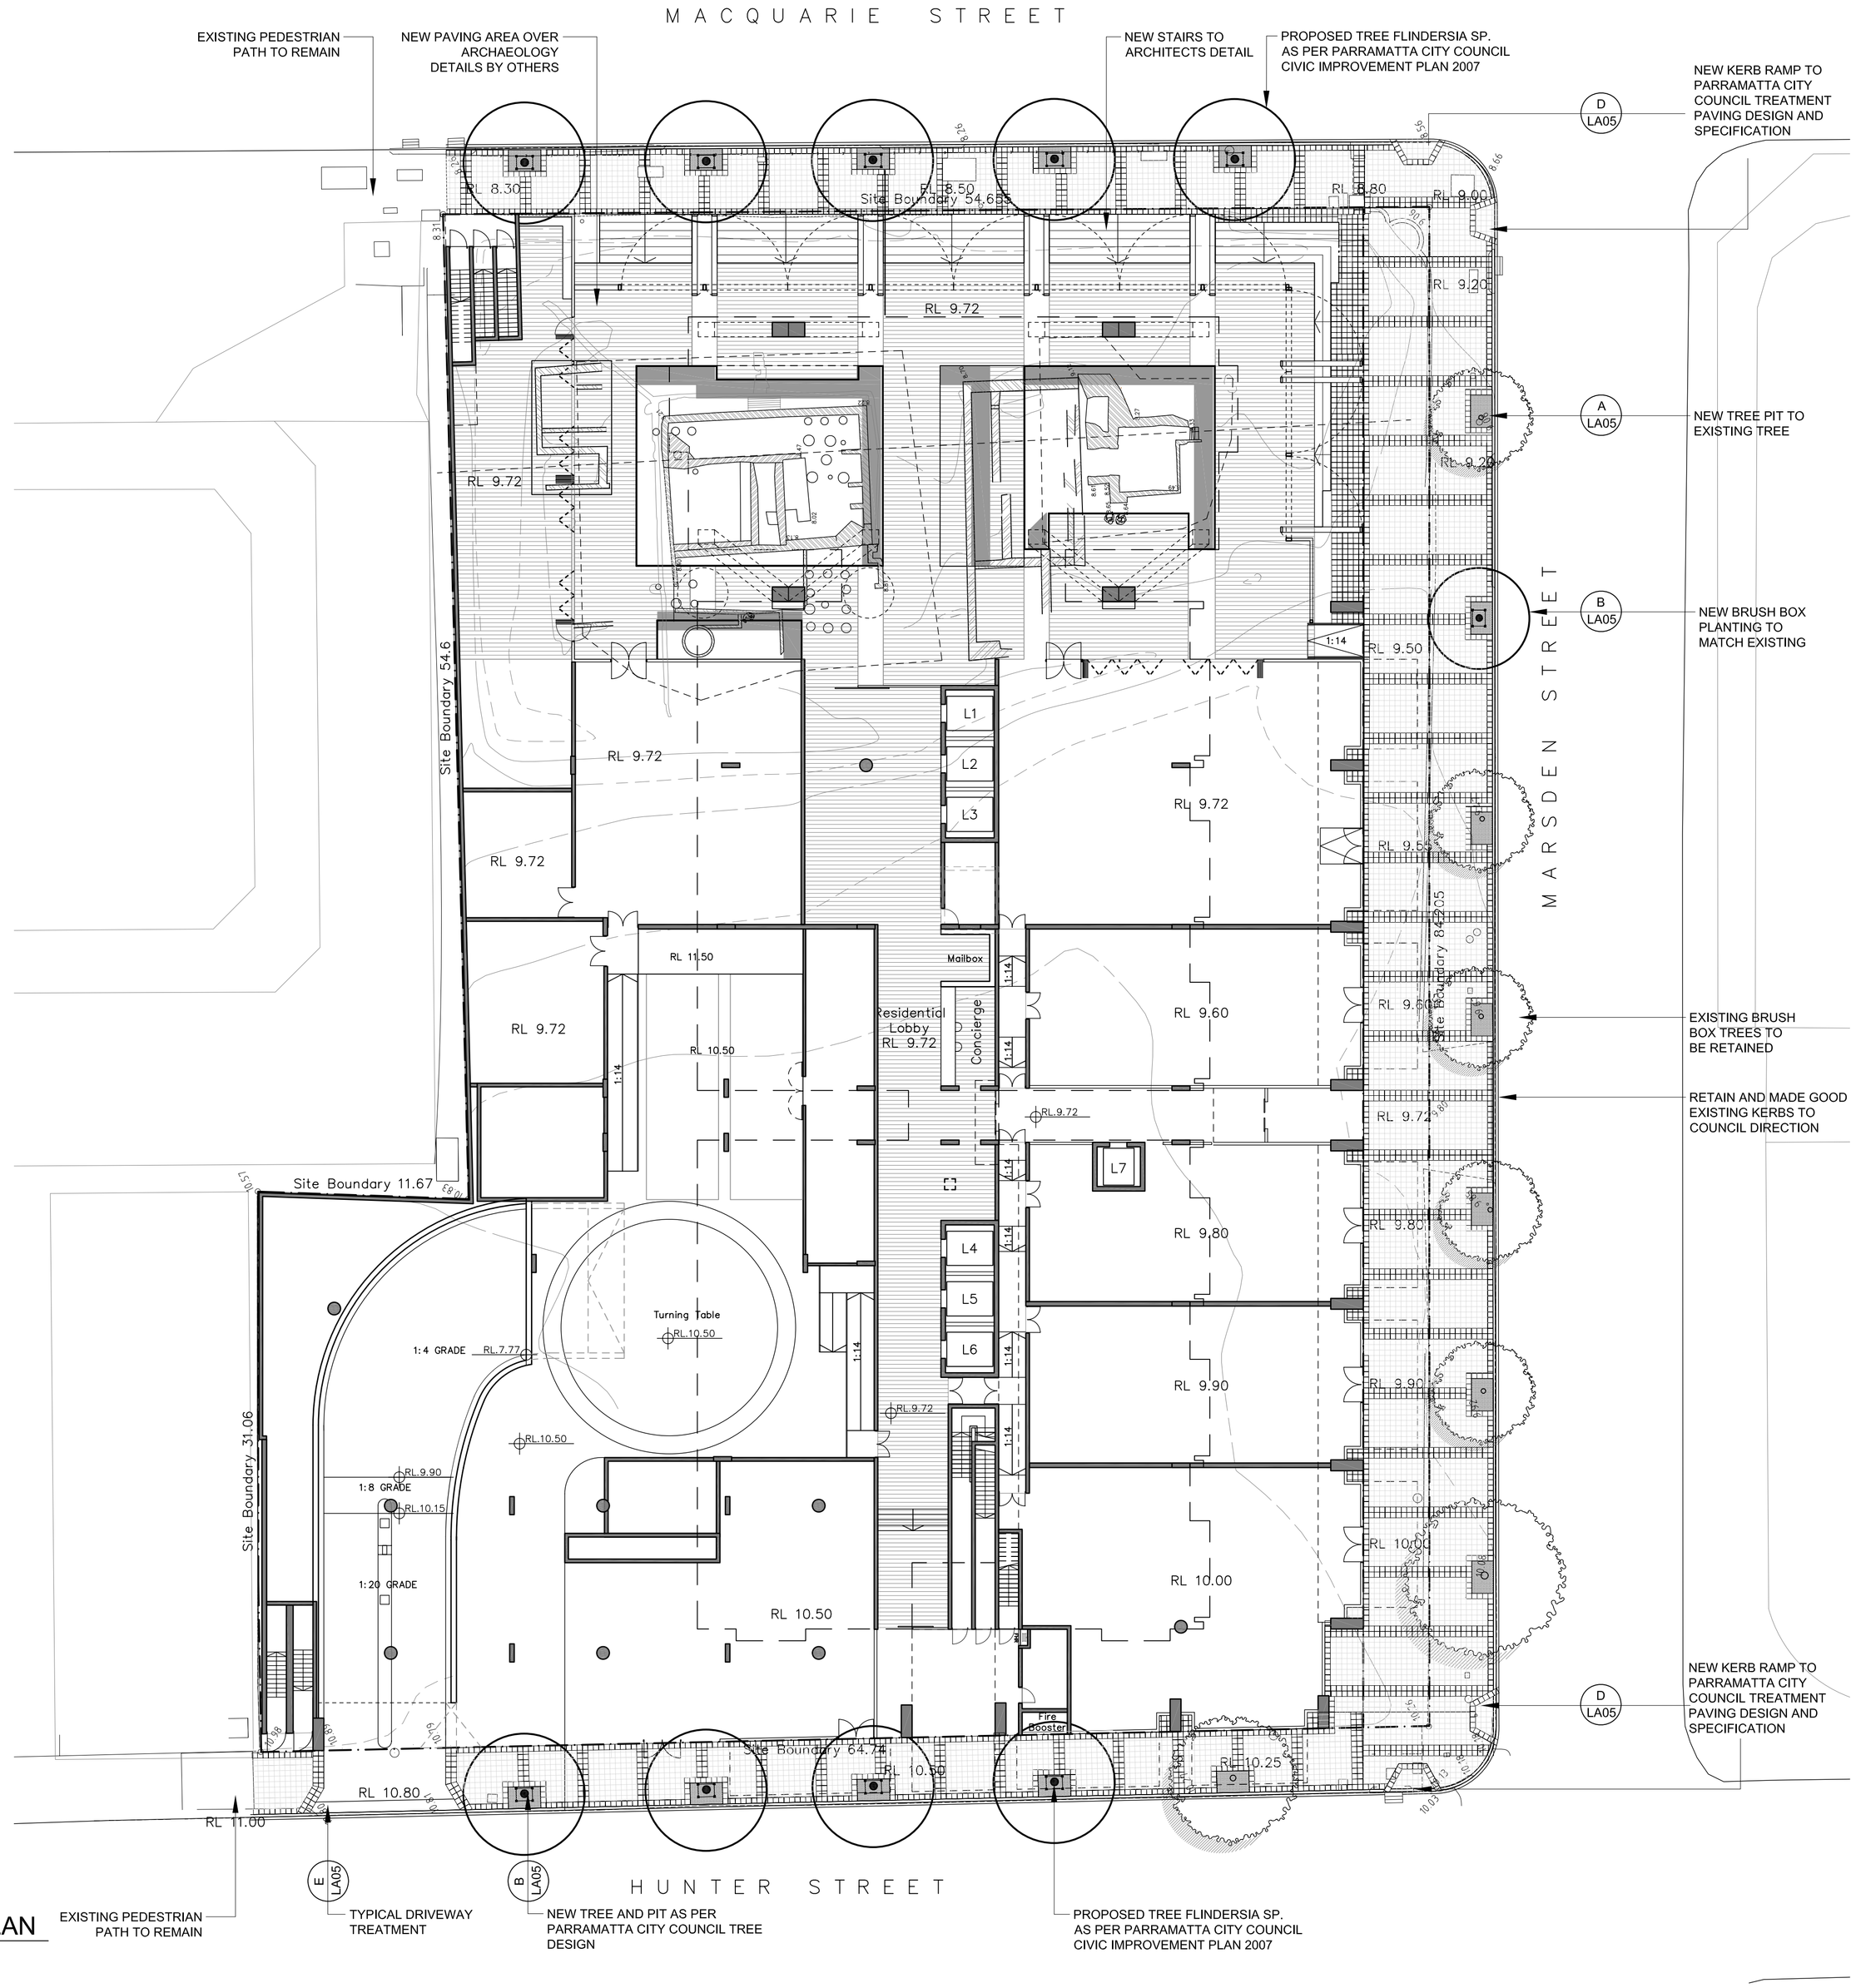

GROUND LEVEL LANDSCAPE PLAN
PLAN 1:200

LEGEND

- SITE BOUNDARY
- EXISTING TREE RETAINED
- PROPOSED TREE
- LINE OF BLD OVER
- RL 20.0 — PROPOSED SPOT LEVEL
- CBD PRIMARY TREATMENT PAVING AS PER PARRAMATTA CITY COUNCIL

NOTE:
FOR INDICATIVE PLANTING SCHEDULE, SEE DRAWING LA03

issue	description	date
P3	FOR COMMENT	02-02-2010
P2	FOR COMMENT	29-01-2010
P1	FOR COMMENT	27-01-2010

taylor brammer landscape architects
abu dhabi · australia · sydney

taylor brammer landscape architects pty ltd

sydney
218 Oxford Street, Woollahra, NSW, Australia, 2025
tel: (02) 9387 8855 **fax:** (02) 9387 8155
e: sydney@taylorbrammer.com.au

project:
MACQUARIE PLACE, PARRAMATTA

drawing title:
GROUND LEVEL LANDSCAPE PLAN

scale: 1:200 @ A1 drawn: DH
date: 29.01.2010 designed: JH
job no.: 09-080S checked: MT
drawing no.: LA 01 revision: P3

0 5 10 20M

Copyright of Taylor Brammer Landscape Architects International Pty Ltd.
Figured dimensions shall be taken in preference to scaling.
The contractor shall check all dimensions on site before commencing work.