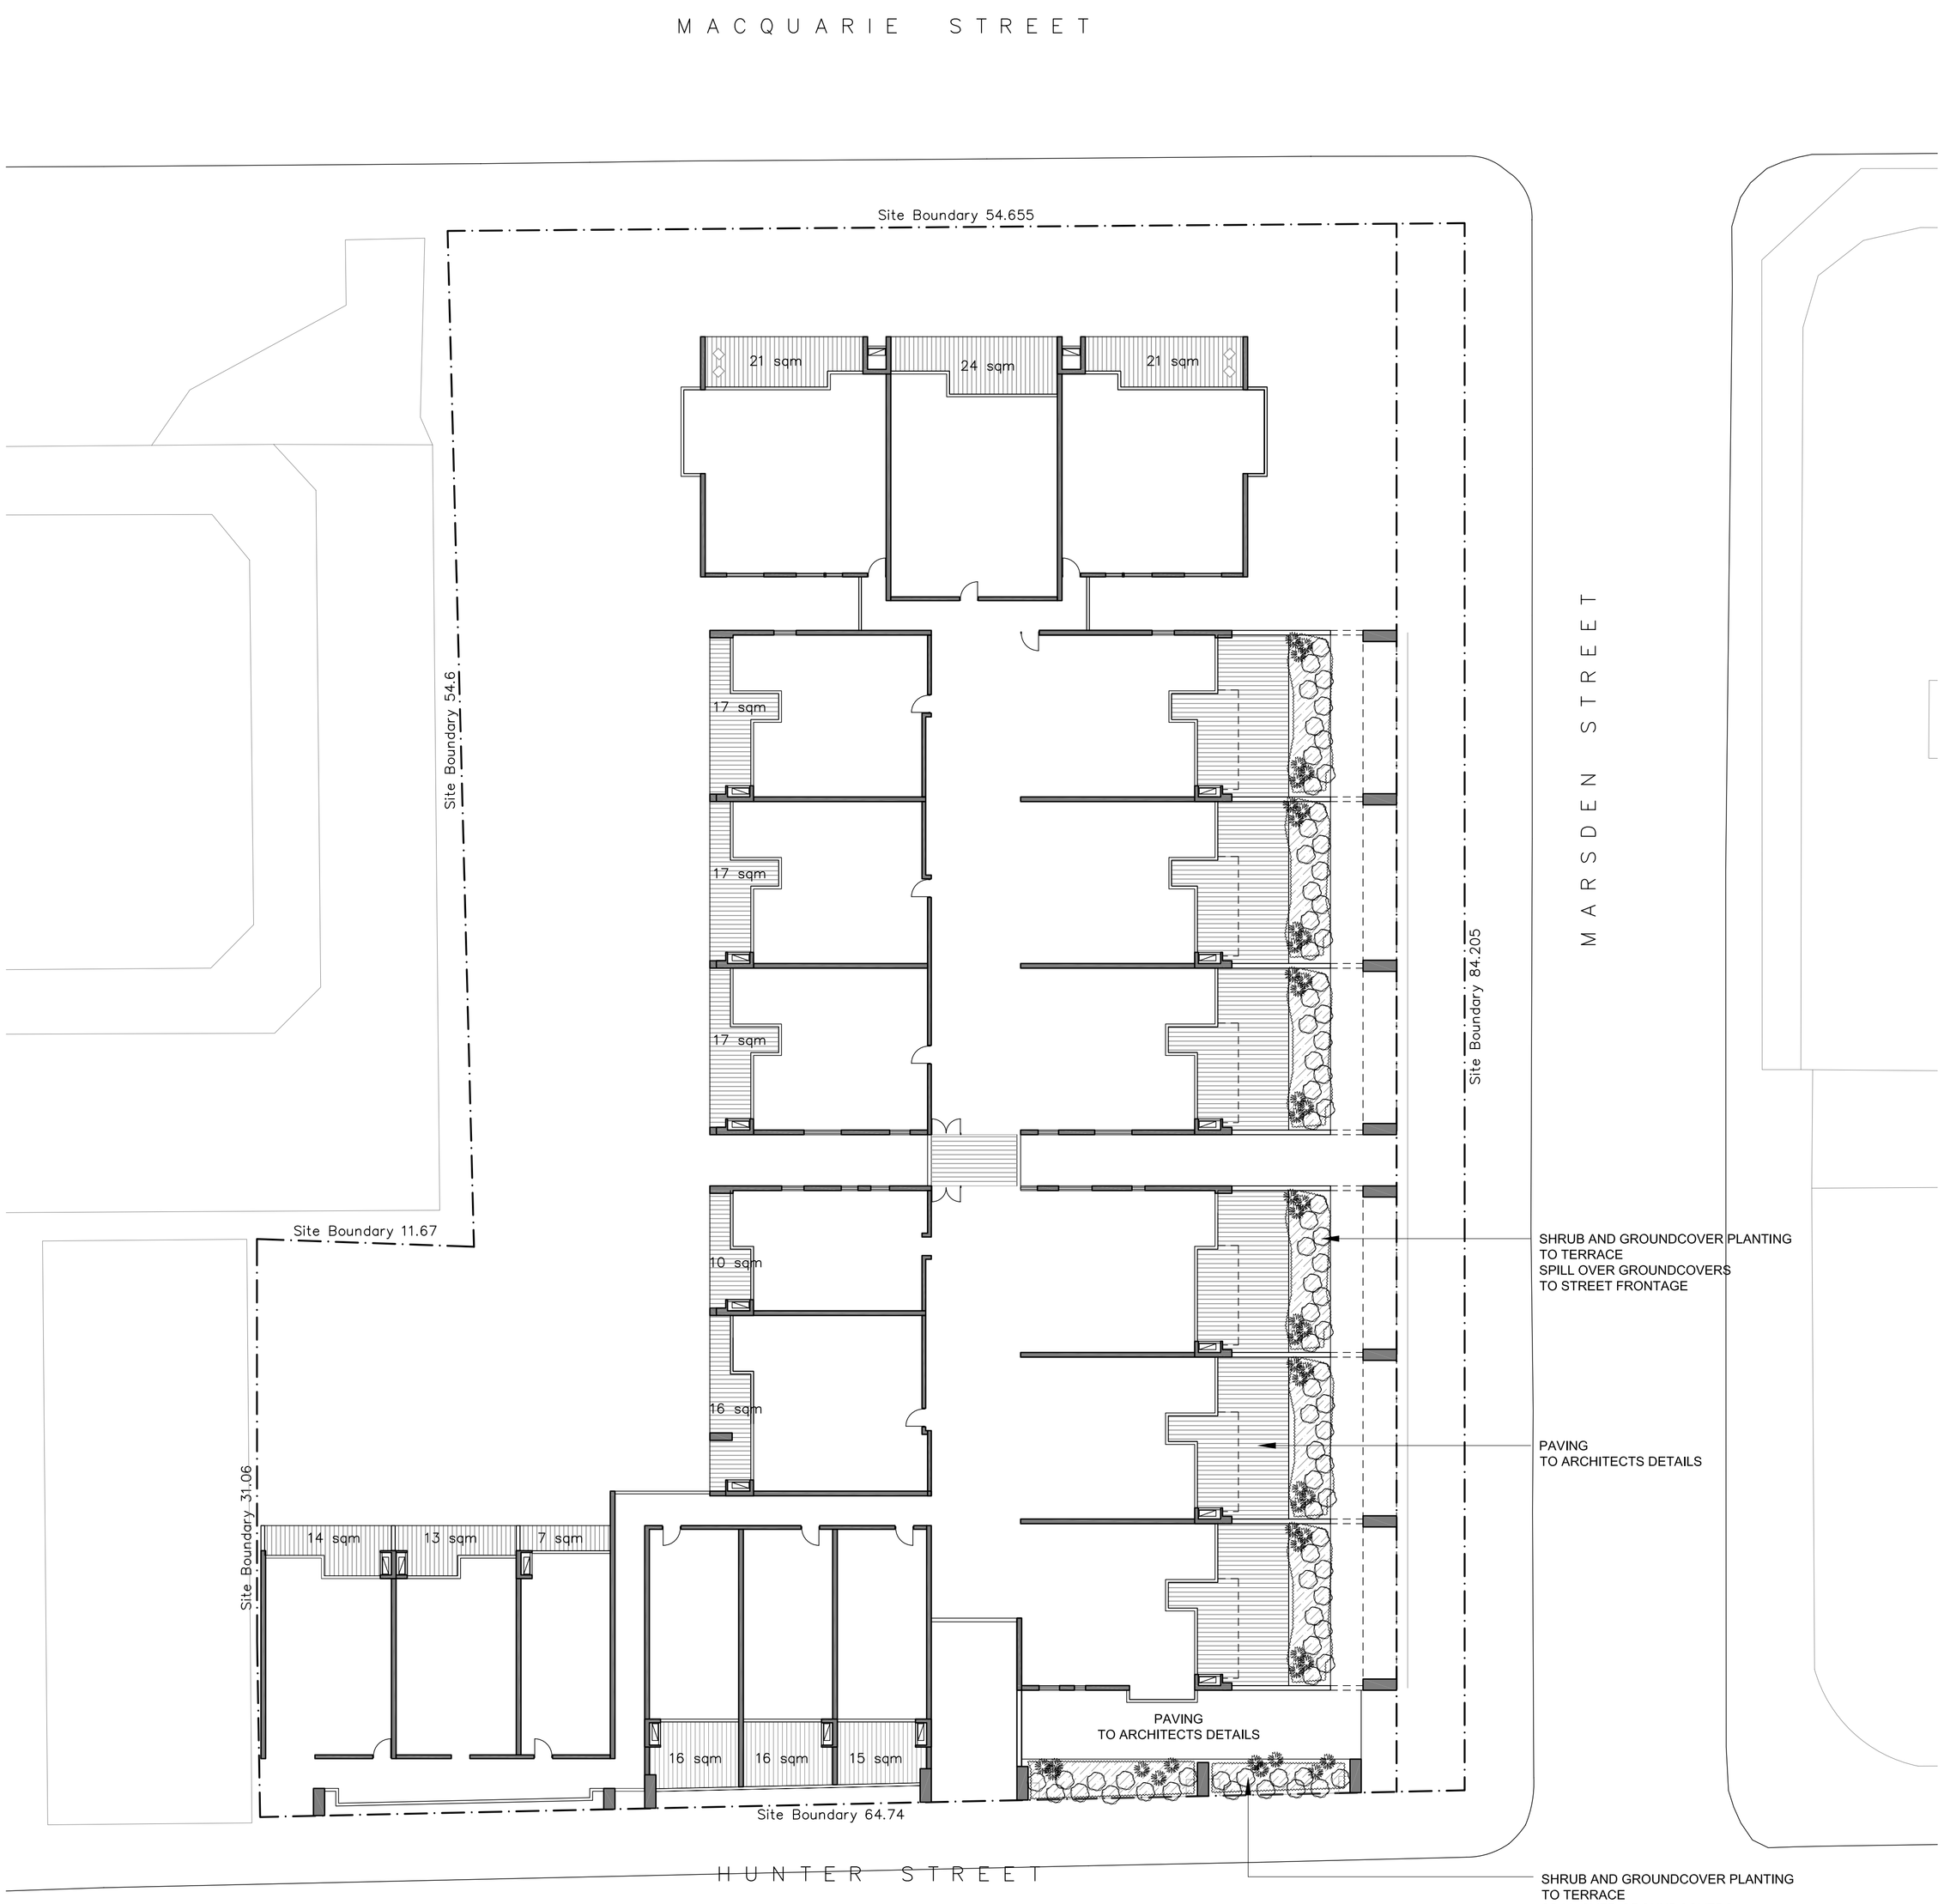

LEGEND

- SITE BOUNDARY
- EXISTING TREE RETAINED
- LINE OF BLD OVER
- EX 18.25 — EXISTING SPOT LEVEL
- RL 20.0 — PROPOSED SPOT LEVEL
- PROPOSED SHRUBS
- PROPOSED GROUNDCOVERS

INDICATIVE PLANT SCHEDULE

ID	BOTANICAL NAME	COMMON NAME	HEIGHT (m)	POT SIZE
TREES				
El-eu	*Elaeocarpus eumundii*	Quandong	5-8m	75L
El-re	*Elaeocarpus reticulatus*	Blueberry Ash	7-10m	75L
Fl-au	*Flindersia australis*	Crows nest Ash	30m	100L
Ja-mi	*Jacarandah mimosifolia*	Jacarandah	20m	75L
La-in	*Lagerstroemia indica*	Crepe Myrtle	8m	75L
Li-au	*Livistona australis*	Cabbage tree palm	15m	100L
Lo-co	*Lophostemon confertus*	Brush box	20m	100L
Ma-fl	*Malus x floribunda*	Flowering Crabapple	6m	75L
Me-de	*Melaleuca decora*	White feather honey myrtle	12m	75L
Pr-ch	*Prunus chinensis*	Ornamental Cherry	6m	75L
Pl-ru	*Plumeria rubra*	Pink franjipanni	8m	150L
SHRUBS				
Ac-ho	*Acacia howittii*	Acacia	2m	5L
Al-ca	*Alpinia caerulea*	Native ginger	2m	5L
Ba-gi	*Banksia spinulosa 'Giant candles'*	Giant candles banksia	2.5m	5L
Ba-vi	*Baekea virgata*	Tall Baekea	1.5m	5L
Ba-sp	*Banksia spinulosa 'Hairpin'*	Banksia	3m	5L
Ba-gr	*Bambusa textillis var. gracillis*	Slender weavers bamboo	6m	75L
Bu-sp	*Bursaria spinulosa*	Bursaria	2m	5L
Co-ru	*Cordyline rubra*	Red cordyline	1.5m	5L
Do-as	*Doodia aspera*	Rasp fern	0.3m	5L
Dr-dr	*Dracaene draco*	Dragons blood tree	5m	150L
Ka-th	*Kalanchoe thrysifolia 'Flapjacks'*	Flapjacks kalanchoe	1m	5L
Ku-am	*Kunzea ambigua*	Tick bush	3m	45L
Le-ca	*Leptospermum 'Cardwell'*	Leptospermum var.	3m	45L
Le-pi	*Leptospermum 'Pink Cascade'*	Horsetails	1m	5L
Me-fi	*Metrosideros 'Fiji'*	New Zealand Christmas Bush var	4m	5L
Me-th	*Metrosideros'*Thomasii'	New Zealand Christmas Bush var	4m	5L
Ma-be	*Mackaya bella*	Forest Bell Bush	1m	5L
Ph-te	*Phormium tenax 'Bronze baby'*	New Zealand flax	0.3m	5L
Pi-re	*Pittosporum revolutum*	Rough pittosporum	3m	5L
Pi-mi	*Pittosporum 'Miss muffet'*	Miss muffet pittosporum	1.2m	5L
Pi-un	*Pittosporum undulatum*	Sweet pittosporum	12m	45L
Ra-ex	*Raphis excelsa*	Lady palm	2m	45L
St-pu	*Stipa pubescens*	Stipa	1m	5L
St-re	*Strelitzia reginae 'Dwarf'*	Dwarf bird of paradise	2m	5L
Sy-ca	*Syzygium cascade*	Weeping lilly pilly	4m	45L
Vi-em	*Viburnum 'Emerald luster'*	Emerald viburnum	3m	25L
Xa-sp	*Xanthorrhoea sp.*	Grass tree	2m	45L
Zl-sm	*Zieria smithii*	Sandfly zieria	2m	45L
GROUNDCOVER				
As-au	*Asplenium australisicum*	Birds nest fern	0.2m	25L
Ca-gl	*Carpobrotus glaucescens*	Pig face	-	150mm
Cl-ar	*Clematis aristata*	Travelers joy	-	150mm
Di-br	*Dianella 'Breeze'*	Flax Lily - var	-	150mm
Di-ca	*Dianella 'Cassa blue'*	Flax Lily - var	-	150mm
Di-lr	*Dianella 'Little Rev'*	Flax Lily - var	-	150mm
Di-tr	*Dianella 'Tasred'*	Flax Lily - var	-	150mm
Di-re	*Dichondra repens*	Native kidney weed	-	150mm
Ha-vi	*Hardenbergia violacea*	Purple wanderer	-	150mm
Hi-sc	*Hibbertia scandens*	Guinea flower	-	150mm
Im-cy	*Imperata cylindrica*	Imperata	0.3m	150mm
Lo-lo	*Lomandra longifolia*	Mat Rush	-	150mm
Lo-ta	*Lomandra 'Tanika'*	Mat Rush - var	-	150mm
Mi-st	*Microlaena stipoides*	Microlaena	-	150mm
Pa-pa	*Pandorea pandorana*	Wong wong vine	-	150mm
Pe-al	*Penissetum alopecuroides 'Purple lea'*	Purple foxtail grass	0.5m	150mm
Po-cr	*Pollia crispata*	Pollia	-	150mm
Sc-ae	*Scaevola aemula 'Purple Fanfare'*	Fan Flower	-	150mm
Th-au	*Themeda australis*	Kangaroo grass	-	150mm

NOTE:
* Plant quantities on planting plan take precedence over quantities identified in this schedule.

LEVEL 5 LANDSCAPE PLAN
PLAN 1:200

issue	description	date
P2	FOR COMMENT	02-02-2010
P1	FOR COMMENT	27-01-2010

taylor brammer landscape architects pty ltd

sydney
218 Oxford Street, Woollahra, NSW, Australia, 2025
tel: (02) 9387 8855 **fax:** (02) 9387 8155
e: sydney@taylorbrammer.com.au

project:
MACQUARIE PLACE, PARRAMATTA

drawing title:
LEVEL 5 LANDSCAPE PLAN

scale: 1:200 @ A1 drawn: DH drawing no.: revision:
date: 29.01.2010 designed: JH **LA 03** P2
job no.: 09-080S checked: MT

0 5 10 20M

Copyright of Taylor Brammer Landscape Architects International Pty Ltd.
Figured dimensions shall be taken in preference to scaling.
The contractor shall check all dimensions on site before commencing work.