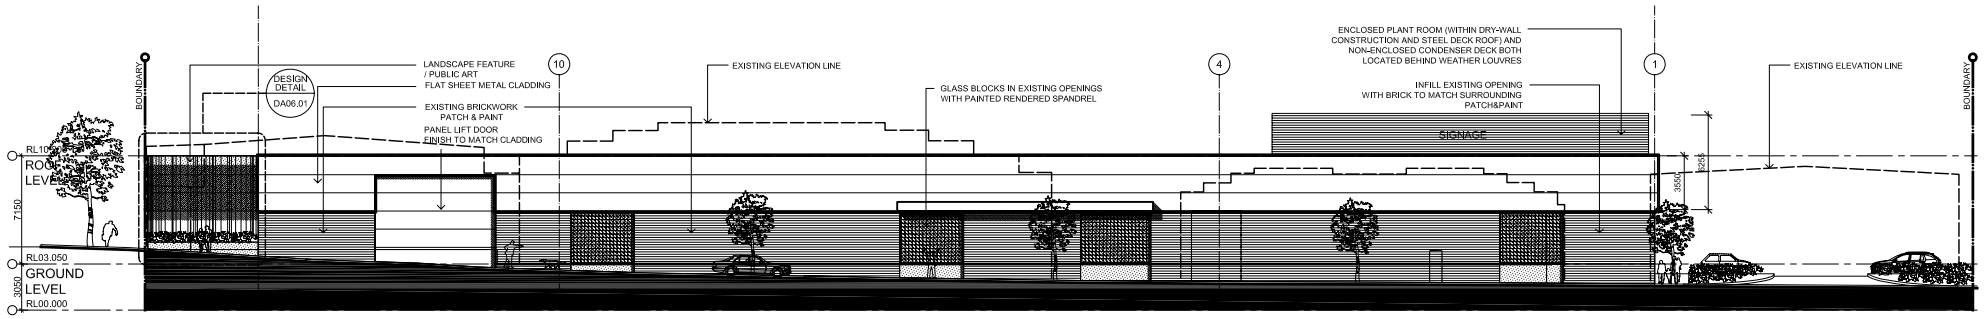

01 - North Elevation

Scale 1:250

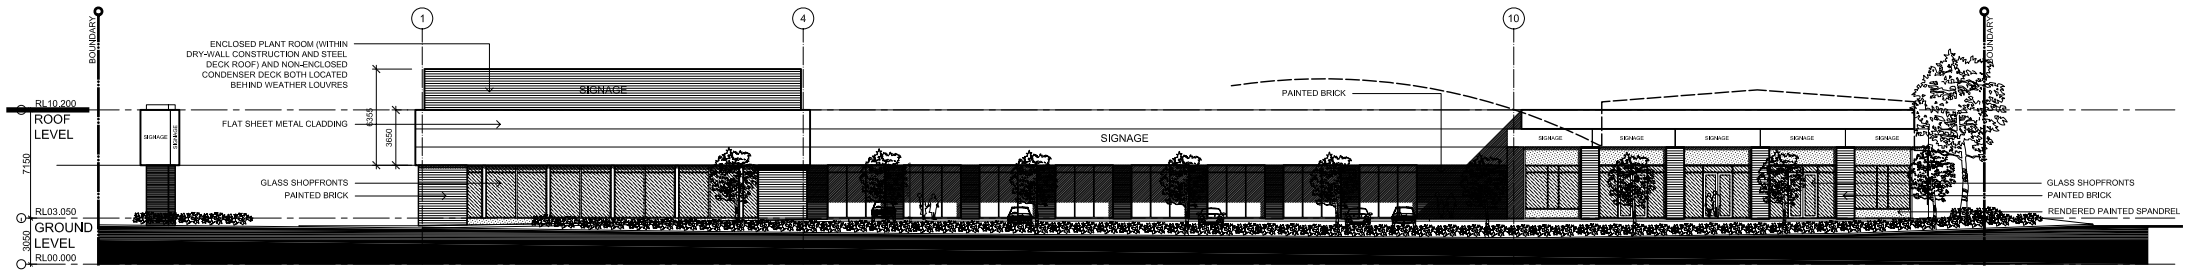

02 - South Elevation

Scale 1:250

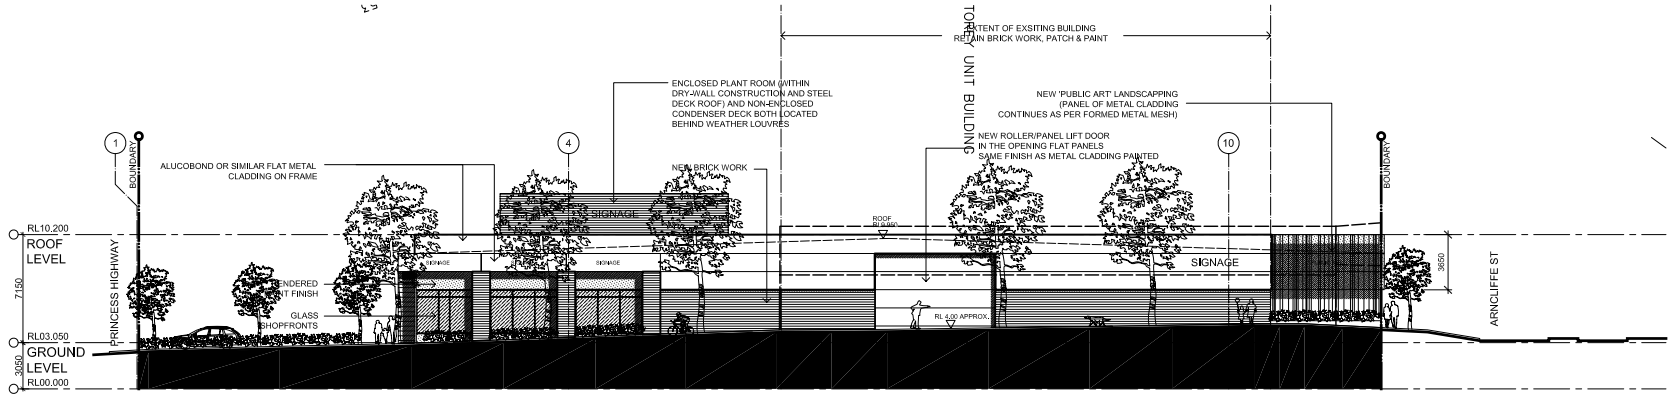

03 - East Elevation

Scale 1:250

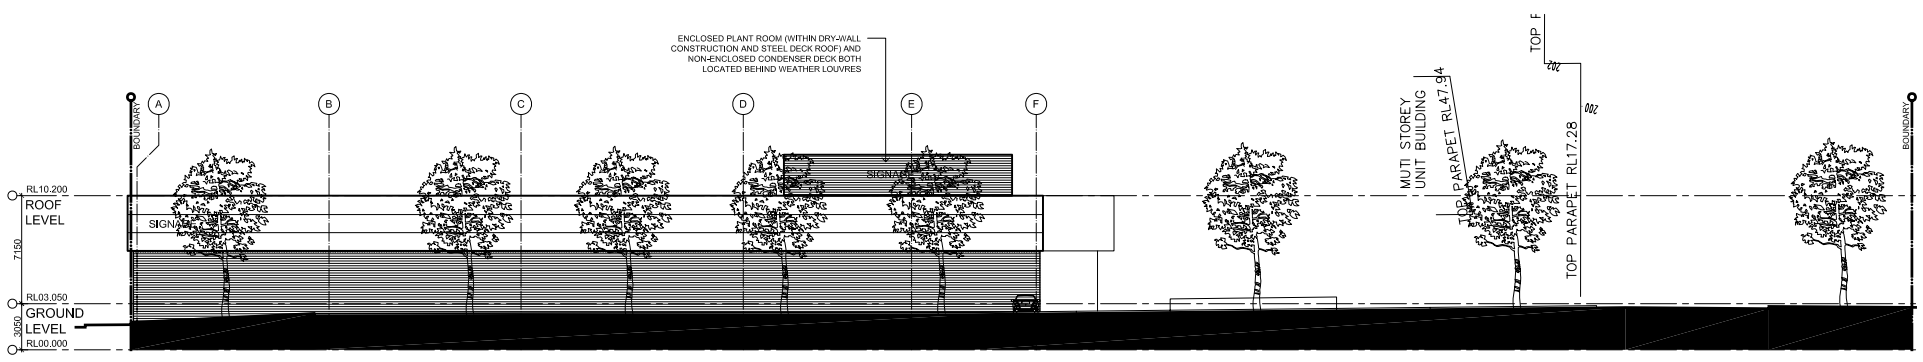

04 - West Elevation

Scale 1:250

IMPORTANT NOTES:

Do not scale from drawings
All dimensions to be checked on site before commencement of work
All discrepancies to be brought to the attention of the Architect
Larger scale drawings and written dimensions take preference
This drawing is copyright and the property of the author, and must not be retained, copied or used without the express authority of MARCHESE + PARTNERS INTERNATIONAL PTY. LTD.

ISSUE	DATE	DESCRIPTION	BY
A	27.11.09	DA SUBMISSION	PS

marchese + partners international
Level 7, 107 Mount Street,
North Sydney NSW 2060 Australia
Ph: (02) 9922 4375 **Fax:** (02) 9929 5786
E: info@marchesepartners.com.au
Web: www.marchesepartners.com.au
Sydney - Melbourne - Brisbane - San Diego
ACN 098 552 151 ABN 20 098 552 151

CLIENT
NAHAS CONSTRUCTION PTY. LTD.

PROJECT
PRINCES HIGHWAY, WOLLI CREEK

DRAWING TITLE
Elevations

SCALE	DATE	DRAWN	CHECKED
1:250 @ A1	21.05.08	FR	PS

JOB No.	DRAWING No.	ISSUE
07047	DA 03.01	A