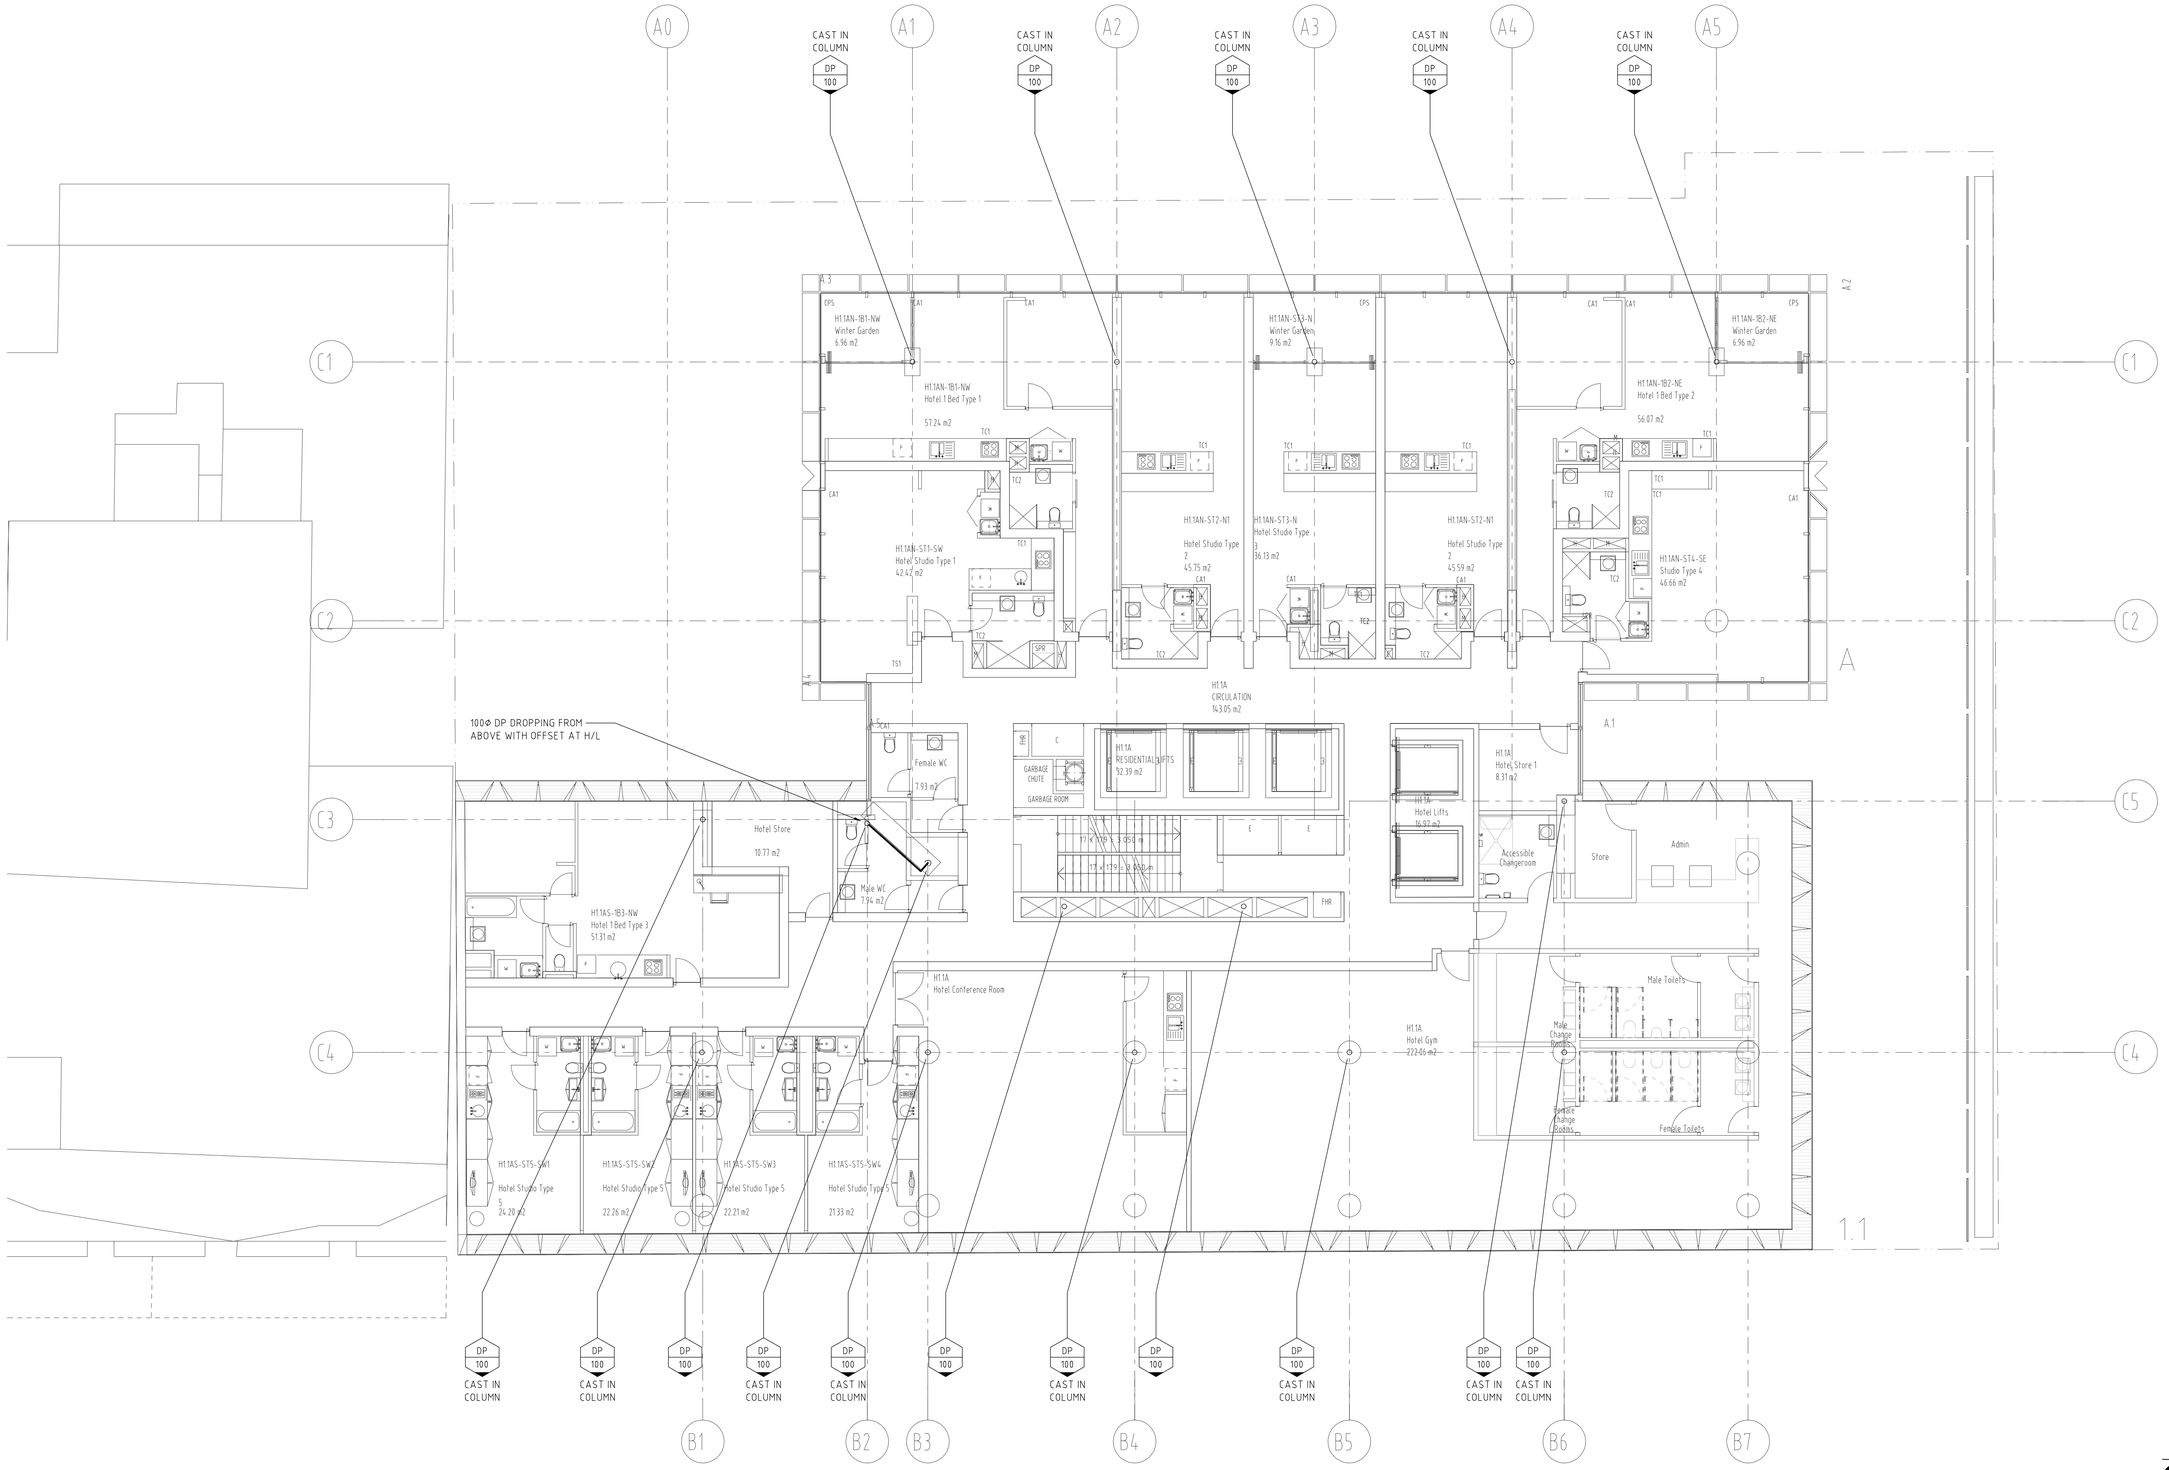

CONCEPT DESIGN

NOT TO BE USED FOR CONSTRUCTION PURPOSES

DO NOT SCALE FROM DRAWINGS, CHECK & VERIFY ALL DIMENSIONS & LEVELS BEFORE COMMENCEMENT OF ANY WORK.

THIS DRAWING IS NOT TO BE COPIED IN PART OR WHOLE WITHOUT WRITTEN PERMISSION FROM WARREN SMITH AND PARTNERS.

NORTH POINT

NOTES

ISSUE	AMENDMENT	DATE
01	CONCEPT DESIGN ISSUE	10/06/10
02	REVISED CONCEPT DESIGN ISSUE	25/03/11

CLIENT

PROJECT

Bancor - Atchison Street
St Leonards - NSW

ARCHITECT

francis-jones morehen thorp
fjmt
incorporating MGT Sydney

SYDNEY
Level 6 MCA, 140 George Street
Sydney NSW 2000 Australia
T +61 2 9251 7077
F +61 2 9251 7072
E fjmt@fjmt.com.au
W www.fjmt.com.au

NOMINATED ARCHITECT: RICHARD THORP (REG NO 3089)

Warren Smith & Partners Pty Ltd
A 1st Floor, 123 Clarence Street, Sydney 2000 NSW Australia
T 02 9299 1312 F 02 9290 1295 E wsp@warrensmith.com.au
ABN 36 300 430 126

SERVING THE CONSTRUCTION INDUSTRY
SINCE 1981

Consulting Engineers
Hydraulic Services I Civil Engineering I Fire Protection I
Sydney Water Accredited • Water Servicing Co-ordinator
• Design and Project Management

LicQAC/R61/0771

TITLE
HOTEL LEVEL A
STORMWATER SERVICES PLAN

SCALE	DRAWN	DESIGNED	CHECKED	APPROVED
1:100 @ A1 1:200 @ A3	DN	DN		

DATE	DRAWING No.	ISSUE
March 2010	H-107	02

JOB No. 3532

Plot Date: Monday, 28 March 2011 11:19:33 AM

SHEET SIZE: A1

Xref: 3532-HW-A-Hotel Level A-4-Public Domain Plan-A-Hotel Level B
Plot Date: 28/03/2011@11:19:33 Login Name: dongatchyan
Cad File: T:\3532\Archfiles\3532-H-107.dwg