This drawing is copyright and is the property of TAYLOR THOMSON WHITTING (NSW) Pty Ltd and must not be used without authorisation.

www.dialbeforeyoudig.com.au
DIAL 1100 BEFORE YOU DIG

CONTRACTOR IS TO LOCATE ALL EXISTING SERVICES PRIOR TO THE COMMENCEMENT OF WORK

FOR NOTES AND LEGENDS REFER TO DRAWING No C10.1

LEVELS SHOWN THUS - F10.00* - ARE TO BE CONFIRMED PRIOR TO THE COMMENCEMENT OF WORKS

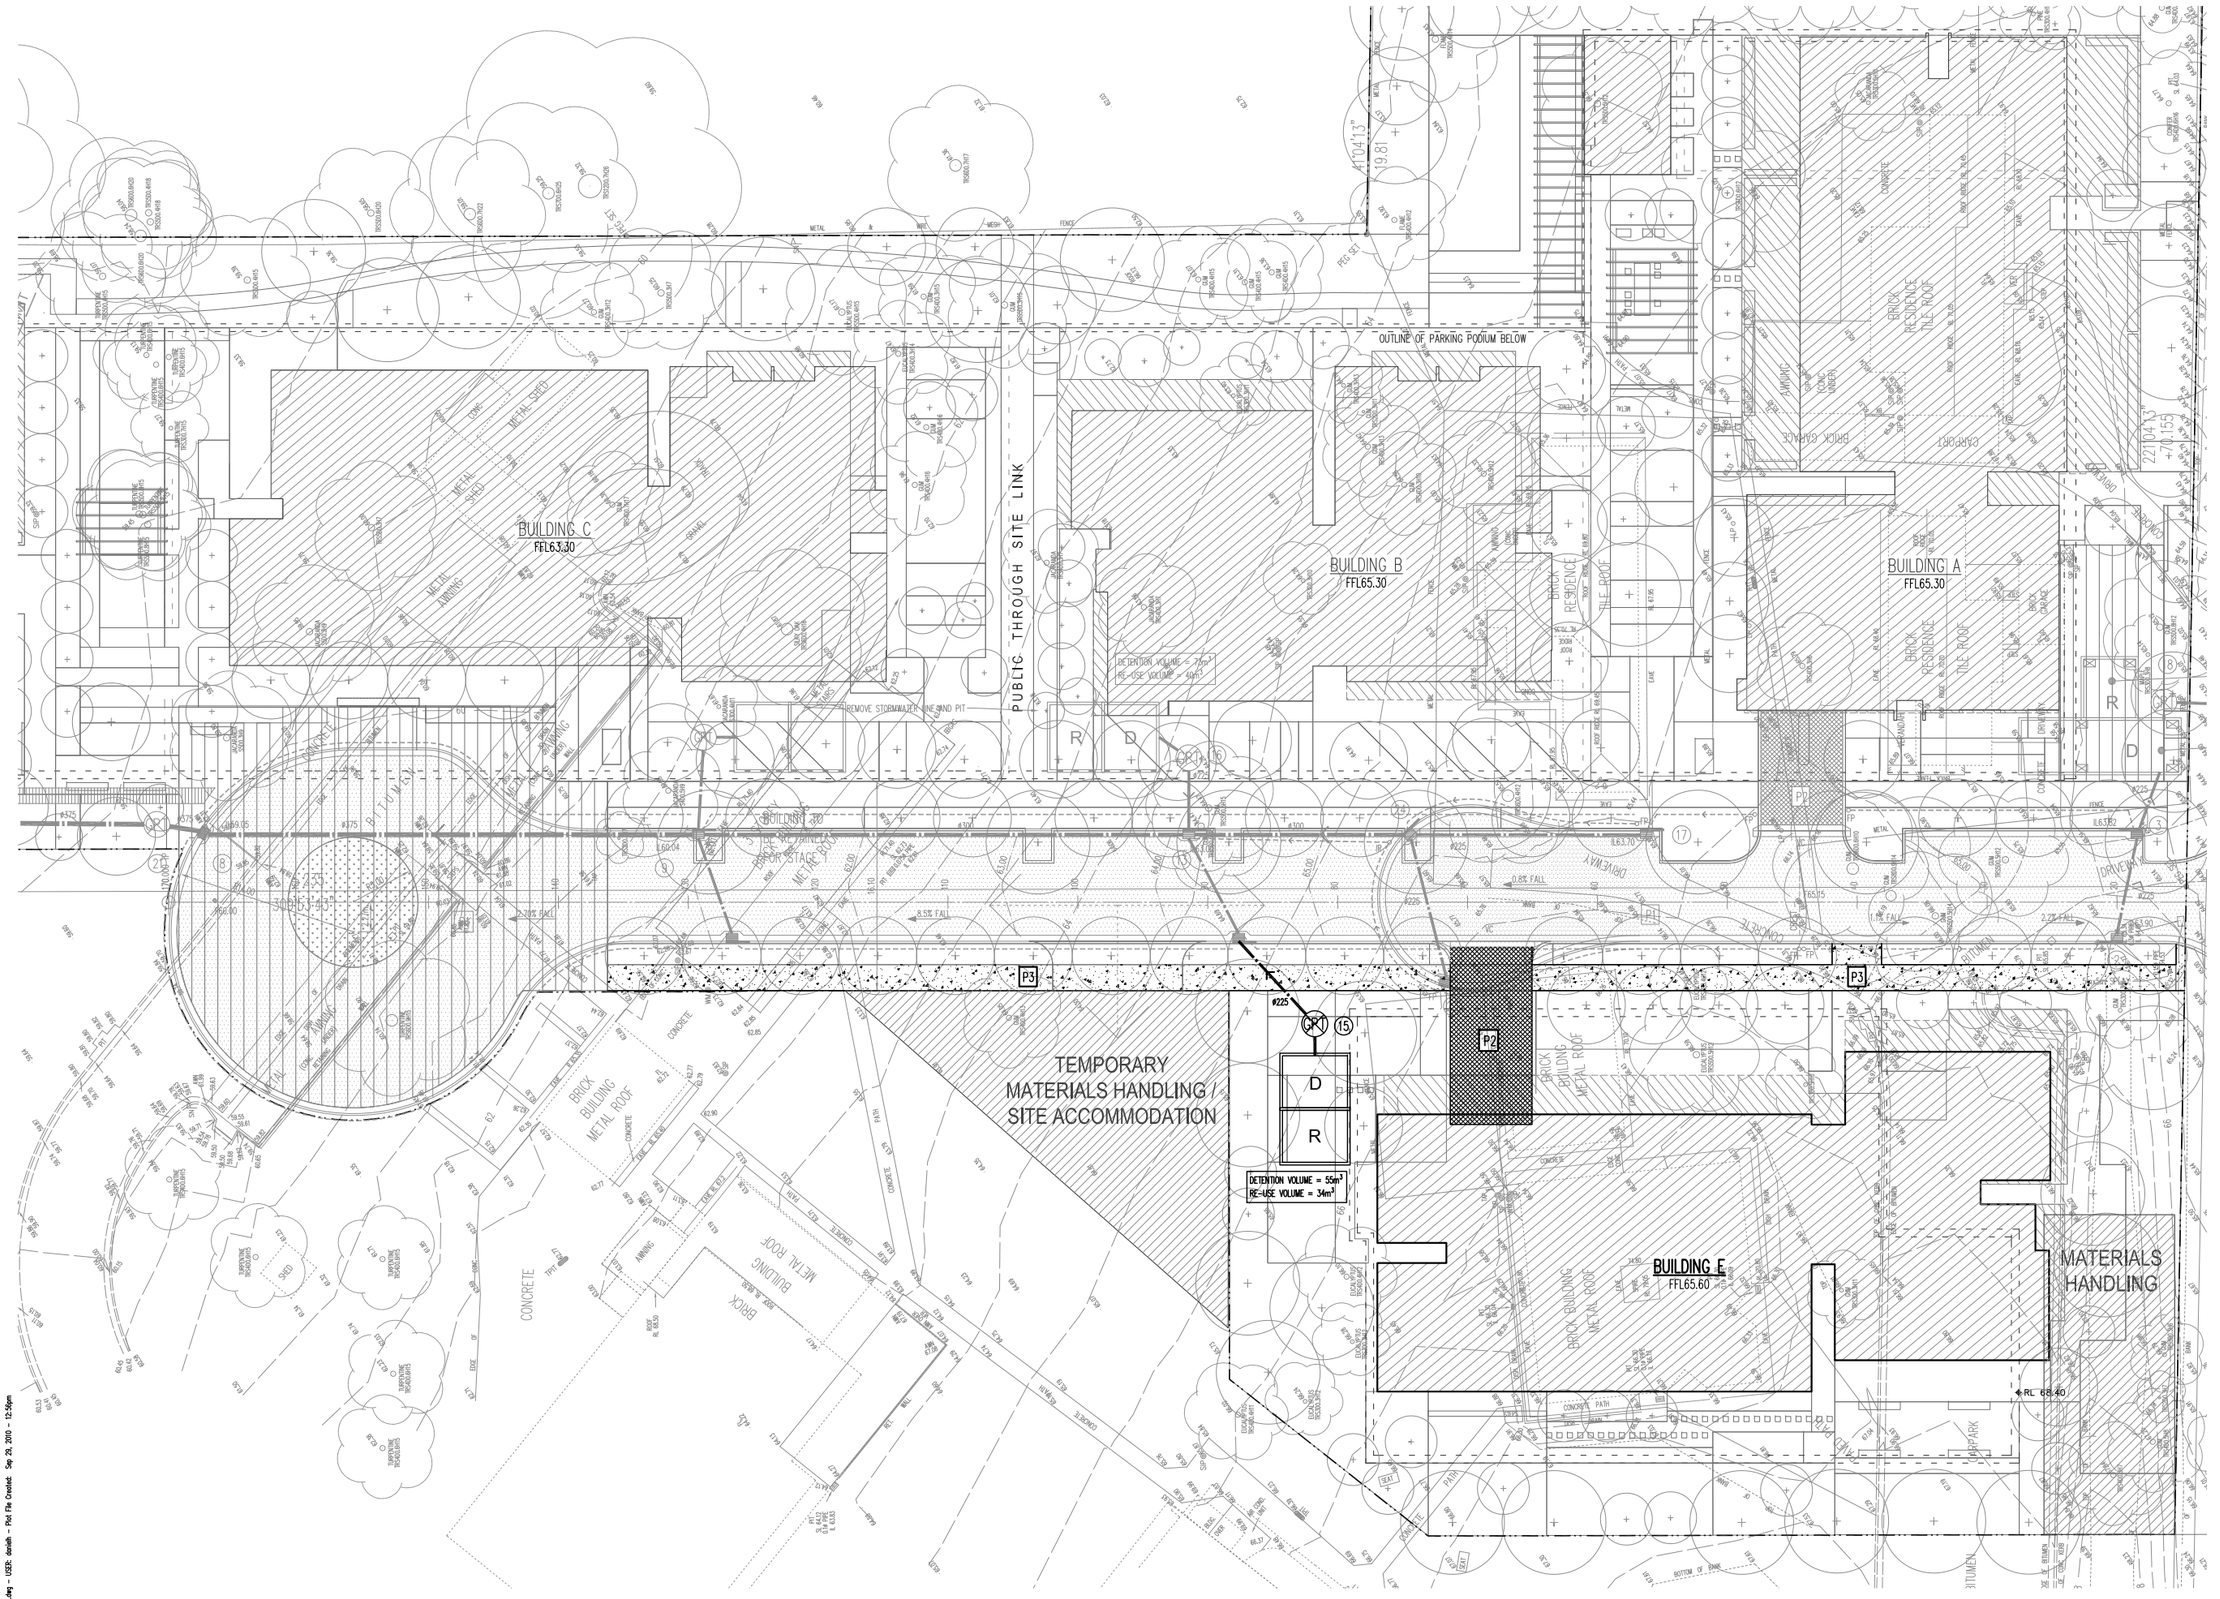

PLAN
SCALE 1: 200

SCALE 1:200 0 2 4 6 8 10 m
AT ORIGINAL SIZE

Rev	Description	Eng	Draft	Date
P7	ISSUE FOR EA SUBMISSION	SB	DH	29.09.10
P6	ISSUE FOR EA SUBMISSION	SB	DH	15.09.10
P5	ISSUE FOR COORDINATION	SB	DH	13.09.10
P4	ISSUE FOR EA SUBMISSION	SB	DH	06.05.10
P3	ISSUE FOR COMMENTS	SB	DH	05.03.10
P2	ISSUE FOR COMMENTS	SB	DH	26.02.10
P1	ISSUE FOR COMMENTS	SB	DH	23.02.10

Project
RESIDENTIAL DEVELOPMENT
128 HERRING ROAD,
MACQUARIE PARK

Sheet Subject
BUILDING E CONSTRUCTION - SITEWORKS PLAN

Architect
TURNER + ASSOCIATES
Level 1, 410 Crown Street.
Surry Hills NSW 2010

Client
LIPMAN
the obvious choice in property

TaylorThomsonWhitting
Consulting Engineers
48 Chandos Street St.Leonards NSW 2065
T: +61 2 9439 7288 F: +61 2 9439 3146 tlwsyd@ttw.com.au
Taylor Thomson Whitting (NSW) Pty Ltd ACN 113 578 377

Scale : B1 | Drawn | Authorised
1:200 | DH | —

Job No | Drawing No | Revision
091679 | C502 | P7

Plot File Created: Sep 29, 2010 - 12:56pm

FileName: C502.dwg - USER: donnh - Plot File Created: Sep 29, 2010 - 12:56pm

B1 0 1 2 3 4 5 6 7 8 9 10