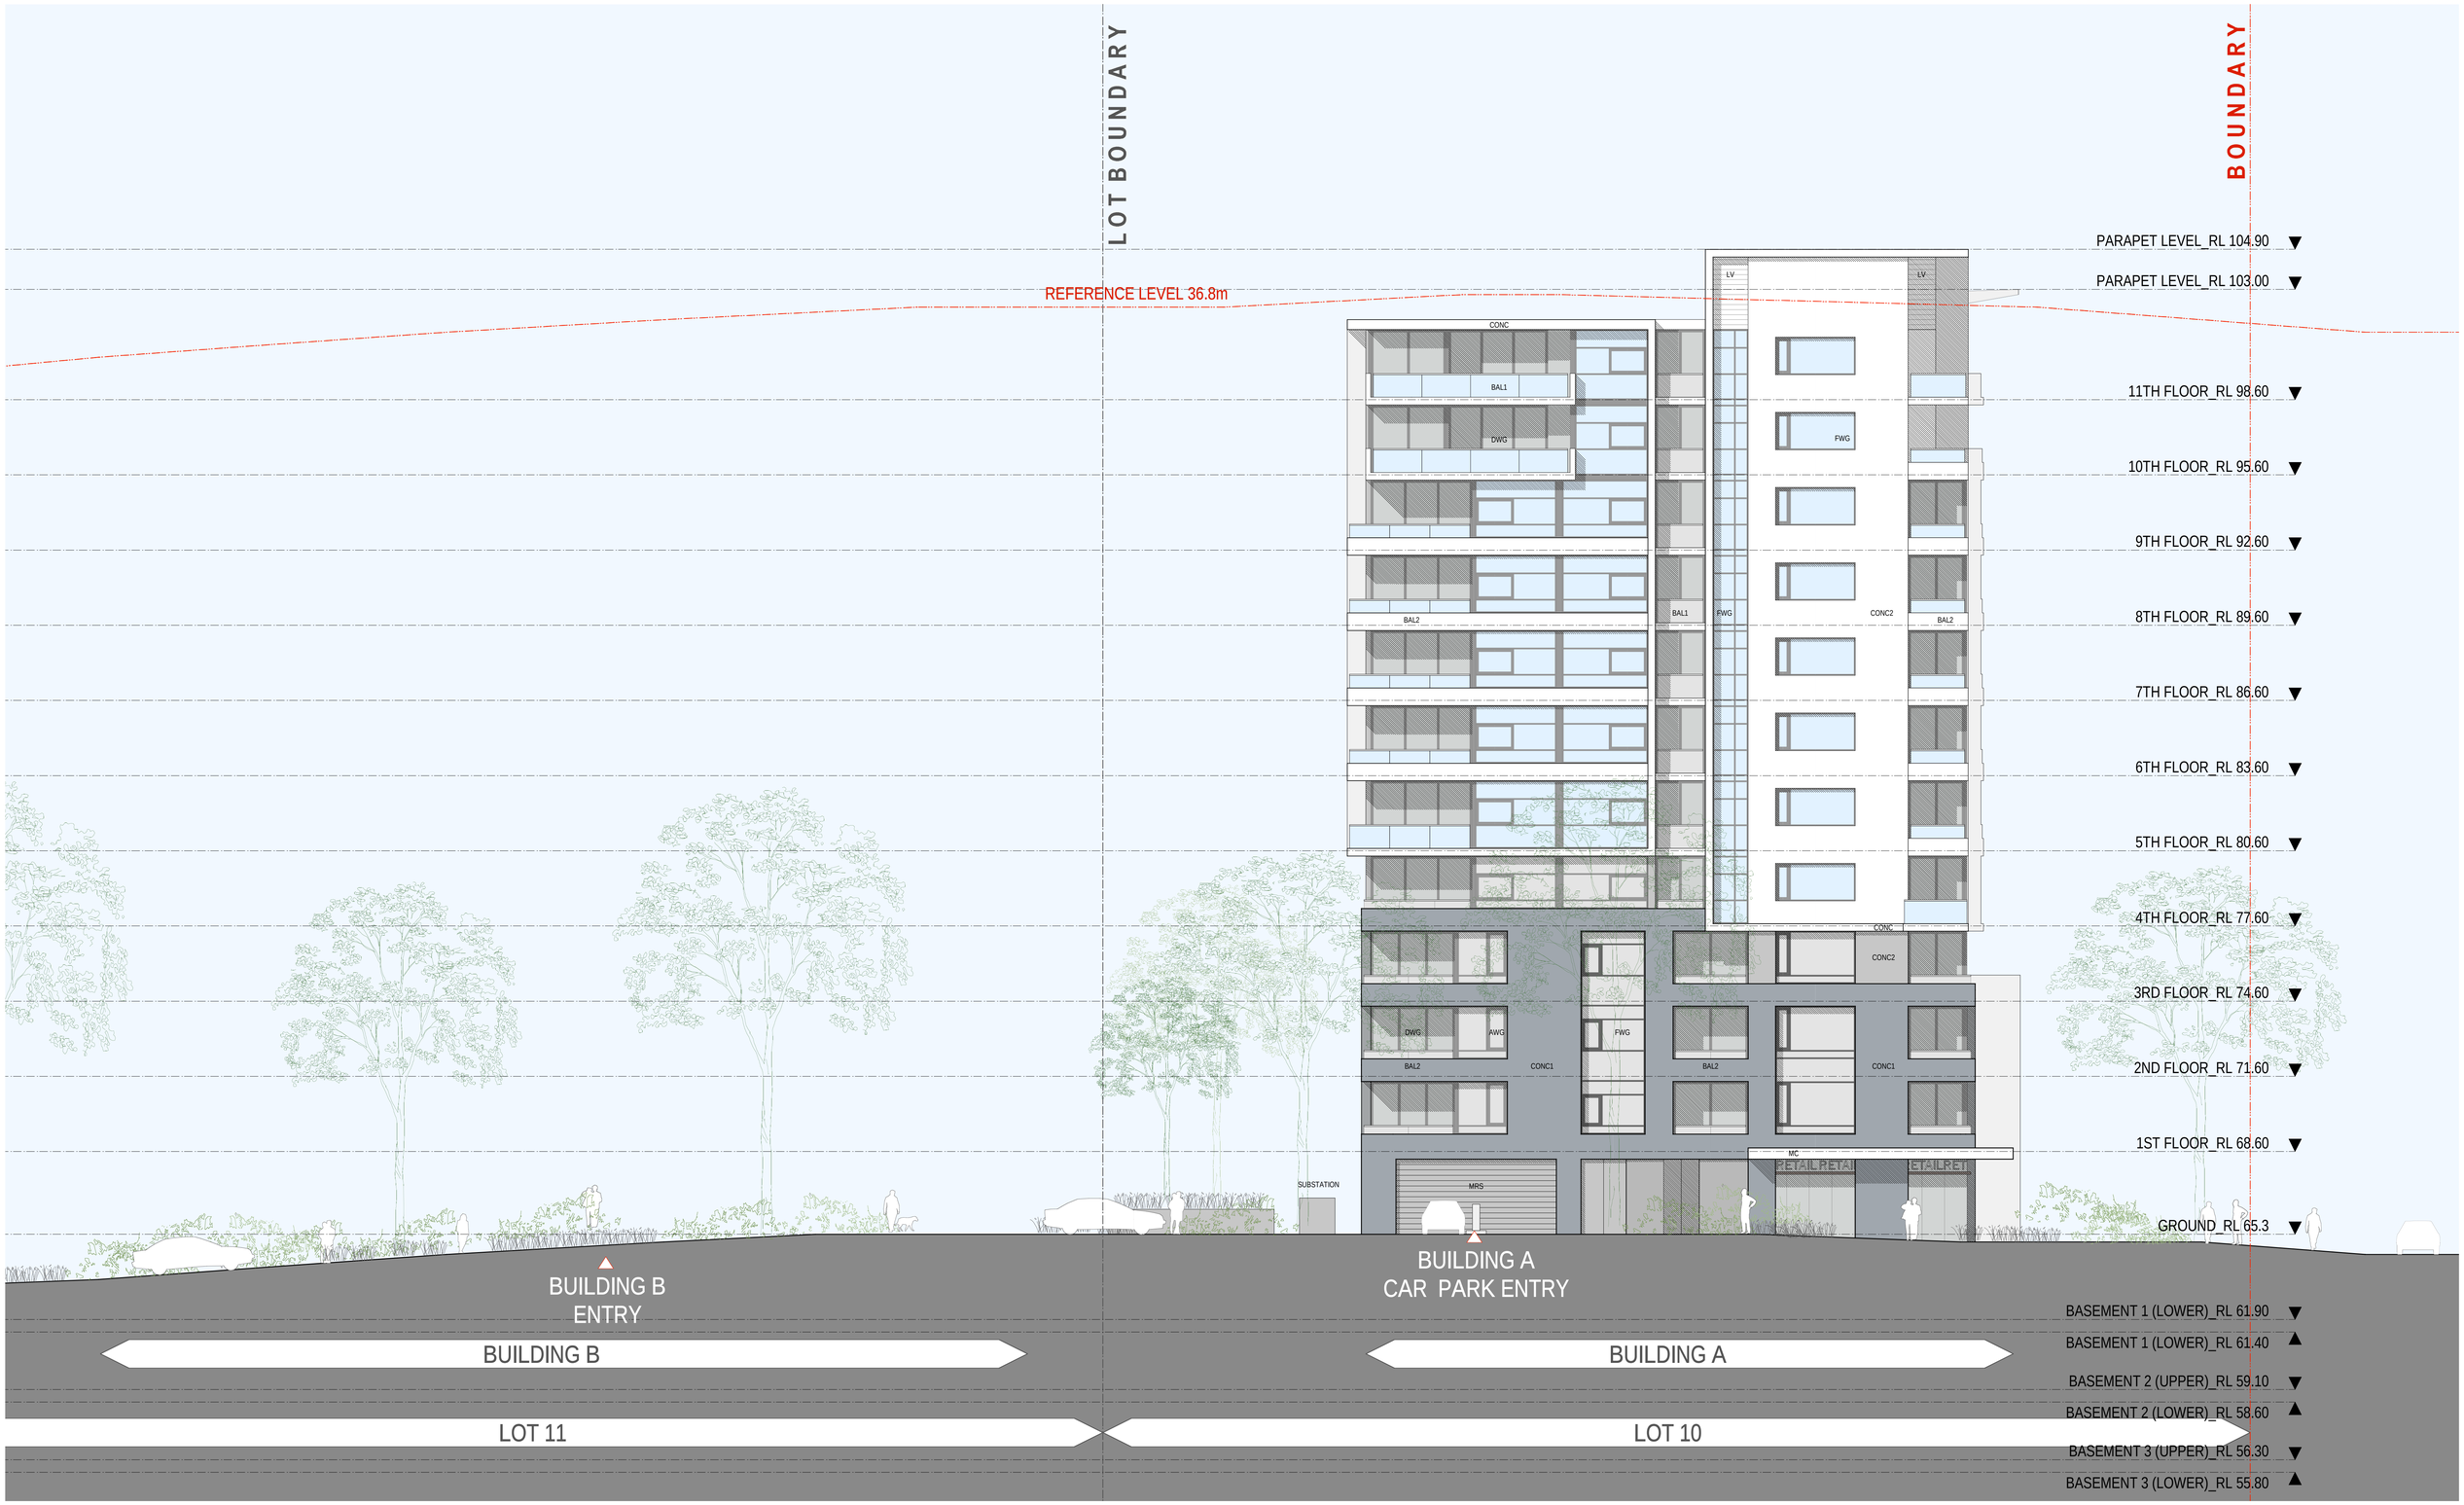


KEY PLAN

## EXTERNAL MATERIALS AND FINISHES SCHEDULE:

| | | | | | | | |
|---|---|---|---|---|---|---|---|
| CONC1 | PRECAST CONCRETE - WITH INTERGRAL COLOUR OR COLOUR STAIN | FWG | CLEAR GLAZED FIXED WINDOW - GREY POWDER COATED ALUMINIUM FRAMES | ACP | ALUMINIUM COVER PLATES TO SLAB EDGE - GREY | BAL1 | BALUSTRADE 1 - ALUMINIUM FRAMED BALUSTRADE WITH CLEAR GLASS INFILL |
| CONC2 | PRECAST CONCRETE - PAINTED | AWG | CLEAR GLAZED AWNING WINDOW - BLACK POWDER COATED ALUMINIUM FRAMES | CONC | CONCRETE SLAB EDGES - PAINTED WHITE | BAL2 | BALUSTRADE 2 - HALF HEIGHT PRECAST CONCRETE, PAINTED, WITH GLASS BALUSTRADE ON TOP |
| DWG | CLEAR GLAZED SLIDING DOOR - GREY POWDER COATED ALUMINIUM FRAMES | CBG | COLOUR BACKED GLASS FIXED WINDOW - GREY POWDER COATED ALUMINIUM FRAMES | PLS | SLIDING LOUVRE SHUTTERS - BRONZE COLOUR POWDER COATED | MRS | METAL ROLLER SHUTTER TO CAR PARK ENTRY - DARK GREY POWDER COATED |

| | | | | | |
|---|---|---|---|---|---|
| TF | TIMBER FENCE | | | | |
| LV | LOUVRES TO PLANT AREAS - DARK GREY POWDER COATED ALUMINIUM | | | | |

0m 1m 5m 10m

Nominated Architect: Nicholas Turner 6085
ABN 86 084 084 911

DLCS Quality Endorsed Company: ISO 9001:2008
Licence Number 4188

NOTES
THIS DRAWING IS COPYRIGHT © AND SHALL REMAIN THE PROPERTY OF TURNER + ASSOCIATES ARCHITECTS. NO REPRODUCTION WITHOUT PERMISSION. UNLESS NOTED OTHERWISE THIS DRAWING IS NOT FOR CONSTRUCTION. DO NOT SCALE FROM DRAWINGS. FIGURED DIMENSIONS SHALL TAKE PRECEDENCE.

CLIENT
LIPMAN PROPERTIES PTY LTD
LEVEL 6, 66 BERRY STRET, NORTH SYDNEY
T 02 9955 7000 F 02 9955 3166

LIPMAN
*the obvious choice in property*

| Rev. | Date | Approved by | Revision Notes |
|---|---|---|---|
| H | 4/5/10 | kjd | General update |
| G | 30/4/10 | kjd | General update |
| F | 28/4/10 | kjd | External finishes and materials updated |

PROJECT TITLE
RESIDENTIAL DEVELOPMENT
128 HERRING ROAD, MACQUARIE PARK

DRAWING TITLE
Building A, South Elevation
PROJECT APPLICATION, BUILDING A, LOT 1

SCALE 1:100 @B1, 40% @ A3 | JOB No. 09047 | DRAWN AM
STATUS FOR INFORMATION | DWG No. A 244 | REV H

TURNER + ASSOCIATES
L1 410 Crown Street Surry Hills NSW 2010 Australia
t +61 2 8668 0000 f +61 2 8668 0088