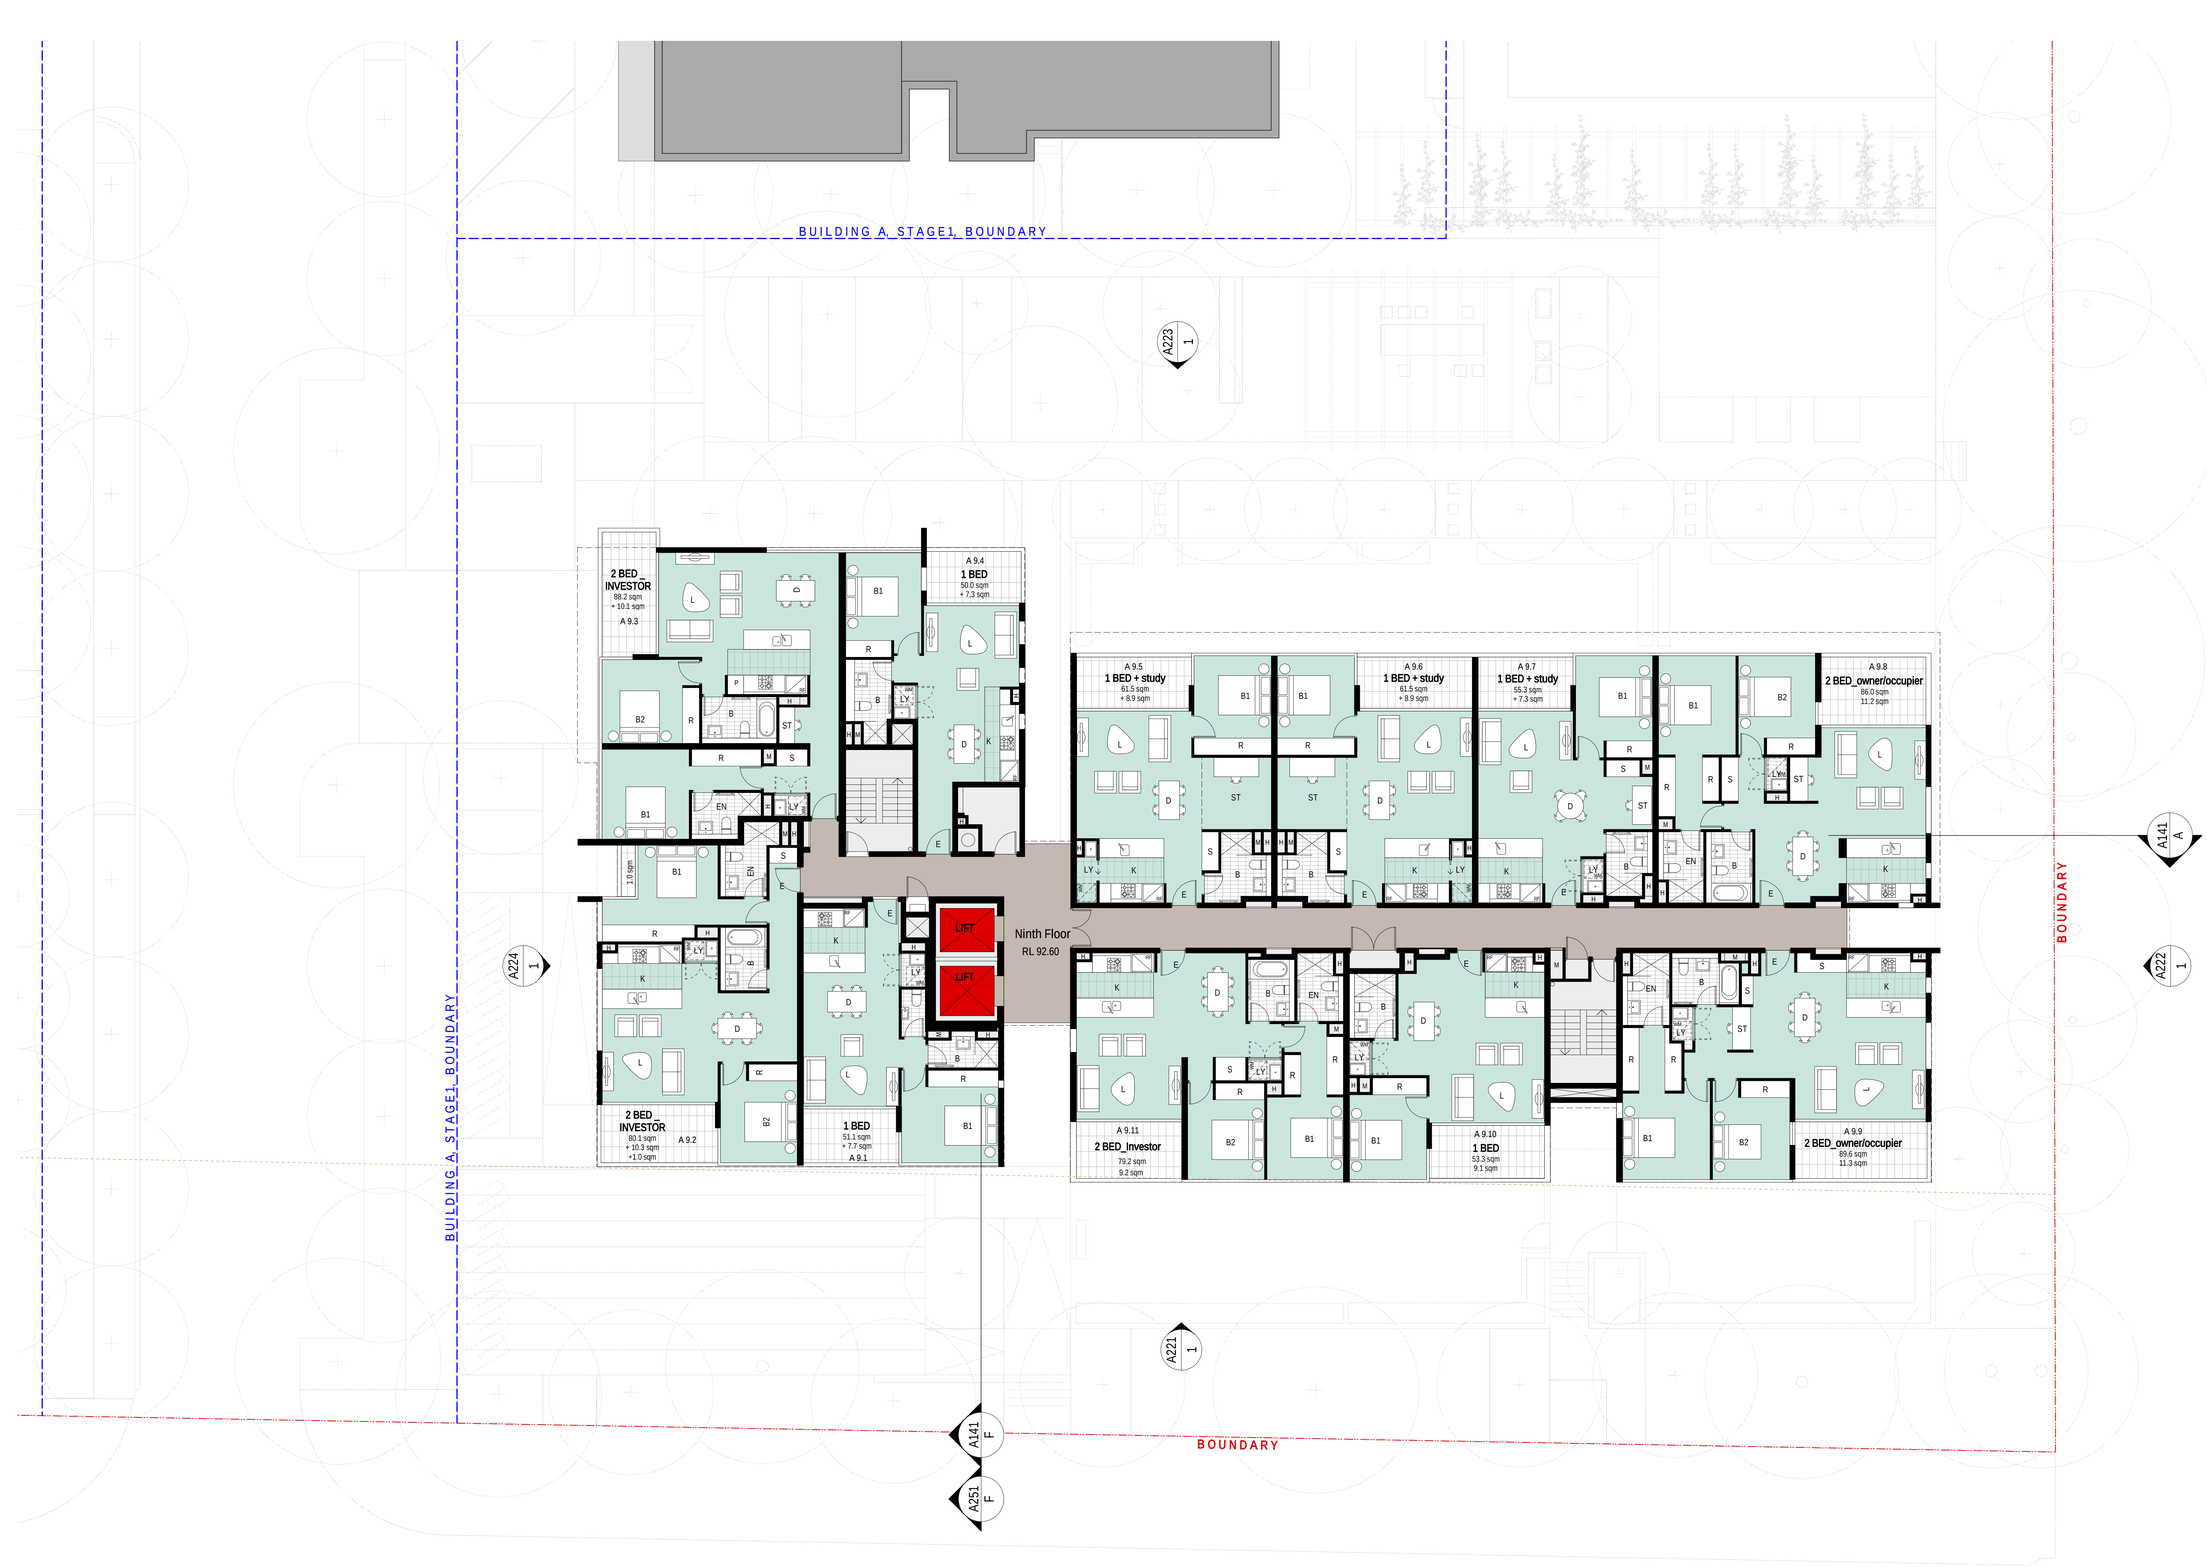

1m 5m 10m

Nominated Architect: Nicholas Turner 8695
ABN 99 084 084 911

DLCS Quality Endorsed Company ISO 9001:2008
Licence Number 4188

NOTES

THIS DRAWING IS COPYRIGHT © AND SHALL REMAIN THE PROPERTY OF TURNER + ASSOCIATES ARCHITECTS. NO REPRODUCTION WITHOUT PERMISSION. UNLESS NOTED OTHERWISE THIS DRAWING IS NOT FOR CONSTRUCTION. DO NOT SCALE FROM DRAWINGS. FIGURED DIMENSIONS SHALL TAKE PRECEDENCE.

CLIENT
LIPMAN PROPERTIES PTY LTD
LEVEL 6, 66 BERRY STRET, NORTH SYDNEY
T 02 9955 7000 F 02 9955 3166

LIPMAN
the obvious choice in property

Rev.	Date	Approved by	Revision Notes
G	7/9/10	kjd	General update
F	27/8/10	kjd	General update
E	4/5/10	kjd	General update

PROJECT TITLE
RESIDENTIAL DEVELOPMENT
128 HERRING ROAD, MACQUARIE PARK

DRAWING TITLE
Building A, Ninth Floor Plan
PROJECT APPLICATION, BUILDING A, LOT 1

SCALE 1:100 @B1, 40% @A3
JOB No. 09047
DRAWN AM
STATUS FOR INFORMATION
DWG No. A 223
REV G

NORTH

TURNER + ASSOCIATES
L1 410 Crown Street Surry Hills NSW 2010 Australia
t +61 2 8668 0000 f +61 2 8668 0088