


01 PLAN - ADMINISTRATION AMENITIES

SCALE 1:200

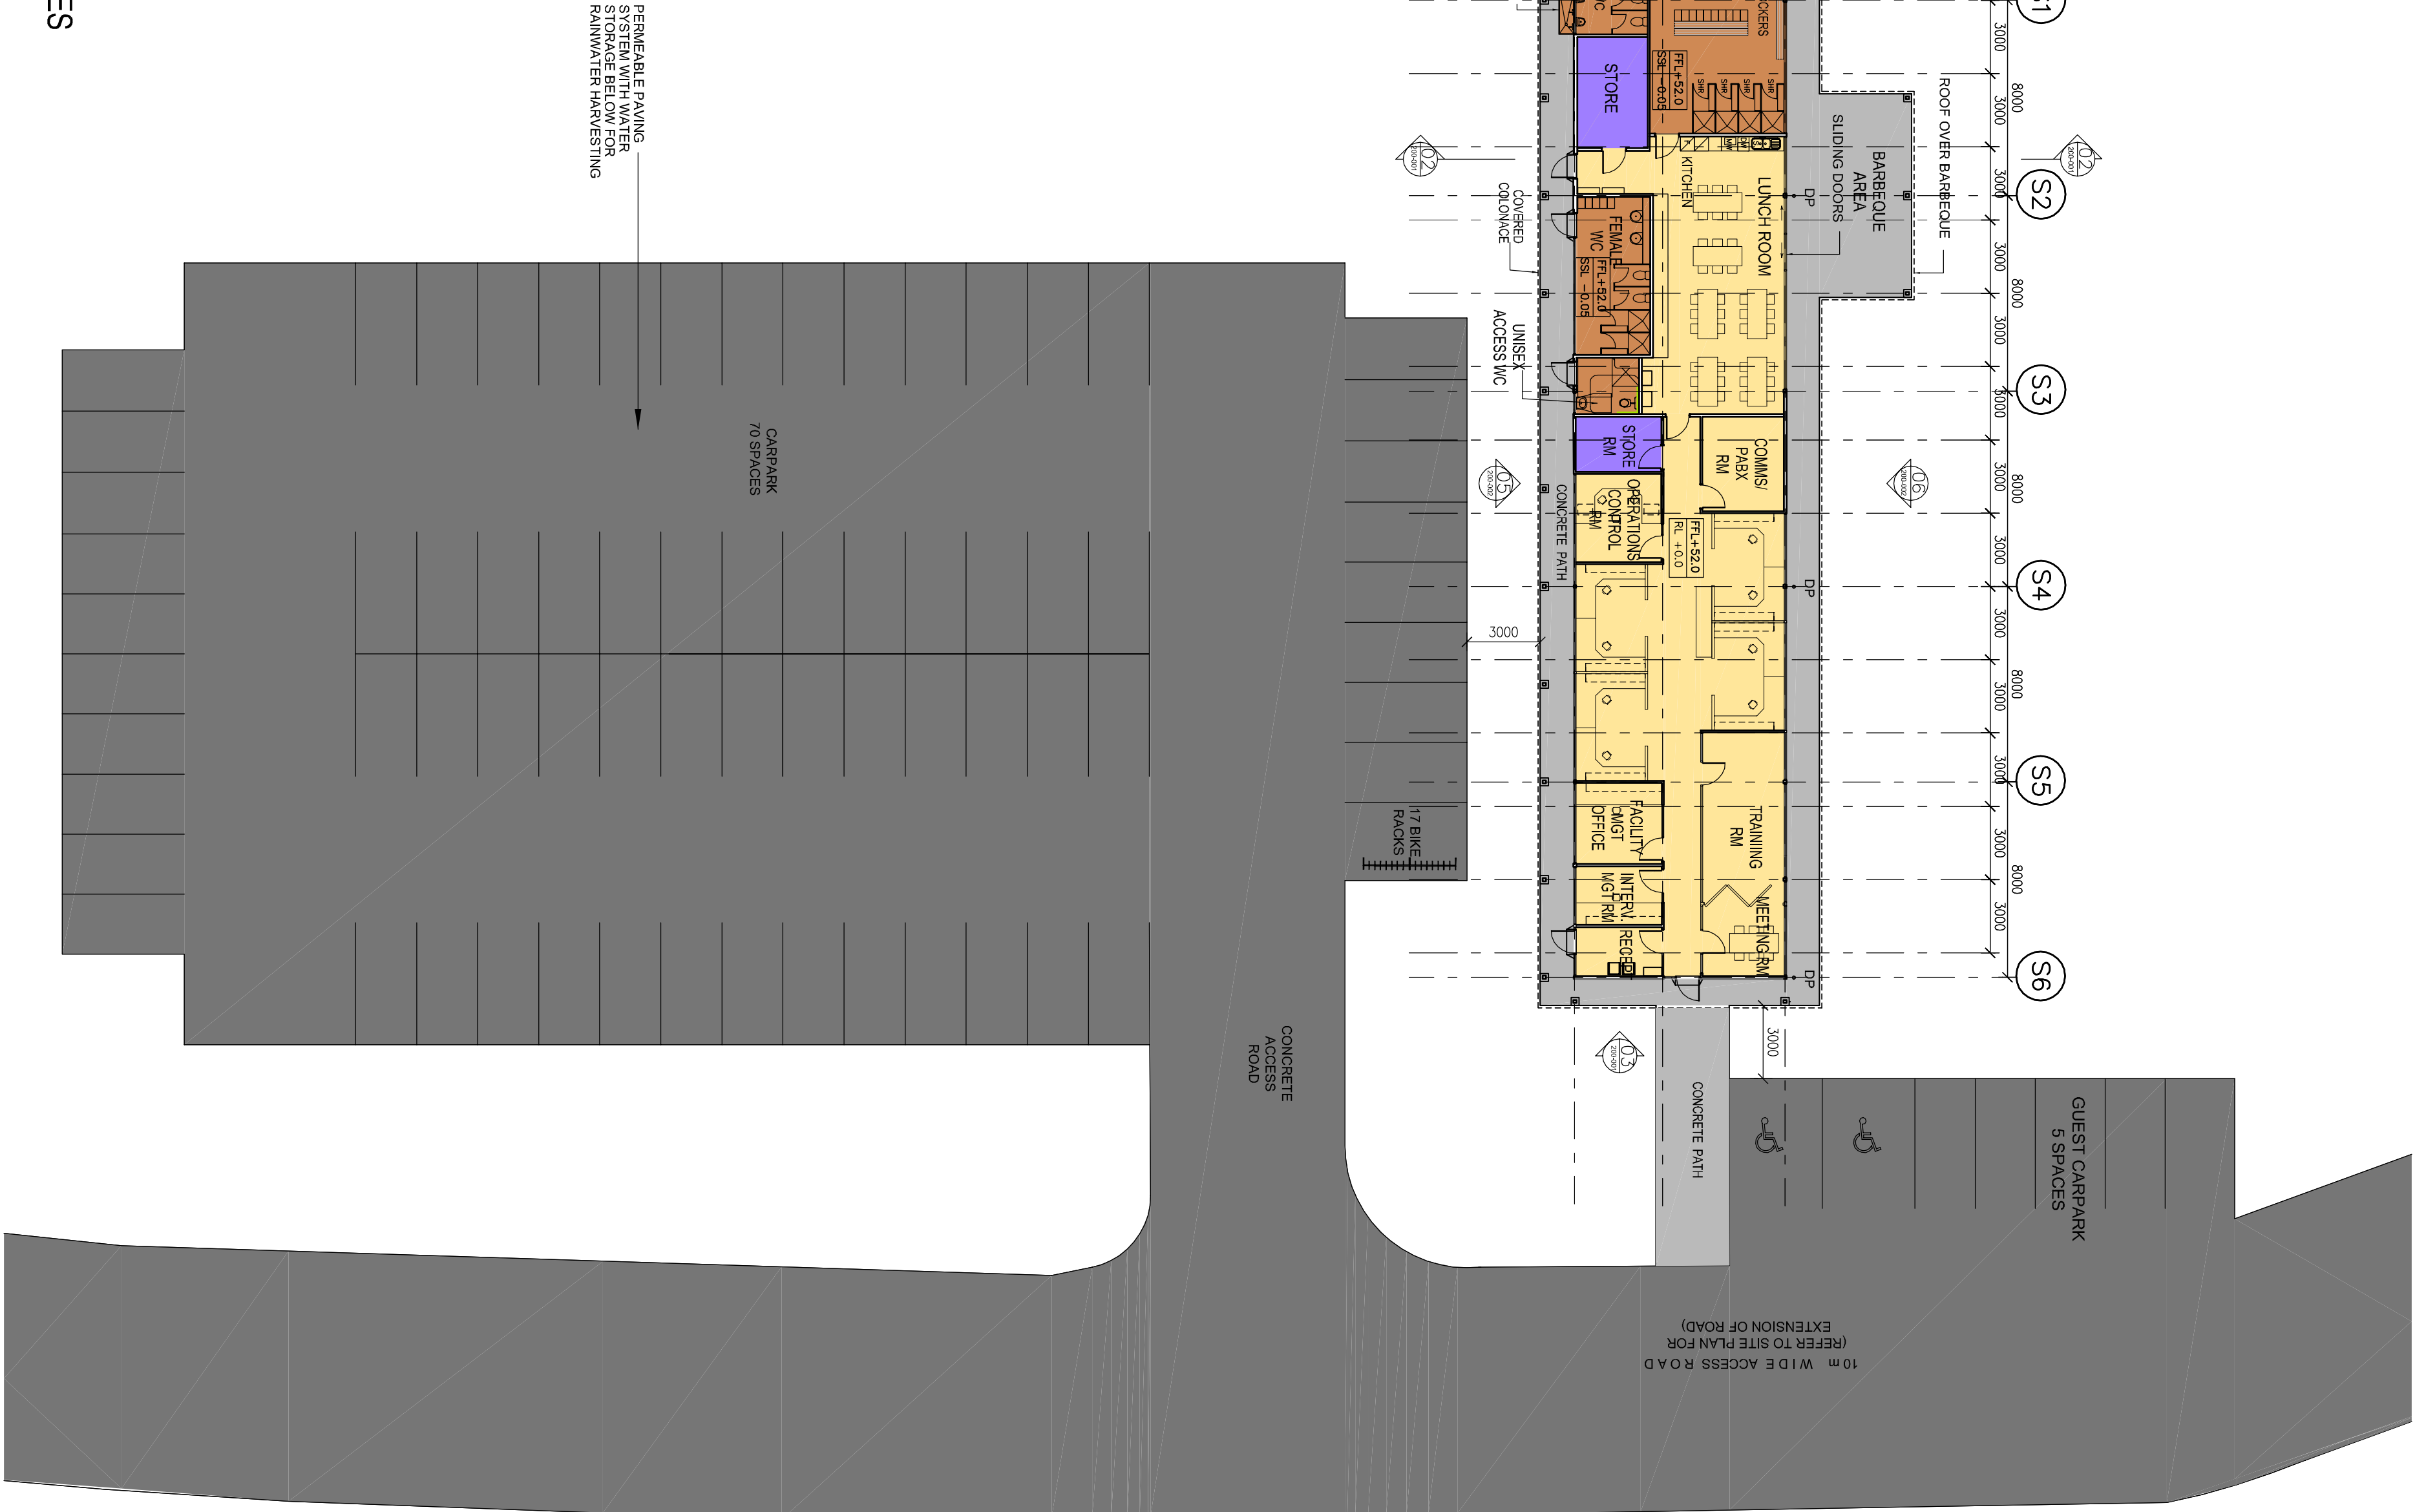


AREA ZONING LEGEND

- PLANT/EQUIPMENT
- GENERAL FACILITY AREA
- ADMIN/STAFF
- SERVICE PIT
- AMENITIES
- NEW VEHICLE ROAD
- STORAGE
- NEW CONCRETE APRON

CLADDING LEGEND


- PRECAST CONCRETE PANELS
 - COLORBOND METAL CLADDING (INSULATION &/BLOCKWORK)
 - OPAL ALUMINITE FREGGLASS CLADDING
- LEVEL LEGEND
- FFL+43.2 FINISHED FLOOR LEVEL OF NEW BUILDING
 - RL +1.0 REDUCED LEVEL (RELATIVE TO NOMINAL +0.00 GROUND LEVEL)
 - SSL+1.0 STRUCTURAL SLAB LEVEL (RELATIVE TO NOMINAL +0.00 GROUND LEVEL)
 - FCL+3.0 FINISHED CEILING LEVEL (RELATIVE TO NOMINAL +0.00 GROUND LEVEL)

PROJECT APPLICATION

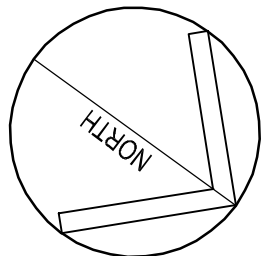

04 ELEVATION 5-5 - ADMINISTRATION AMENITIES

SCALE 1:100

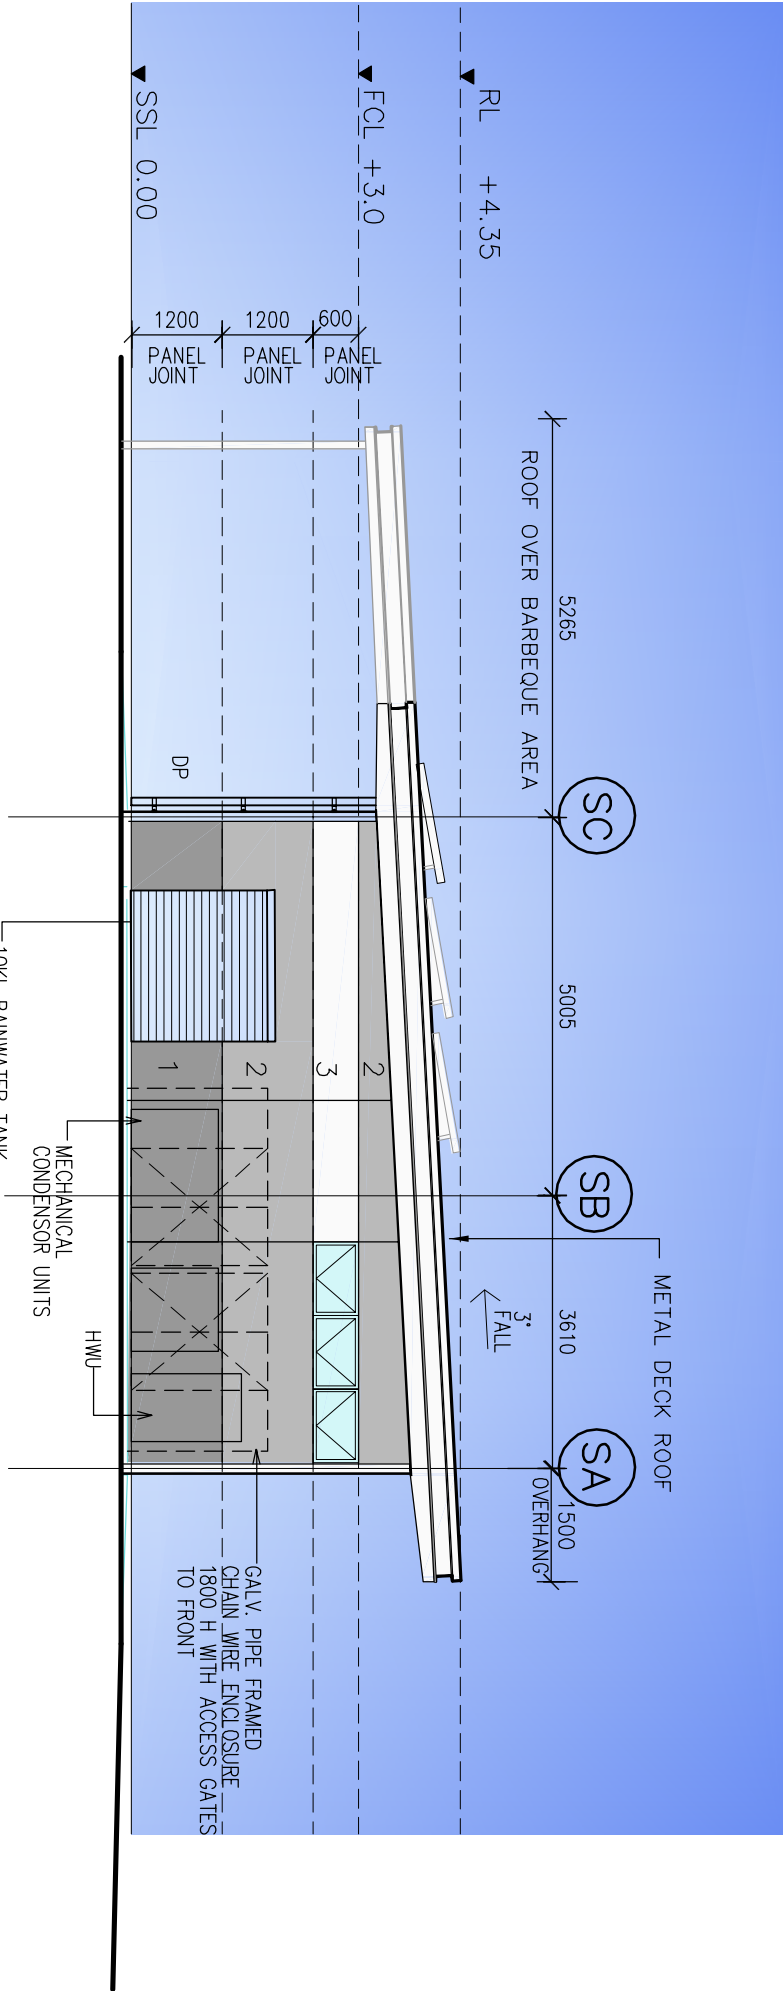

HBO + EMTB


- Architecture
- Interior Design
- Urban Design
- Facility Management
- Project Coordination

GRETA TRAIN SUPPORT FACILITIES

- FOR PACIFIC NATIONAL
- ADMINISTRATION COMPLEX
- Reference
- Date Drawn
- Scale
- Project Number
- Drawing Number
- Sheet Size
- Revision

02 SECTION 2-2 - ADMINISTRATION AMENITIES

SCALE 1:100

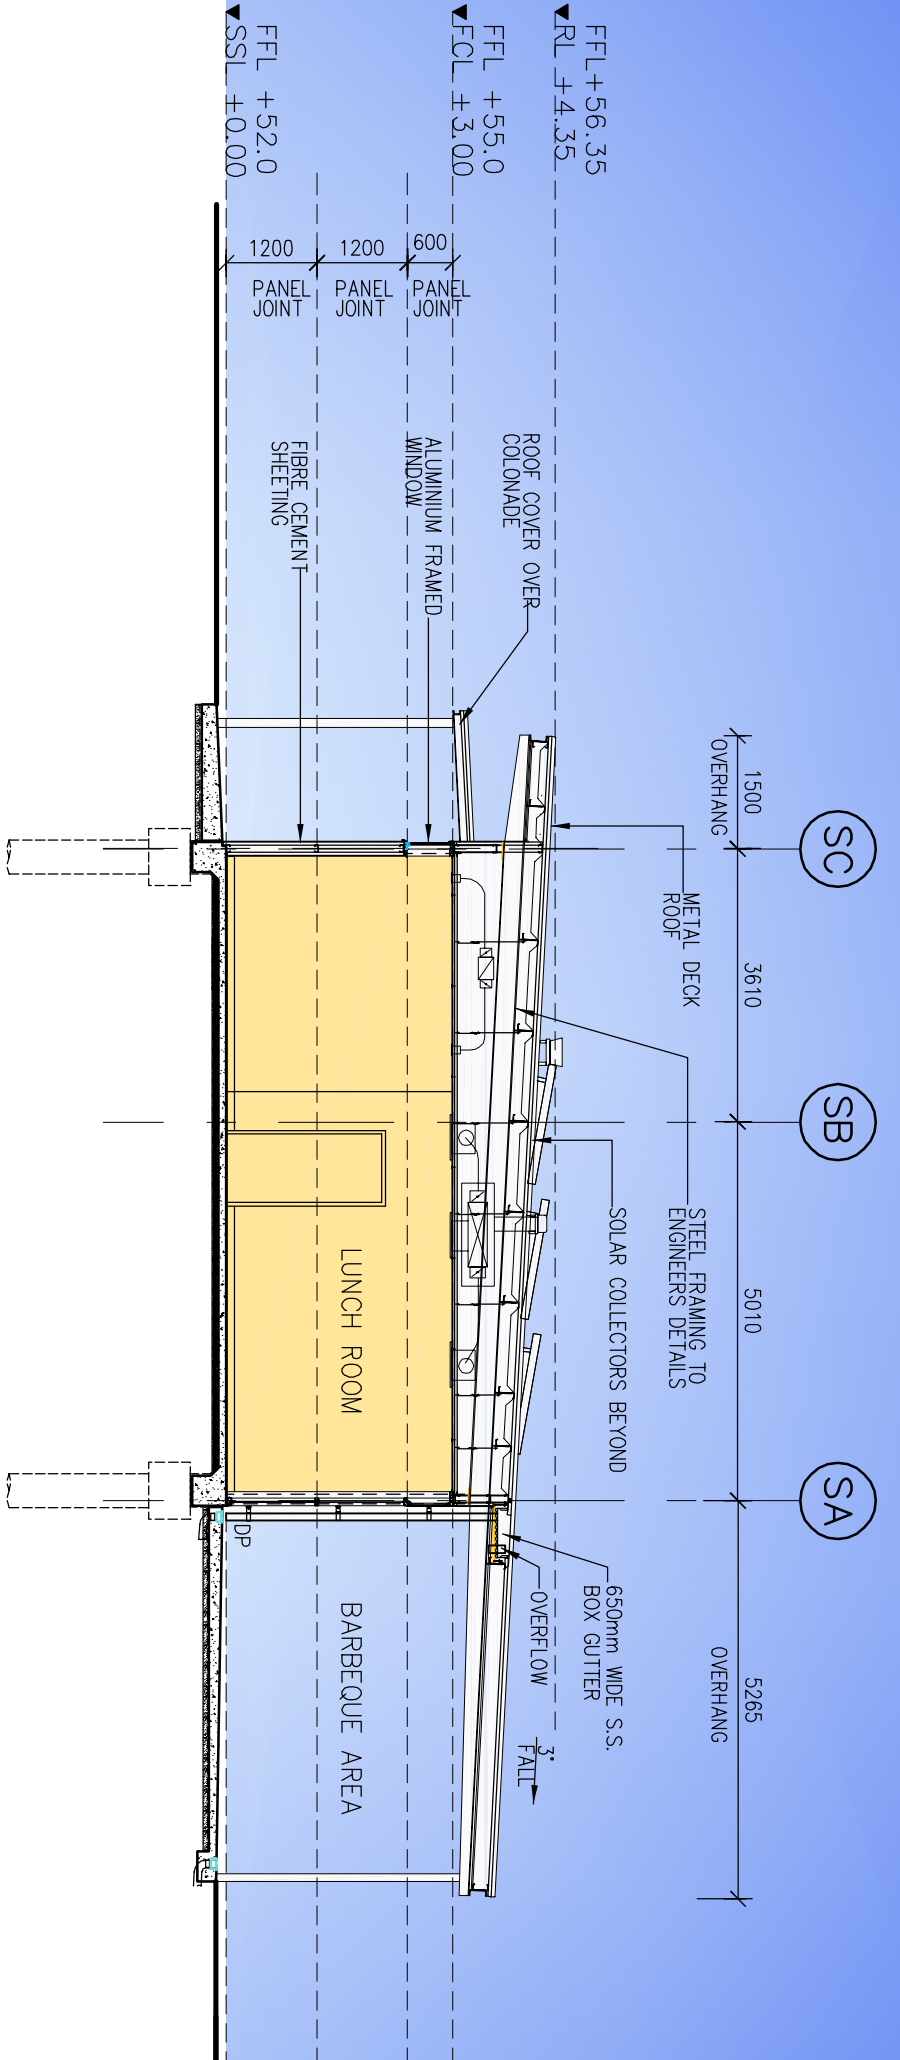

03 ELEVATION 3-3 - ADMINISTRATION AMENITIES

SCALE 1:100

