
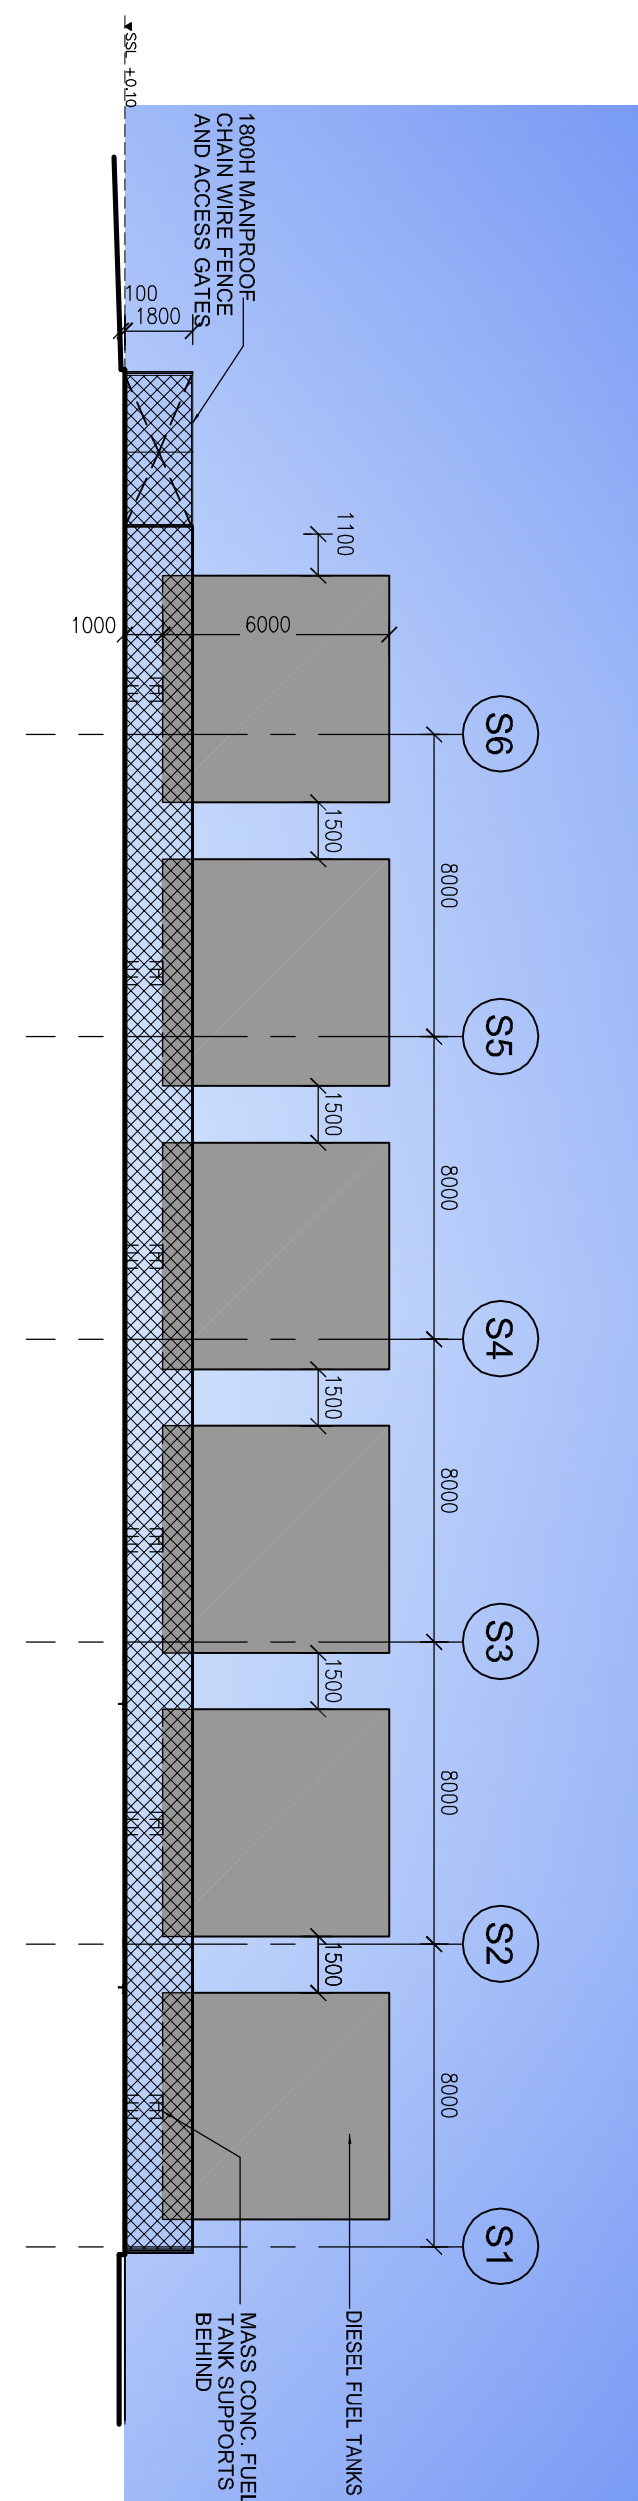
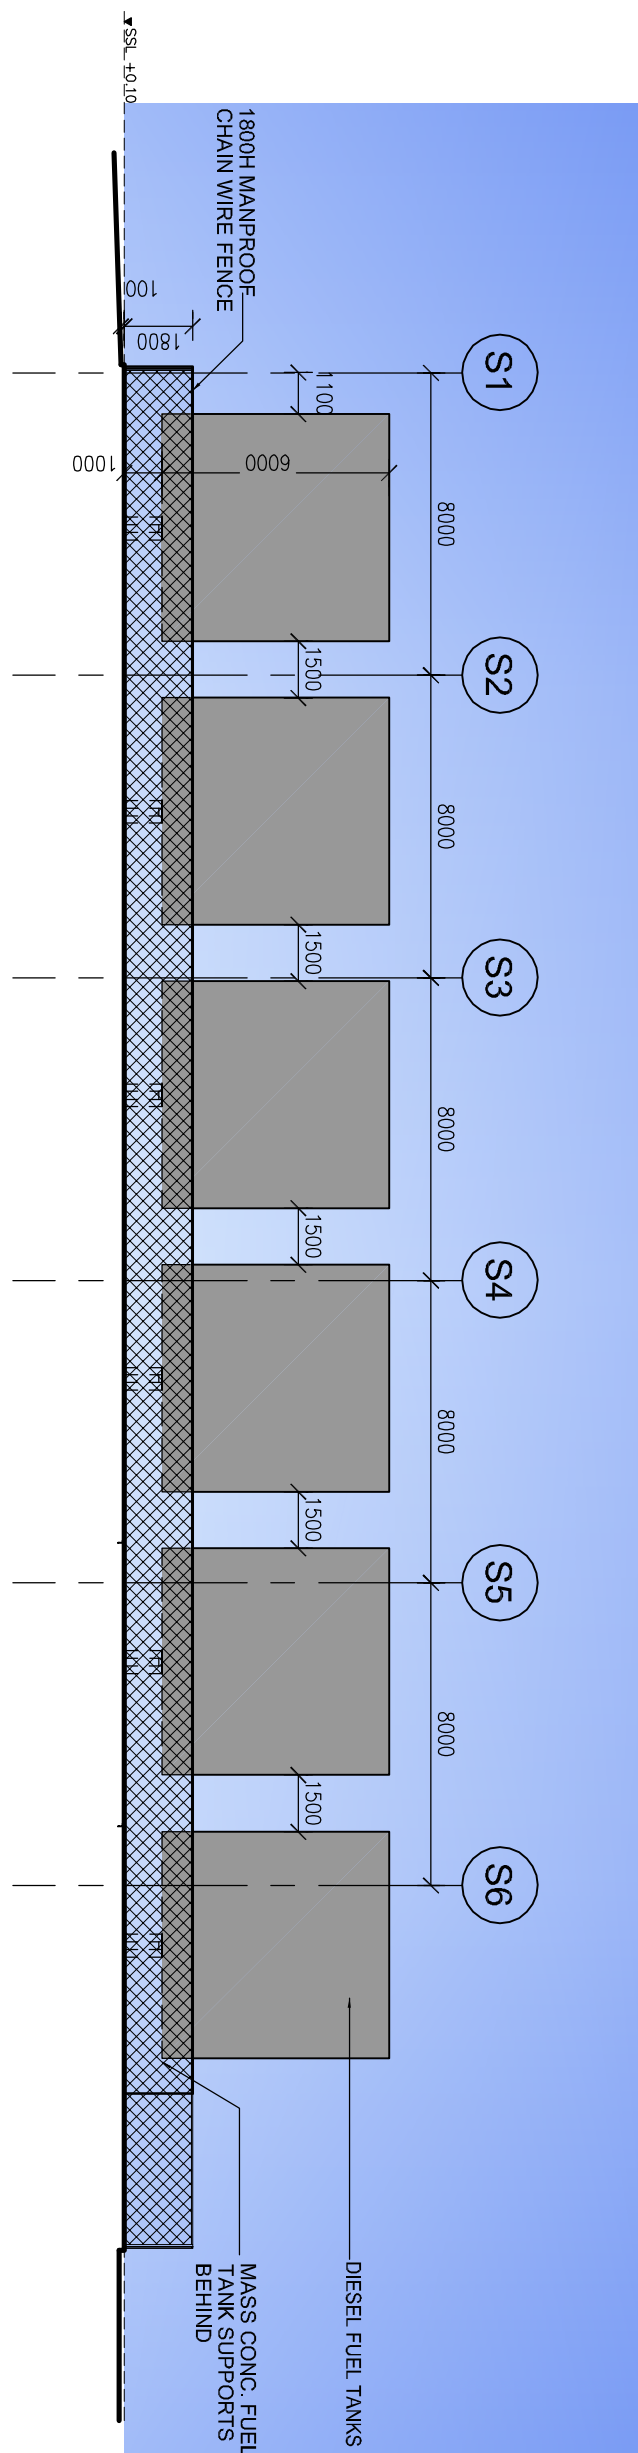
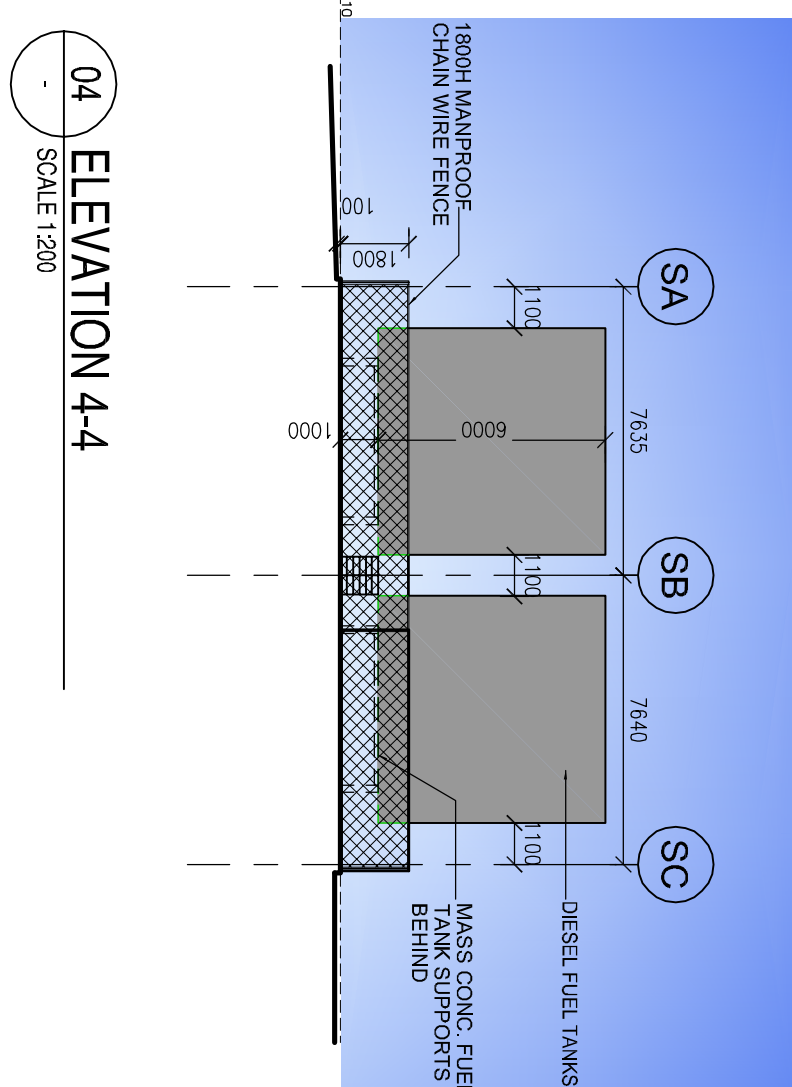
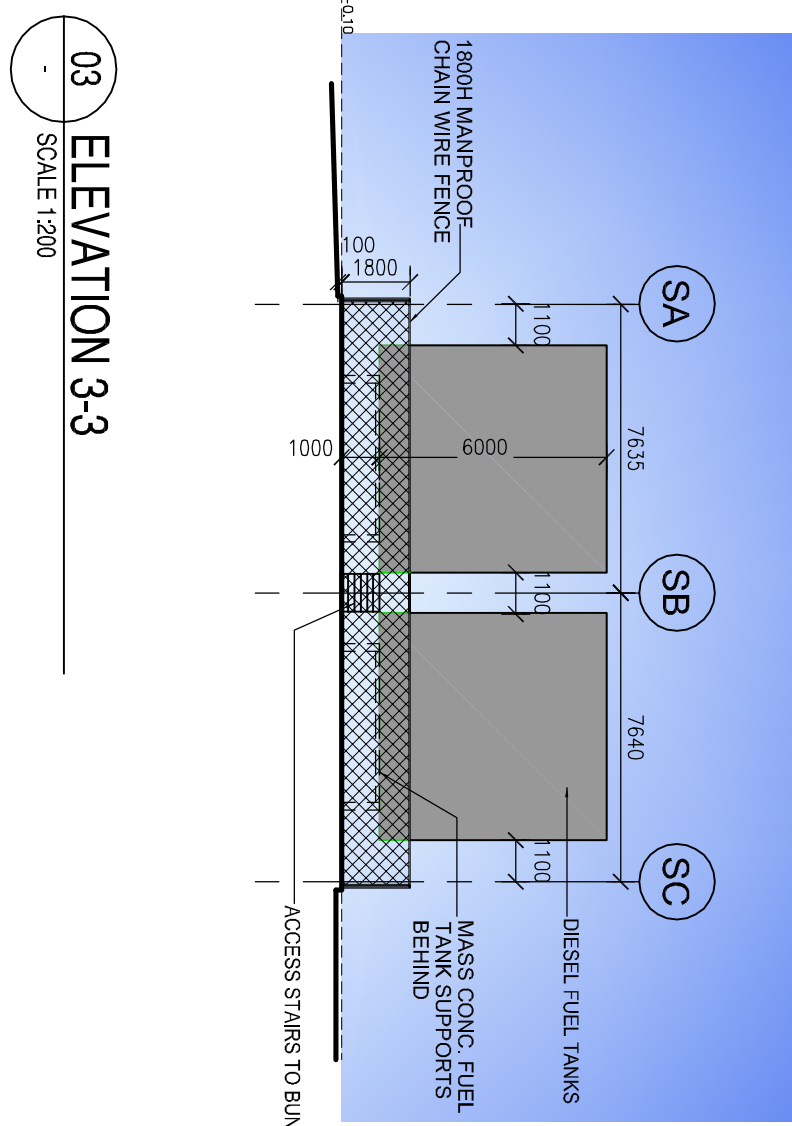
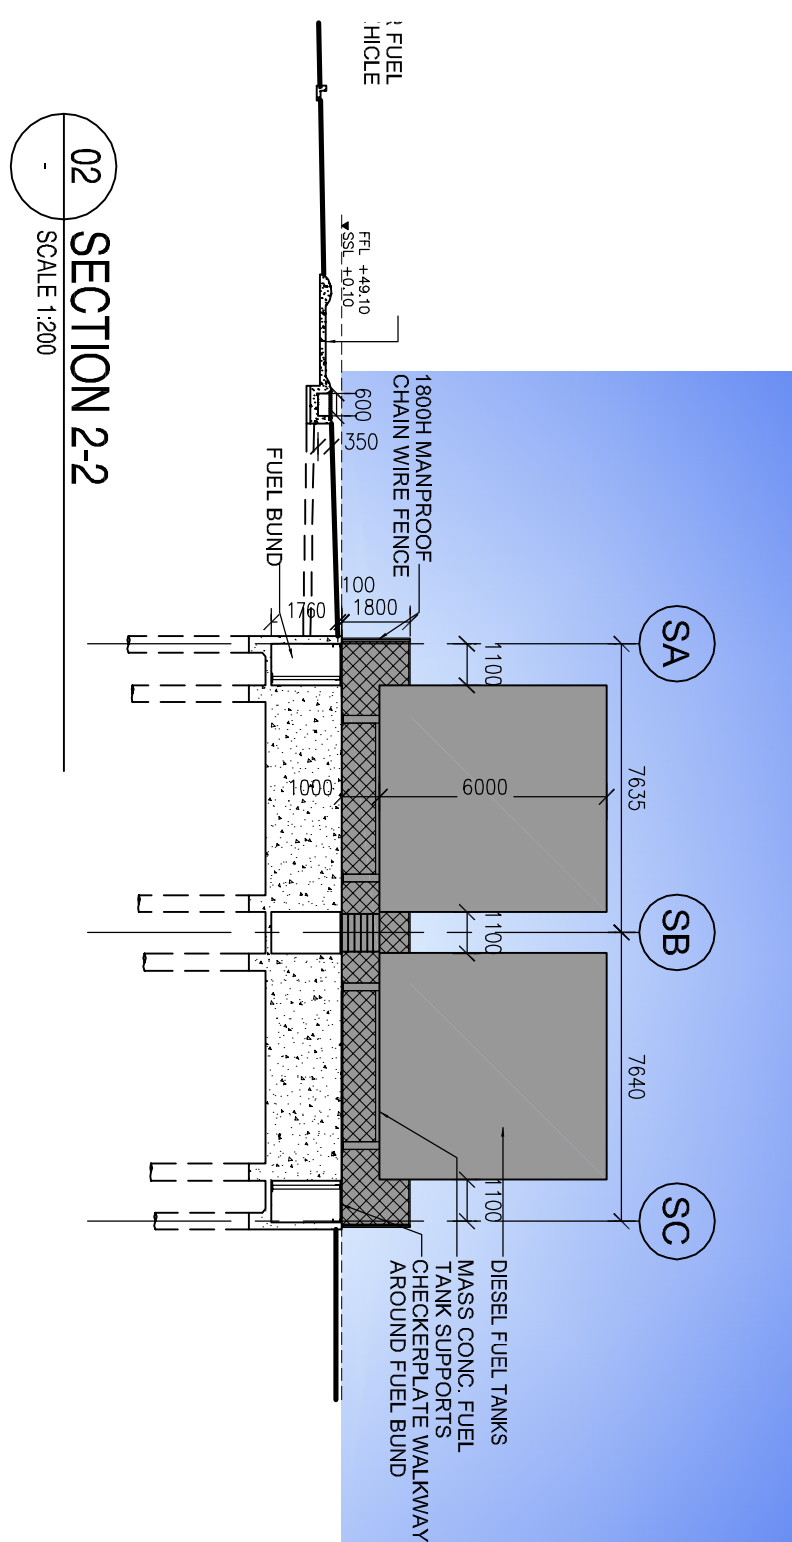


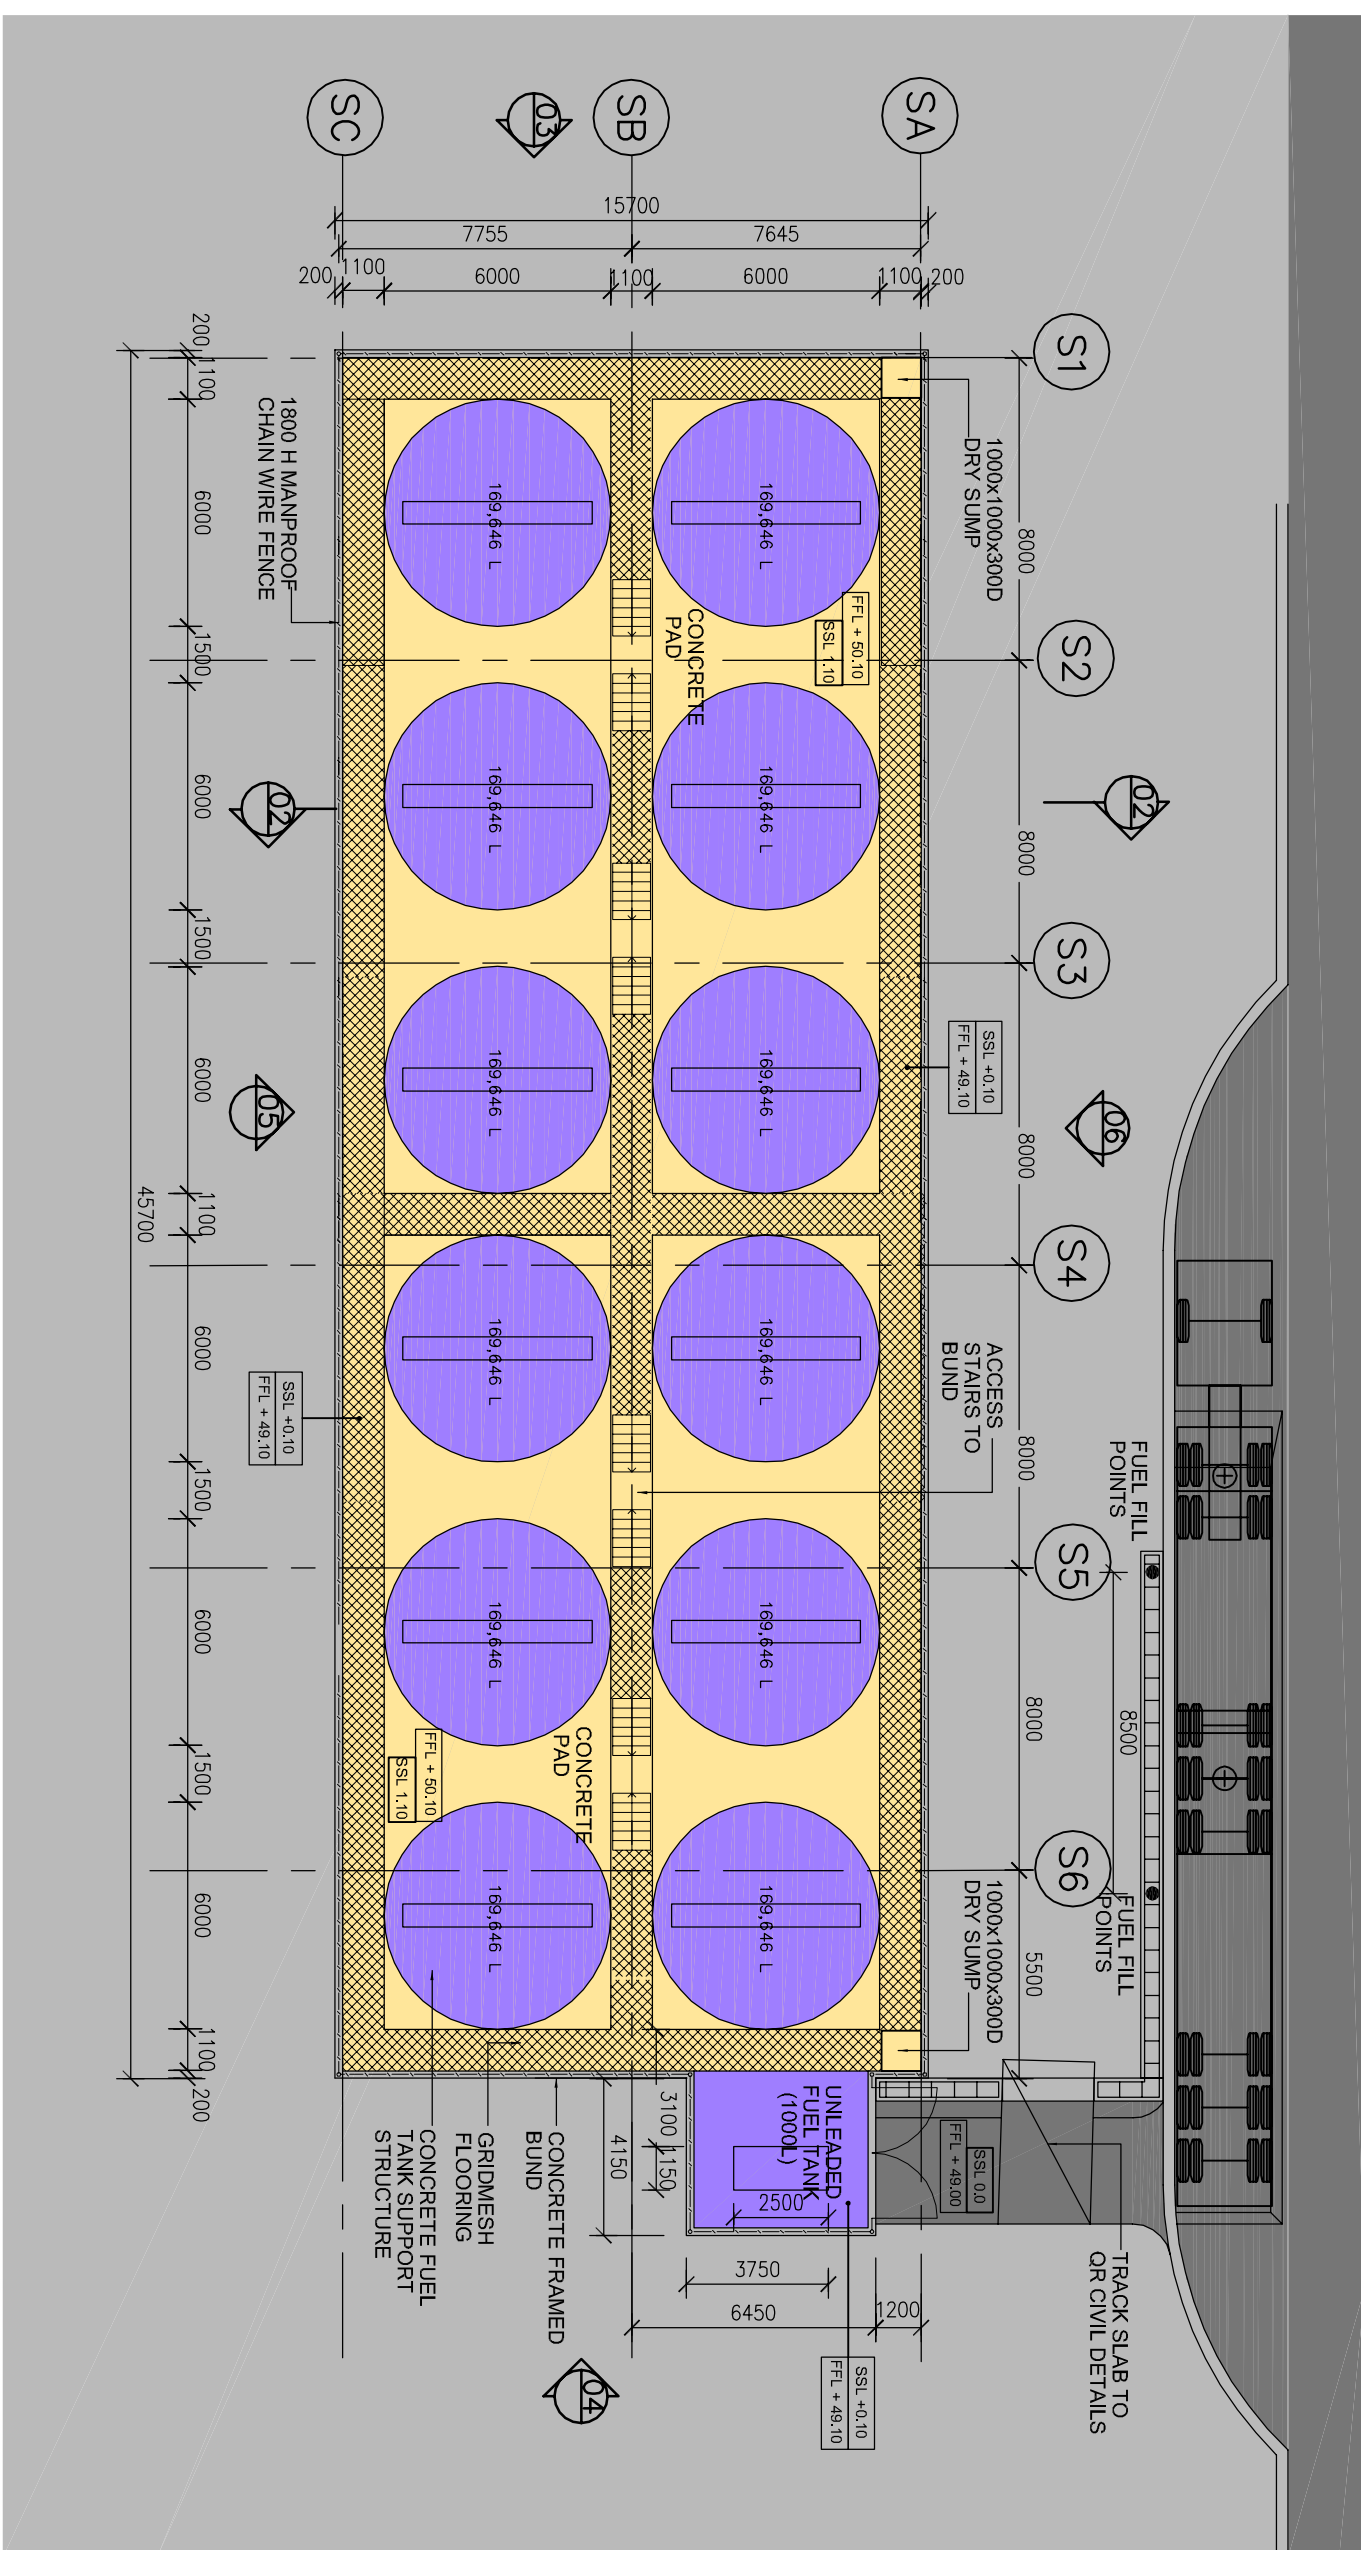

Rev	Date	Description	Dr.	CHK	Dir.	Rev	Date	Description	Dr.	CHK	Dir.
AREA ZONING LEGEND PLANT/EQUIPMENT ADMIN/STAFF AMENITIES STORAGE GENERAL FACILITY AREA SERVICE PIT NEW VEHICLE ROAD NEW CONCRETE APRON											
CLADDING LEGEND 1. PRECAST CONCRETE PANELS 2. COLORBOND METAL CLADDING(INSULATION &/BLOCKWORK) 3. OPAL 'ALSYNITE' FIREGLASS CLADDING LEVEL LEGEND FF+4.3.2 FINISHED FLOOR LEVEL OF NEW BUILDING RL +1.0 REDUCED LEVEL SSL+1.0 STRUCTURAL SLAB LEVEL FINISHED CEILING LEVEL FCL+3.0 (RELATIVE TO NOMINAL +0.00 GROUND LEVEL)											
Status PROJECT APPLICATION 											
H B O + E M T B Architecture Interior Design Urban Design Facility Management Project Coordination HBO EMTB Architects Pty Ltd. Abbots 08 95 76 880 Level 2, 200 South Street Sydney NSW 2000 Australia GPO Box 3345 6013 Australia Telephone (02) 8225 2000 Fac. (02) 8225 2001 mail@hobemtb.com Nominated Architect in NSW : Kevin Fitzgerald 5113 2711108 All dimensions subject to on site verification prior to excavation All rights reserved. © COPYRIGHT of Housley Budge Urban & Edwards Modgrip Tazella Briggs and associated companies 2006											
GRETA TRAIN SUPPORT FACILITIES FOR PACIFIC NATIONAL PLAN SECTION, ELEVATIONS FUEL STORAGE File V:\SYSA\SAV-001514 Greto Train Support Facilities\B Design\B.3 Concept_Schematic Reference Date Drawn 27/11/08 Project Number 1514 Drawing Number 1514-AR-500-001 Scale 1:200 Sheet Size A1 Revision C											