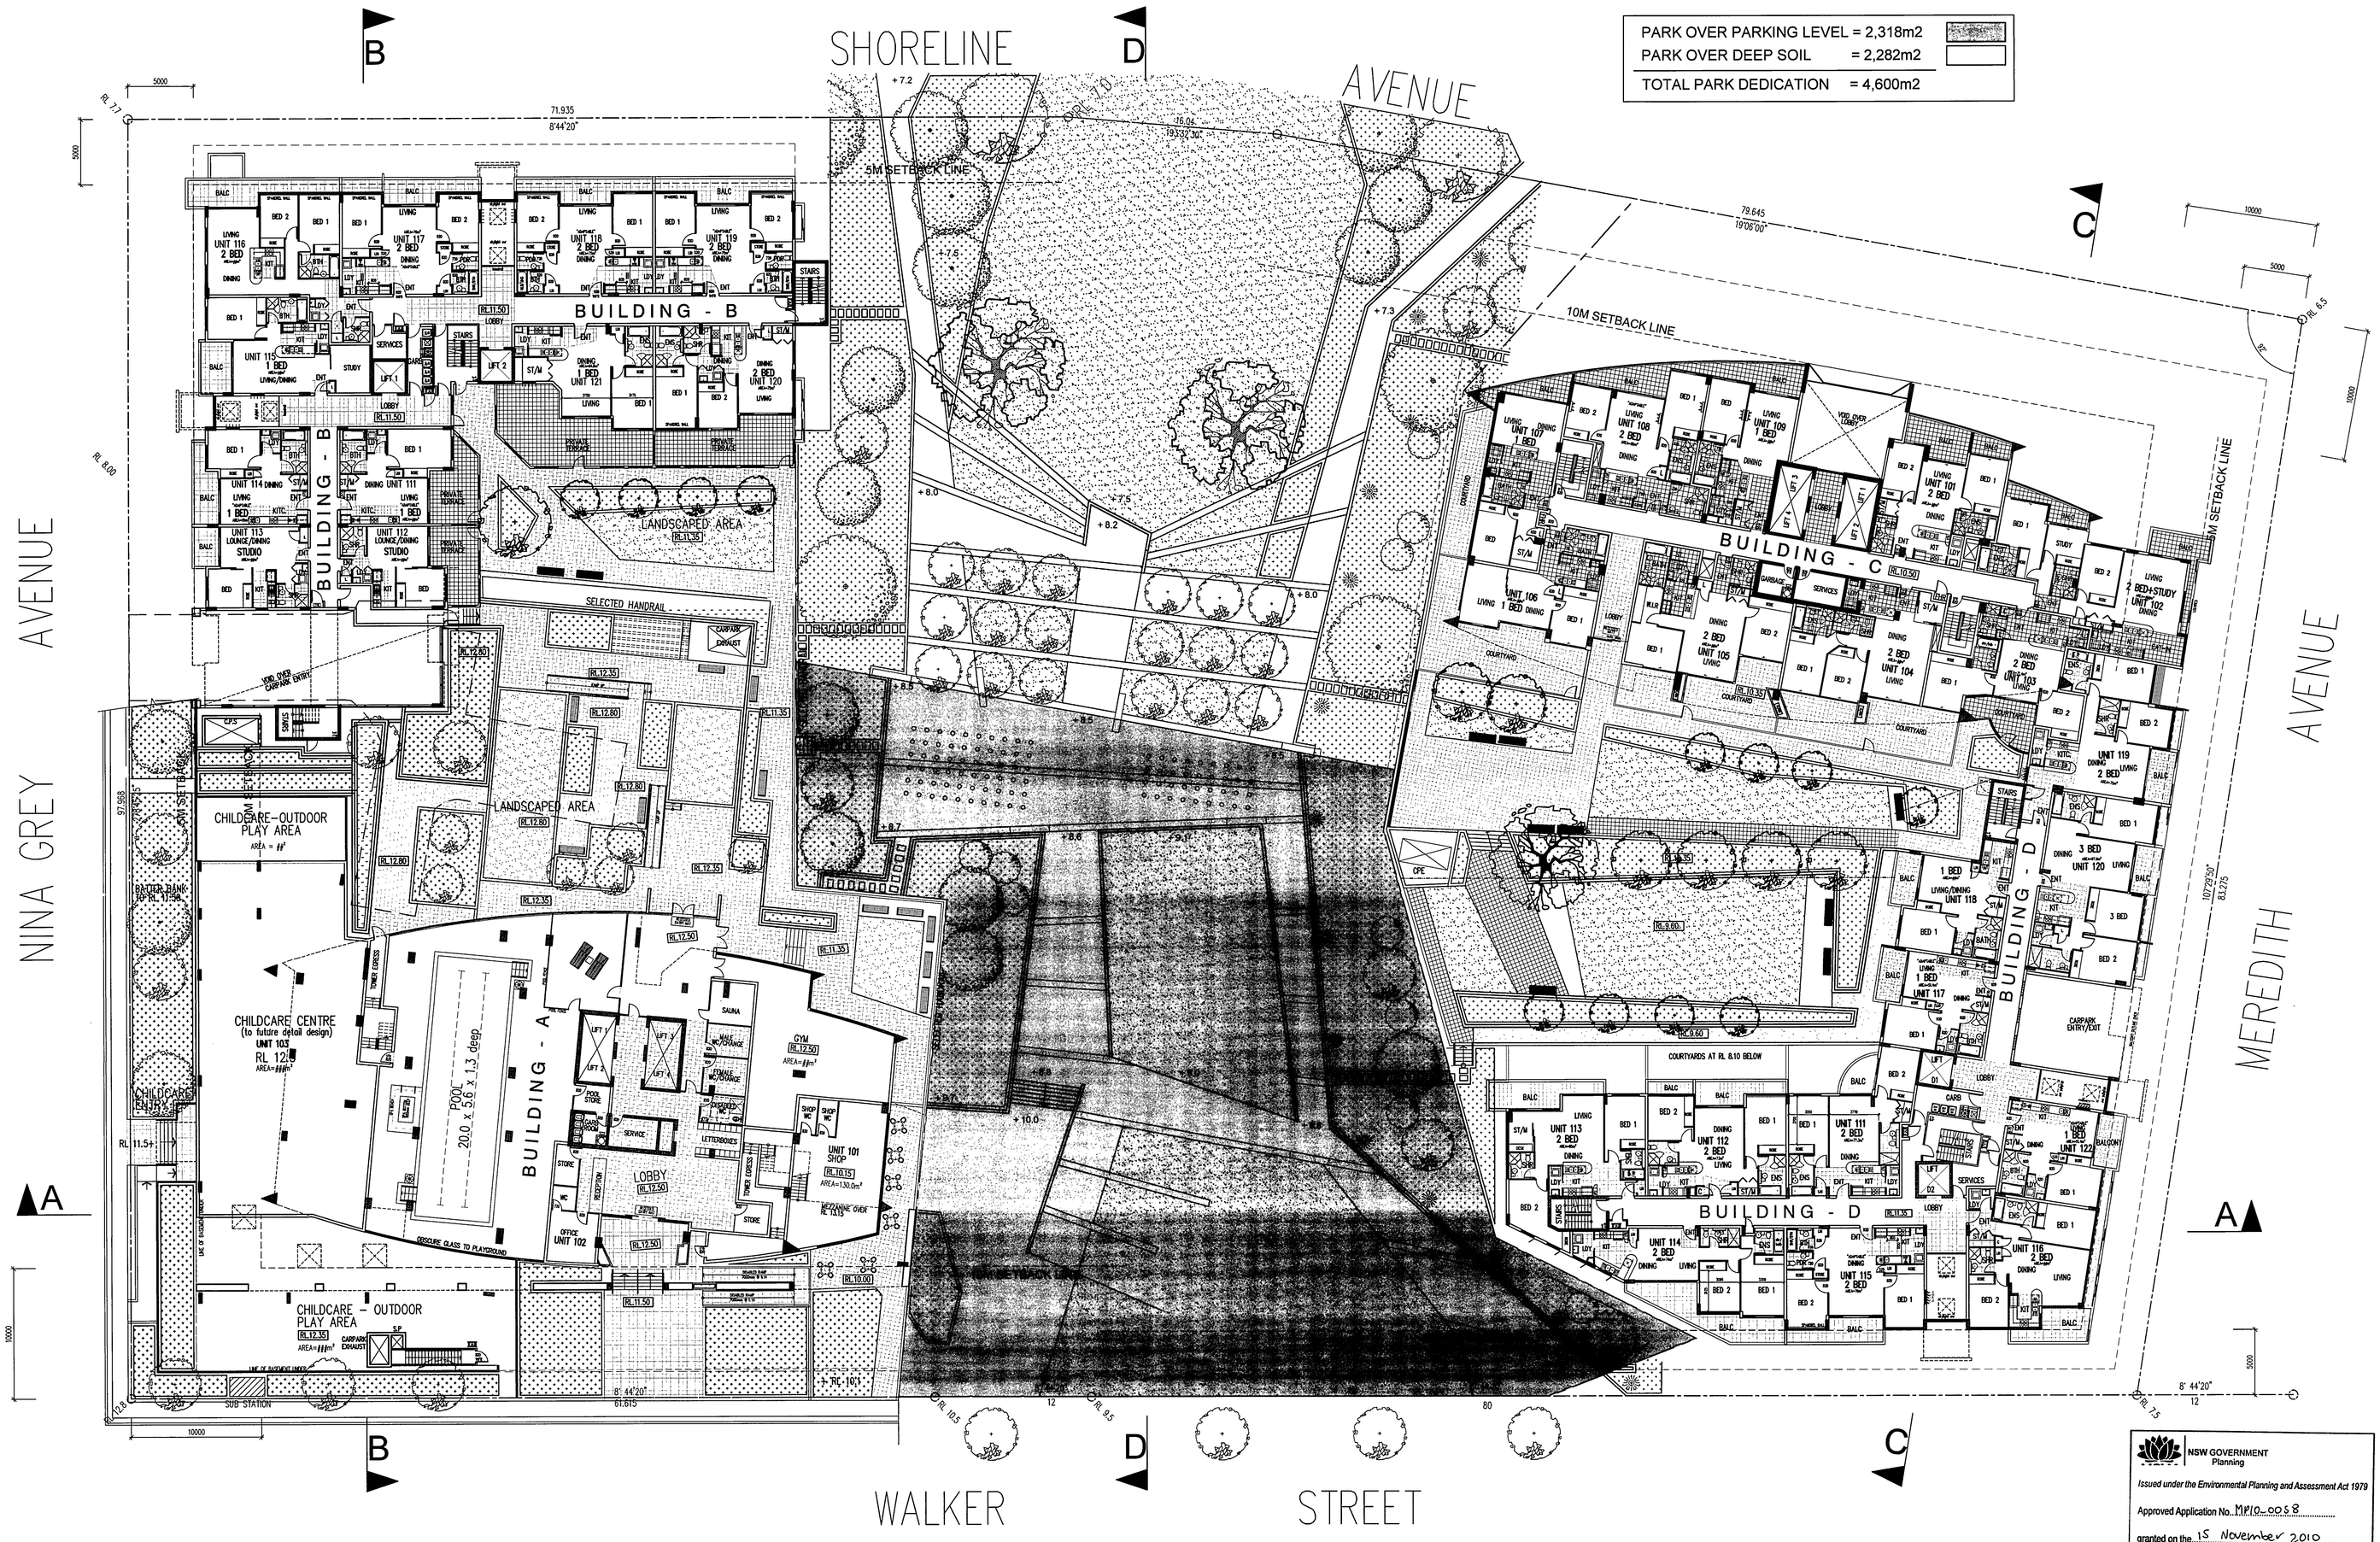

NSW GOVERNMENT Planning

Issued under the Environmental Planning and Assessment Act 1979

Approved Application No. MP10_0058

granted on the 15 November 2010

Signed. Hodge

Sheet No. 15 of 46

LEVEL 1 PLAN

SCALE 1:200

ISSUE	DATE	REVISION	BY	ISSUE	DATE	REVISION	BY
C	13.09.10	UNIT MIX AMENDED. ACCESS TO PUBLIC PARK ADDED.	AJH				
		PUBLIC PARK LANDSCAPING AMENDED.					
B	28.04.10	PLANS AMENED TO MATCH FACADE	KBA				
A	16.04.10	ISSUE FOR DEVELOPMENT APPLICATION	AJH				

DO NOT SCALE
USE FIGURED DIMENSIONS AT ALL TIMES. IF IN DOUBT CHECK WITH MERITON APARTMENTS PTY. LTD. CONTRACTOR/S TO CHECK AND VERIFY ALL LEVELS, DATUMS AND DIMENSIONS ON SITE AND SHALL REPORT ANY DISCREPENCIES OR OMMISSIONS TO MERITON APARTMENTS PTY. LTD. PRIOR TO COMMENCEMENT OF WORK AND DURING THE CONSTRUCTION PHASE.

20 10 0 10 20 30 40 50 70mm

NORTH:

GENERAL NOTES:
THIS DRAWING IS THE EXCLUSIVE PROPERTY OF MERITON APARTMENTS PTY. LTD. AND THE REPRODUCTION OF ANY PART WITHOUT THE PRIOR WRITTEN CONSENT OF MERITON APARTMENTS PTY. LTD. IS A VIOLATION OF APPLICABLE LAWS. IN NO EVENT SHALL MERITON APARTMENTS PTY. LTD. BE HELD LIABLE FOR SPECIAL COLLATERAL, INCIDENTAL OR CONSEQUENTIAL LIABILITY IN CONNECTION WITH THE USE OF THIS DIGITAL DATA ONCE RELEASED FROM THE MERITON APARTMENTS PTY. LTD. OFFICES.
THIS DRAWING IS TO BE READ AND UNDERSTOOD IN CONJUNCTION WITH THE STRUCTURAL, MECHANICAL, ELECTRICAL AND / OR ANY OTHER CONSULTANTS DOCUMENTATION AS MAY BE APPLICABLE TO THE PROJECT PRIOR TO THE START OF ANY WORKS AND FOR ITS DURATION.

Meriton Apartments Pty. Ltd.
Builders & Developers
Level 11, 528 Kent Street, Sydney NSW 2000 info@design.meriton.com.au
Tel: (02) 9287 2888 Fax: (02) 9287 2779 Internet: http://www.meriton.com.au

PROJECT:
PROPOSED RESIDENTIAL DEVELOPMENT
LOT 101 AND 102
52 WALKER STREET
RHODES, NSW XX

DRAWING TITLE:
LEVEL 1 PLAN

PROJECT No.	DATE:	DRAWING No:	REV:
749 & 750	9/15/2010	DA-31	C
DRAWN BY: AH	SCALE: AS SHOWN		

CAD FILE: S:\742-WALKER\ARCH\LOT-101-102-AMENDED-DA-NOT-LODGED-AUG-2010\LOT-101 AND 102\DA-31 LEVEL 1.DWG

B1

MERITON-DA-31 LEVEL 1 PLAN.PUP - 11/29/2010 - 08:42