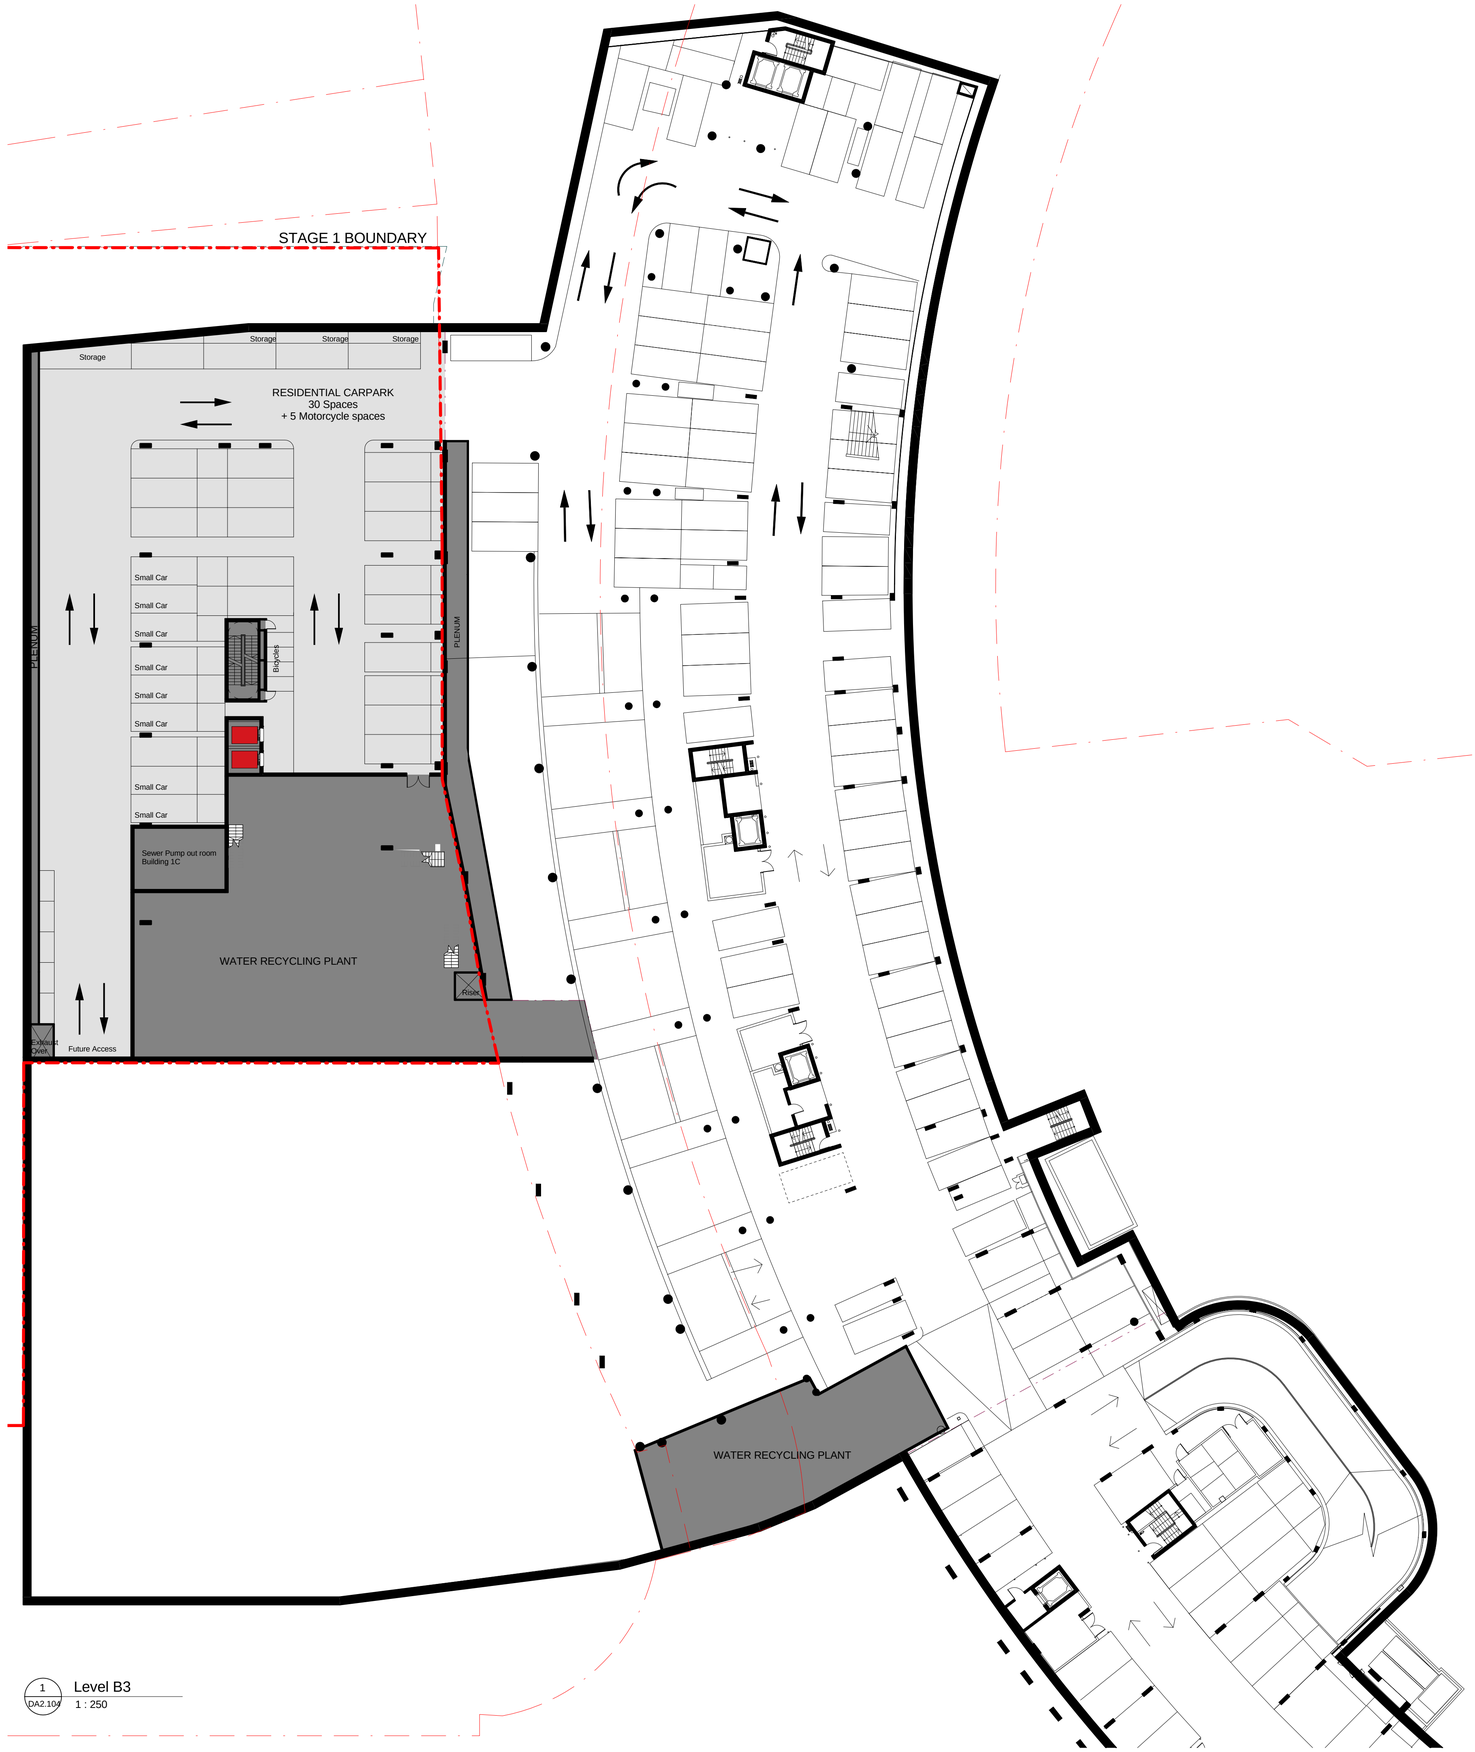

1 DA2.104 Level B3
1 : 250

THIS DRAWING HAS BEEN PREPARED IN ACCORDANCE WITH DISCOVERY POINT CONCEPT PLAN URBAN DESIGN GUIDELINES

Check all dimensions and site conditions prior to commencement of any work, the purchase or ordering of any materials, fittings, plant, services or equipment and the preparation of shop drawings and or the fabrication of any components.

Do not scale drawings - refer to figured dimensions only. Any discrepancies shall immediately be referred to the architect for clarification.

All drawings may not be reproduced or distributed without prior permission from the architect.

LEGEND

- CORE
- CARPARK
- EXISTING CARPARK
- UNUSED CARPARK FOR FUTURE STAGES

Revision	Date	Description	Initial	Checked
A	07.02.11	Project Application	AW	MA

Discovery Point

Discovery Point, Wolli Creek Stage 1

Basement Level B3 Plan

Status	PLANNING
Scale	1 : 250 @ A1 1:500 @A3
Drawn	AW
Checked	MA
Project No.	S11191A
Plot Date	10/02/2011 12:25:34 PM
Plot File	S:\11100-11199\11191_australand_wolliCreekA_stage1\cad\BIM\model\Arch-BS-DP1-110208.rvt
Drawing no.	DA2.104
Revision	A

Sydney 1/243 Liverpool Street
East Sydney NSW 2010 Australia
T 02 8354 5100 F 02 8354 5199
email syd@batessmart.com.au
http://www.batessmart.com.au

Melbourne 1 Nicholson Street
Melbourne VIC 3000 Australia
T 03 8664 6200 F 03 8664 6300
email mel@batessmart.com.au
http://www.batessmart.com.au

Bates Smart Pty Ltd ABN 70 004 999 400

BATESSMART™