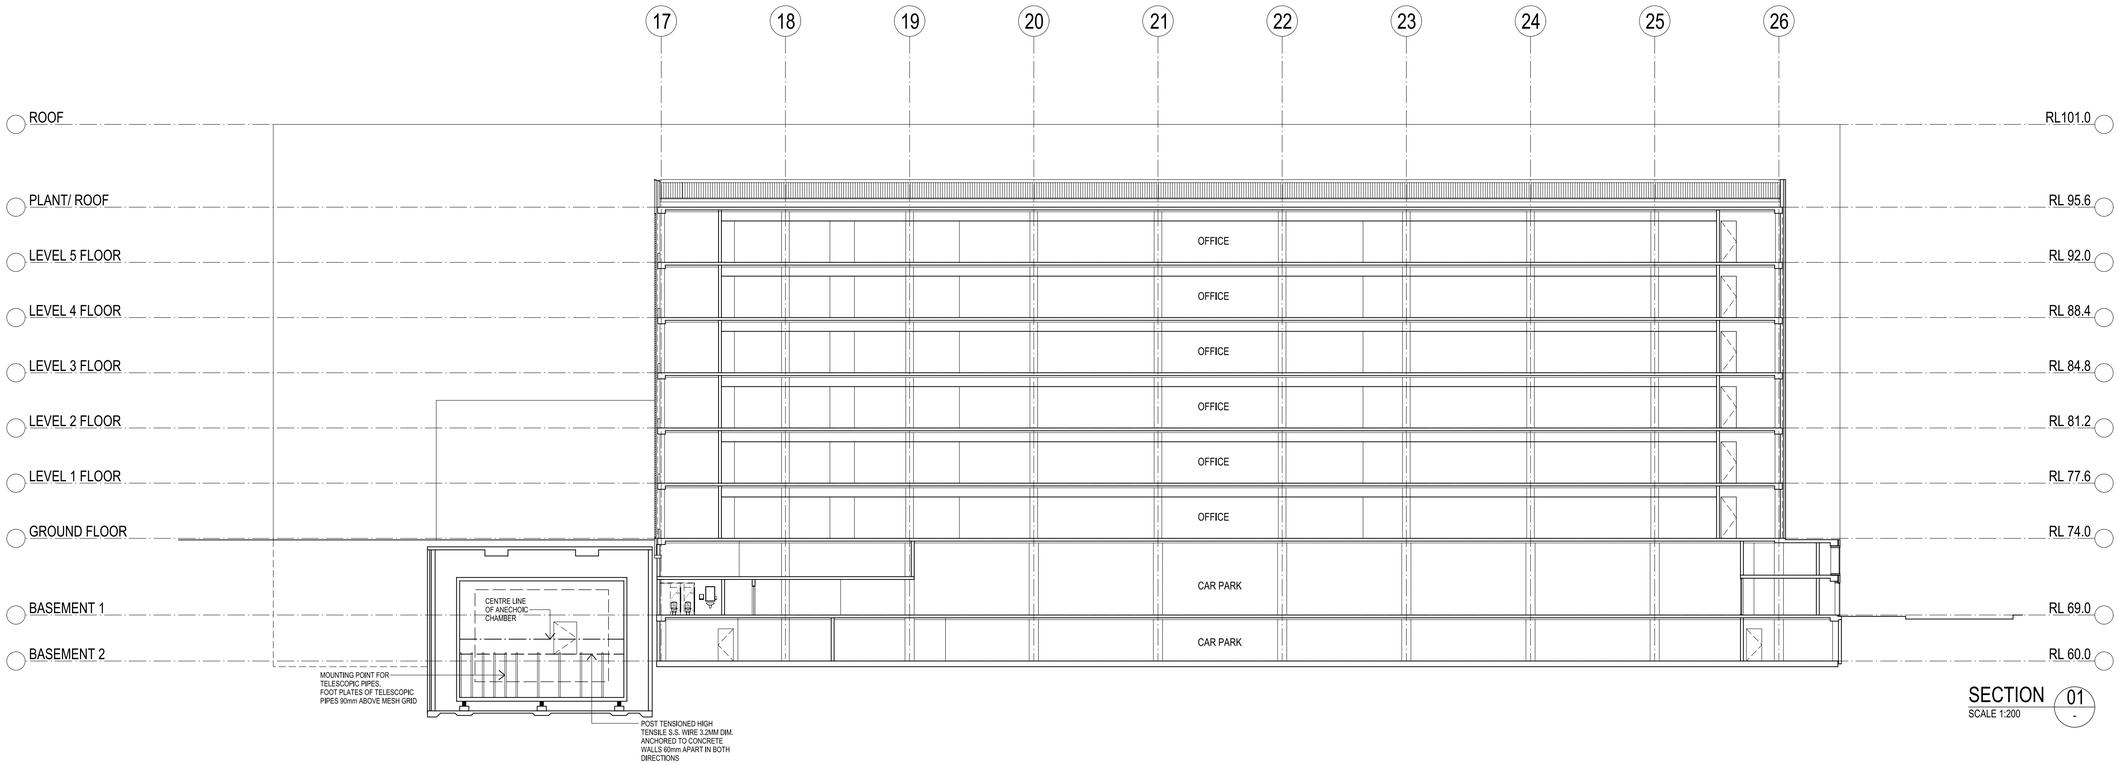

SECTION 01
SCALE 1:200

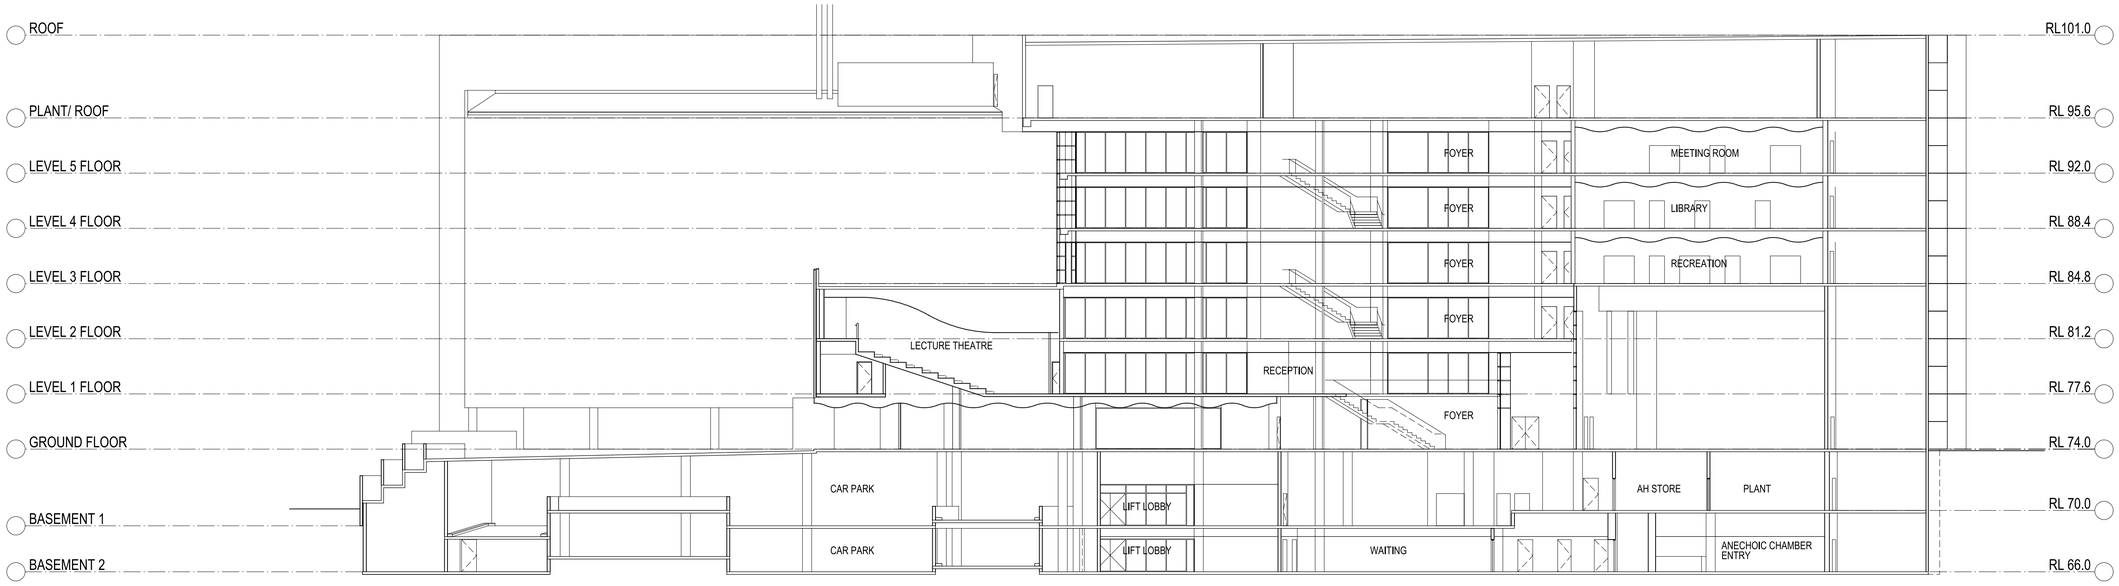

SECTION 02
SCALE 1:200

PRELIMINARY

AUSTRALIAN HEARING HUB

20m
0 2 4 6 8 10

PLOTFILE TIME: 5:27:19 PM
PLOTFILE DATE: 9/06/2010

AMENDMENTS

REV	DATE	AMENDMENT	BY
-	13.05.10	MINOR AMENDMENTS TO SITE AND SHADOW PLANS	MW
-	09.06.10	AMENDMENTS TO SITE AND BUILDING	MW

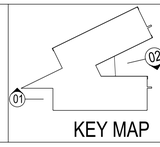

KEY MAP

NOTE:
1) THESE DRAWINGS ARE TO BE READ IN CONJUNCTION WITH ALL OTHER WORKING DRAWINGS, SCHEDULES, SPECIFICATIONS AND OTHER INFORMATION PROVIDED.
2) DO NOT OBTAIN DIMENSIONS BY SCALING FROM THESE DRAWINGS.
3) ALL DIMENSIONS TO BE VERIFIED ON SITE PRIOR TO PREPARATION OF SHOP DRAWINGS.

ARCHITECTURAL
PERUMAL PEDAVOLI ARCHITECTS
T +61 2 9291 0000
F +61 2 9291 0088

[redacted]

PROJECT MANAGER
COFFEY PROJECTS
T +61 2 9287 2100
F +61 2 9287 2188

ELECTRICAL & COMMUNICATIONS
JHA CONSULTING ENGINEERS
T +61 2 9437 1000
F +61 2 9437 1020

HYDRAULIC

INTERIOR DESIGNER
GEYER
T +61 2 9248 3222

CIVIL & STRUCTURAL
WOOLACOTTS CONSULTING ENGINEERS
T +61 2 9413 1399
F +61 2 9413 1132

MECHANICAL
FIRBAS & ASSOCIATES
T +61 2 9437 1022
F +61 2 9437 1025

BCA
CITY PLAN SERVICES
T +61 2 8270 3500
F +61 2 8270 3501

ESD
CUNDALL
T +61 2 8424 7000
F +61 2 8424 7099

MACQUARIE UNIVERSITY

AUSTRALIAN HEARING HUB
AT MACQUARIE UNIVERSITY

SECTIONS
SHEET 1

SCALES (A1 original)	CONSULTANTS DRAWING REFERENCE NUMBER
1:200 @ A1 1:400 @ A3	2928-ARC-AD XXXXXX.dwg

DESIGNED	DRAFTED	VERIFIED	TRUE NORTH	DATE
NVE	PPA	PPA		9/06/2010

DRAWING NUMBER

PROJECT CODE	DISCIPLINE CODE	PHASE CODE	DRAWING TYPE	SERIES NUMBER	REVISION
AHH	-ARC	-PA	_01	_201	-