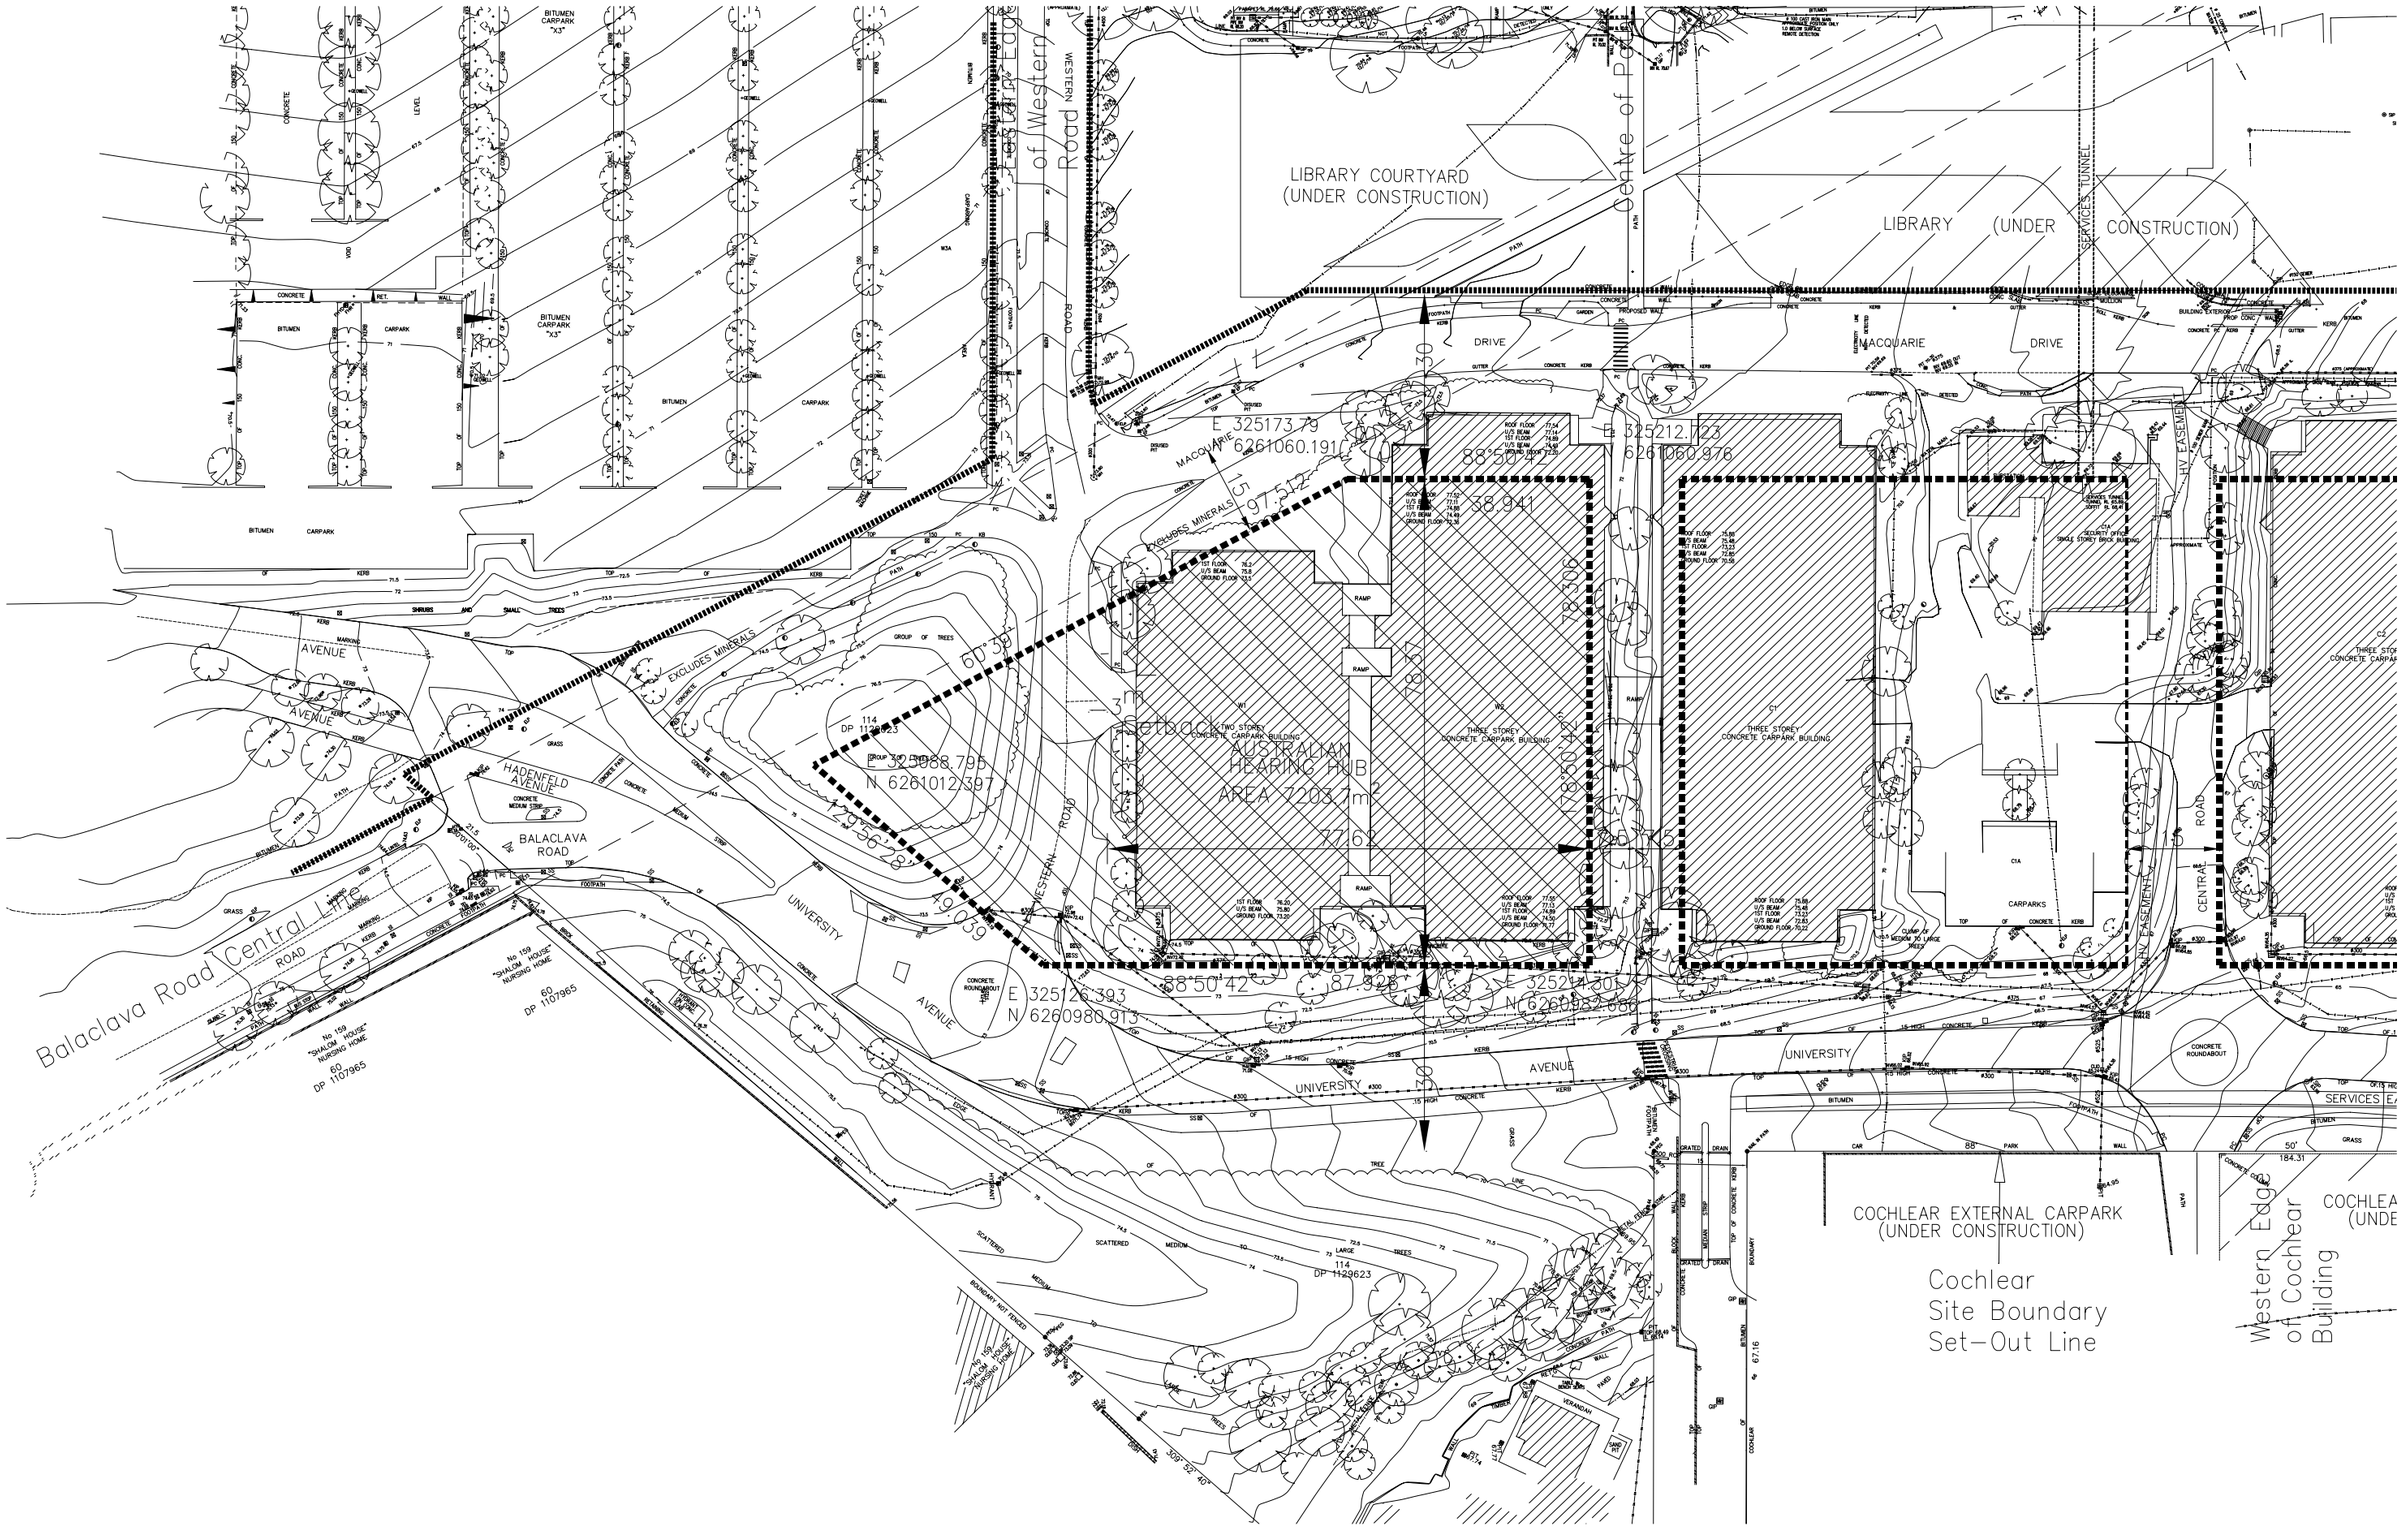

PRELIMINARY

AUSTRALIAN HEARING HUB

PLOTFILE TIME: 11:58:06 AM

PLOTFILE DATE: 29/09/2010

AMENDMENTS

REV	DATE	AMENDMENT	BY
-	13.05.10	MINOR AMENDMENTS TO SITE AND SHADOW PLANS	MW
-	09.06.10	AMENDMENTS TO SITE AND BUILDING	MW
-	29.09.10	ISSUE FOR PA	DW

NOTE:
1) THESE DRAWINGS ARE TO BE READ IN CONJUNCTION WITH ALL OTHER WORKING DRAWINGS, SCHEDULES, SPECIFICATIONS AND OTHER INFORMATION PROVIDED.
2) DO NOT OBTAIN DIMENSIONS BY SCALING FROM THESE DRAWINGS.
3) ALL DIMENSIONS TO BE VERIFIED ON SITE PRIOR TO PREPARATION OF SHOP DRAWINGS.

4) SET-OUT DIMENSIONS TO BE CONFIRMED BY SURVEYOR

ARCHITECTURAL
PERUMAL PEDAVOLI ARCHITECTS
T +61 2 9291 0000
F +61 2 9291 0088

MACQUARIE UNIVERSITY

PROJECT MANAGER
COFFEY PROJECTS
T +61 2 9287 2100
F +61 2 9287 2188

ELECTRICAL & COMMUNICATIONS
IHA CONSULTING ENGINEERS
T +61 2 9437 1000
F +61 2 9437 1020

HYDRAULIC

INTERIOR DESIGNER
GEYER
T +61 2 9248 3222

CIVIL & STRUCTURAL
WOOLACOTTS CONSULTING ENGINEERS
T +61 2 9413 1399
F +61 2 9413 1132

MECHANICAL
ERBAS & ASSOCIATES
T +61 2 9437 1022
F +61 2 9437 1025

BCA
CITY PLAN SERVICES
T +61 2 8270 3500
F +61 2 8270 3501

ESD
CUNDALL
T +61 2 8424 7000
F +61 2 8424 7099

AUSTRALIAN HEARING HUB
AT MACQUARIE UNIVERSITY

EXISTING SITE SURVEY PLAN

SCALES (A1 original)		CONSULTANTS DRAWING REFERENCE NUMBER
1:500 @ A1 1:1000 @ A3		

DESIGNED	DRAFTED	VERIFIED	TRUE NORTH	DATE
NVE	MW	PPA		29/09/2010

DRAWING NUMBER

PROJECT CODE	DISCIPLINE CODE	PHASE CODE	DRAWING TYPE	SERIES NUMBER	REVISION
AHH	-ARC	-PA	_00	_001	-