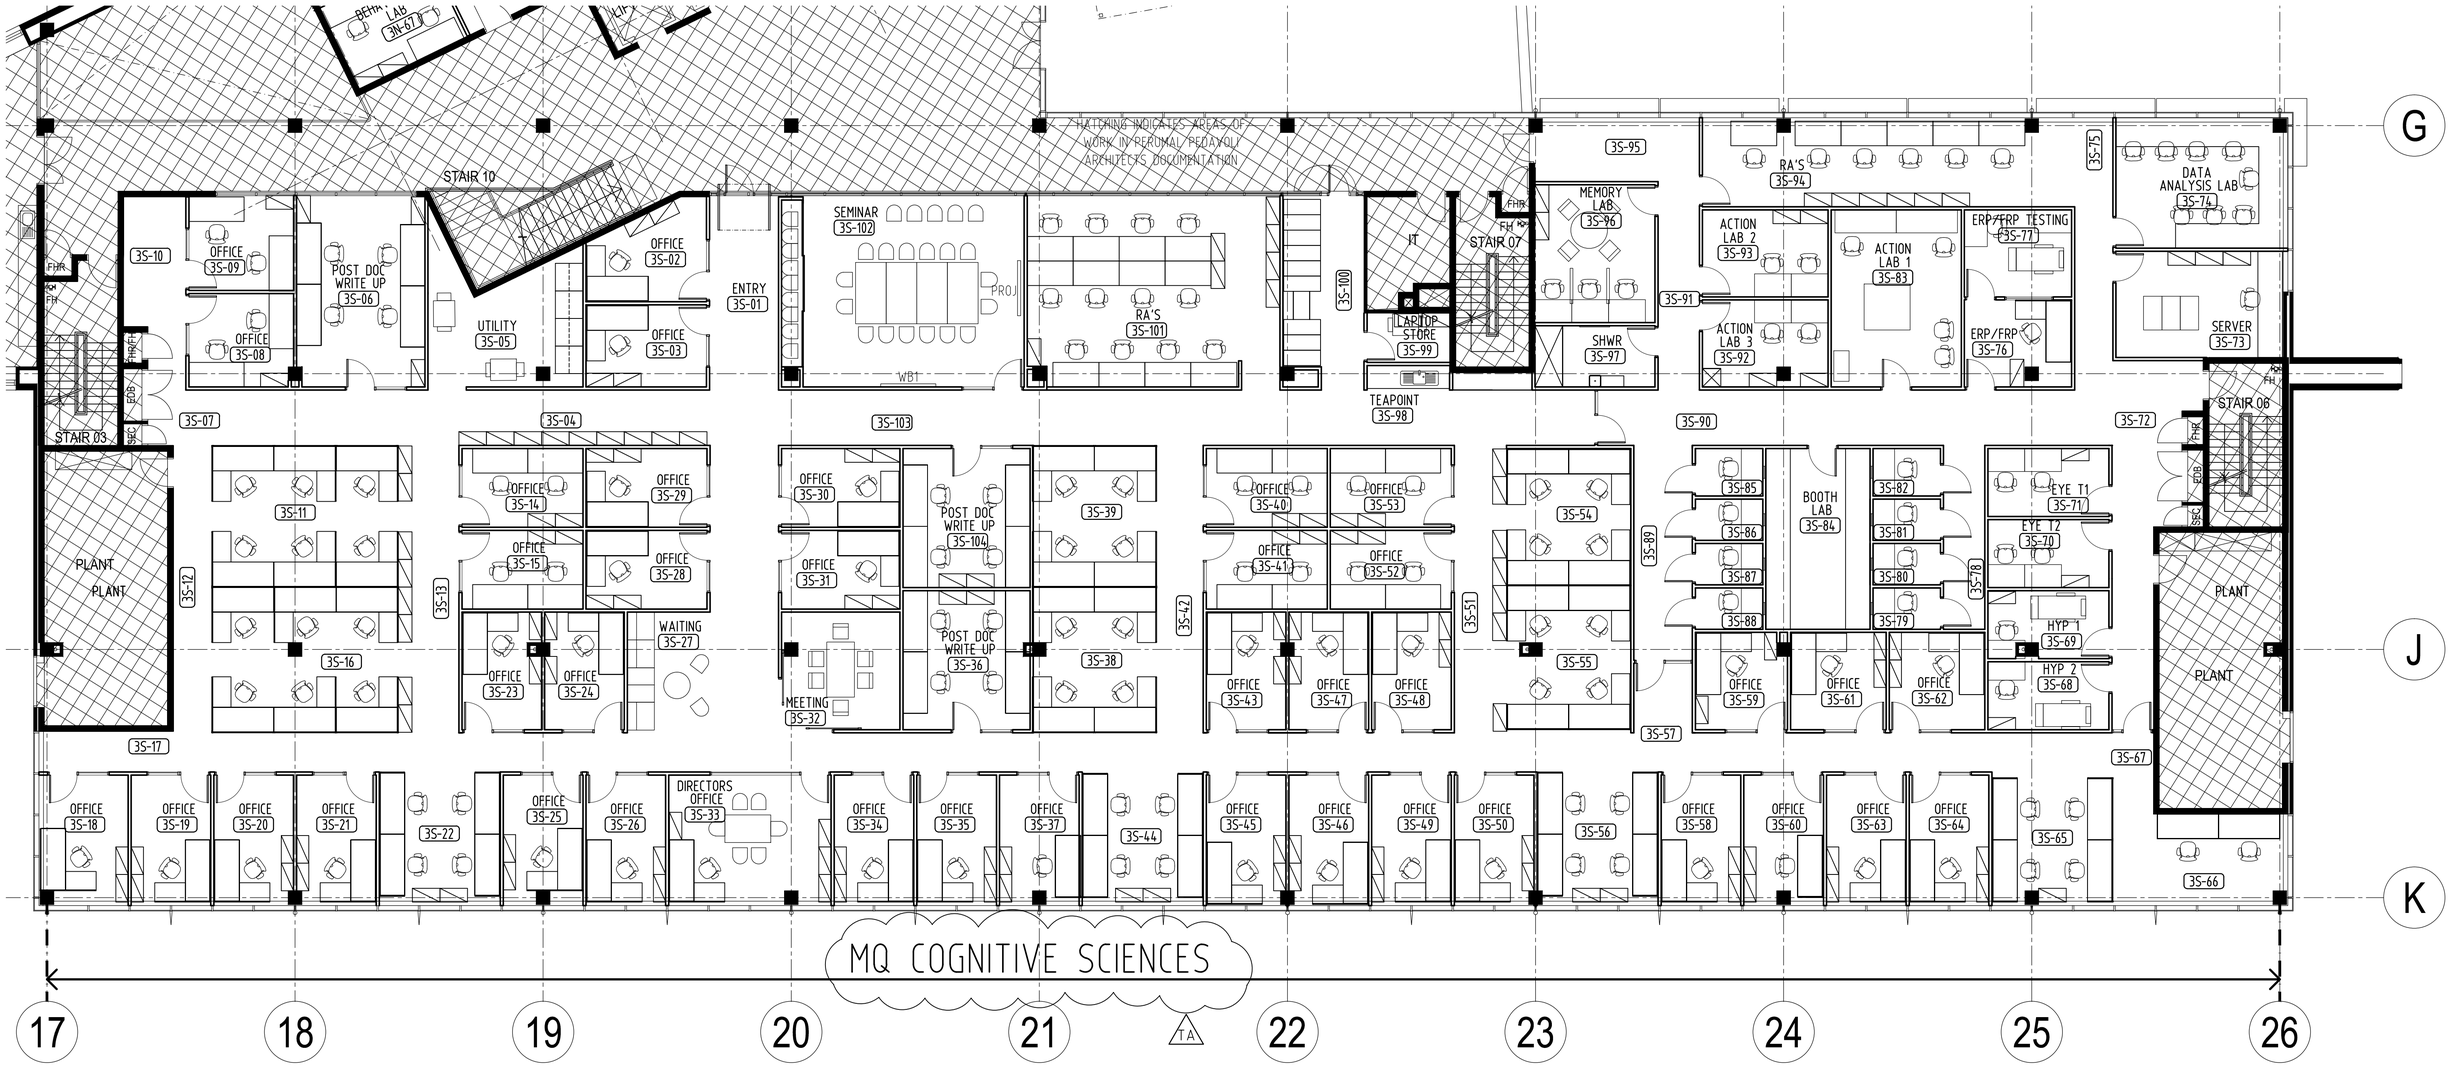

general legend:

WALLS & PARTITIONS INDICATED AS SOLID AND HATCHED AREAS DENOTES WORKS IN BASE BUILDING ARCHITECTURAL SCOPE - REFER TO PERUMAL PEDAVOLI ARCHITECTS DOCUMENTATION

TENDER ISSUE

AUSTRALIAN HEARING HUB MACQUARIE UNIVERSITY

AMENDMENTS

REV	DATE	AMENDMENT	BY	CO
TA	24.06.10	ISSUED FOR ADDENDUM 01	PJN	CEJ
	31.05.10	ISSUE FOR TENDER	PJN	CEJ

NOTE:
1) THESE DRAWINGS ARE TO BE READ IN CONJUNCTION WITH ALL OTHER WORKING DRAWINGS, SCHEDULES, SPECIFICATIONS AND OTHER INFORMATION PROVIDED.
2) DO NOT OBTAIN DIMENSIONS BY SCALING FROM THESE DRAWINGS.
3) ALL DIMENSIONS TO BE VERIFIED ON SITE PRIOR TO PREPARATION OF SHOP DRAWINGS.

ARCHITECTURAL
PERUMAL PEDAVOLI ARCHITECTS
T +61 2 9291 0000
F +61 2 9291 0088

MACQUARIE UNIVERSITY

PROJECT MANAGER
COFFEY PROJECTS
T +61 2 9287 2100
F +61 2 9287 2188

ELECTRICAL & COMMUNICATIONS
JHA CONSULTING ENGINEERS
T +61 2 9437 1000
F +61 2 9437 1020

HYDRAULIC

INTERIOR DESIGNER
GEYER
T +61 2 9248 3222

CIVIL & STRUCTURAL
WOOLACOTTS CONSULTING ENGINEERS
T +61 2 9413 1399
F +61 2 9413 1132

MECHANICAL
ERBAS & ASSOCIATES
T +61 2 9437 1022
F +61 2 9437 1025

BCA
CITY PLAN SERVICES
T +61 2 8270 3500
F +61 2 8270 3501

ESD
CUNDALL
T +61 2 8424 7000
F +61 2 8424 7099

AUSTRALIAN HEARING HUB
MACQUARIE UNIVERSITY

LEVEL 3 SOUTH
GENERAL ARRANGEMENT PLAN

SCALES (A1 original) 1:100

CONSULTANTS DRAWING REFERENCE NUMBER

DESIGNED ---- DRAFTED ---- VERIFIED TRUE NORTH DATE 23.04.2010

DRAWING NUMBER

PROJECT CODE	DISCIPLINE CODE	PHASE CODE	DRAWING TYPE	SERIES NUMBER	REVISION
AHH	-IDE	-AD	_01	_008	TA