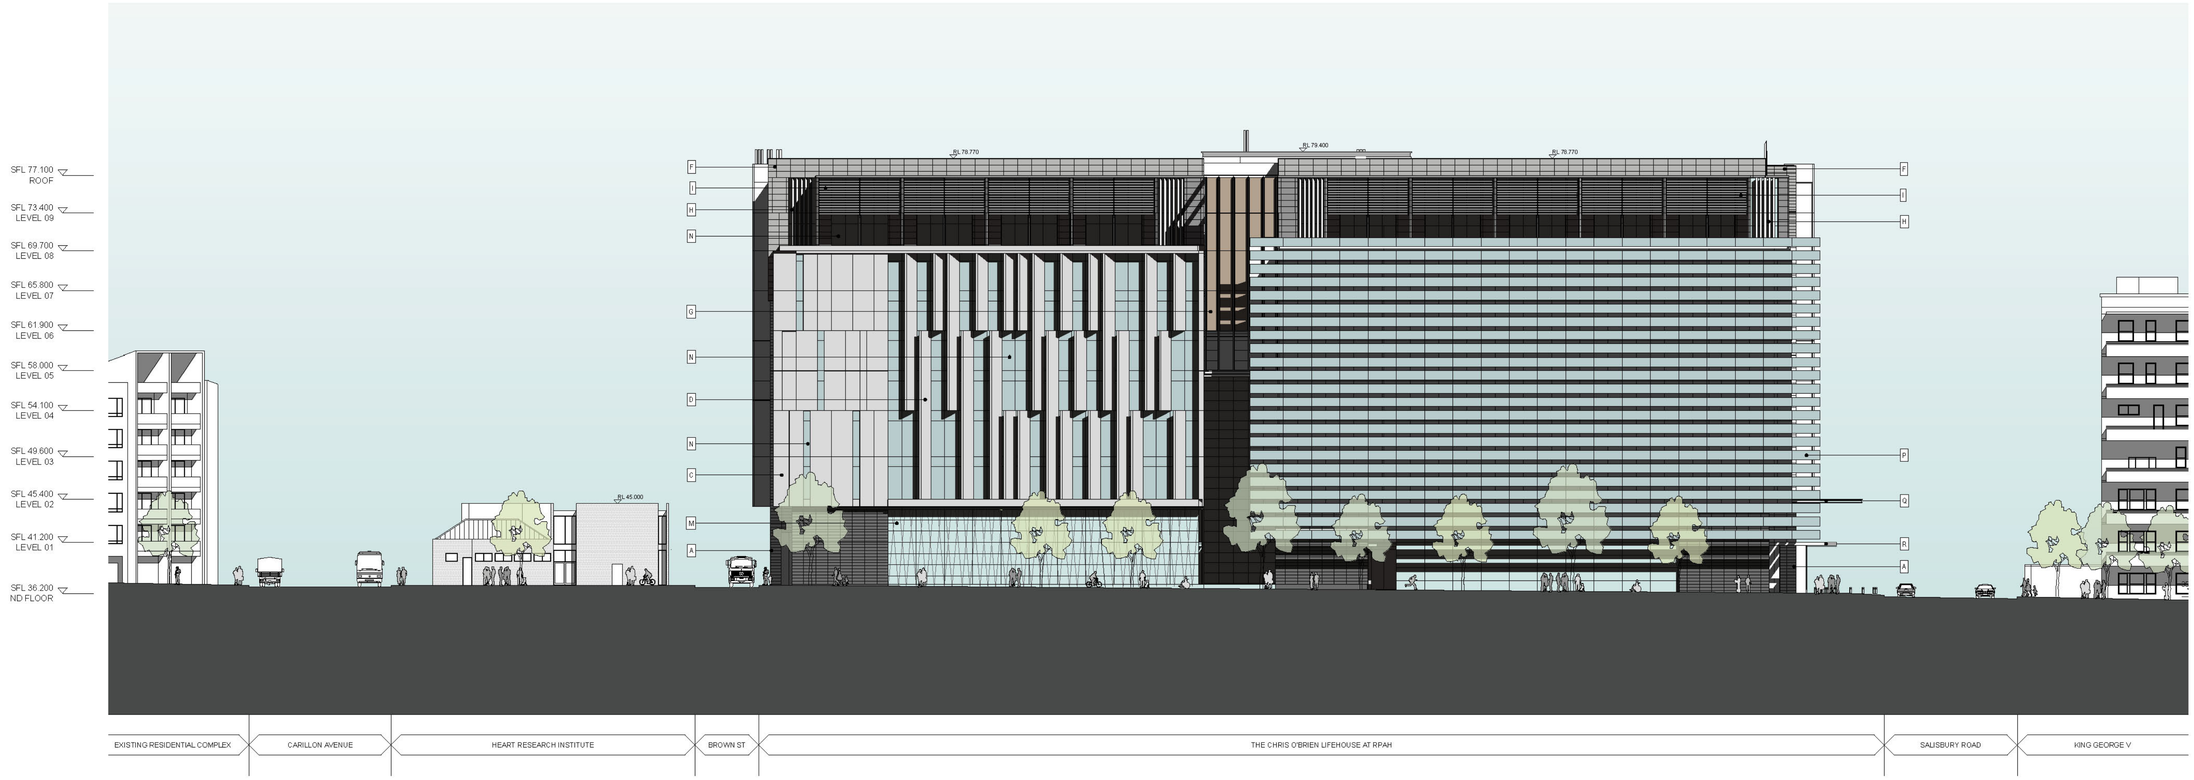

EAST ELEVATION

@ A1 - 1:300

THIS DOCUMENT IS THE COPYRIGHT OF RICE DAUBNEY (NSW) Pty. Ltd.
ALL INFORMATION ILLUSTRATED ON THIS DOCUMENT IS TO BE CHECKED AND VERIFIED ON SITE.
IN THE EVENT OF DISCREPANCIES REFER TO ARCHITECT PRIOR TO COMMENCEMENT OF THE WORK.
DO NOT SCALE DRAWINGS MANUALLY OR ELECTRONICALLY.

KEY PLAN / SECTION

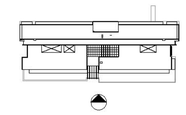

LEGEND

00	ISSUE FOR PART 3A APPLICATION	SEE BELOW		18.06.10

A	CERAMIC CLADDING TILES COLOUR: UMBRA GREY
B	CERAMIC CLADDING LOUVRES COLOUR: UMBRA GREY
C	PRECAST POLISHED CONCRETE PANELS COLOUR: CONCRETE GREY
D	PRECAST POLISHED CONCRETE BLADES COLOUR: CONCRETE GREY
E	ANODISED ALUMINIUM CLADDING, CONCEALED FIXED, COLOUR: TITANIUM, SATIN FINISH
F	ANODISED ALUMINIUM CLADDING, STANDING SEAM JOINTS, COLOUR: QUARTZ ZINC, SATIN FINISH
G	ANODISED ALUMINIUM PREFORATED PANELS COLOUR: TITANIUM, SATIN FINISH
H	ANODISED ALUMININUM AEROFOIL VERTICAL LOUVRES COLOUR: SPANISH SILVER
I	ANODISED ALUMININUM AEROFOIL HORIZONTAL LOUVRES COLOUR: SPANISH SILVER
J	METAL LOUVRES POLYESTER POWDER COATED COLOUR: GUN METAL GREY
K	ROLLER SHUTTER POLYESTER POWDER COATED COLOUR: GUN METAL GREY
L	LOW E FRAMELESS GLASS PIN FIXED TO METAL STRUCTURE
M	LOW E FRAMELESS FRITTED GLASS PIN FIXED TO STEEL STRUCTURE
N	LOW E DOUBLE GLAZING CURTAINWALL PANEL WITH VISION GLASS TO SHADOW BOX, UNCAPPED SYSTEM
O	LOW E DOUBLE GLAZING CURTAINWALL PANEL WITH VISION GLASS TO SHADOW BOX AND EXPRESSED HORIZONTAL TRANSOMS
P	CLEAR FRITTED GLASS SCREEN PIN FIXED TO SUPPORTING STRUCTURE, 600mm OFFSET FROM MAIN FACADE
Q	CLEAR GLASS AND ANODISED ALUMINIUM PERFORATED PANELS TO MAIN ENTRY AWNING
R	CLEAR FRAMELESS GLASS AWNING WITH STEEL STRUCTURE
S	ALUMINIUM METAL CLADDED AWNING, CONCEALED FIXED
T	ENTRY LOBBY BOX IN FRAMELESS CLEAR GLASS PIN FIXED TO STEEL STRUCTURE
U	ALUMINIUM FULL HIGHT STAKING DOORS
V	OFF-FORM CONCRETE LIFT SHAFT

GRAPHIC SCALE

0 1 2 3 4 5 6 7 8 9 10 11 12 13 14 15m

QUANTITY SURVEYOR

RIDER LEVETT BUCKNALL

LEVEL 5 41 MCLAREN STREET
NORTH SYDNEY 2060

P: 02 9922 2277
F: 02 9957 4197
www.rlb.com

SERVICES ENGINEER

SINCLAIR KNIGHT MERZ

SKM 100 CHRISTIE STREET
ST LEONARDS 2065

P: 02 9928 2100

www.skm.com

STRUCTURAL ENGINEER

SCP CONSULTING

LEVEL 2 DANCHEN HOUSE 507 KENT STREET
SYDNEY 2000

P: 02 9267 9312
F: 02 9261 5871
www.scpconsult.com.au

PROJECT DIRECTOR

CAPITAL INSIGHT

LEVEL 6 77 BERRY STREET
NORTH SYDNEY 2165

P: 02 9955 2300
F: 02 9955 5574
www.capitalinsight.com.au

CLIENT

LIFEHOUSE

PO BOX M6 MISSENDEN ROAD
CAMPERDOWN 2050

P: 029515 6018
www.lifehouse.org.au

ARCHITECTS

RICE DAUBNEY
ANALYSING CREATING AND
IMPLEMENTING ARCHITECTURE

110 WALKER STREET | NORTH SYDNEY 2060
T: 02 9958 2666 | F: 02 9959 3015
rd@ricedaubney.com.au | www.ricedaubney.com.au

the rice daubney group (nsw) pty ltd - abn: 77 001 350 769
rice daubney trading trust - abn: 55 880 304 993

PROJECT:

The Chris O'Brien Lifehouse at RPA Stg A / B1
119 - 143 MISSENDEN ROAD
CAMPERDOWN
SYDNEY, NSW, 2050

DRAWING TITLE:

GA ELEVATIONS
EAST ELEVATION

SCALE:	DRAWN:	CHECKED:
AS SHOWN	SA/SG	SA

PROJECT NUMBER:	DRAWING NUMBER:	ISSUE:
08500	DA1503	00

A1 A2 A3 A4

teamwork:/n:dbim2/U08500 MASTER