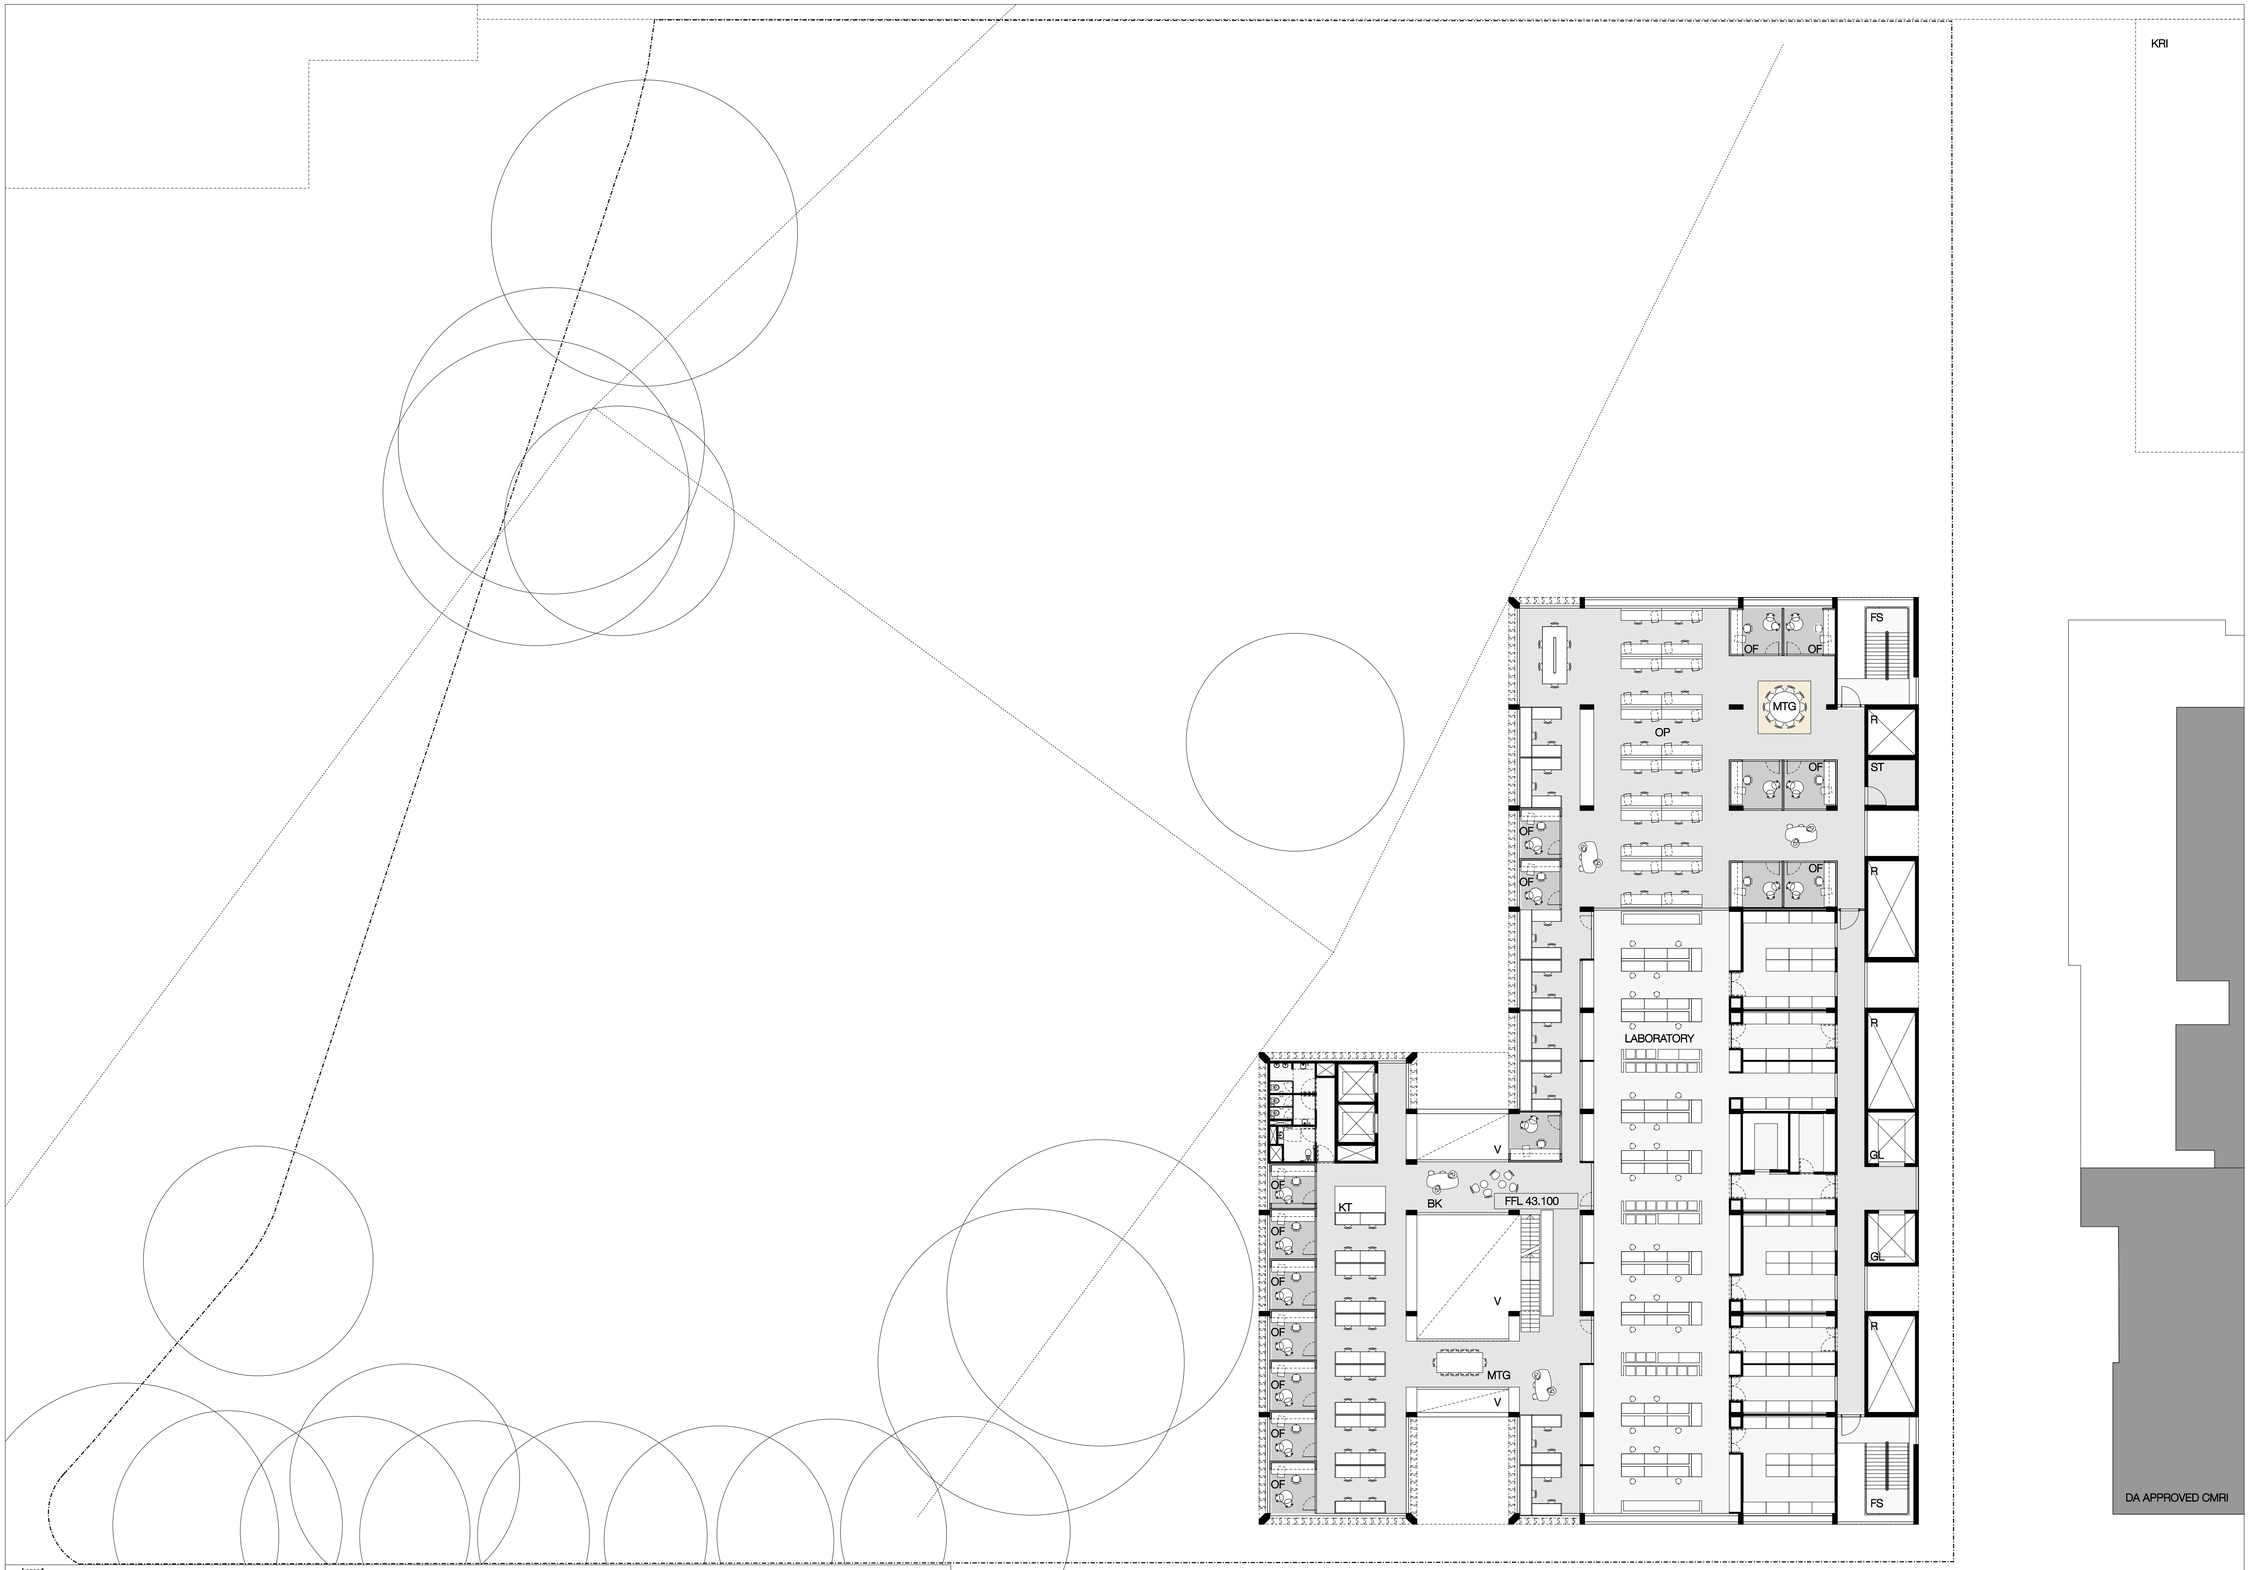


Legend

| | | | | | | | | | | | | | |
|---|---|---|---|---|---|---|---|---|---|---|---|---|---|
| A | Accessible WC | CRT | Courtyard | FE | Flue Exhaust | KT | Kitchenette | MDR | Metal Deck Roof | OP | Open Plan Work Area | ST | Storage |
| AT | Atrium | DP | Downpipe | FG | Feature Glass | L | Lift | MEZ | Mezzanine | PL | Plant Room | TFP | Transparent Facade Panel |
| BK | Breakout Area | E | Entry | FS | Fire Stair | LAB | Laboratory | MFP | Metal Facade Panel | R | Reception | U | Unisex WC |
| CFS | Cafe Seating | F | Female WC | G | Glazing | LL | Lift Lobby | MTG | Meeting Room | RC | Reinforced Concrete | V | Void |
| COR | Corridor | FA | First Aid Room | GL | Goods Lift | M | Male WC | N | Nitrogen Tank Store | S | Skylight | VL | Vertical Louvre, Metal Facade Beyond |
| CP | Car Park | FC | Female Change/Showers | GR | Green Roof | MC | Male Change/Shower | OF | Office | SS | Substation | VLG | Vertical Louvre, Glazing Behind |

| | | | |
|---|---|---|---|
| W | Waste | WTG | Waiting Area |

P:\09\s0911005.wm\Cad_Active\plot\DA-D-05_LEVEL 05 FLOOR PLAN .dgn 9/09/2010

BVN

**BVN**Architecture

Telephone +61 2 8297 7200
Facsimile +61 2 8297 7299
www.bvn.com.au

INTELLECTUAL PROPERTY
© COPYRIGHT BVN ARCHITECTURE PTY LIMITED. UNLESS OTHERWISE AGREED IN WRITING, ALL RIGHTS TO USE THIS DOCUMENT ARE SUBJECT TO PAYMENT IN FULL OF ALL BVN CHARGES. THIS DOCUMENT MAY ONLY BE USED FOR THE EXPRESS PURPOSE AND PROJECT FOR WHICH IT HAS BEEN CREATED AND DELIVERED, AS NOTIFIED IN WRITING BY BVN, AND THIS DOCUMENT MAY NOT BE OTHERWISE USED, OR COPIED. ANY UNAUTHORISED USE OF THIS DOCUMENT IS AT THE USER'S SOLE RISK AND WITHOUT LIMITING BVN'S RIGHTS THE USER RELEASES AND INDEMNIFIES BVN FROM AND AGAINST ALL LOSS SO ARISING.

| ISSUE | DATE | FOR |
|---|---|---|
| 1 | 02.08.10 | SPP PDP |
| 2 | 19.08.10 | DA |
| 3 | 23.08.10 | DA |
| 4 | 25.08.10 | DA |

Westmead Millennium Institute for Medical Research

CAPITAL INSIGHT
Feasibility & Planning · Property Advisory
Project Strategy · Delivery

HEALTH INFRASTRUCTURE
NSW HEALTH

PROJECT

WESTMEAD
MILLENNIUM INSTITUTE &
RESEARCH HUB

BVN PROJECT NUMBER

s0911005

DRAWING KEY

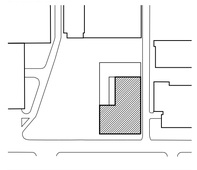

TRUE NORTH PROJECT NORTH

GRAPHIC SCALE

0 4000 10000

SCALE

1:400 at A3
1:200 at A1 DO NOT SCALE

STATUS

PRELIMINARY

DRAWING

FLOOR PLAN
LEVEL 05

| DRAWING NUMBER | ISSUE |
|---|---|
| DA-D-05 | 4 |