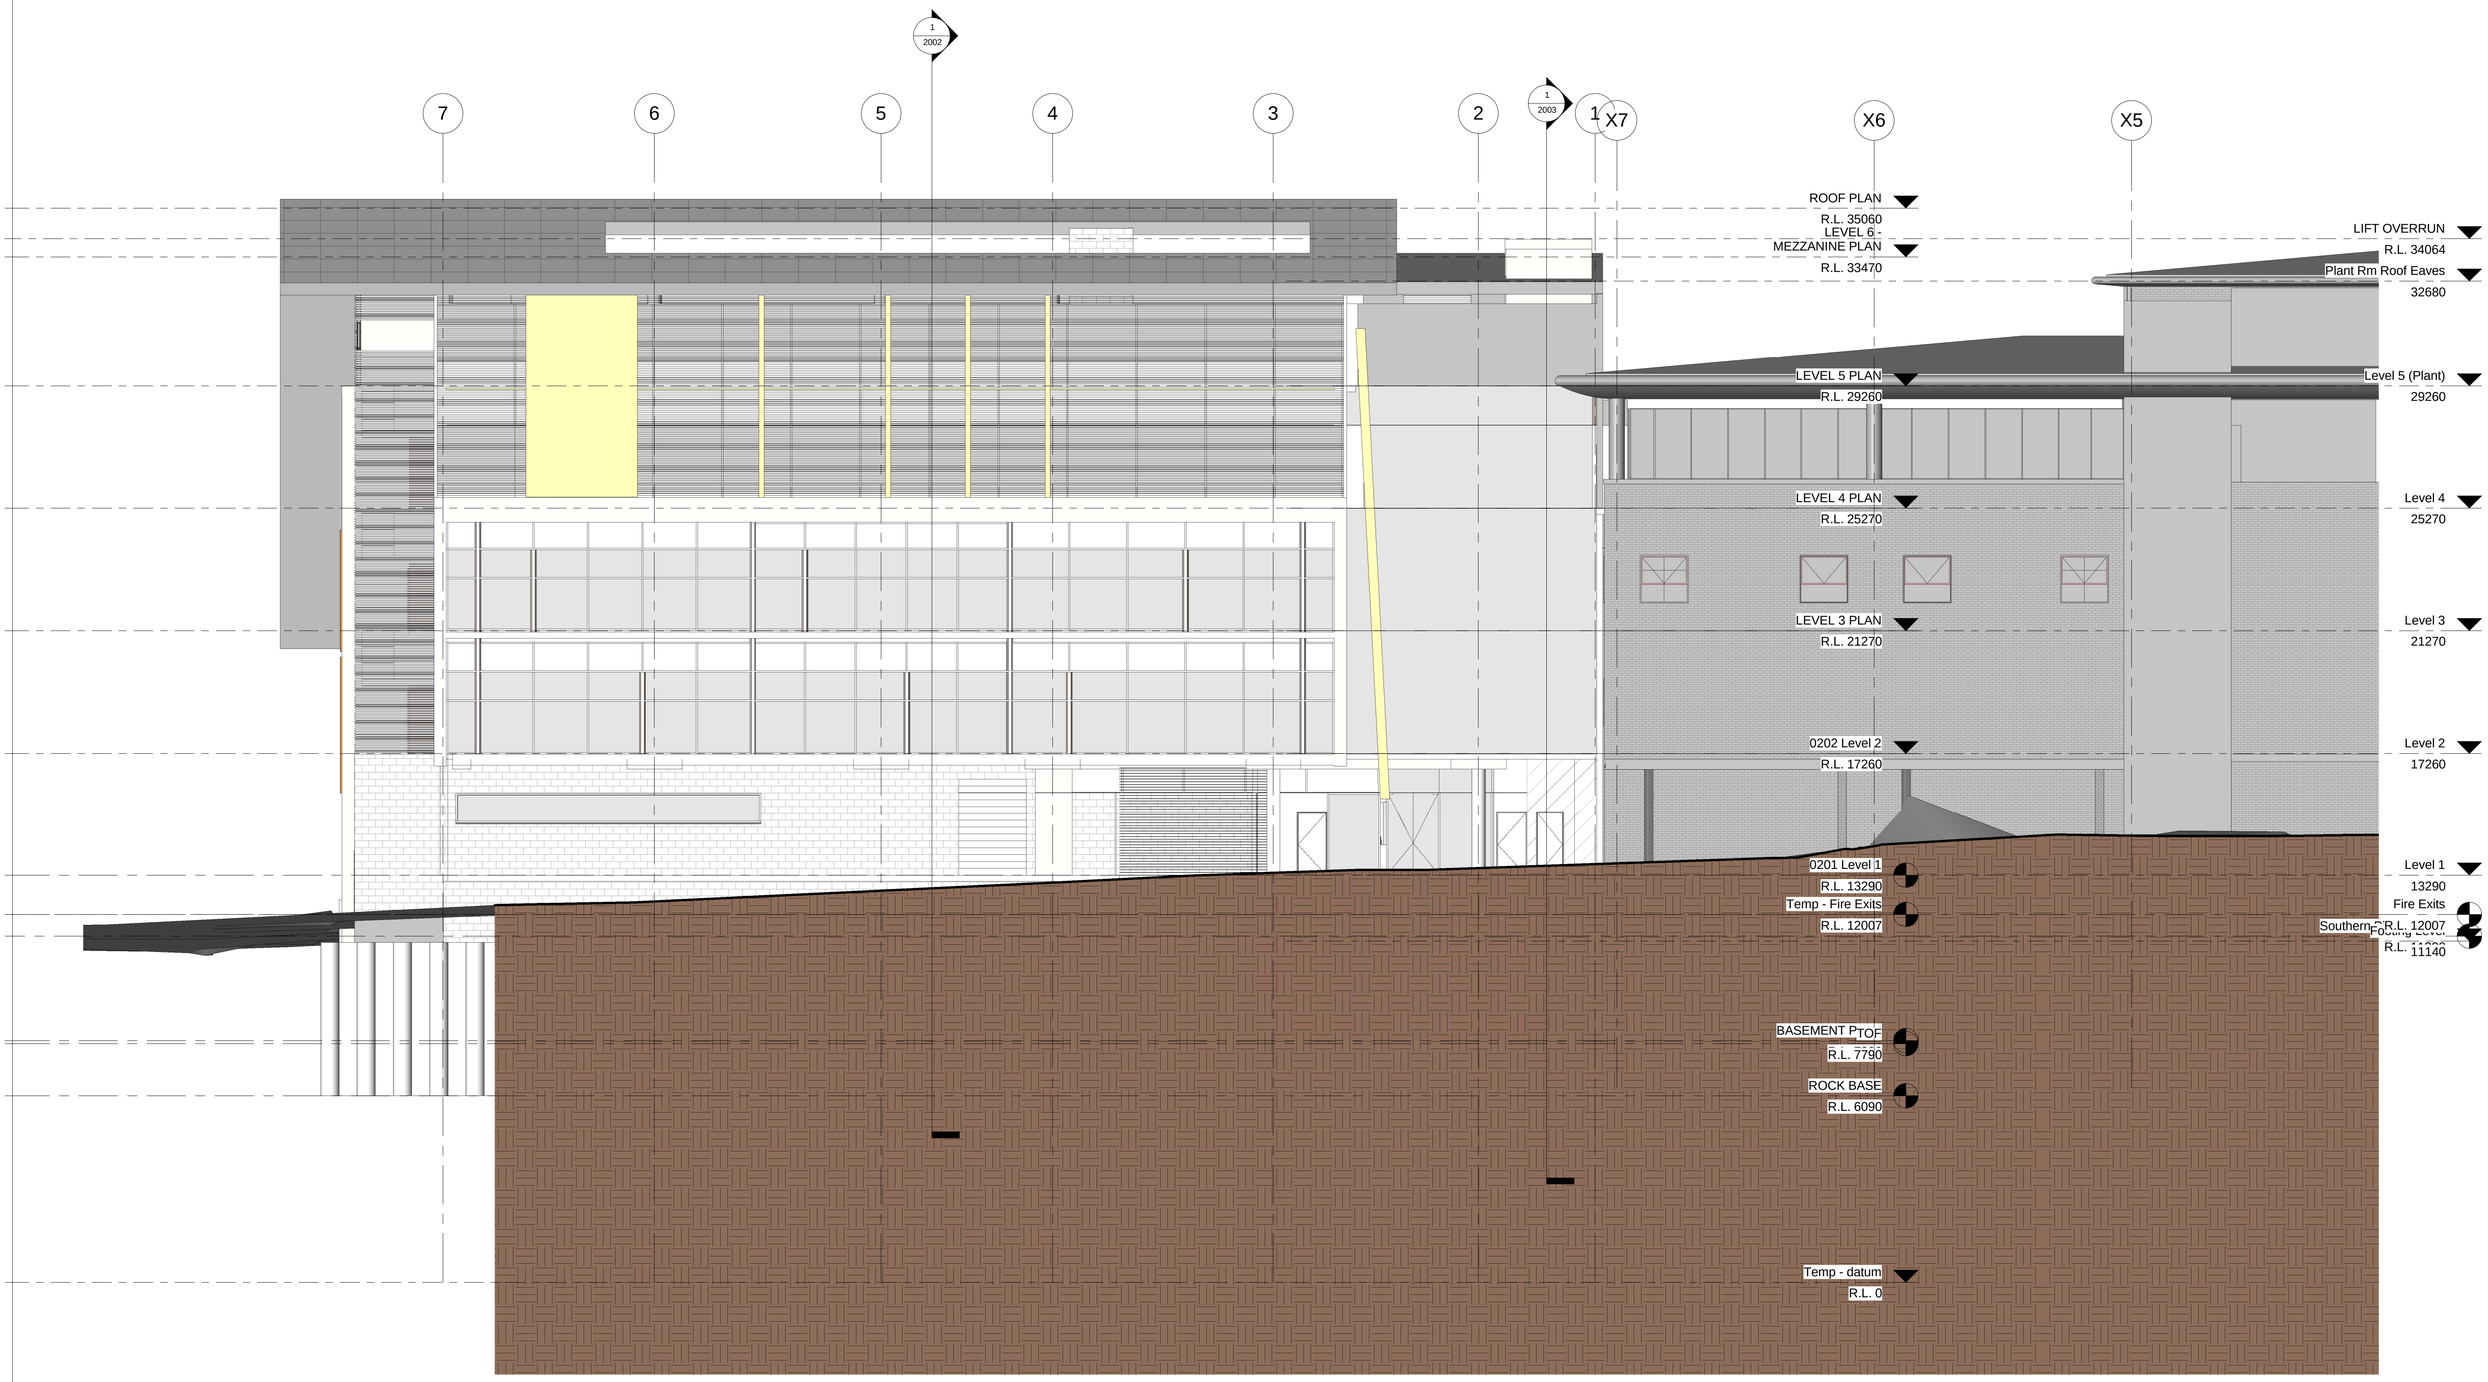

AMENDMENTS

ISSUE	DATE	INFORMATION	ISSUE	DATE	INFORMATION
	04/22/10				

CLIENT

Ingham Health Research Institute

PROJECT DIRECTOR
PROJECT MANAGER

CAPITAL INSIGHT
PTY LTD

77 BERRY ST
NORTH SYDNEY
NSW 2060

PRINCIPAL DESIGN CONSULTANT

35 RICHARDS AVE SURRY HILLS
NSW AUSTRALIA 2010
ACN 000 929 831

PH: (02) 8353 8888 FX: (02) 9332 2402

E: msjarchitects@msjgroup.com.au
W: msjgroup.com.au

McConnel Smith & Johnson
ARCHITECTS

DESIGN CONSULTANTS

TAYLOR THOMPSON & WITTING
STRUCTURAL ENGINEERS

WHIPPS-WOOD CONSULTING
HYDRAULIC ENGINEERS

STEENSEN VARMING
MECHANICAL /
ELECTRICAL ENGINEERS

KEY PLAN

PROJECT

INGHAM HEALTH RESEARCH INSTITUTE
AT LIVERPOOL HOSPITAL

DRAWING NAME

NORTH ELEVATION

DRAWN	Author
DESIGN	Designer
CHECKED	Checker
DATE	Issue Date
SCALE	1 : 100
JOB No.	09.22
ISSUE	
DRAWING NUMBER	A-2004