KILLEATON STREET

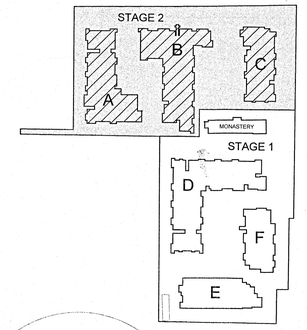

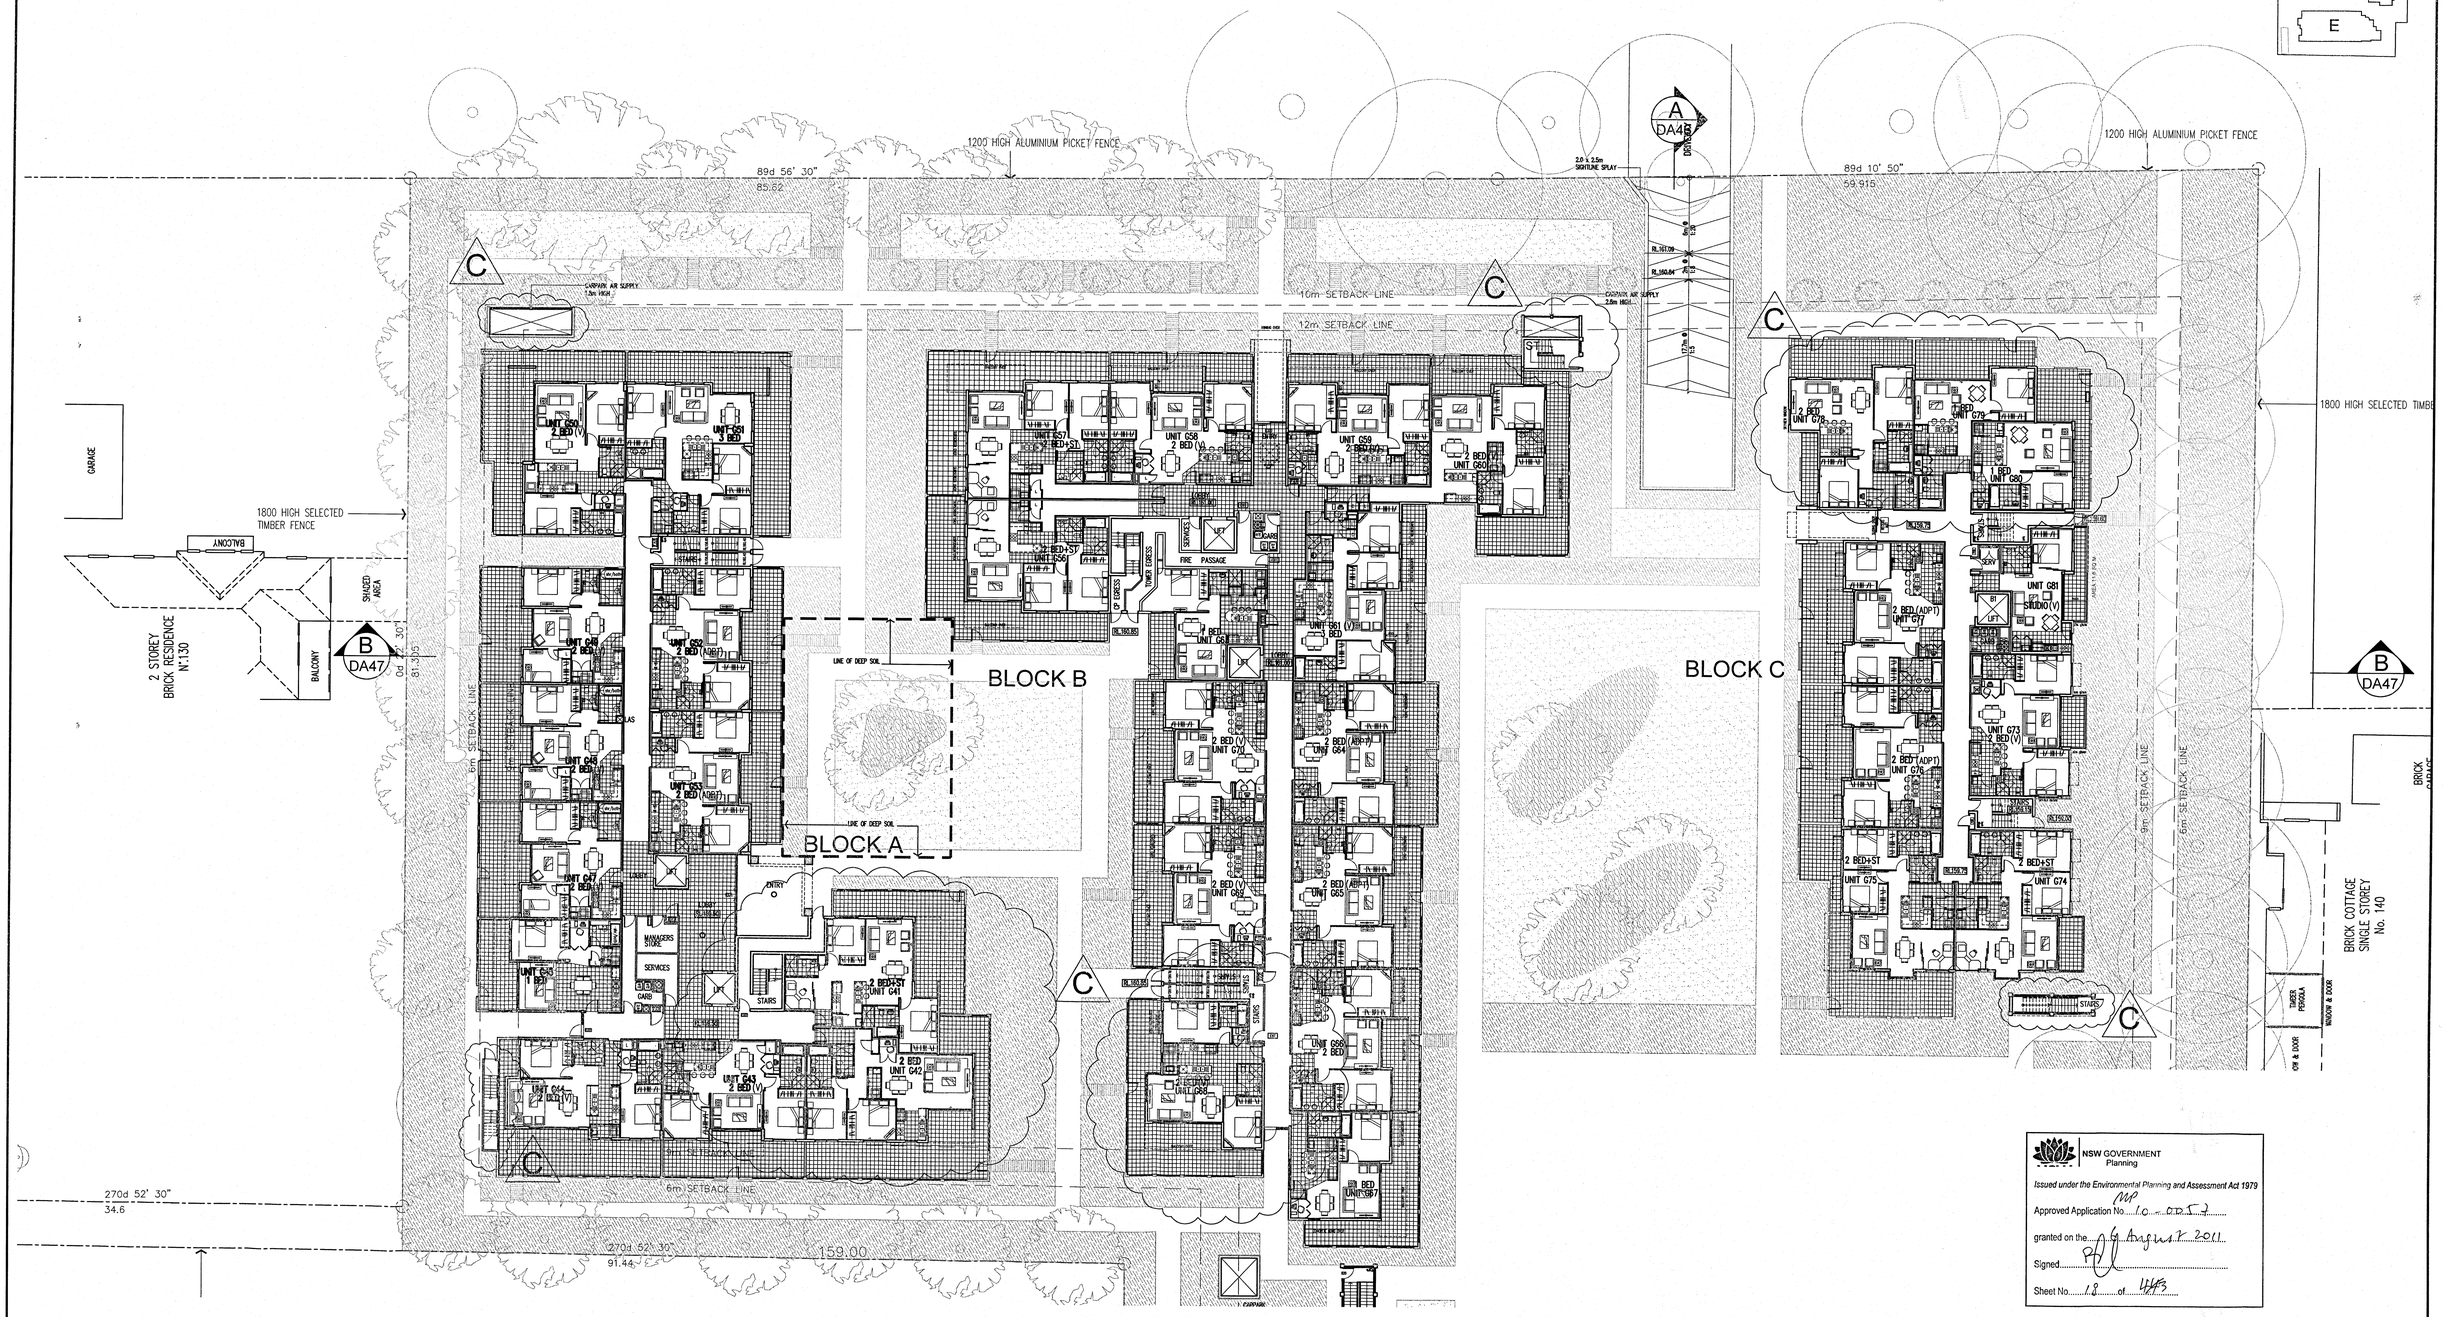
1200 HIGH ALUMINIUM PICKET FENCE
89d 56' 30"
85.62
16m SETBACK LINE
12m SETBACK LINE
CARPARK AIR SUPPLY 3.5m HIGH
2.0 x 2.5m SIGHTLINE SPLAY
A DA48
DRIVEWAY
89d 10' 50"
59.915
1200 HIGH ALUMINIUM PICKET FENCE
1800 HIGH SELECTED TIMBER FENCE
GARAGE
BALCONY
SHADED AREA
2 STOREY BRICK RESIDENCE N.130
BALCONY
B DA47
81.305
6m SETBACK LINE
LINE OF DEEP SOIL
BLOCK B
BLOCK A
BLOCK C
UNIT G50 2 BED (V)
UNIT G51 3 BED
UNIT G57 2 BED+ST
UNIT G58 2 BED (V)
UNIT G59 2 BED (V)
UNIT G60 2 BED
UNIT G78 2 BED
UNIT G79 1 BED
UNIT G80 1 BED
UNIT G81 STUDIO (V)
UNIT G56 2 BED+ST
UNIT G55 2 BED (ADPT)
UNIT G54 2 BED
UNIT G53 2 BED (ADPT)
UNIT G52 2 BED
UNIT G49 2 BED
UNIT G48 2 BED
UNIT G47 2 BED
UNIT G46 2 BED
UNIT G45 1 BED
UNIT G44 2 BED (V)
UNIT G43 2 BED (V)
UNIT G42 2 BED
UNIT G41 2 BED+ST
UNIT G61 1 BED (V)
UNIT G62 2 BED (V)
UNIT G63 2 BED (ADPT)
UNIT G64 2 BED (ADPT)
UNIT G65 2 BED (ADPT)
UNIT G66 2 BED
UNIT G67 1 BED
UNIT G68 2 BED+ST
UNIT G69 2 BED
UNIT G73 2 BED (V)
UNIT G74 2 BED+ST
UNIT G75 2 BED+ST
UNIT G76 2 BED (ADPT)
UNIT G77 2 BED (ADPT)
LIFT
STAIRS
SERVICES
MANAGERS STORE
CARB
ENTRY
LOBBY
FIRE PASSAGE
SERVICES
UP
DN
SERVICES
SERVICES
SERVICES