DO NOT SCALE DRAWINGS. VERIFY ALL DIMENSIONS ON SITE.

© 2004 AUSTRALAND HOLDINGS LIMITED.

This drawing is confidential and is subject to copyright. It may not be copied, used, reproduced or transmitted in any way or in any form without the express permission of Australand Holdings Limited.

REVISION	DESCRIPTION	DATE
P1	PRELIMINARY	XX.XX.10
A	DA SUBMISSION DRAWINGS	10.05.10
B	AMENDED CORPORATE SIGNAGE SIZE & LOCATION	27.05.10
C	AMENDED CORPORATE SIGNAGE SIZE	08.06.10
D	AMENDED CLADDING SPEC	16.06.10

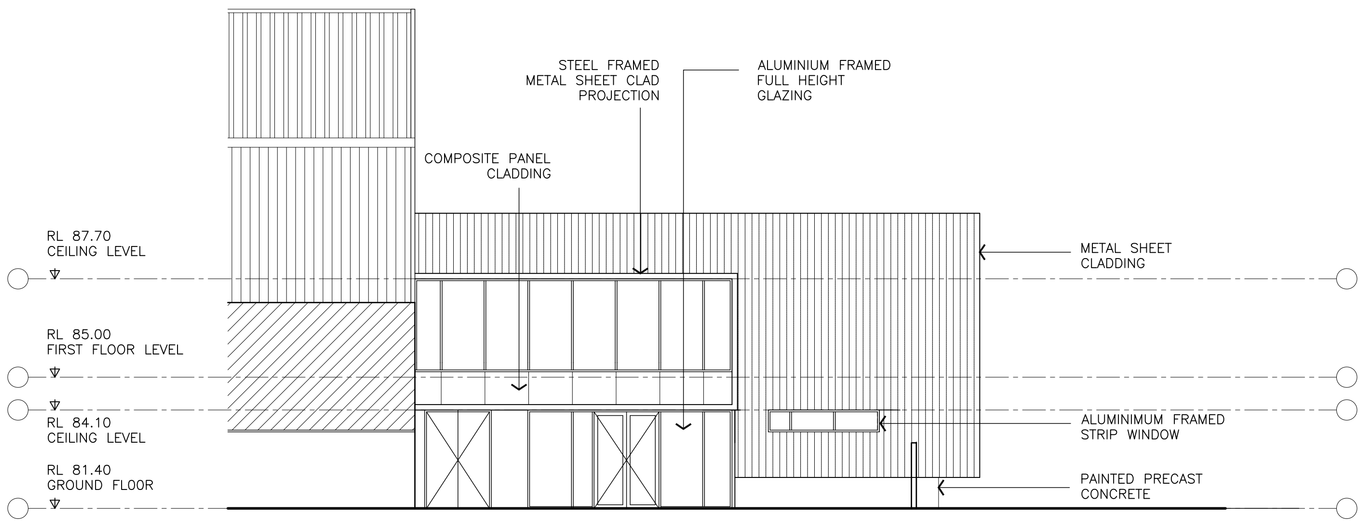

03 002 MAIN OFFICE NORTH ELEVATION
1:100 @ B1

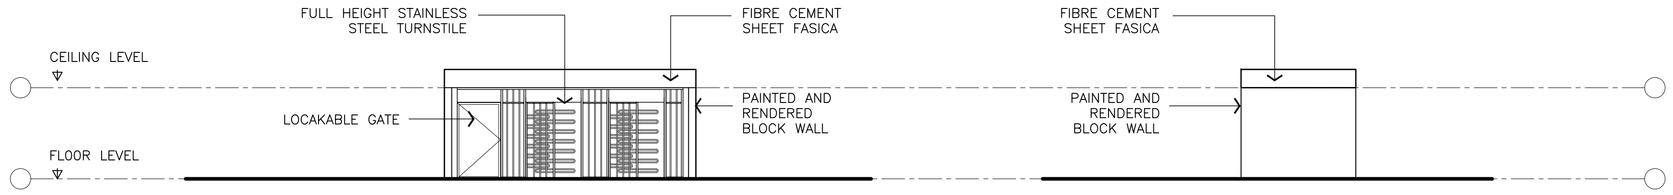

04 002 TURNSTILE SHELTER ELEVATION
1:100 @ B1

05 002 TURNSTILE SHELTER ELEVATION
1:100 @ B1

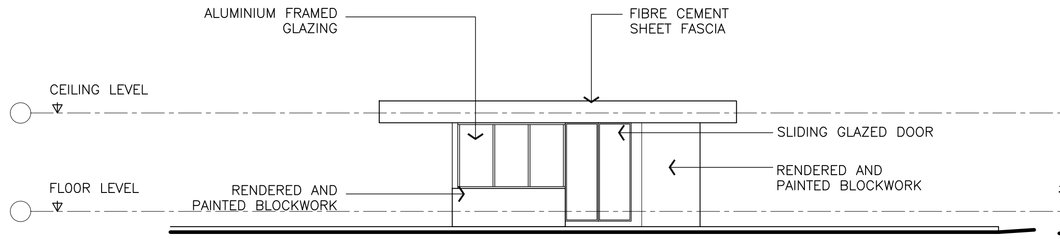

06 002 GUARD HOUSE ELEVATION
1:100 @ B1

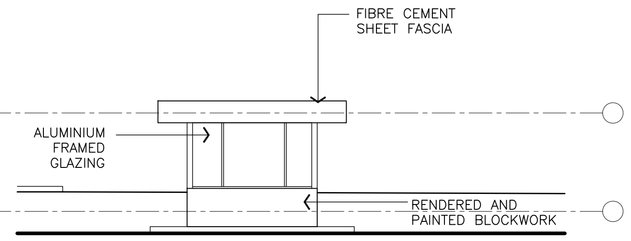

07 002 GUARD HOUSE ELEVATION
1:100 @ B1

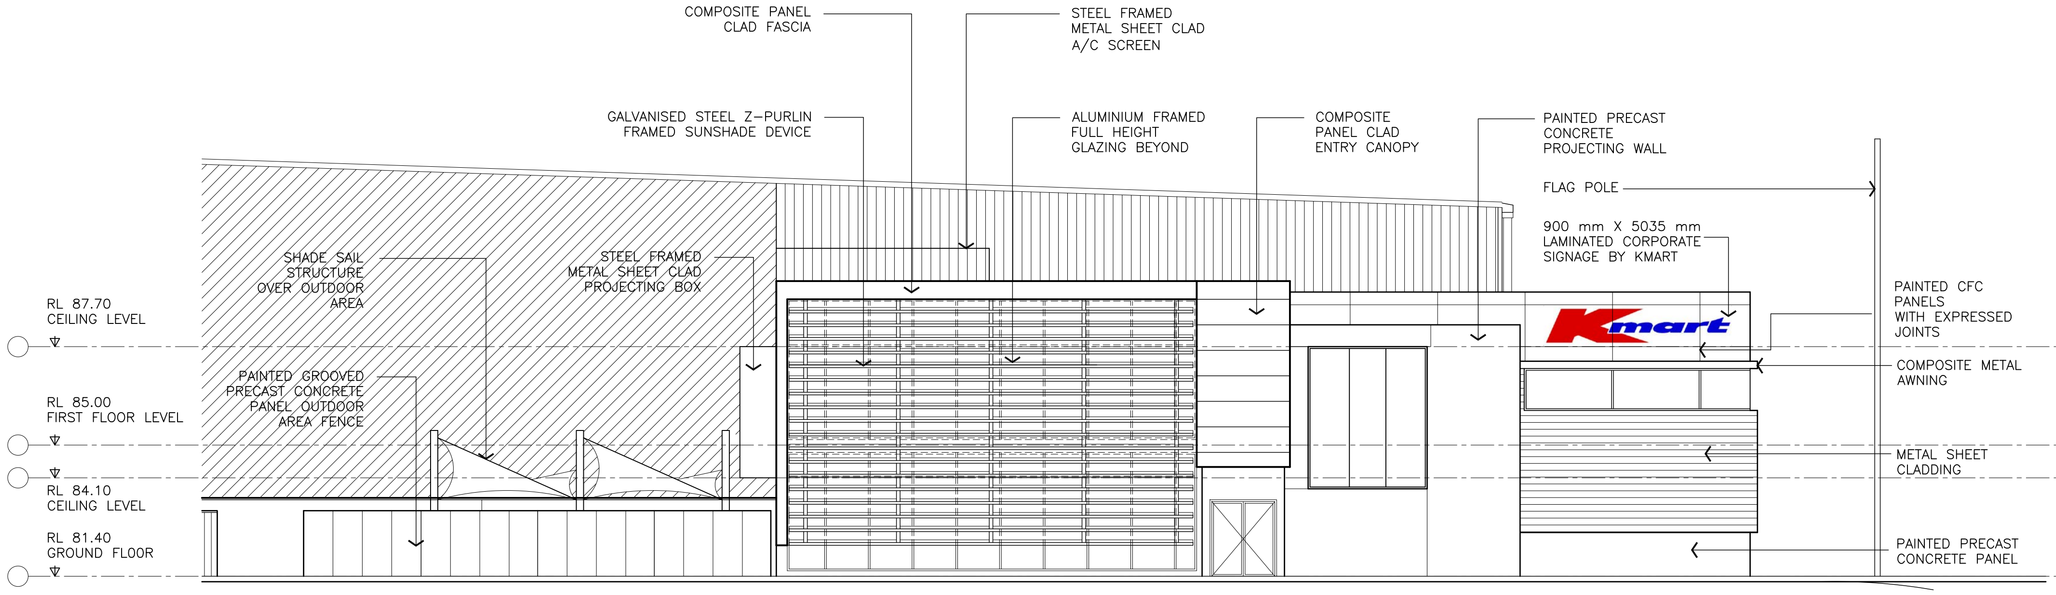

02 002 MAIN OFFICE WEST ELEVATION
1:100 @ B1

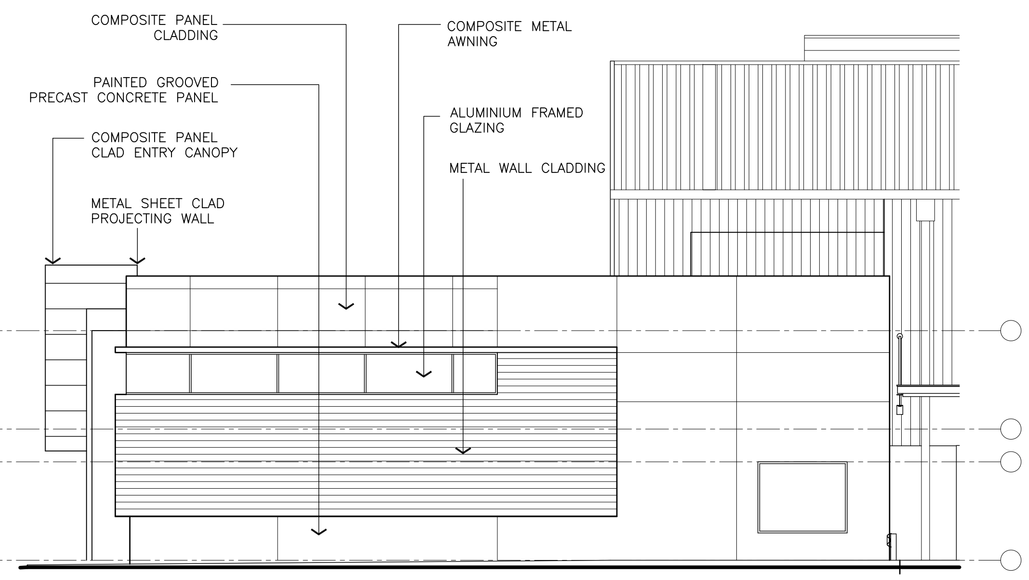

08 002 MAIN OFFICE SOUTH ELEVATION
1:100 @ B1

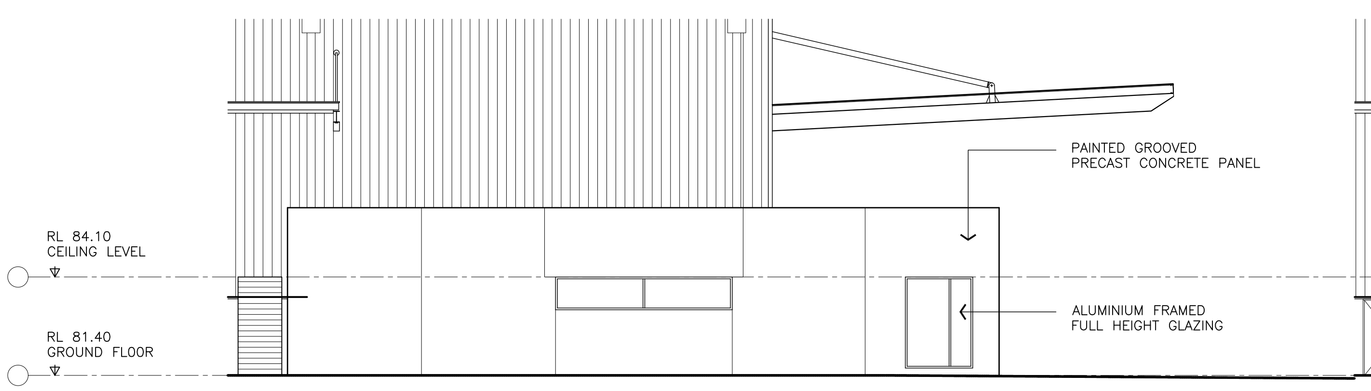

01 002 TYPICAL RECEIVING/ DISPATCH ELEVATION
1:100 @ B1

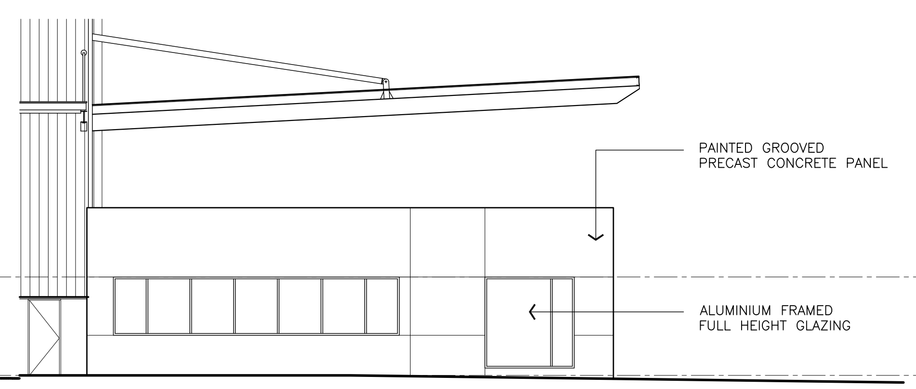

09 002 TYPICAL RECEIVING/ DISPATCH ELEVATION
1:100 @ B1

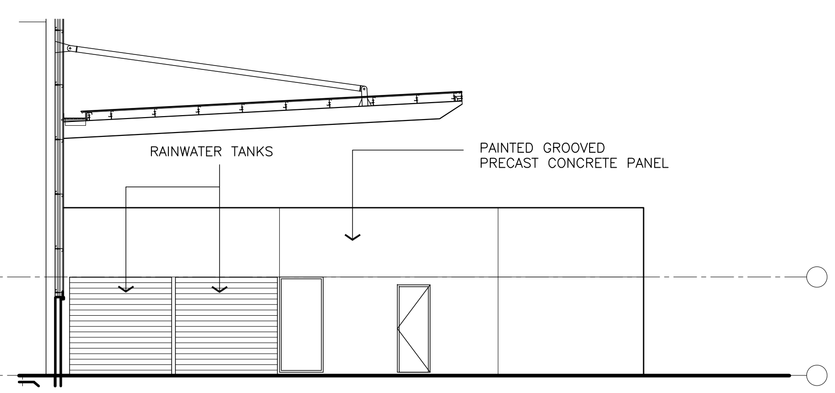

10 002 TYPICAL RECEIVING/ DISPATCH ELEVATION
1:100 @ B1

CLIENT NOTE: DRAWINGS FOR THE PURPOSE OF DEVELOPMENT APPLICATION ONLY.

AUSTRALAND

COMMERCIAL & INDUSTRIAL DIVISION
LEVEL 3, 1C, HOMEBUSH BAY DRIVE, RHODES, NSW 2138
LOCKED BAG 2106
NORTH RYDE N.S.W. 21670
PHONE : (02) 9767 2000
FAX : (02) 9767 2908

PROJECT
PROPOSED DISTRIBUTION CENTRE FOR KMART

ADDRESS
LOT 2, DP1149138, ROAD NAME TBA
EASTERN CREEK INDUSTRIAL PARK STAGE 3

DRAWING TITLE
MAIN OFFICE, GATEHOUSE AND TURNSTILE SHELTER ELEVATIONS

SCALE	1:500 @ B1
DRAWN	MR
CHECKED	JQ
DATE	25.02.10
JOB NUMBER	6635-02-000

DRAWING NUMBER: KM-EC3-AFL-201
ISSUE: D