LEGEND
NEW PARTITIONS
EXISTING PARTITIONS
EXTENT OF DEMOLITION
EXISTING AREA
RAMP (CAR PARK)
FIRE WALL
SMOKE WALL

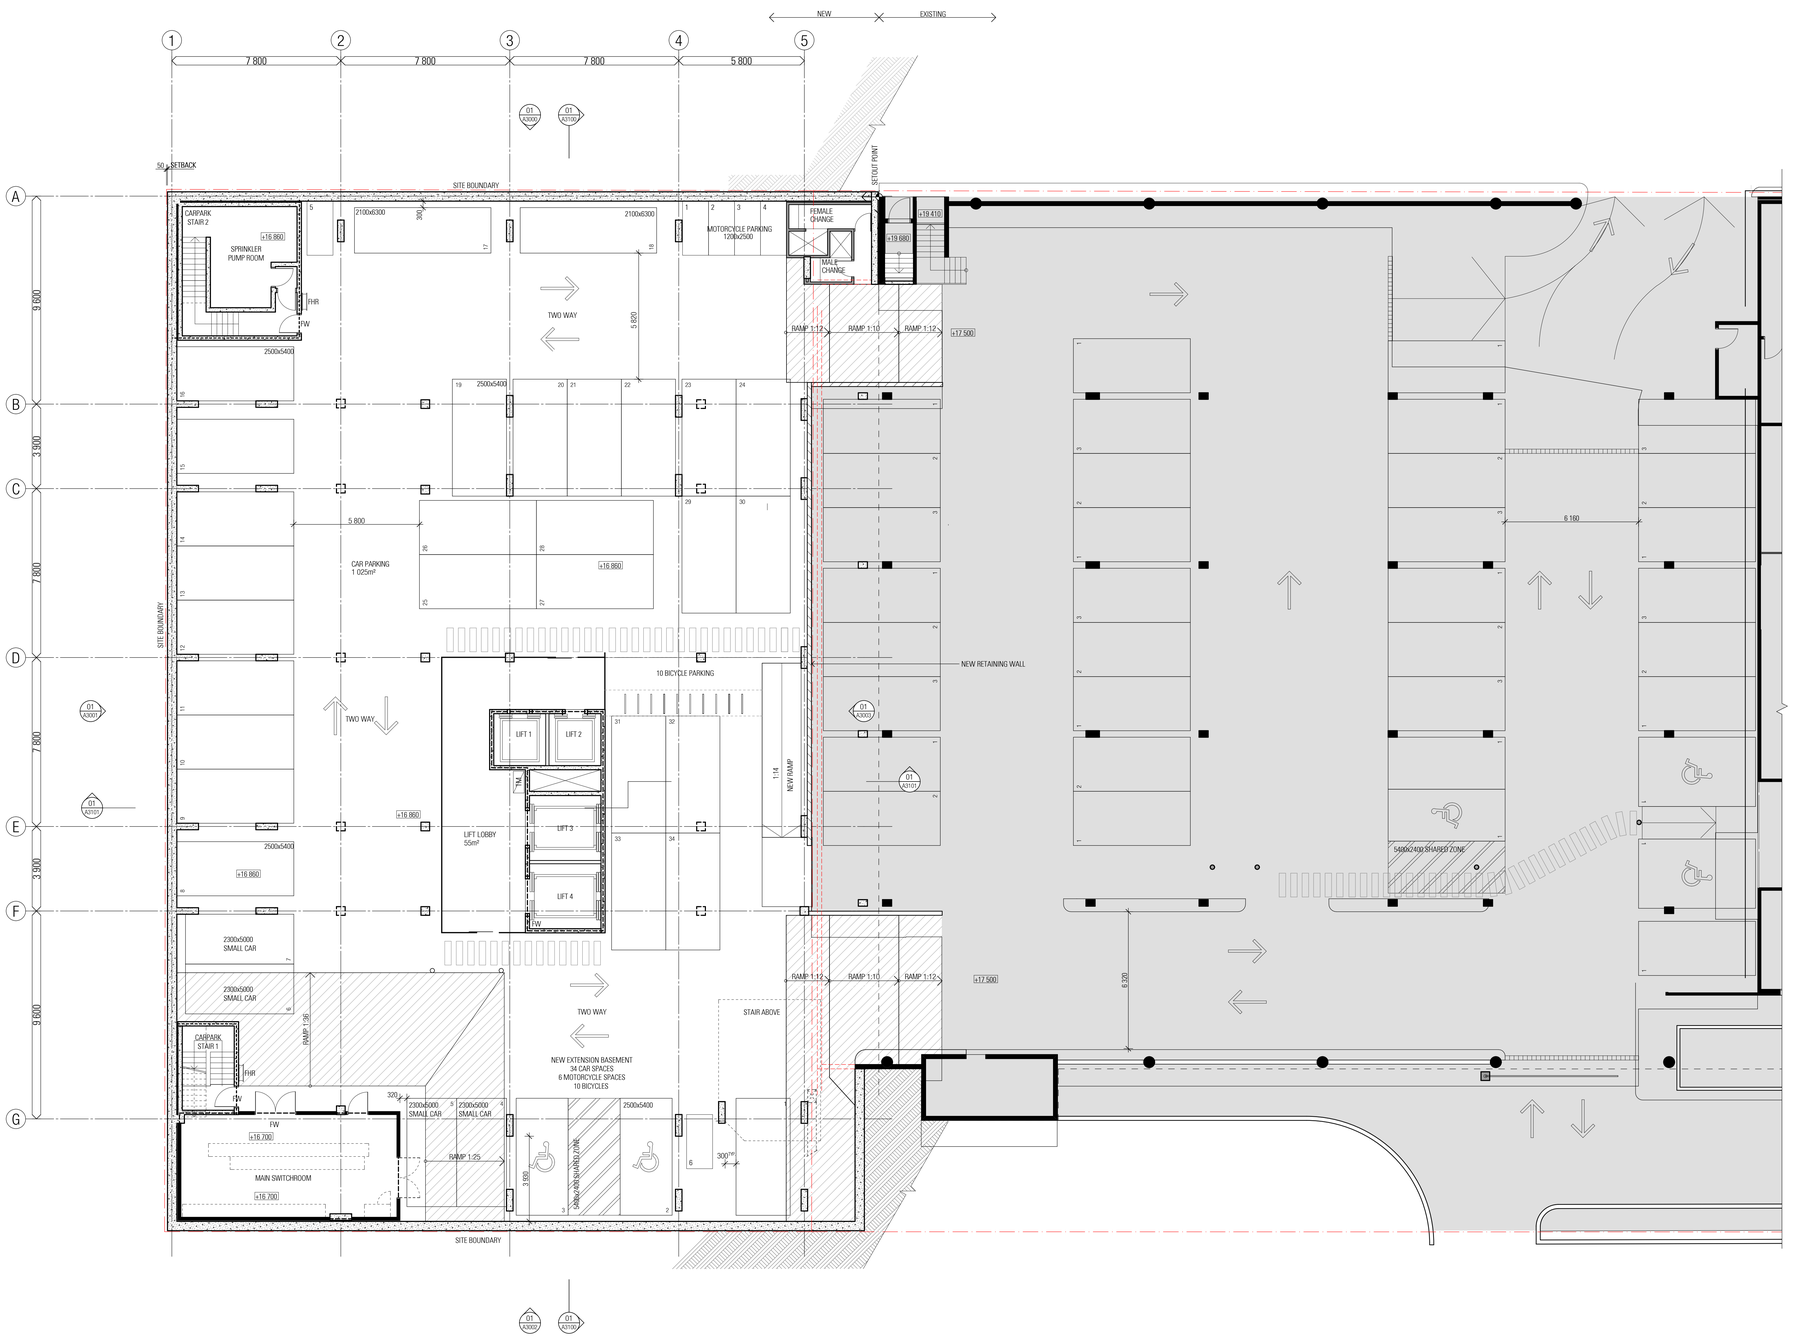

HEALTHSCOPE SYDNEY SOUTHWEST PRIVATE HOSPITAL FLOOR PLANS - LEVEL 00

WOODS BAGOT

Project number	Date generated	Scale
2-20-2065	24-09-10	1:100 @ A0
Drawing number	Revision	
A2201	L	

© Woods Bagot