fitzpatrick+partners

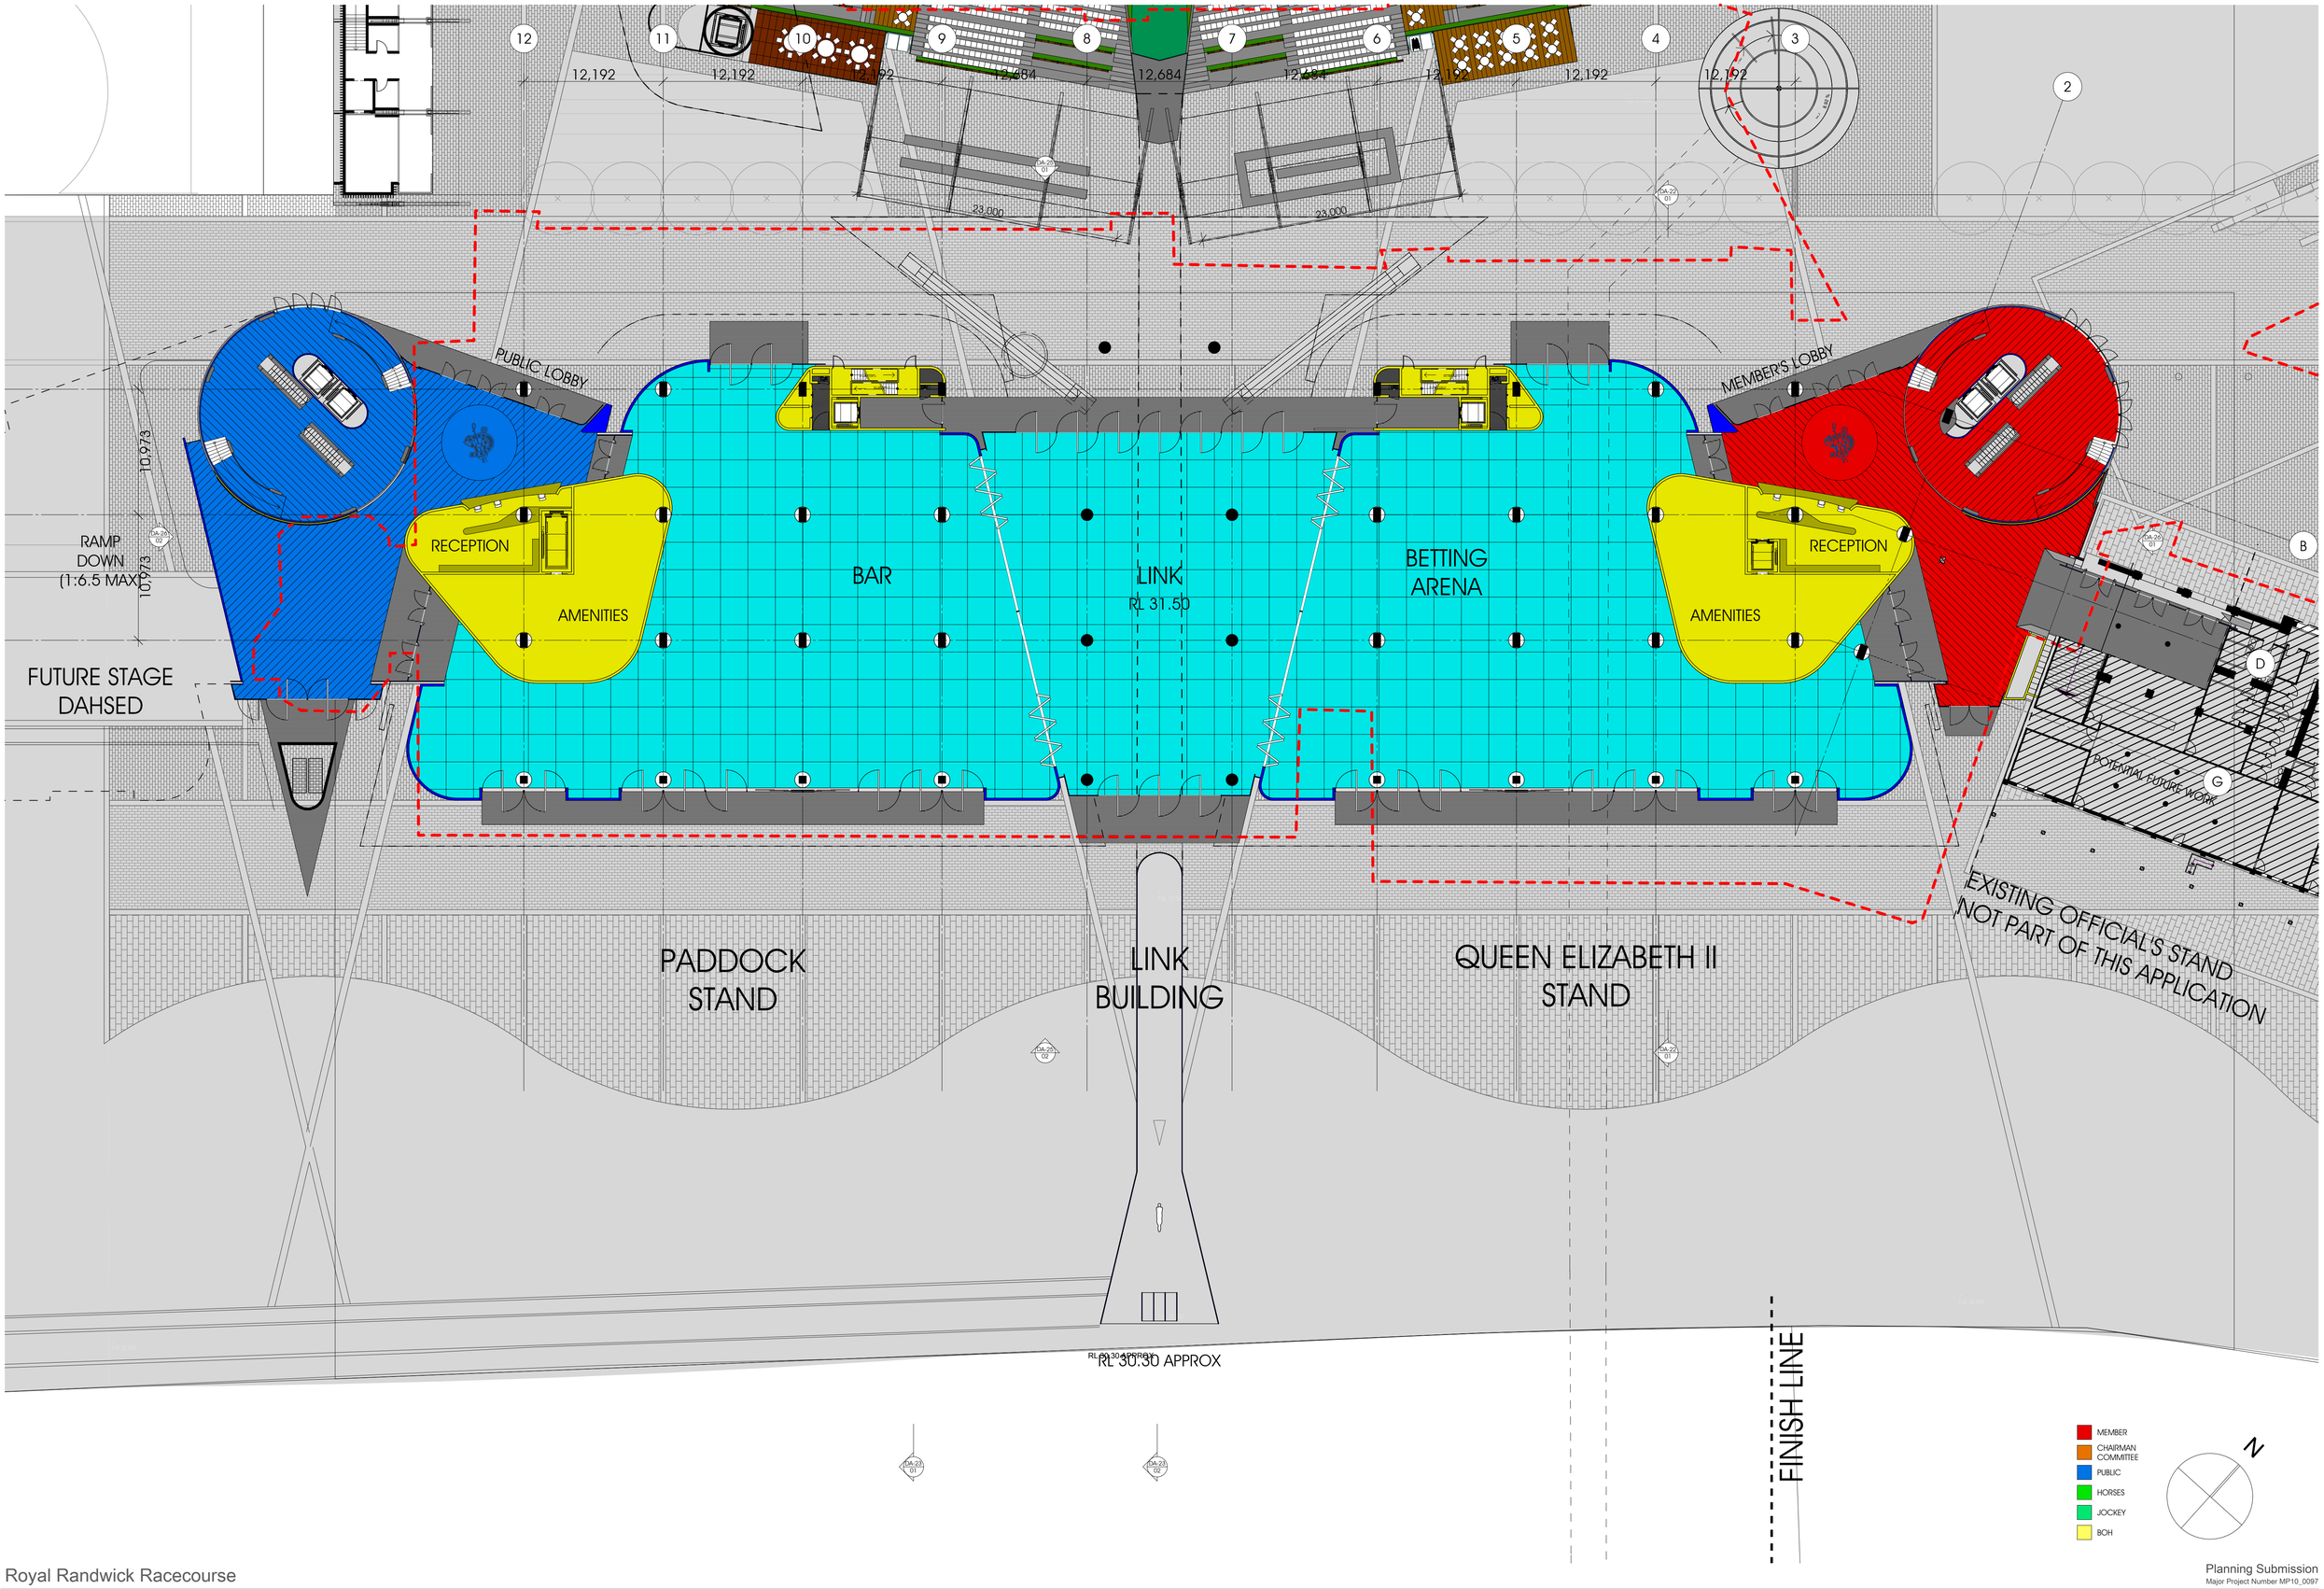

Royal Randwick Racecourse

Planning Submission
Major Project Number MP10_0097

This drawing is issued upon the condition it is not copied, reproduced, retained or disclosed to any unauthorised person either wholly or in part without prior consent in writing of fitzpatrick+partners.

Do not scale drawings. Check dimensions before commencing work.

Drawings show design intent only. Shop drawings are to be provided for approval prior to construction or manufacture.

Inconsistencies are to be reported to fitzpatrick + partners.

PROJECT NORTH	SCALE	PRINT DATE		DRAWING	PROJECT NO.	DRAWING NO.	ISSUE
	1:250, 1:5	24/09/2010	fitzpatrick+partners © Copyright 2010 P) + 61 2 8274 8200 W) www.fitzpatrickpartners.com	Grandstand Ground	21001	DA-11	A