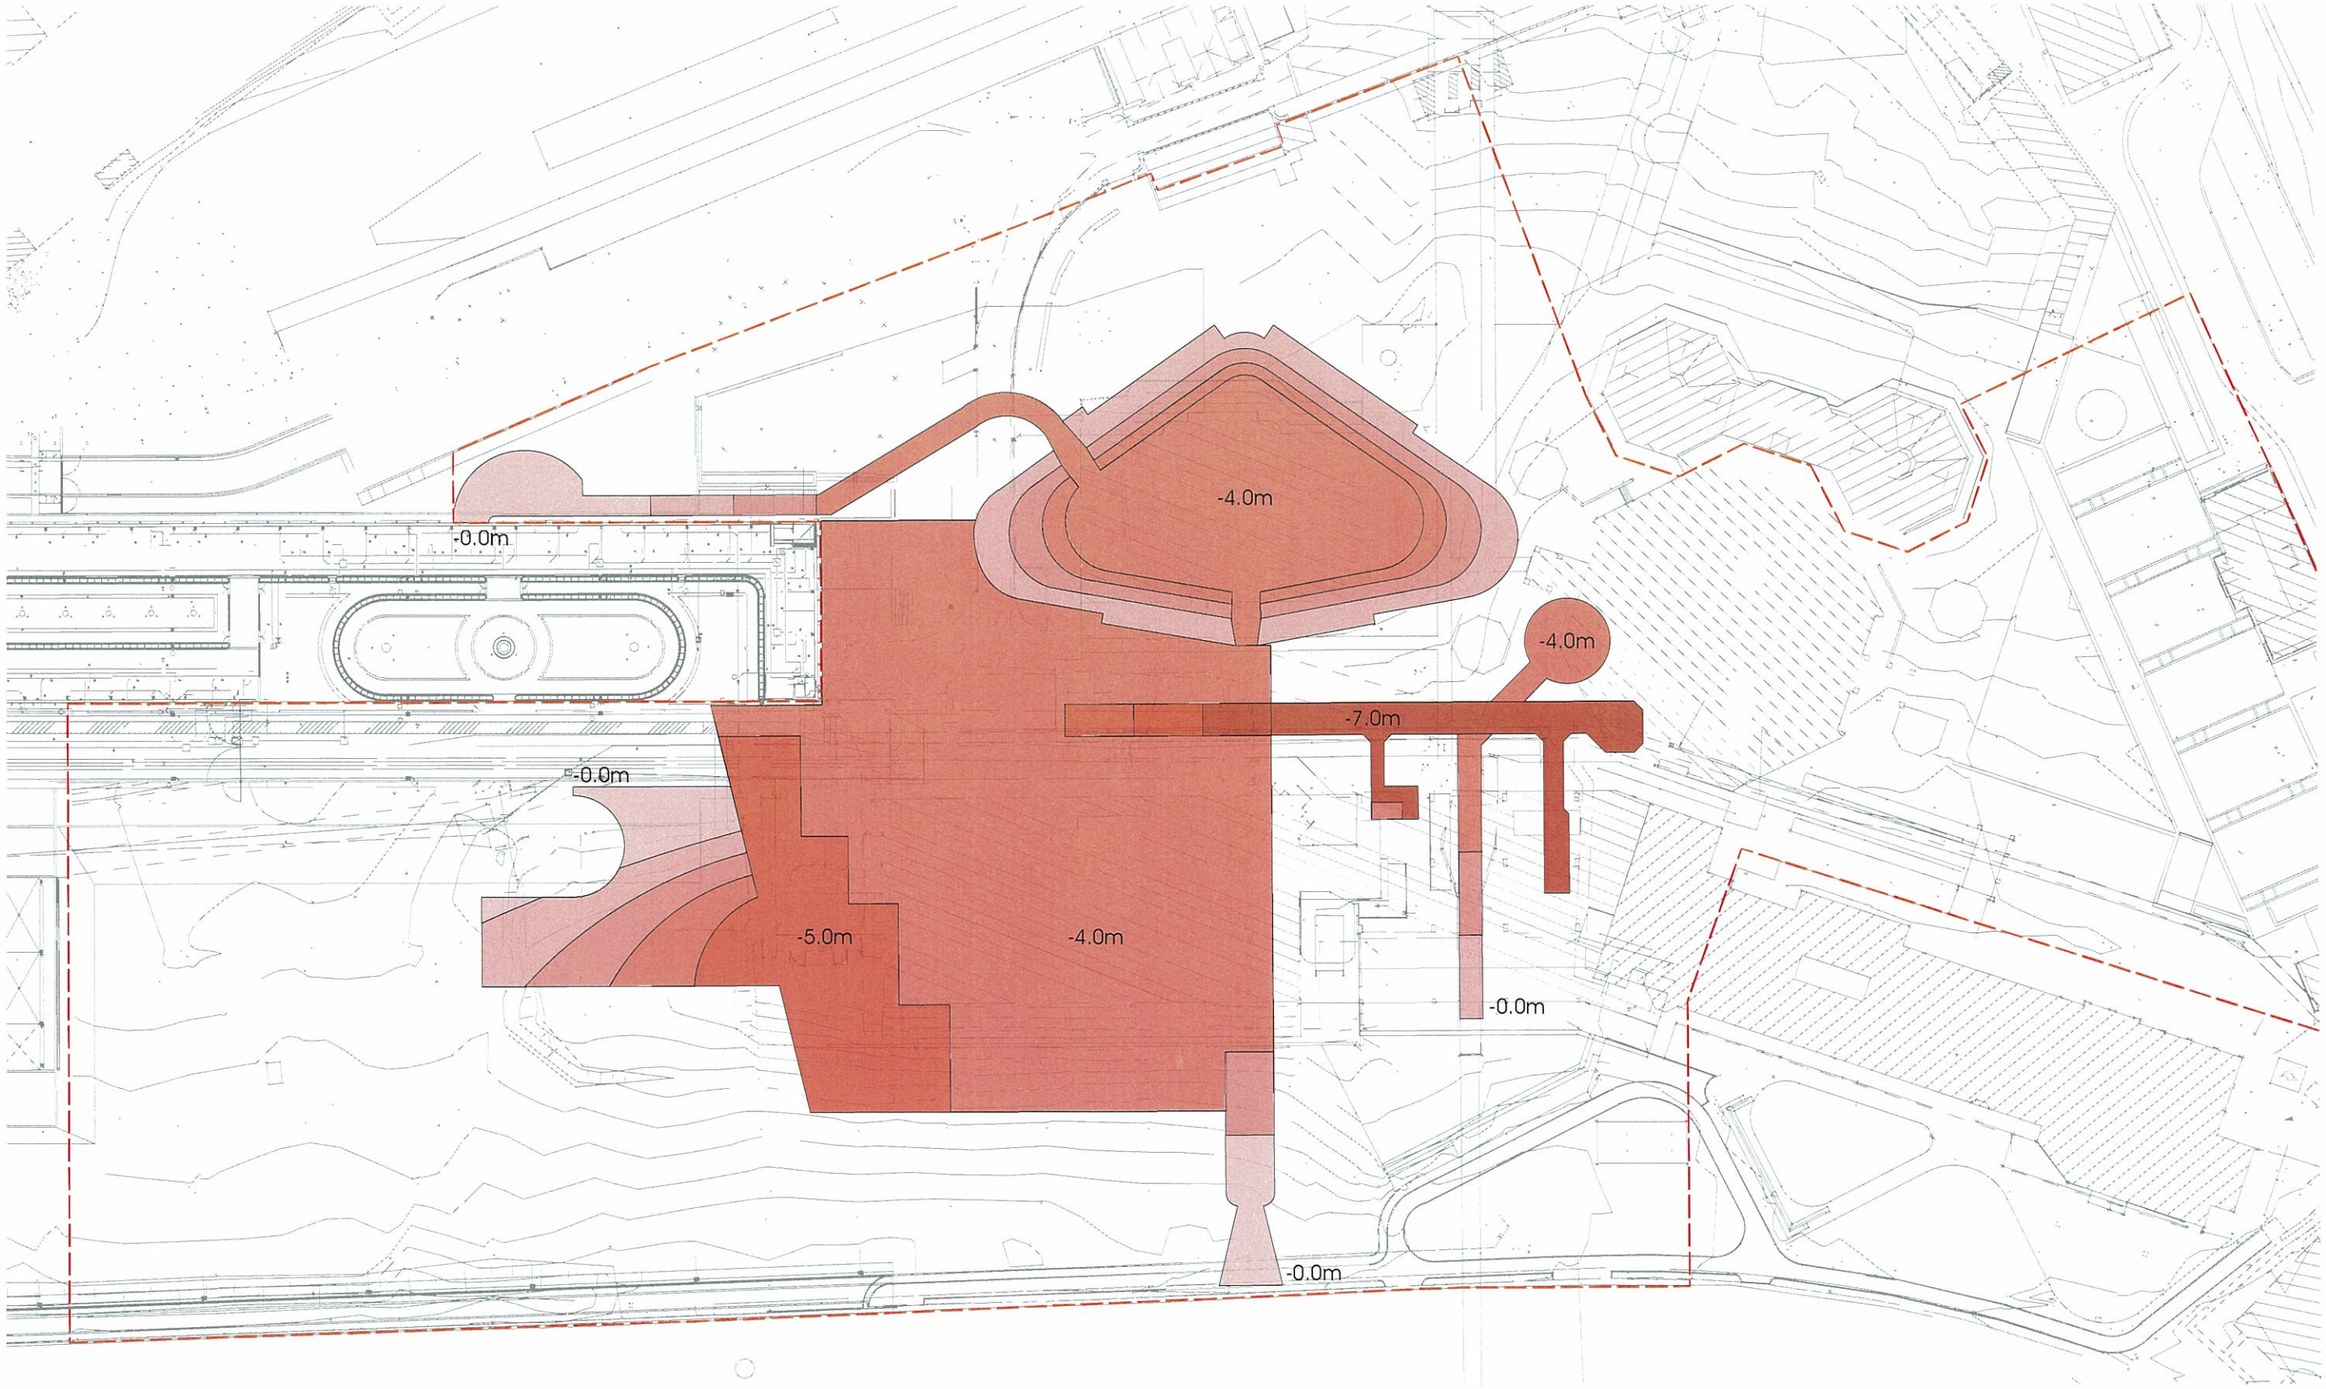

Approx depth of site excavation from natural ground

-7.0m -6.0m -5.0m -4.0m -3.0m -2.0m -1.0m -0.0m

Note: there is no new fill proposed on site

Royal Randwick Racecourse

Planning Submission
Major Project Number MP10_0097

PROJECT NORTH | SCALE 1:500 | PRINT DATE 23/09/2010 | fitzpatrick+partners © Copyright 2010 P: +61 2 9211 6288 W: www.fitzpatrickpartners.com

DRAWING Cut & Fill Plan

PROJECT NO. 21001 | DRAWING NO. DA-60 | ISSUE A