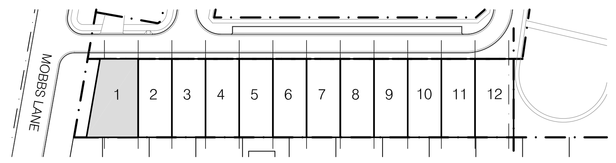

LEGEND:

01 RUSTICATED MASONRY
02 RENDER, PAINTED
a) COLOUR 1
b) COLOUR 2
c) COLOUR 3
d) COLOUR 4
e) COLOUR 5
f) COLOUR 6
03 GLAZING WITH ALUMINIUM FRAMED DOORS AND WINDOWS (TIMBER LOOK)
04 a) BRICK, COLOUR 1
b) BRICK, COLOUR 2
05 METAL CLADDING
06 a) VERTICAL PLANK CLADDING, COLOUR CHARCOAL
b) VERTICAL PLANK CLADDING, COLOUR TIMBER
c) VERTICAL PLANK CLADDING, COLOUR 3
07 a) PAINT FINISH, COLOUR 1
b) PAINT FINISH, COLOUR 7
c) PAINT FINISH, COLOUR 8
08 a) GARAGE DOOR, ALUMINIUM PAINTED COLOUR 1
b) GARAGE DOOR, ALUMINIUM PAINTED COLOUR 2
09 FRONT DOOR, TIMBER LOOK
10 BACK DOOR, ALUMINIUM PAINTED
11 CANOPY, ALUMINIUM
12 FIXED TIMBER LOUVRES, TIMBER LOOK
13 FIXED HORIZONTAL ALUMINIUM LOUVRES
14 LOUVRES
15 a) FRONT FENCE, TYPE A, METAL
b) FRONT FENCE, TYPE B, TIMBER LOOK
c) PARTITION FENCE. METAL LOOK
d) PARTITION FENCE, TIMBER LOOK
16 a) METAL DECK ROOF, DARK GREY
b) METAL DECK ROOF, LIGHT GREY
17 BALUSTRADE, TYPE 1, ALUMINIUM
18 BALUSTRADE, TYPE 2, ALUMINIUM FRAME, SOLID PANELS
19 EXTERNAL ALUMINIUM SUNSHADE
20 PERGOLA

04 FRONT ELEVATION
1:100 @ A0

05 REAR ELEVATION
1:100 @ A0

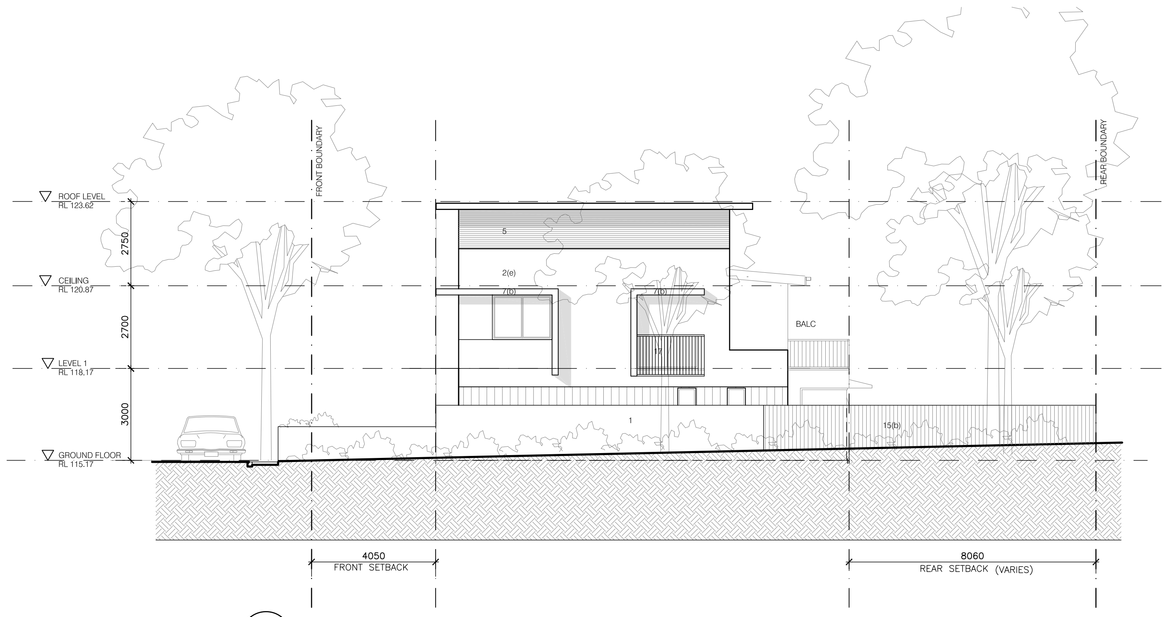

06 SIDE ELEVATION
1:100 @ A0

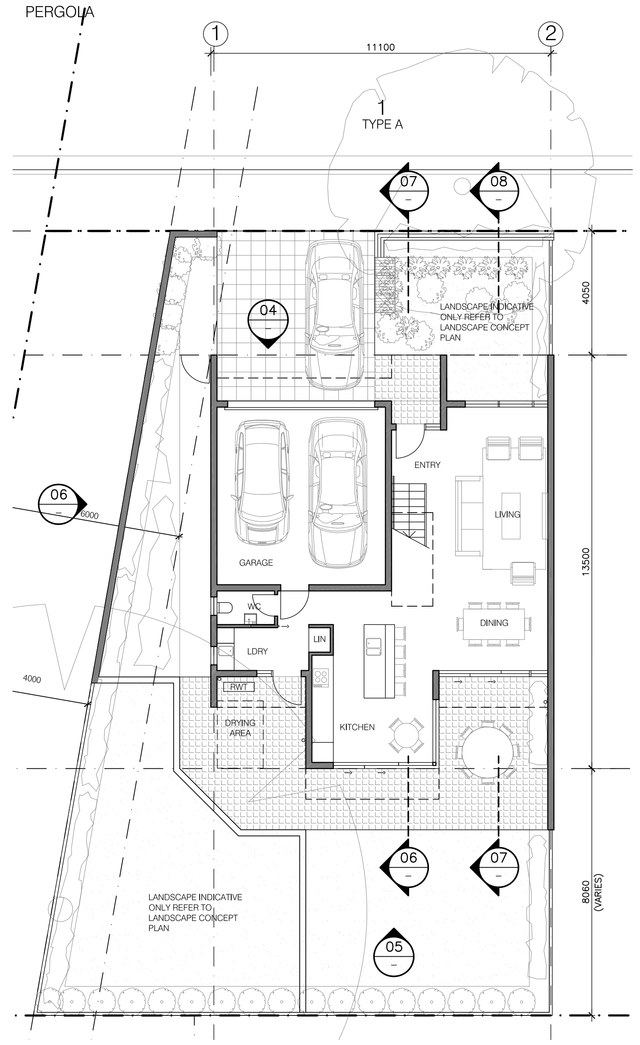

01 GROUND FLOOR PLAN
1:100 @ A0

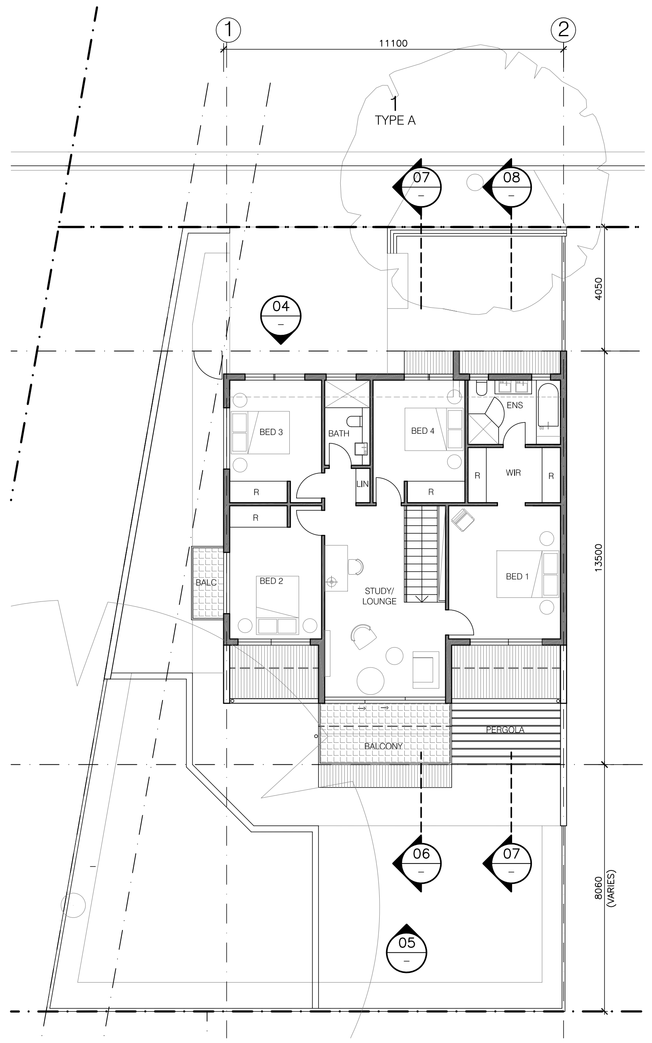

02 FIRST FLOOR PLAN
1:100 @ A0

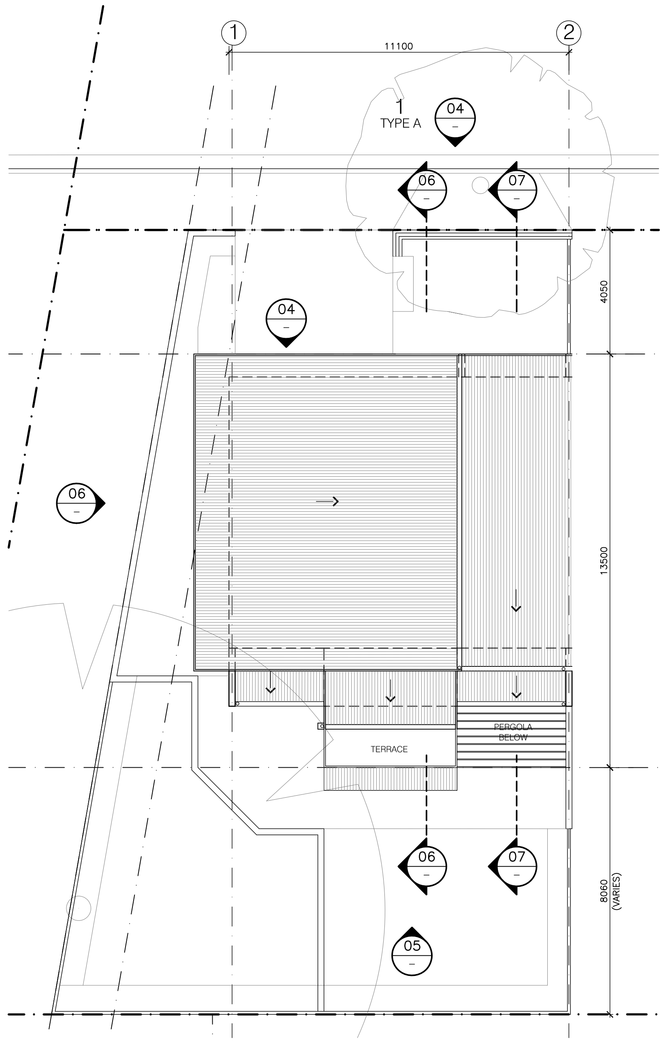

03 ROOF PLAN
1:100 @ A0

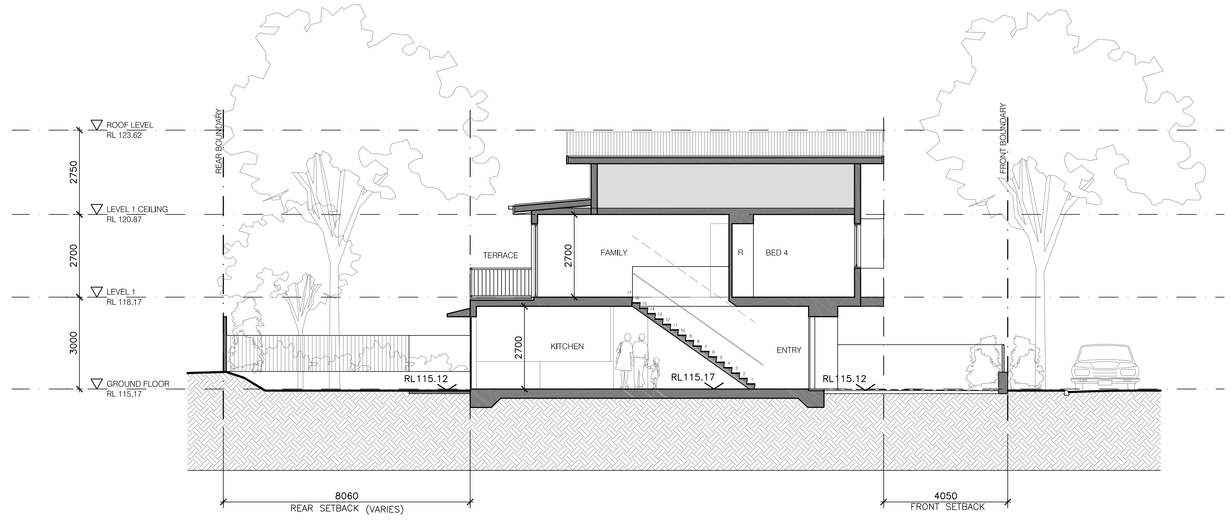

07 SECTION A
1:100 @ A0

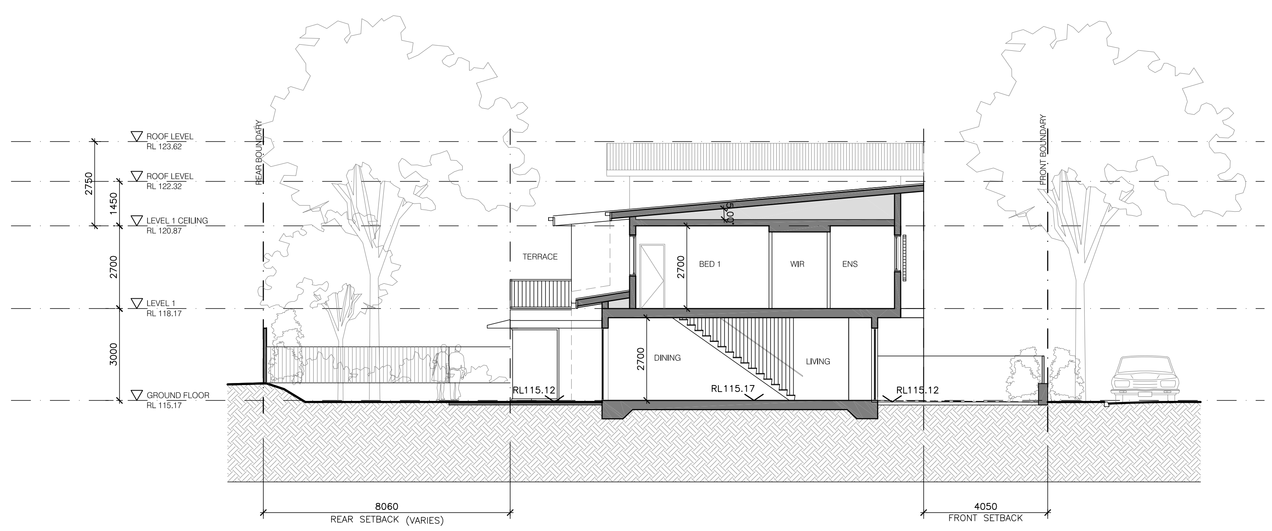

08 SECTION B
1:100 @ A0

Scale 1:100 @A0 / 1:200 @ A2 0 2 4 6 8

NOTES:
- FURNITURE SHOWN FOR INFORMATION ONLY
-SITE AND LANDSCAPE SHOWN FOR CONTEXT ONLY FOR LANDSCAPE DETAILS REFER TO LANDSCAPE ARCHITECTS DRAWINGS
- REFER TO DRAWINGS A-3005, A-3006, A-3007, A-3008 FOR UNIT CONTEXT

Revision	Date
PROJECT APPLICATION	26.08.10

Do not scale from drawings. Verify all dimensions on site before commencing work. Copying or the reproduction of this drawing is strictly prohibited without the consent of Peddle Thorp & Walker P/L

Key Plan

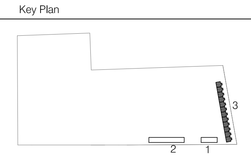

Consultants

Civil	Meriton	Level 11, 528 Kent Street, Sydney, NSW, 2000	Tel: 02 9287 2888
Traffic	Halcrow	Suite 20, 809 Pacific Hwy, Chatswood, NSW, 2067	Tel: 02 9410 4100
Planner	Meriton	Level 11, 528 Kent Street, Sydney, NSW, 2000	Tel: 02 9287 2888

Client
Meriton Apartments Pty Ltd
Level 11, 528 Kent Street
Sydney Australia 2000
T 612 92872888
F 612 92872777
www.meriton.com.au

Architect
PTW Architects
Level 17, 9 Castlereagh St
Sydney NSW Australia 2000
T 612 9232 5877
F 612 9221 4139
www.ptw.com.au

PTW

DRAWN : RY
CHECKED: SP
APPROVED:SP

Title
House 1
(House Type A)

Drawing
PROJ NO: 209.003
SCALE: 1:100 @ A0
DATE: 27.04.09

A-3100
Project Application

Project
Epping Park
61 Mobbs Lane, Epping
Stage 1 (Building 3)