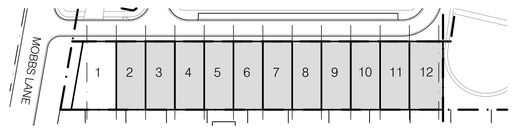

LEGEND:

RWT = RAIN WATER TANK

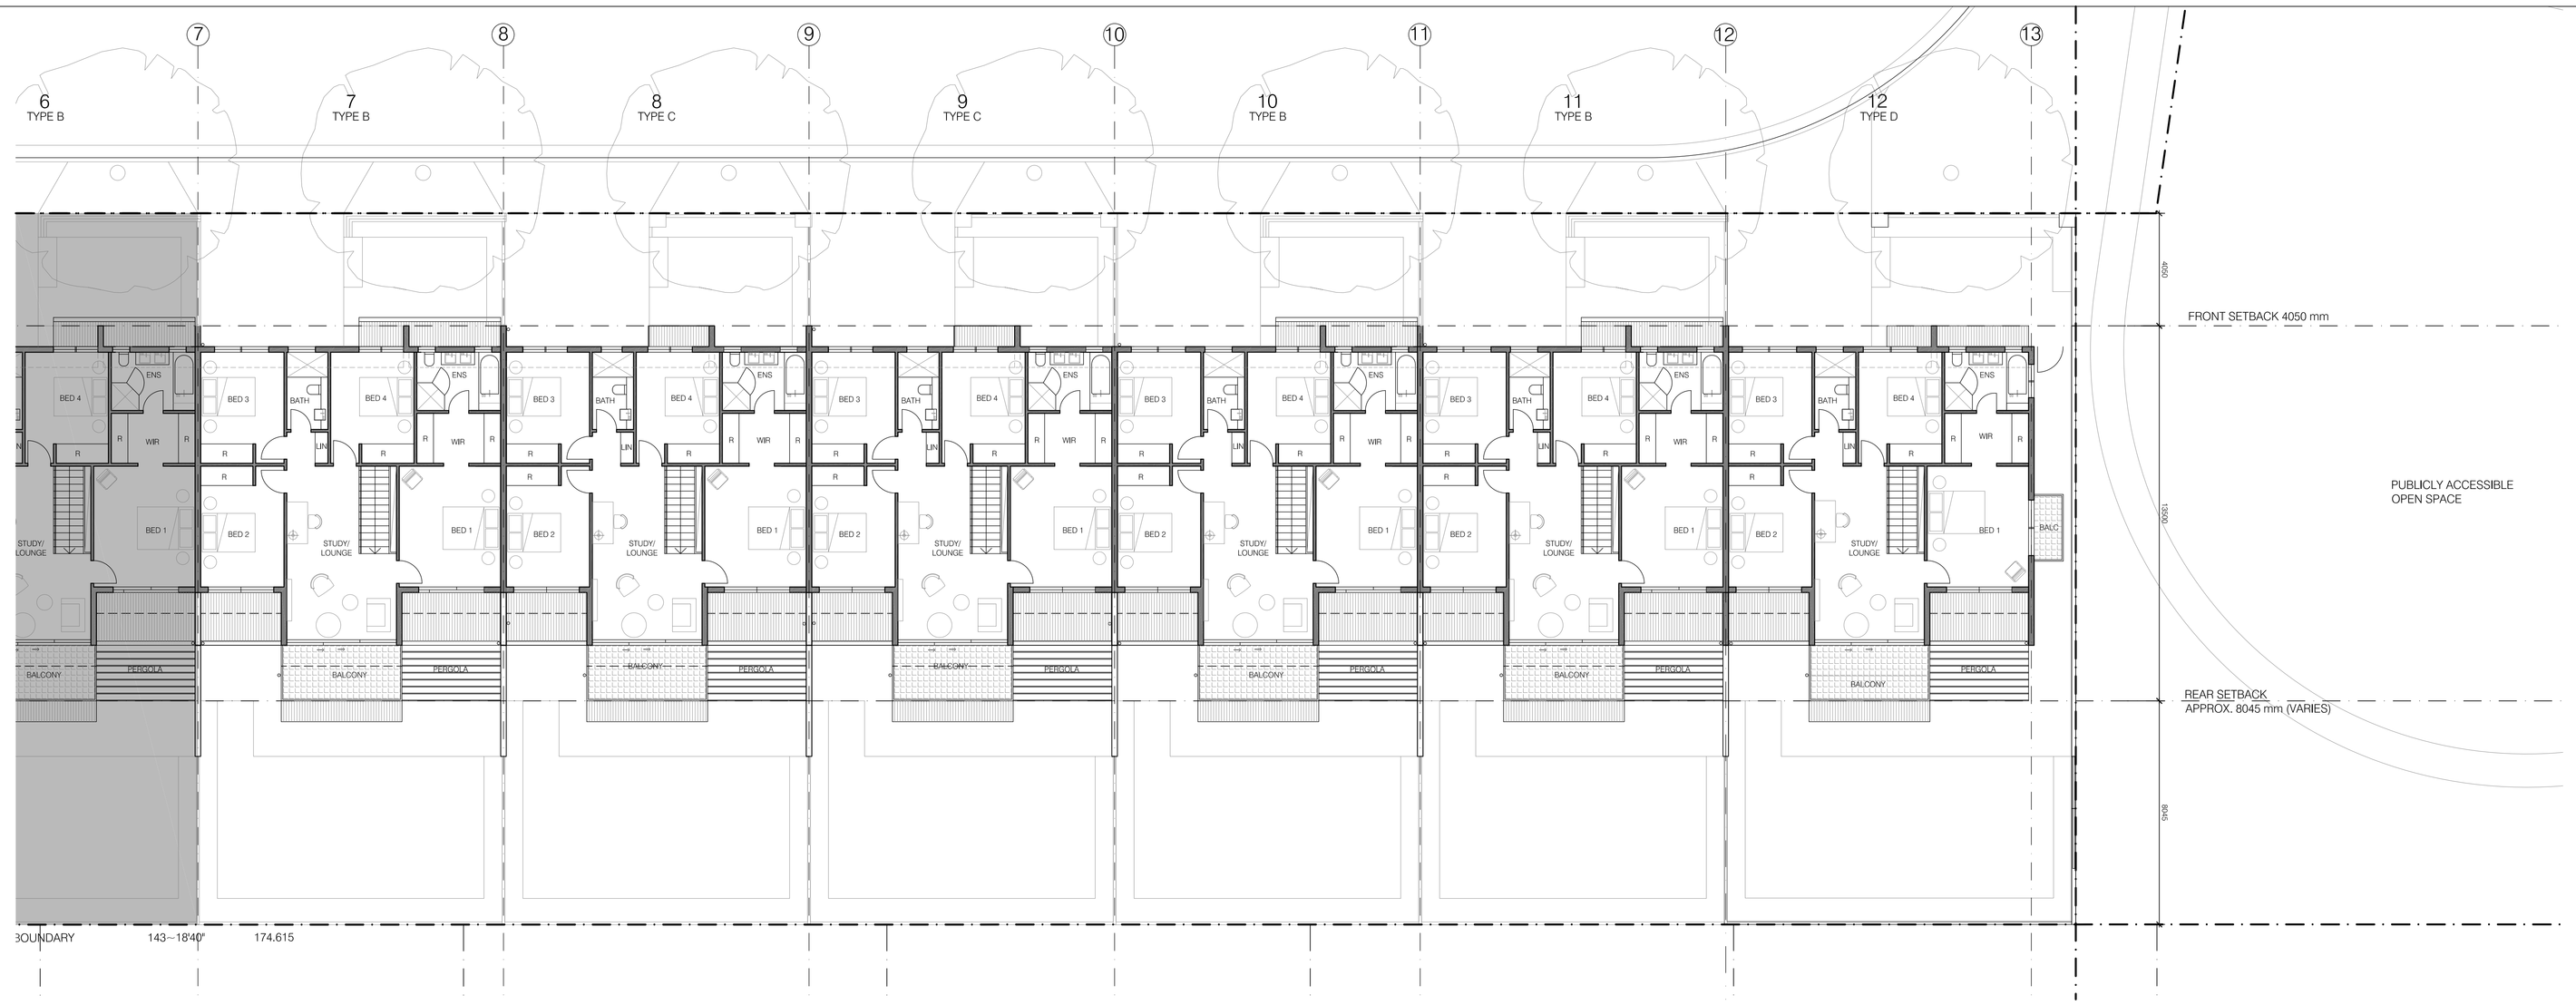

01 FIRST FLOOR PLAN
1:100 @ A0

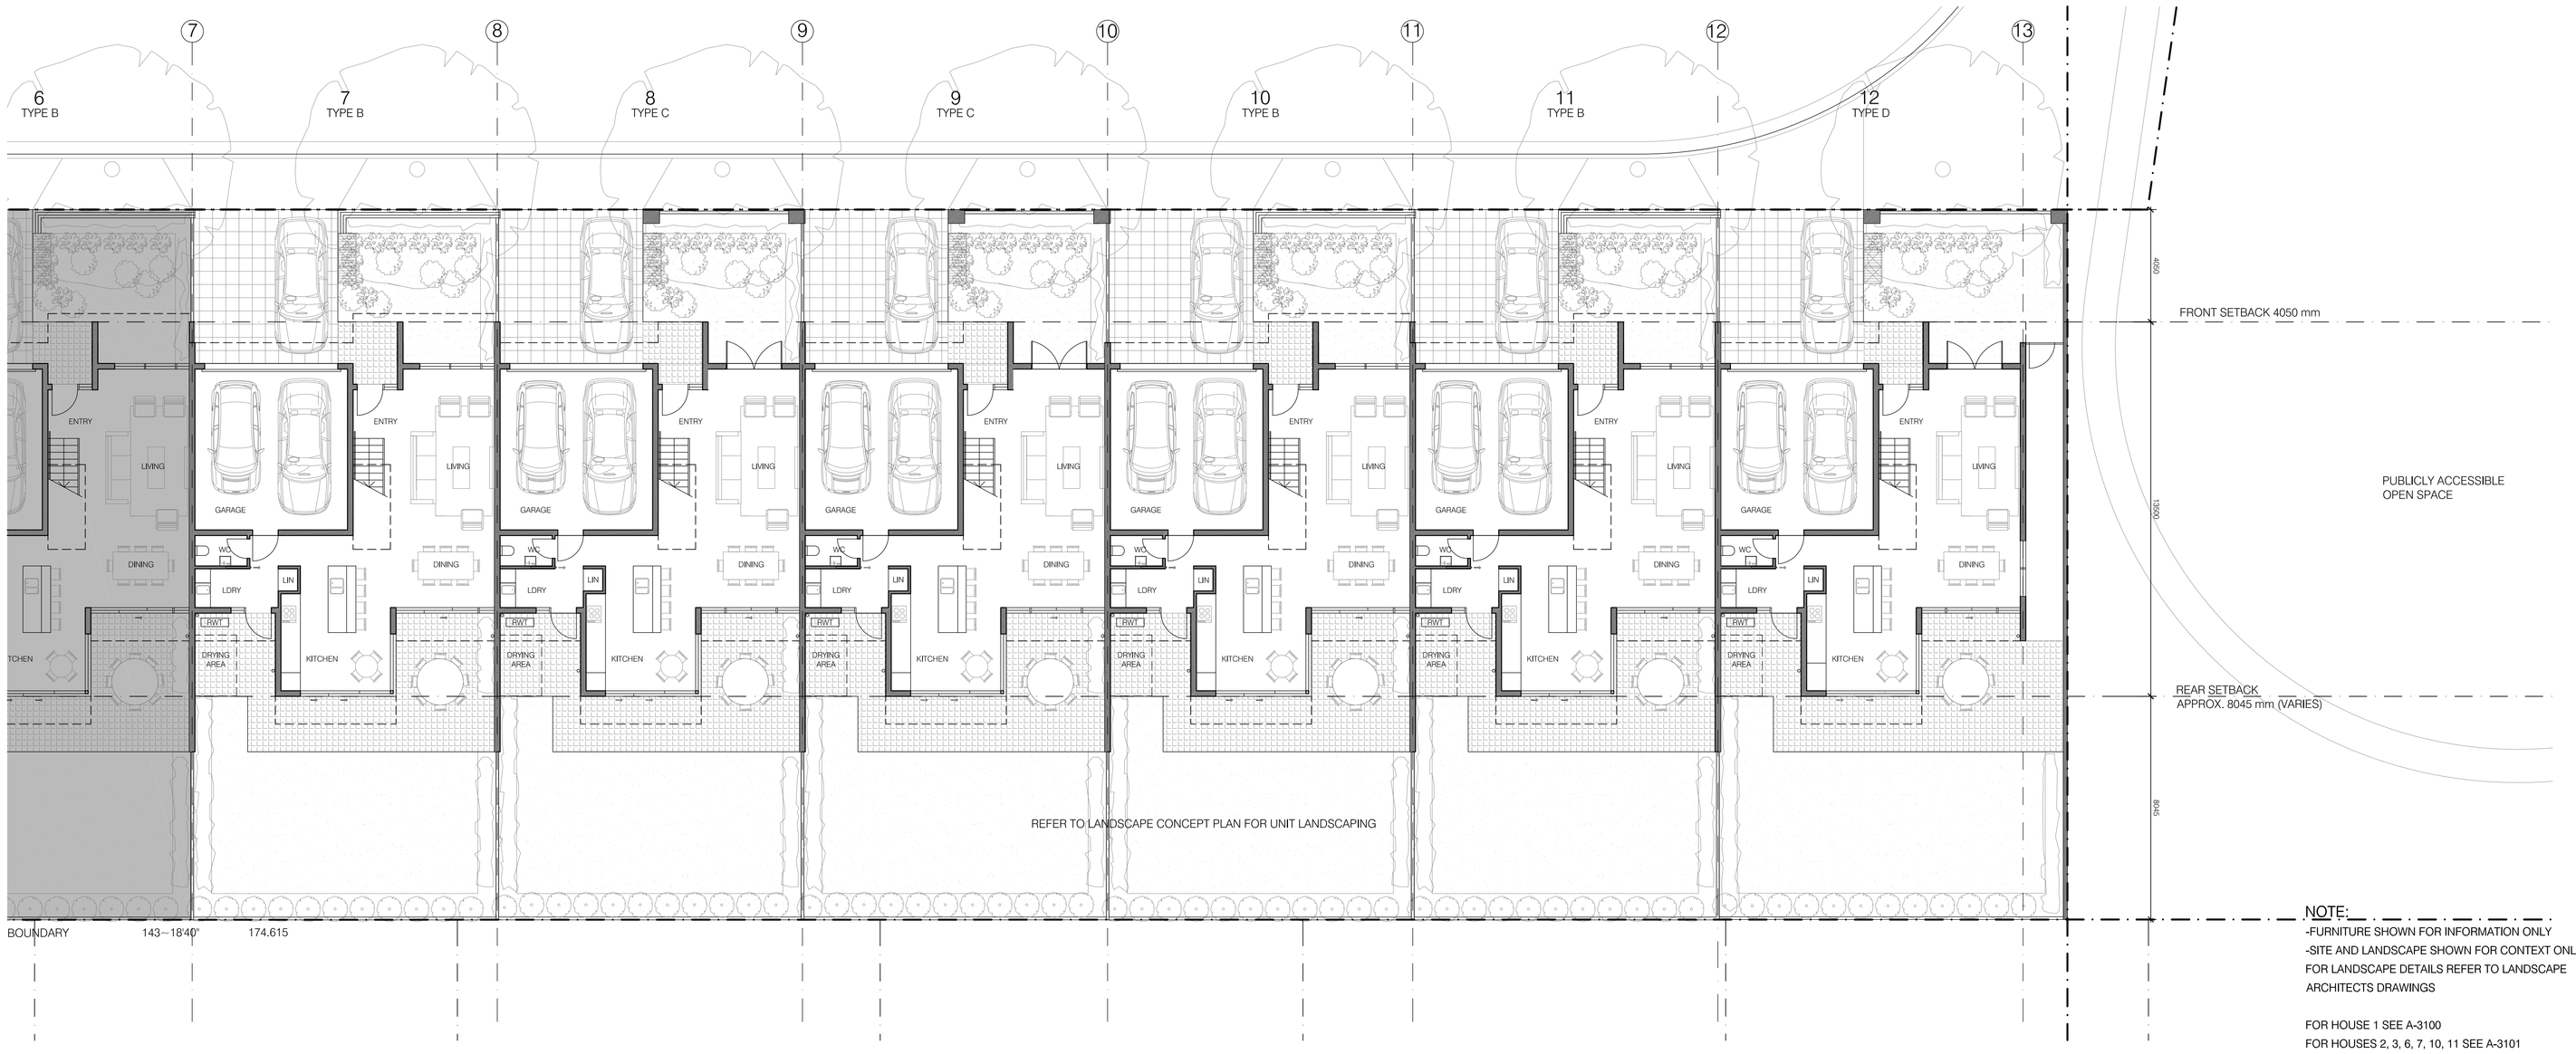

02 GROUND FLOOR PLAN
1:100 @ A0

NOTE:
-FURNITURE SHOWN FOR INFORMATION ONLY
-SITE AND LANDSCAPE SHOWN FOR CONTEXT ONLY
FOR LANDSCAPE DETAILS REFER TO LANDSCAPE ARCHITECTS DRAWINGS

FOR HOUSE 1 SEE A-3100
FOR HOUSES 2, 3, 6, 7, 10, 11 SEE A-3101
FOR HOUSES 4, 5 , 8, & 9 SEE A-3102
FOR HOUSE 12 SEE A-3103

Scale 1:100 @A0 / 1:200 @ A2 0 2 4 6 8

Revision	Date
PROJECT APPLICATION	26.08.10

Do not scale from drawings. Verify all dimensions on site before commencing work. Copying or the reproduction of this drawing is strictly prohibited without the consent of Peddle Thorp & Walker P/L

Key Plan

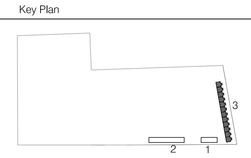

Consultants

Civil	Meriton	Level 11, 528 Kent Street, Sydney, NSW, 2000	Tel: 02 9287 2888
Traffic	Halcrow	Suite 20, 809 Pacific Hwy, Chatswood, NSW, 2067	Tel: 02 9410 4100
Planner	Meriton	Level 11, 528 Kent Street, Sydney, NSW, 2000	Tel: 02 9287 2888

Client
Meriton Apartments Pty Ltd
Level 11, 528 Kent Street
Sydney Australia 2000
T 612 92872888
F 612 92872777
www.meriton.com.au

Architect
PTW Architects
Level 17, 9 Castlereagh St
Sydney NSW Australia 2000
T 612 9232 5877
F 612 9221 4139
www.ptw.com.au

PTW

DRAWN : RY
CHECKED: SP

Title
Site Plan
House 7-12

Drawing
PROJ NO: 209.003
SCALE: 1:100 @ A0
DATE: 27.04.09
APPROVED:SP

Project
Epping Park
61 Mobbs Lane, Epping
Stage 1 (Building 3)

A-3007
Project Application