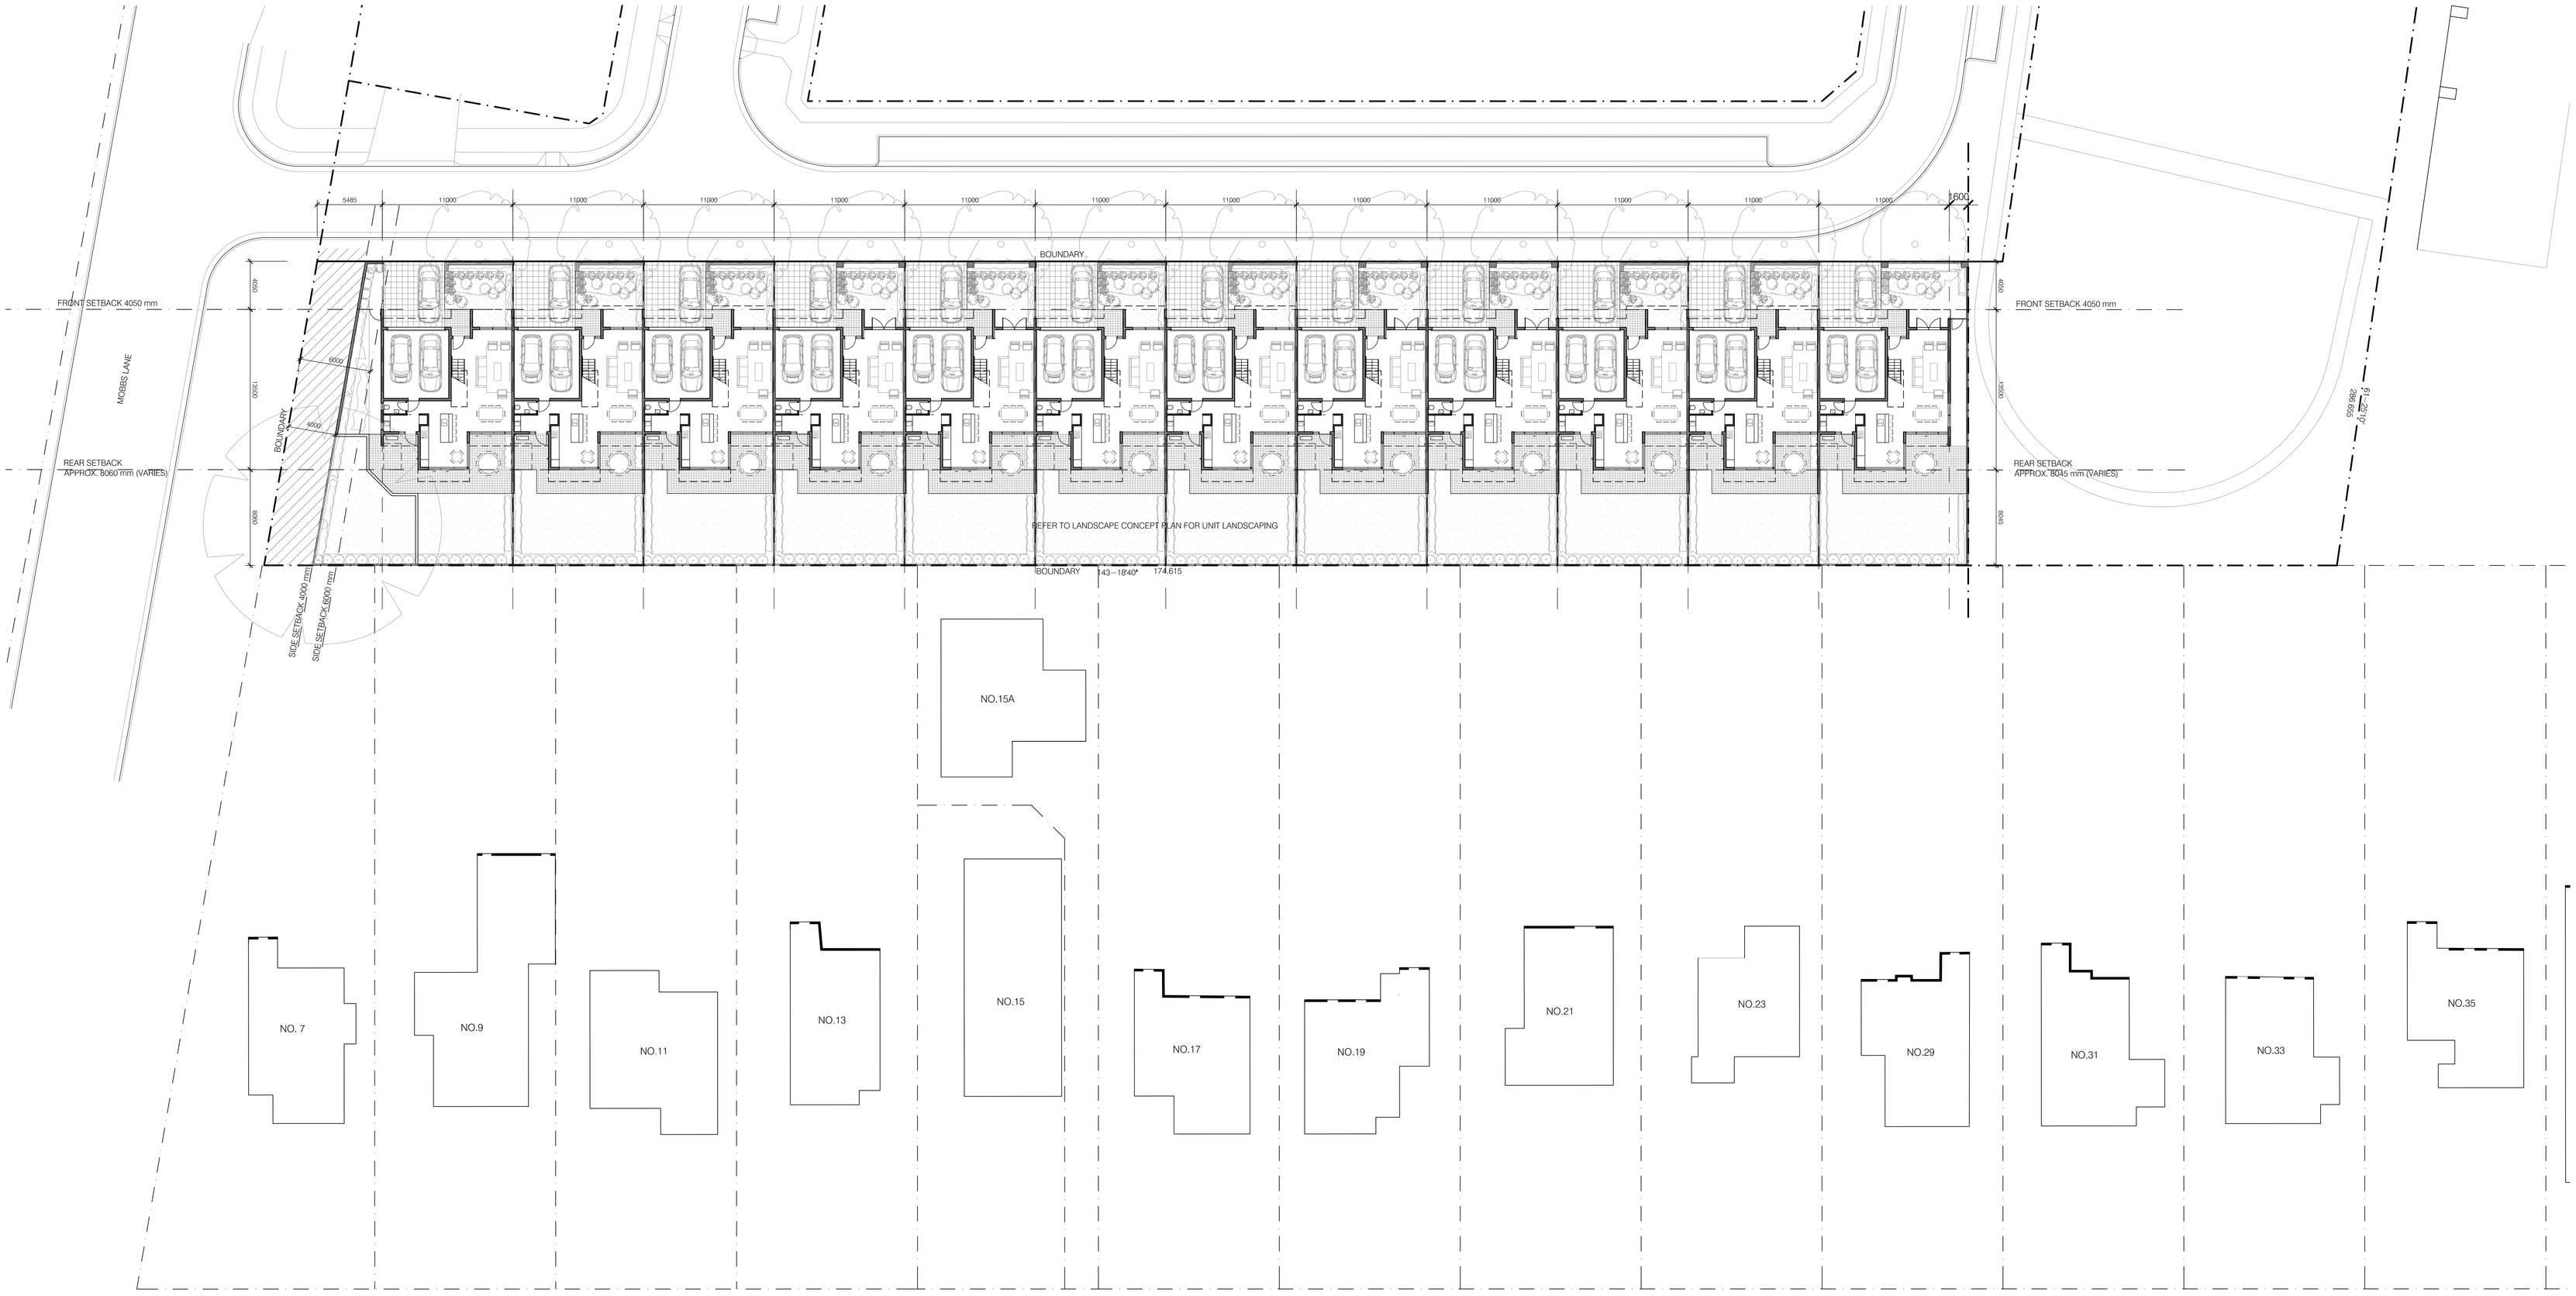

05 GROUND FLOOR PLAN
1:200 @ A0

NOTE:
-SITE AND LANDSCAPE SHOWN FOR CONTEXT ONLY FOR LANDSCAPE DETAILS REFER TO LANDSCAPE ARCHITECTS DRAWINGS
-ENVELOPES OF ADJACENT BUILDINGS RELYING ON PARTIAL INFORMATION ONLY, SUPPLIED BY SURVEYOR
-LOT 11, 15, 15A, 21, 23 INACCESSIBLE

FOR HOUSE 1 SEE A-3100
FOR HOUSES 2, 3, 6, 7,10 & 11 SEE A-3101
FOR HOUSES 4, 5, 8, 9 SEE A-3102
FOR HOUSE 12 SEE A-3103

Scale 1:200 @A0 / 1:400 @ A2

Do not scale from drawings. Verify all dimensions on site before commencing work. Copying or the reproduction of this drawing is strictly prohibited without the consent of Peddle Thorp & Walker P/L.

Revision	Date
PROJECT APPLICATION	26.08.10

Key Plan

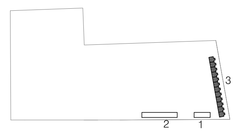

Consultants

Civil	Meriton	Level 11, 528 Kent Street, Sydney, NSW, 2000	Tel: 02 9287 2888
Traffic	Halcrow	Suite 20, 809 Pacific Hwy, Chatswood, NSW, 2067	Tel: 02 9410 4100
Planner	Meriton	Level 11, 528 Kent Street, Sydney, NSW, 2000	Tel: 02 9287 2888

Client
Meriton Apartments Pty Ltd
Level 11, 528 Kent Street
Sydney Australia 2000
T 612 92872888
F 612 92872777
www.meriton.com.au

Architect
PTW Architects
Level 17, 9 Castlereagh St
Sydney NSW Australia 2000
T 612 9232 5877
F 612 9221 4139
www.ptw.com.au

PTW

DRAWN : RY
CHECKED: SP

Title
BUILDING 3
Context Plan

Drawing
PROJ NO: 209.003
SCALE: 1:200 @ A0
DATE: 27.04.09
APPROVED:SP

Project
Epping Park
61 Mobbs Lane, Epping
Stage 1 (Building 3)

A-3012
Project Application