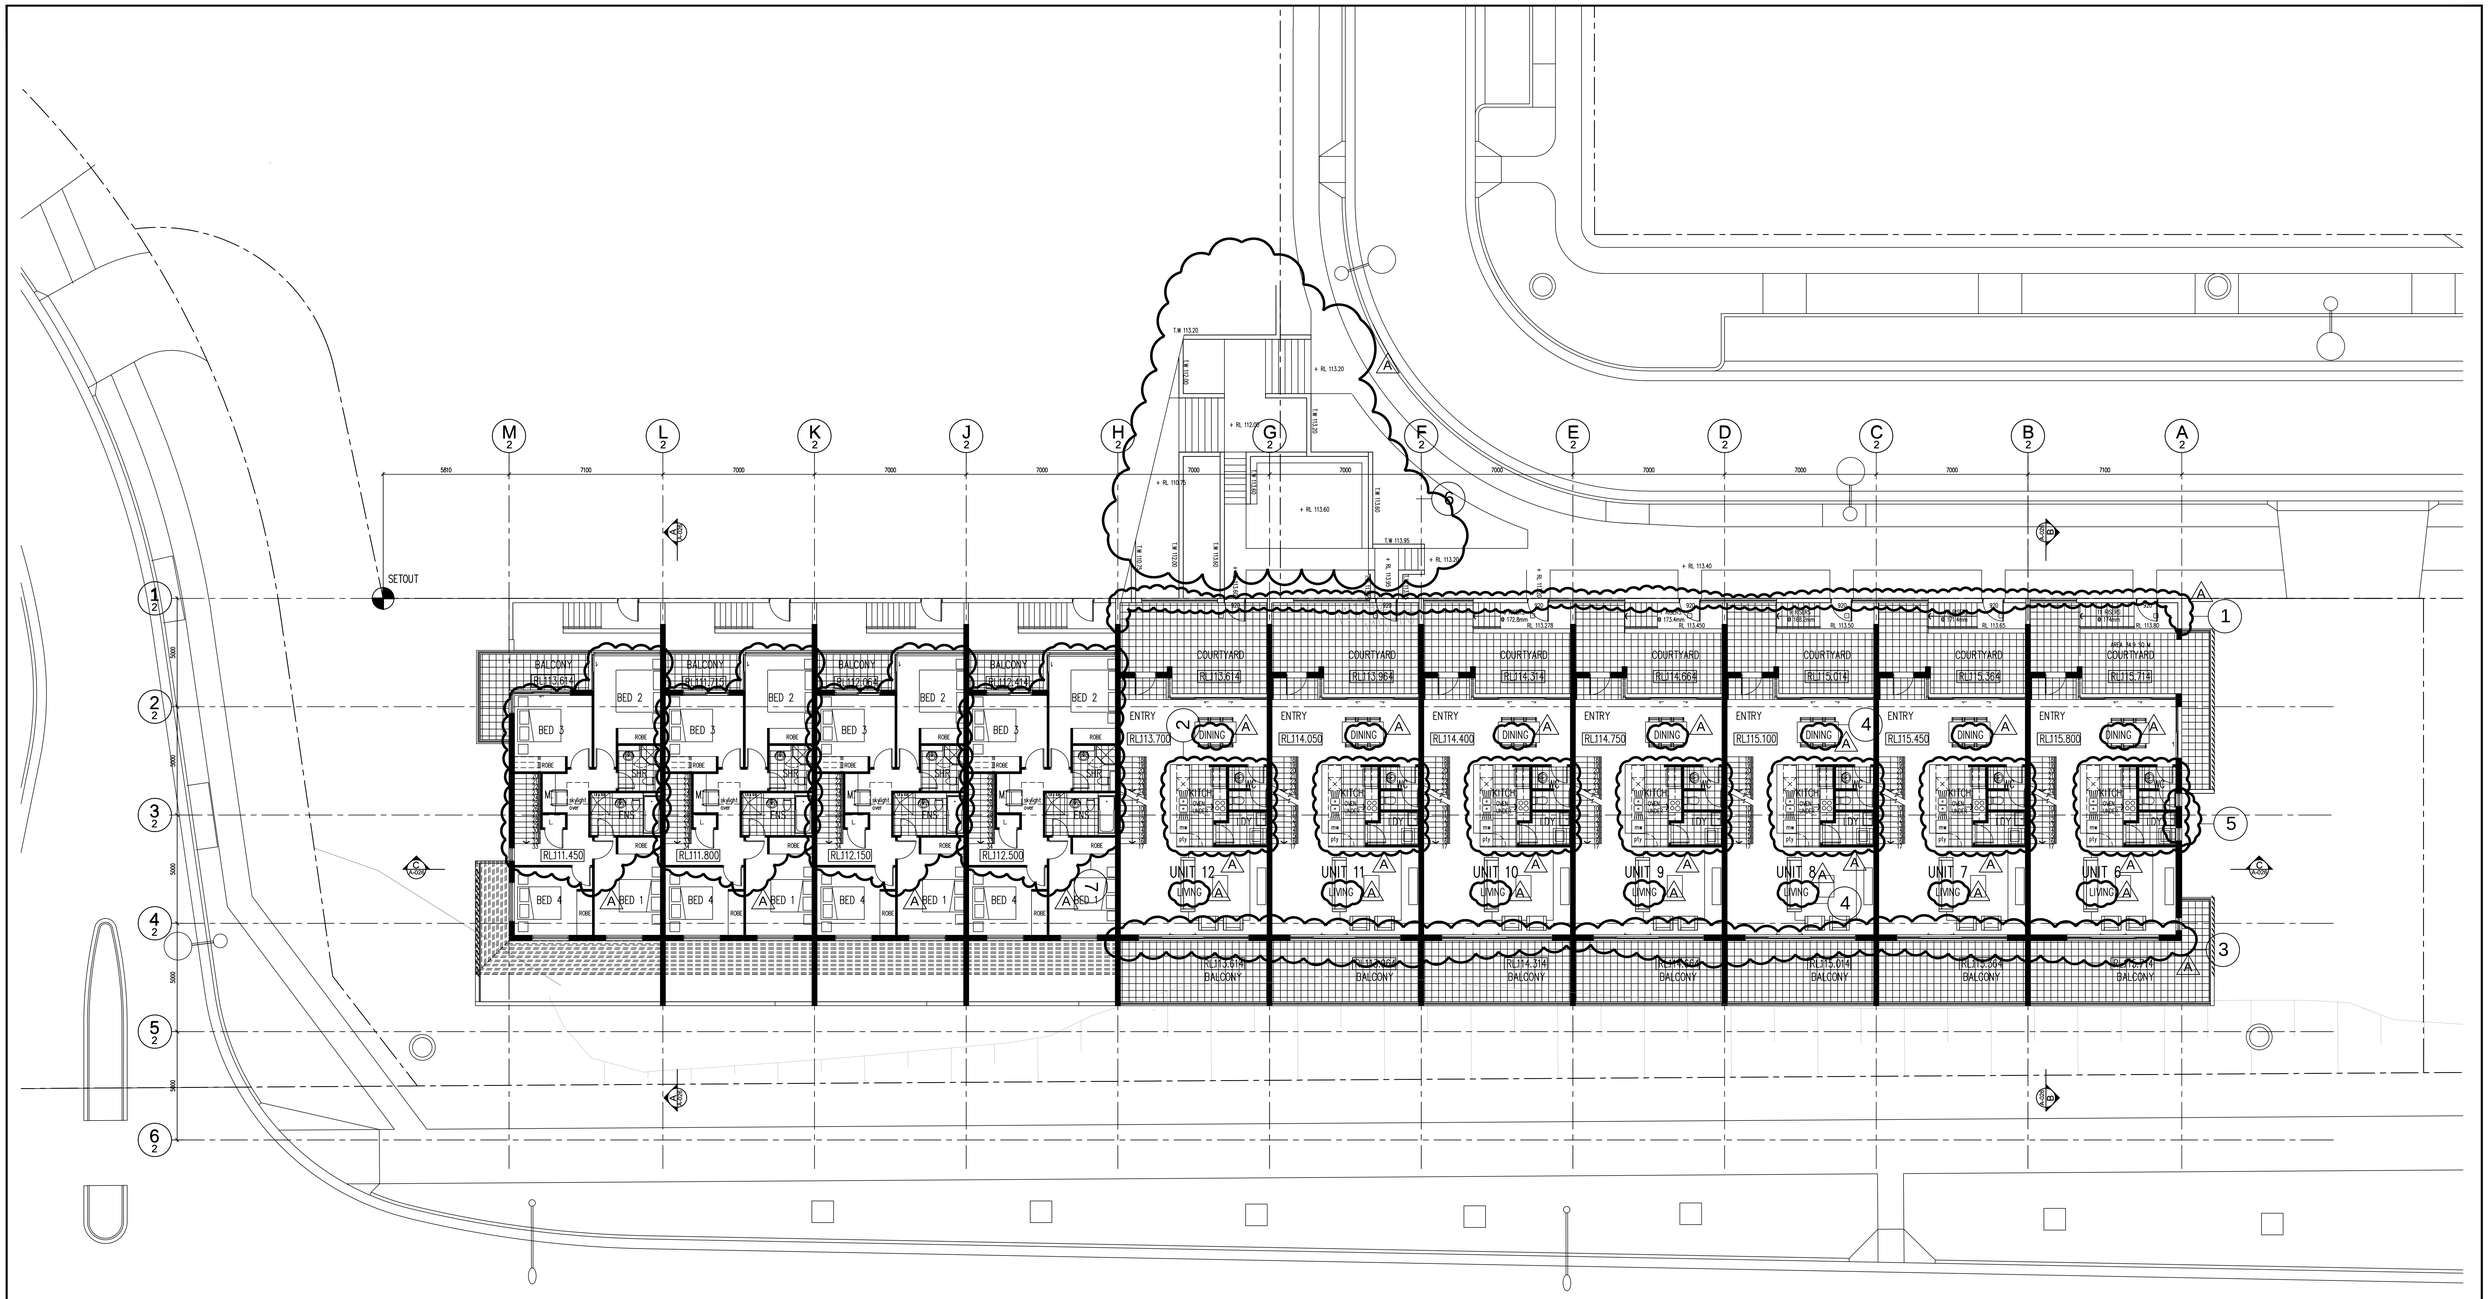

B2 Level 1 Plan (A1003-C) Rev A

1. Units 6 – 12 glass and masonry courtyard fence 1.8m and change in RL's
2. Units 6 - 12 reconfiguration of kitchen, WC and laundry
3. Units 6 – 12 new sliding door openings
4. Units 6 – 12 Swap dining room and living room
5. Unit 6 – new window
6. New terraced landscape area and entries
7. Units 13 – 16 reconfiguration of bedrooms, ensuite and shower

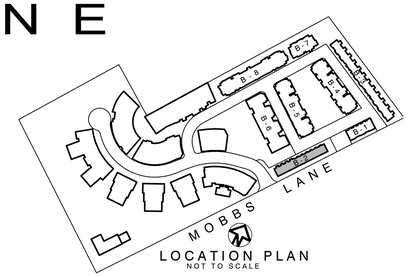

LOCATION PLAN
NOT TO SCALE

ISSUE	DATE	REVISION	BY	ISSUE	DATE	REVISION	BY
A	27.06.11	SECTION 96 SUBMISSION TO COUNCIL	JK				

DO NOT SCALE
USE FIGURED DIMENSIONS AT ALL TIMES. IF IN DOUBT CHECK WITH MERITON APARTMENTS PTY. LTD. CONTRACTOR/S TO CHECK AND VERIFY ALL LEVELS, DATUMS AND DIMENSIONS ON SITE AND SHALL REPORT ANY DISCREPENCIES OR OMMISSIONS TO MERITON APARTMENTS PTY. LTD. PRIOR TO COMMENCEMENT OF WORK AND DURING THE CONSTRUCTION PHASE.

20 10 0 10 20 30 40 50 100mm

NORTH:

GENERAL NOTES:
THIS DRAWING IS THE EXCLUSIVE PROPERTY OF MERITON APARTMENTS PTY. LTD. AND THE REPRODUCTION OF ANY PART WITHOUT THE PRIOR WRITTEN CONSENT OF MERITON APARTMENTS PTY. LTD. IS A VIOLATION OF APPLICABLE LAWS. IN NO EVENT SHALL MERITON APARTMENTS PTY. LTD. BE HELD LIABLE FOR SPECIAL COLLATERAL, INCIDENTAL OR CONSEQUENTIAL LIABILITY IN CONNECTION WITH THE USE OF THIS DIGITAL DATA ONCE RELEASED FROM THE MERITON APARTMENTS PTY. LTD. OFFICES.
THIS DRAWING IS TO BE READ AND UNDERSTOOD IN CONJUNCTION WITH THE STRUCTURAL, MECHANICAL, ELECTRICAL AND / OR ANY OTHER CONSULTANTS DOCUMENTATION AS MAY BE APPLICABLE TO THE PROJECT PRIOR TO THE START OF ANY WORKS AND FOR ITS DURATION.

Meriton
Apartments Pty. Ltd.
Builders & Developers
Level 11, 528 Kent Street, Sydney NSW 2000
Tel: (02) 9287 2888 Fax: (02) 9287 2777
Email: info@design.meriton.com.au
Internet: http://www.meriton.com.au

PROJECT:
PROPOSED RESIDENTIAL DEVELOPMENT
NEW RESIDENTIAL DEVELOPMENT
EPPING PARK, MOBBS LANE
EPPING, NSW 2121

DRAWING TITLE:
B2 LEVEL 1 PLAN

PROJECT No.	DATE:	DRAWING No:	REV:
756	7/1/2011	A1003-C	A
DRAWN BY: AJH	SCALE: AS SHOWN		

CAD FILE: S:\EPPING-PARK\AROA\BLD-1-2-3\SECTION 96 26061f1\A-1003-C B2 LEVEL 1 PLAN.DWG

A0