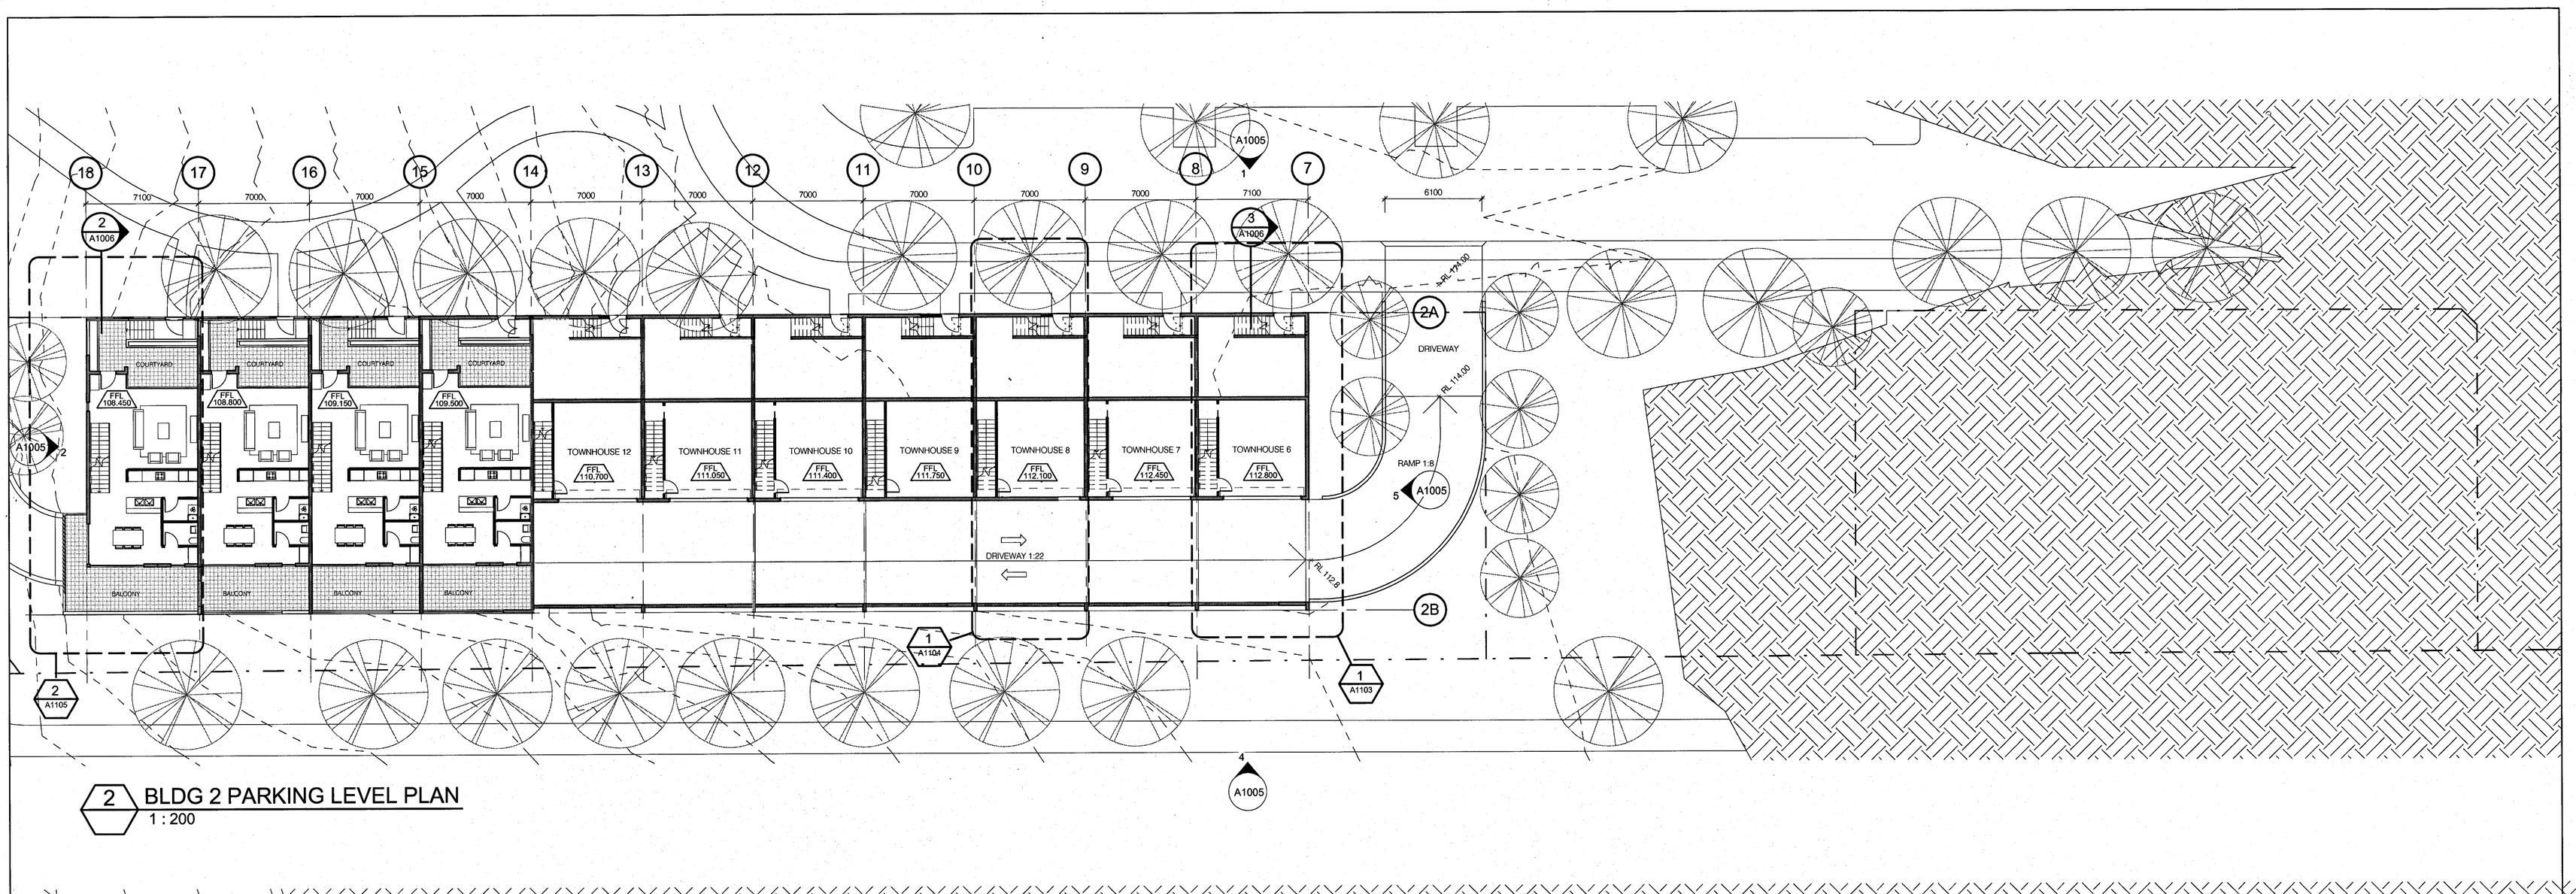

2 BLDG 2 PARKING LEVEL PLAN
1 : 200

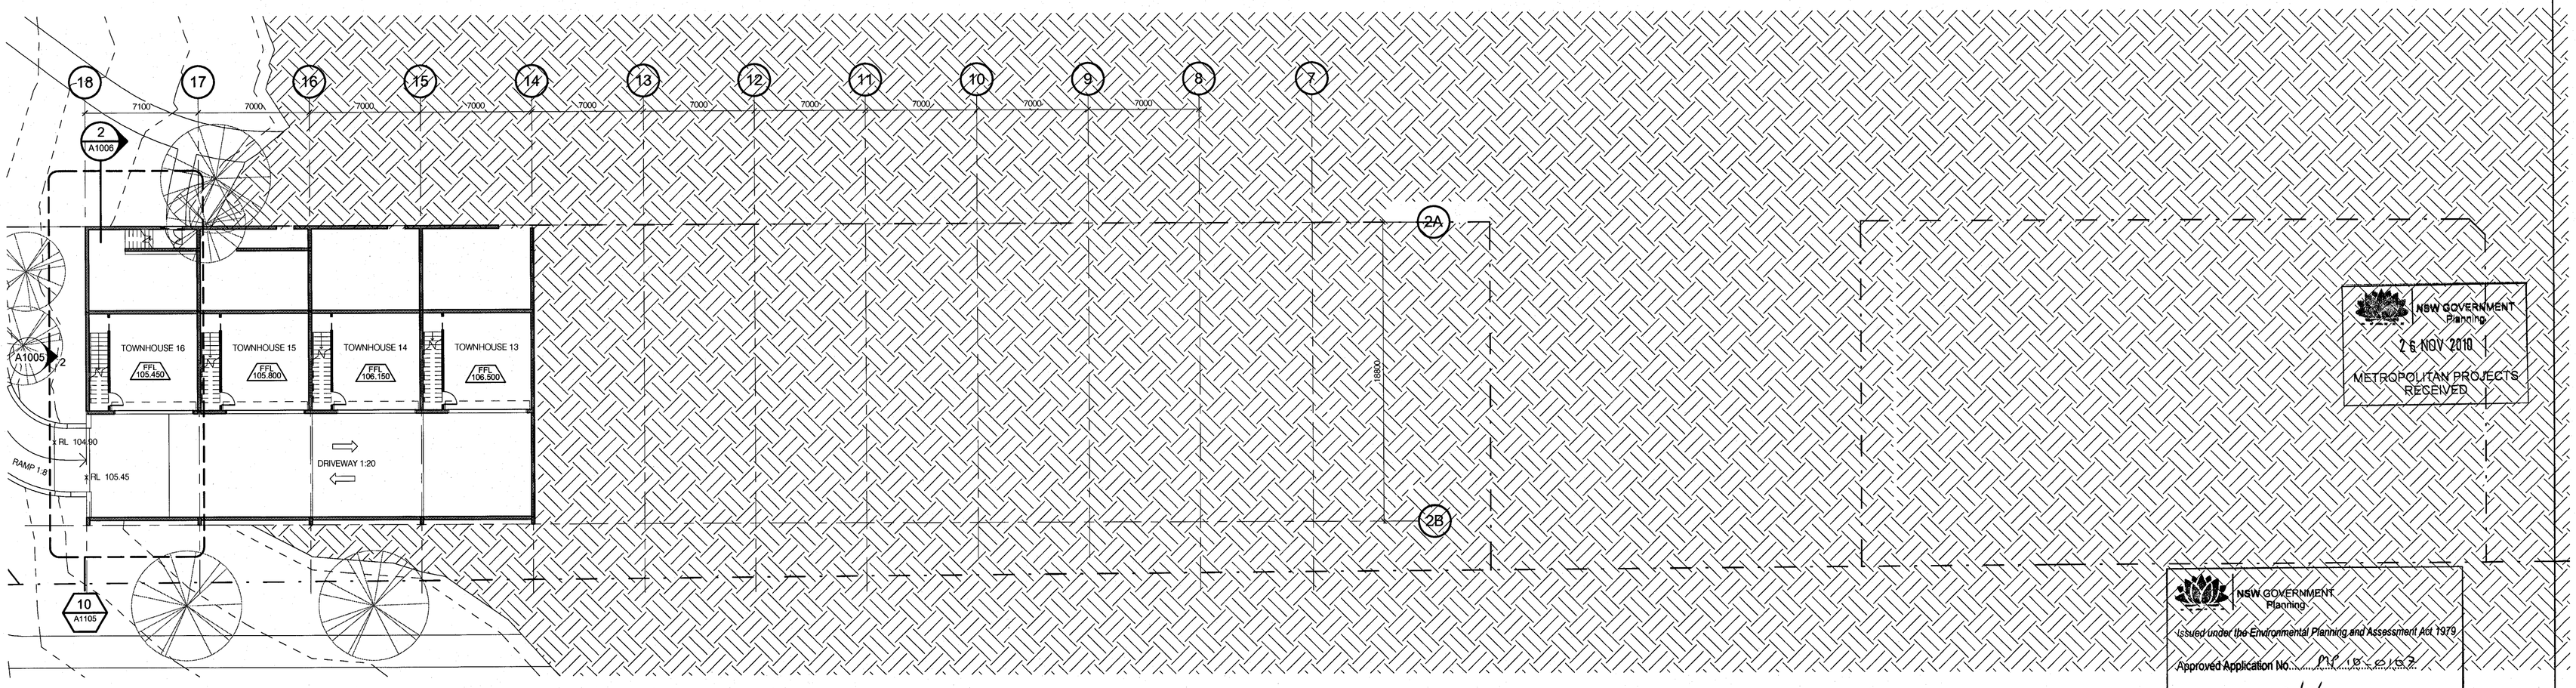

1 BLDG 2 LOWER PARKING LEVEL PLAN
1 : 200

NSW GOVERNMENT Planning
26 NOV 2010
METROPOLITAN PROJECTS RECEIVED

NSW GOVERNMENT Planning
Issued under the Environmental Planning and Assessment Act 1979
Approved Application No. MP 10_0162
granted on the 13/1/11
Signed
Sheet No. 11 of 34

NOTE

1 Site and Landscape shown for context only. Refer to Landscape Architect's drawings.
2 Furniture layout shown indicative only.

Do not scale from drawings.
Verify all dimensions on site before commencing work.
Copying or reproduction of this drawing is strictly prohibited without the consent of Peddle Thorp & Walker PtL.
The Architect shall not be liable for any loss or claims whatsoever arising from or in respect of any errors existing or resulting from data howsoever transferred from the computer system of the Architect to systems of the recipient of the data.
The recipient of the data shall be responsible for checking accuracy and completeness of data received. Any use of the electronic data in part or whole shall be at the user's risk.
The CAD files and their contents are solely representations of the project information and cannot be relied upon beyond the representation shown on PDF versions of the drawings as provided by the Architect.

No:	Amendment:	Chk:	Date:	No:	Amendment:	Chk:	Date:
-	PROJECT APPLICATION		26.08.10				

Key Plan:

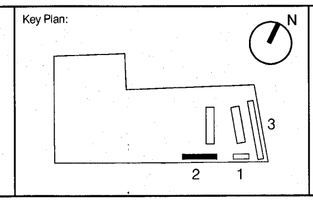

Consultants:
Landscape: Sturt Associates, Suite 91, Level 5, 330 Wattle Street, Ultimo NSW 2007, T (02) 9211 3744
Traffic: Halcrow, Suite 20, 809 Pacific HWY, Chatswood NSW 2067, T (02) 9410 4100
Planner: Meriton
Civil: Level 11, 528 Kent Street, Sydney NSW 2000, T (02) 92872888

Client:
Meriton Apartments Pty Ltd
Level 11, 528 Kent Street Sydney NSW 2000
T (02) 92872888 F (02) 92872777
www.meriton.com.au

PTW Architects
PTW
Level 17, 9 Castlereagh St Sydney NSW Australia 2000
T +612 9232 5877 F +612 9221 4139
NSW Nominated Architects
A Anderssons AD Architects No. 2832
J Blinon Architects No. 3916
D Jones Architects No. 4715
A Rossi Architects No. 5057
S Simton Architects No. 6599
A Thorp Architects No. 5047

Approvals	By:	Date:
PTW Approval:	SP	26.08.2010
Client Approval:		

Project:
EPPING PARK, BUILDINGS 1 & 2
61 MOBBS LANE, EPPING

Title:
PARKING LEVEL PLANS

0 1 2 5 10 15m

Scale: 1 : 200 @A1
Plot Date: 26/08/2010 2:26:45 PM
Job No: 209003
Dwg No: A1002
Revision:
Status: PROJECT APPLICATION

C:\Revit_Local\EP_2 Building_Central_klk.rvt