0 5 10 20 30 40 50 100mm
ON ORIGINAL

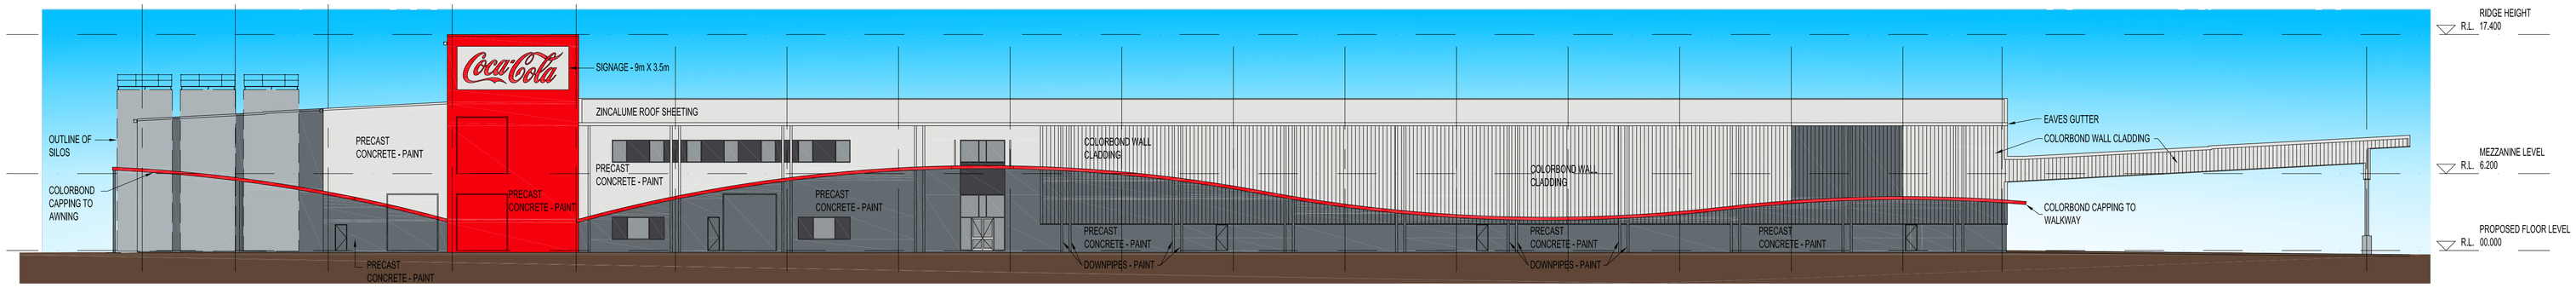

01 NORTH ELEVATION
PET FACILITY STAGE 1 1:250

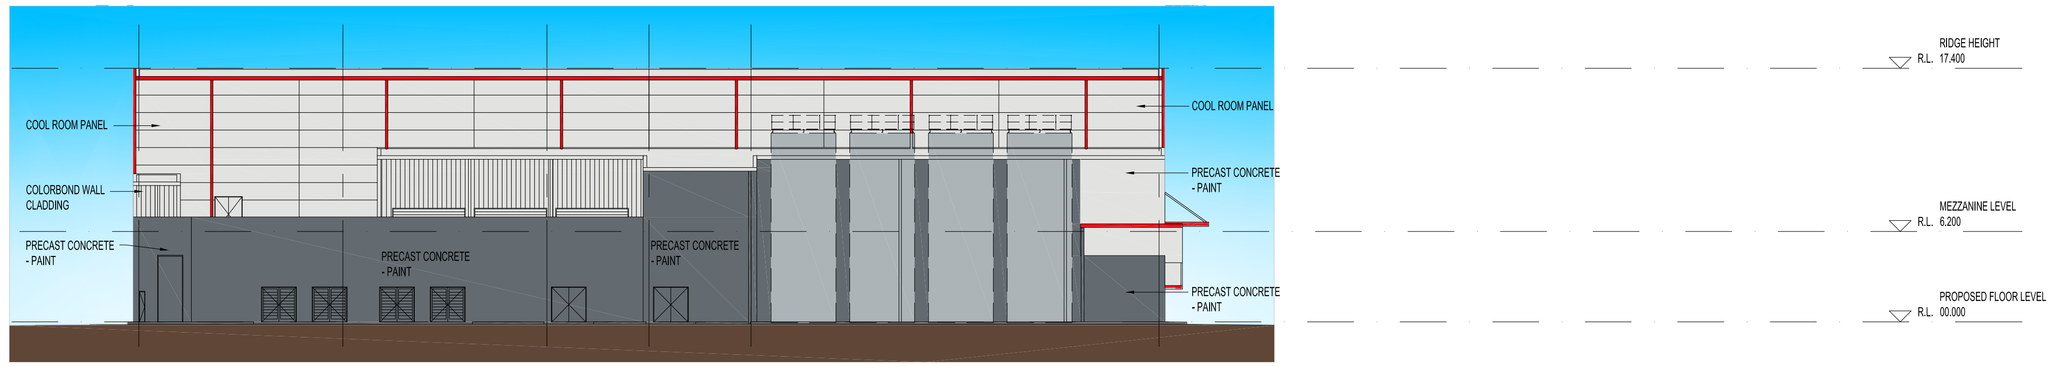

02 EAST ELEVATION
PET FACILITY STAGE 1 1:250

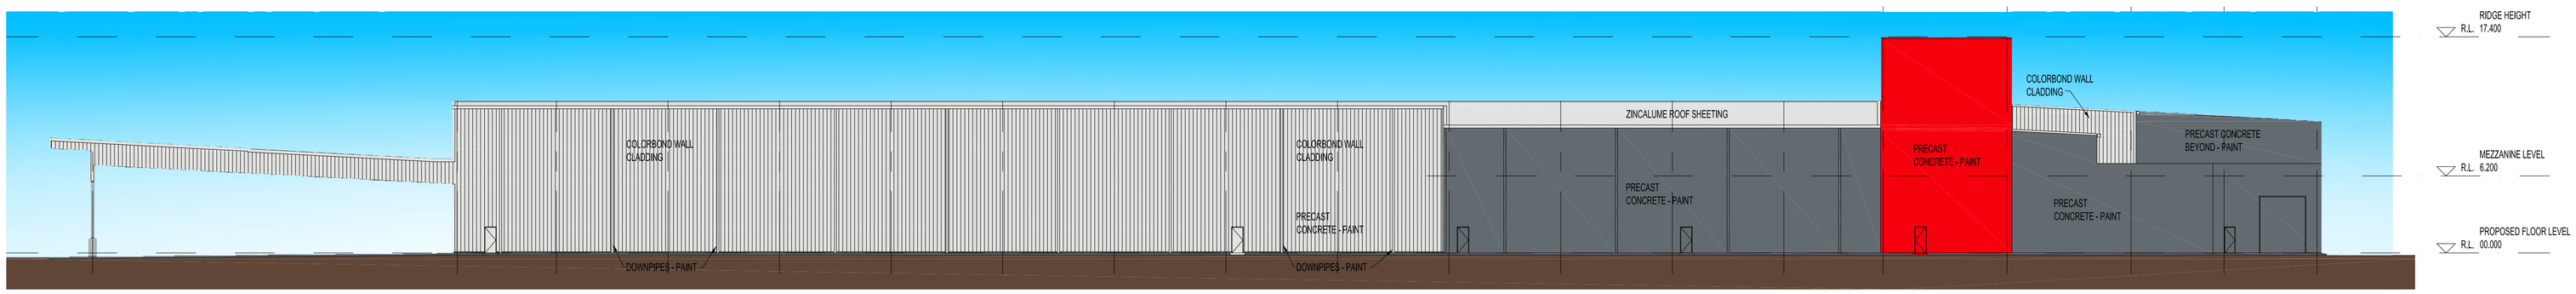

03 SOUTH ELEVATION
PET FACILITY STAGE 1 1:250

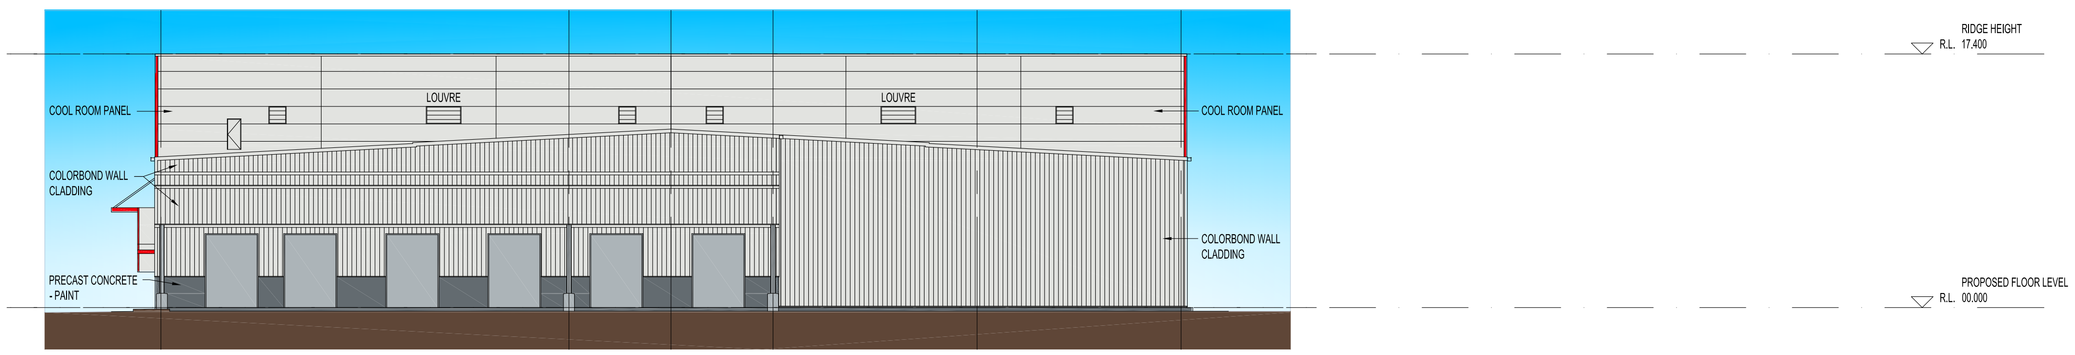

04 WEST ELEVATION
PET FACILITY STAGE 1 1:250

KEY PLAN

THE PROPERTY IN THIS DRAWING AND IN THE CONCEPTS REMAIN WITH MNIA ARCHITECTS PTY LTD. ANY UNAUTHORISED USE OF THIS DRAWING WHETHER AS THE WHOLE OR PART MAY RENDER THE USER LIABLE IN AN ACTION FOR DAMAGES.
CONSEQUENTIAL DAMAGES ARISING FROM UNWARRANTED OR UNAUTHORISED USE SHALL NOT RENDER MNIA ARCHITECTS PTY LTD LIABLE.

DIMENSIONS MUST NOT BE SCALED FROM DRAWINGS.

ALL DIMENSIONS TO BE CONFIRMED ON SITE PRIOR TO THE COMMENCEMENT OF ANY WORK.

REV.	DATE	AMENDMENT	SIGNED
C	03-11-10	RE-ISSUED FOR REDUCED BUILDING FOOTPRINT	JTC
B	16-09-10	RE-ISSUED FOR APPROVAL	JTC
A	02-09-10	ISSUED FOR APPROVAL	JTC

CLIENT
Goodman

PROJECT
CCA
COCA-COLA AMATIL
PROPOSED CCA PET FACILITY
9 ROUSSELL ROAD
EASTERN CREEK

ARCHITECT
MNIA ARCHITECTS
Level 4, 8 Help Street
PO Box 1212
Chatswood NSW 2067
Telephone (02) 9495 6400
Facsimile (02) 9495 6444
mail@mnia.com.au

TITLE
PROPOSED PET FACILITY
STAGE 1 ELEVATIONS

DATE	18-08-10		PROJECT No.	STATUS
SCALE	1:250	(B1)	1026	AR/DA
DRAWN	JTC			
CHECKED			DWG No.	REV No.
APPROVED			DA 07	/C